




FRONT ELEVATION



REAR ELEVATION

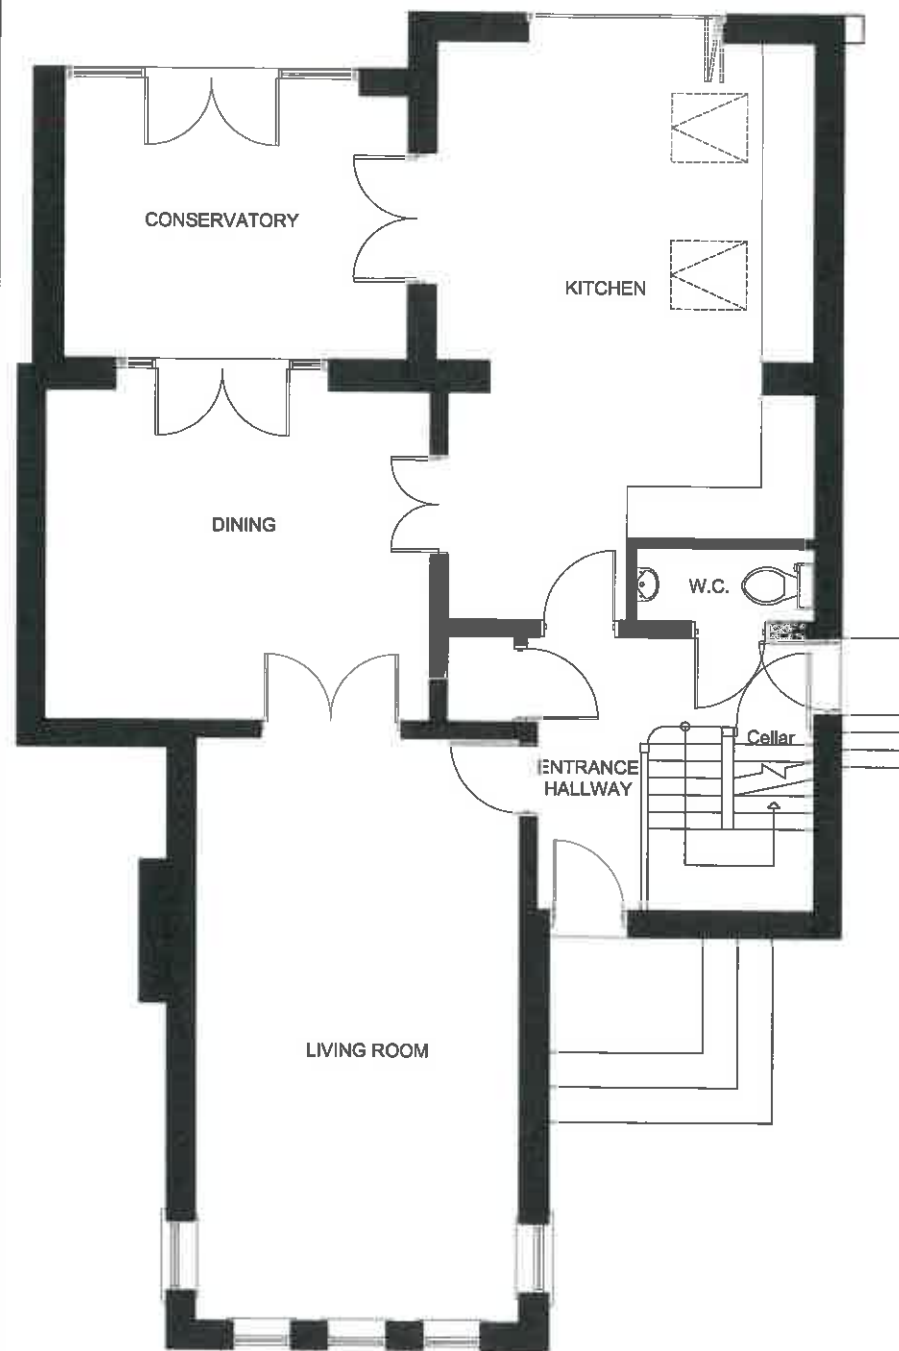

SIDE ELEVATION (R)

EXISTING GROUND FLOOR PLAN

Rev	Date	Description	By
0	07/06/2015	077 626 561 87 steven@drawit.biz www.drawit.biz	
<div> <div>15 Medway Close Barugh Green Barnsley S75 1NY</div> <div>Draw it</div> </div>			
Purpose: PRELIMINARY			
Status: EXISTING			
Dwg of: GROUND FLOOR LAYOUT			
Client: Miss A Duke			
Site Address: 22 Mount Vernon Crescent Barnsley S70 4DN			
Project: Proposed side single storey attached garage			
Drawn by: SH	Date: 28/03/2015	Rev:	
Scale: 1:50 & 1:100	Dwg No: 1505_103		