


FACING BRICKWORK TO
MATCH MAIN DWELLING.


FRONT ELEVATION

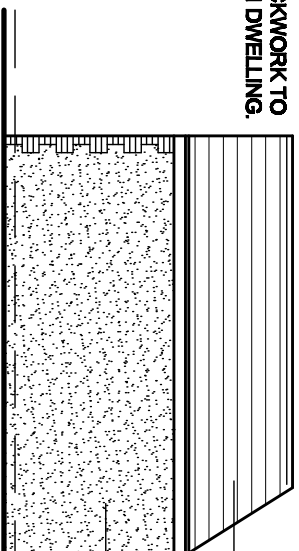

INTERLOCKING CONCRETE
TILES


RENDER

SIDE ELEVATION

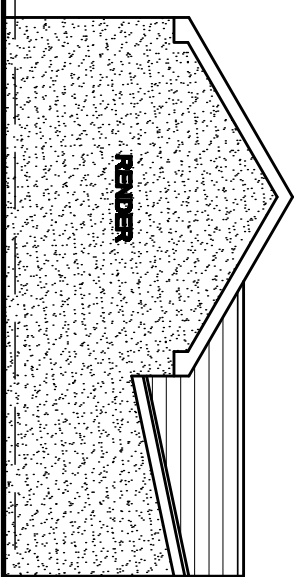


RENDER

REAR ELEVATION

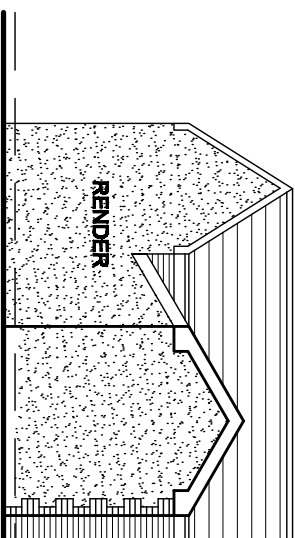

RENDER

SIDE ELEVATION

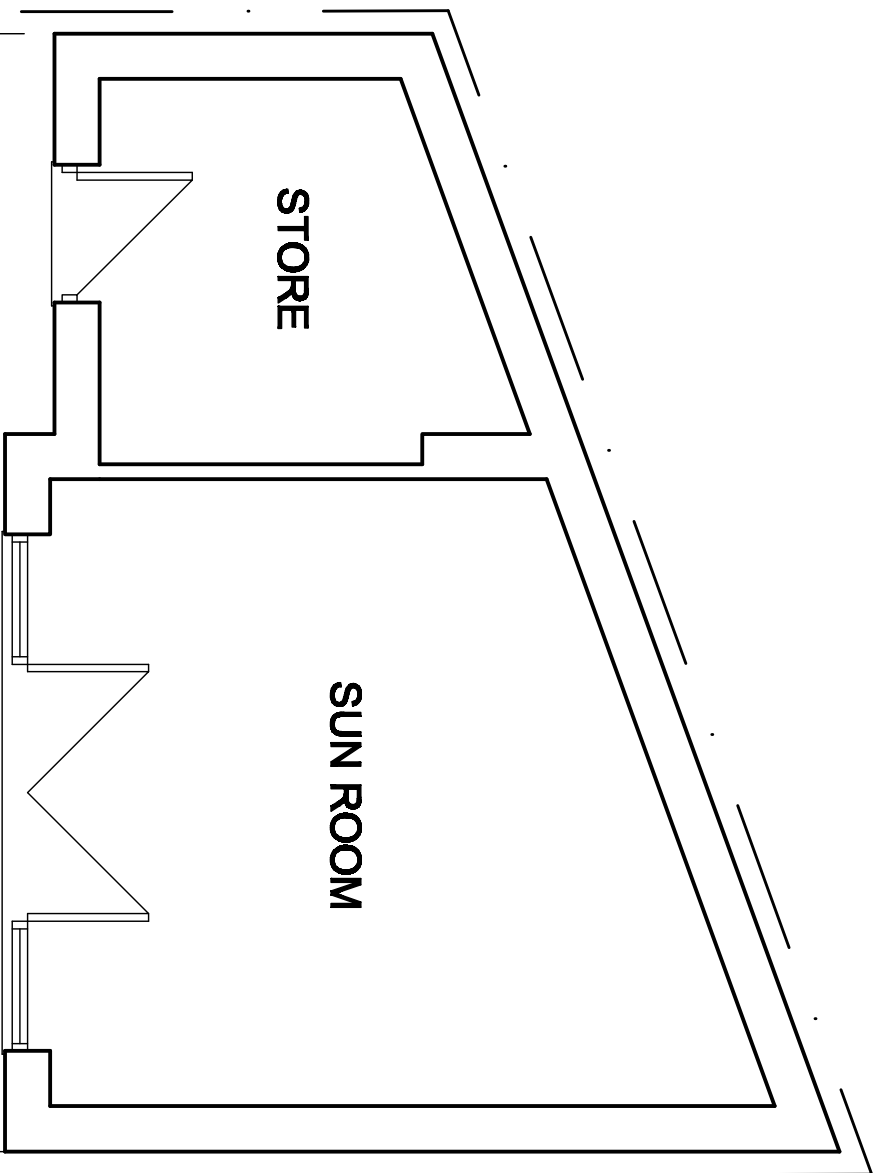


STORE

SUN ROOM

7395 CHECK ON SITE

PLAN

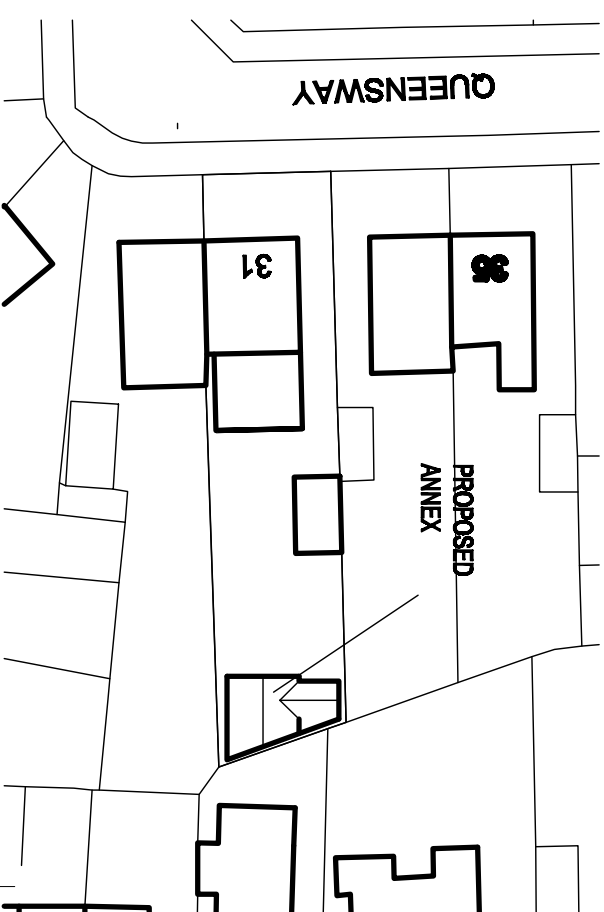


PROPOSED
ANNEX

QUEENSWAY

SITE PLAN


SCALE 1:500

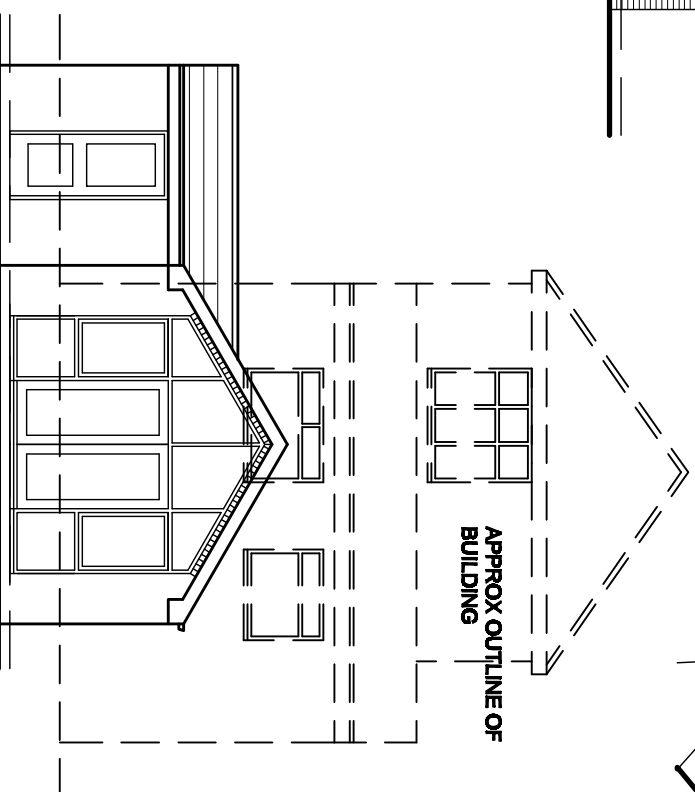

APPROX OUTLINE OF
BUILDING

FRONT ELEVATION

PROPERTY TO REAR SHOWN
WITH BROKEN LINE

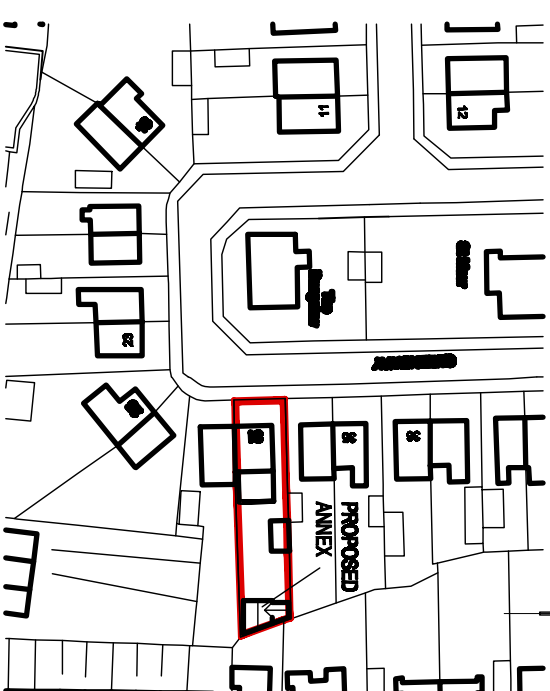

PROPOSED
ANNEX

LOCATION PLAN

SCALE 1:1250

White Agus
Partnership

128B, NEW ROAD,
STANCROSS,
BARNSELEY,
S75 6PP

CHARTERED SURVEYORS AND BUILDING DESIGN CONSULTANTS

PHONE/FAX. 01228 208482
E mail: agus@btinternet.com

Project.

PROPOSED ANNEX AT
31 QUEENSWAY
BARNSELEY, S75 2QF

Client.

MIR M. LISTER

Drawing Title. NEW ANNEX PROPOSED FOR 31 QUEENSWAY, BARNSELEY, S75 2QF. PLANS & ELEVATIONS

Date.	Scale.	Ref.	Dwg. No.	Rev.
AUGUST 2009	1:50 & 1:100 @A3	07-024	05	B