


PLEASE NOTE THAT THIS ROOF PLAN IS INDICATIVE
AND NOT BASED UPON A MEASURED SURVEY

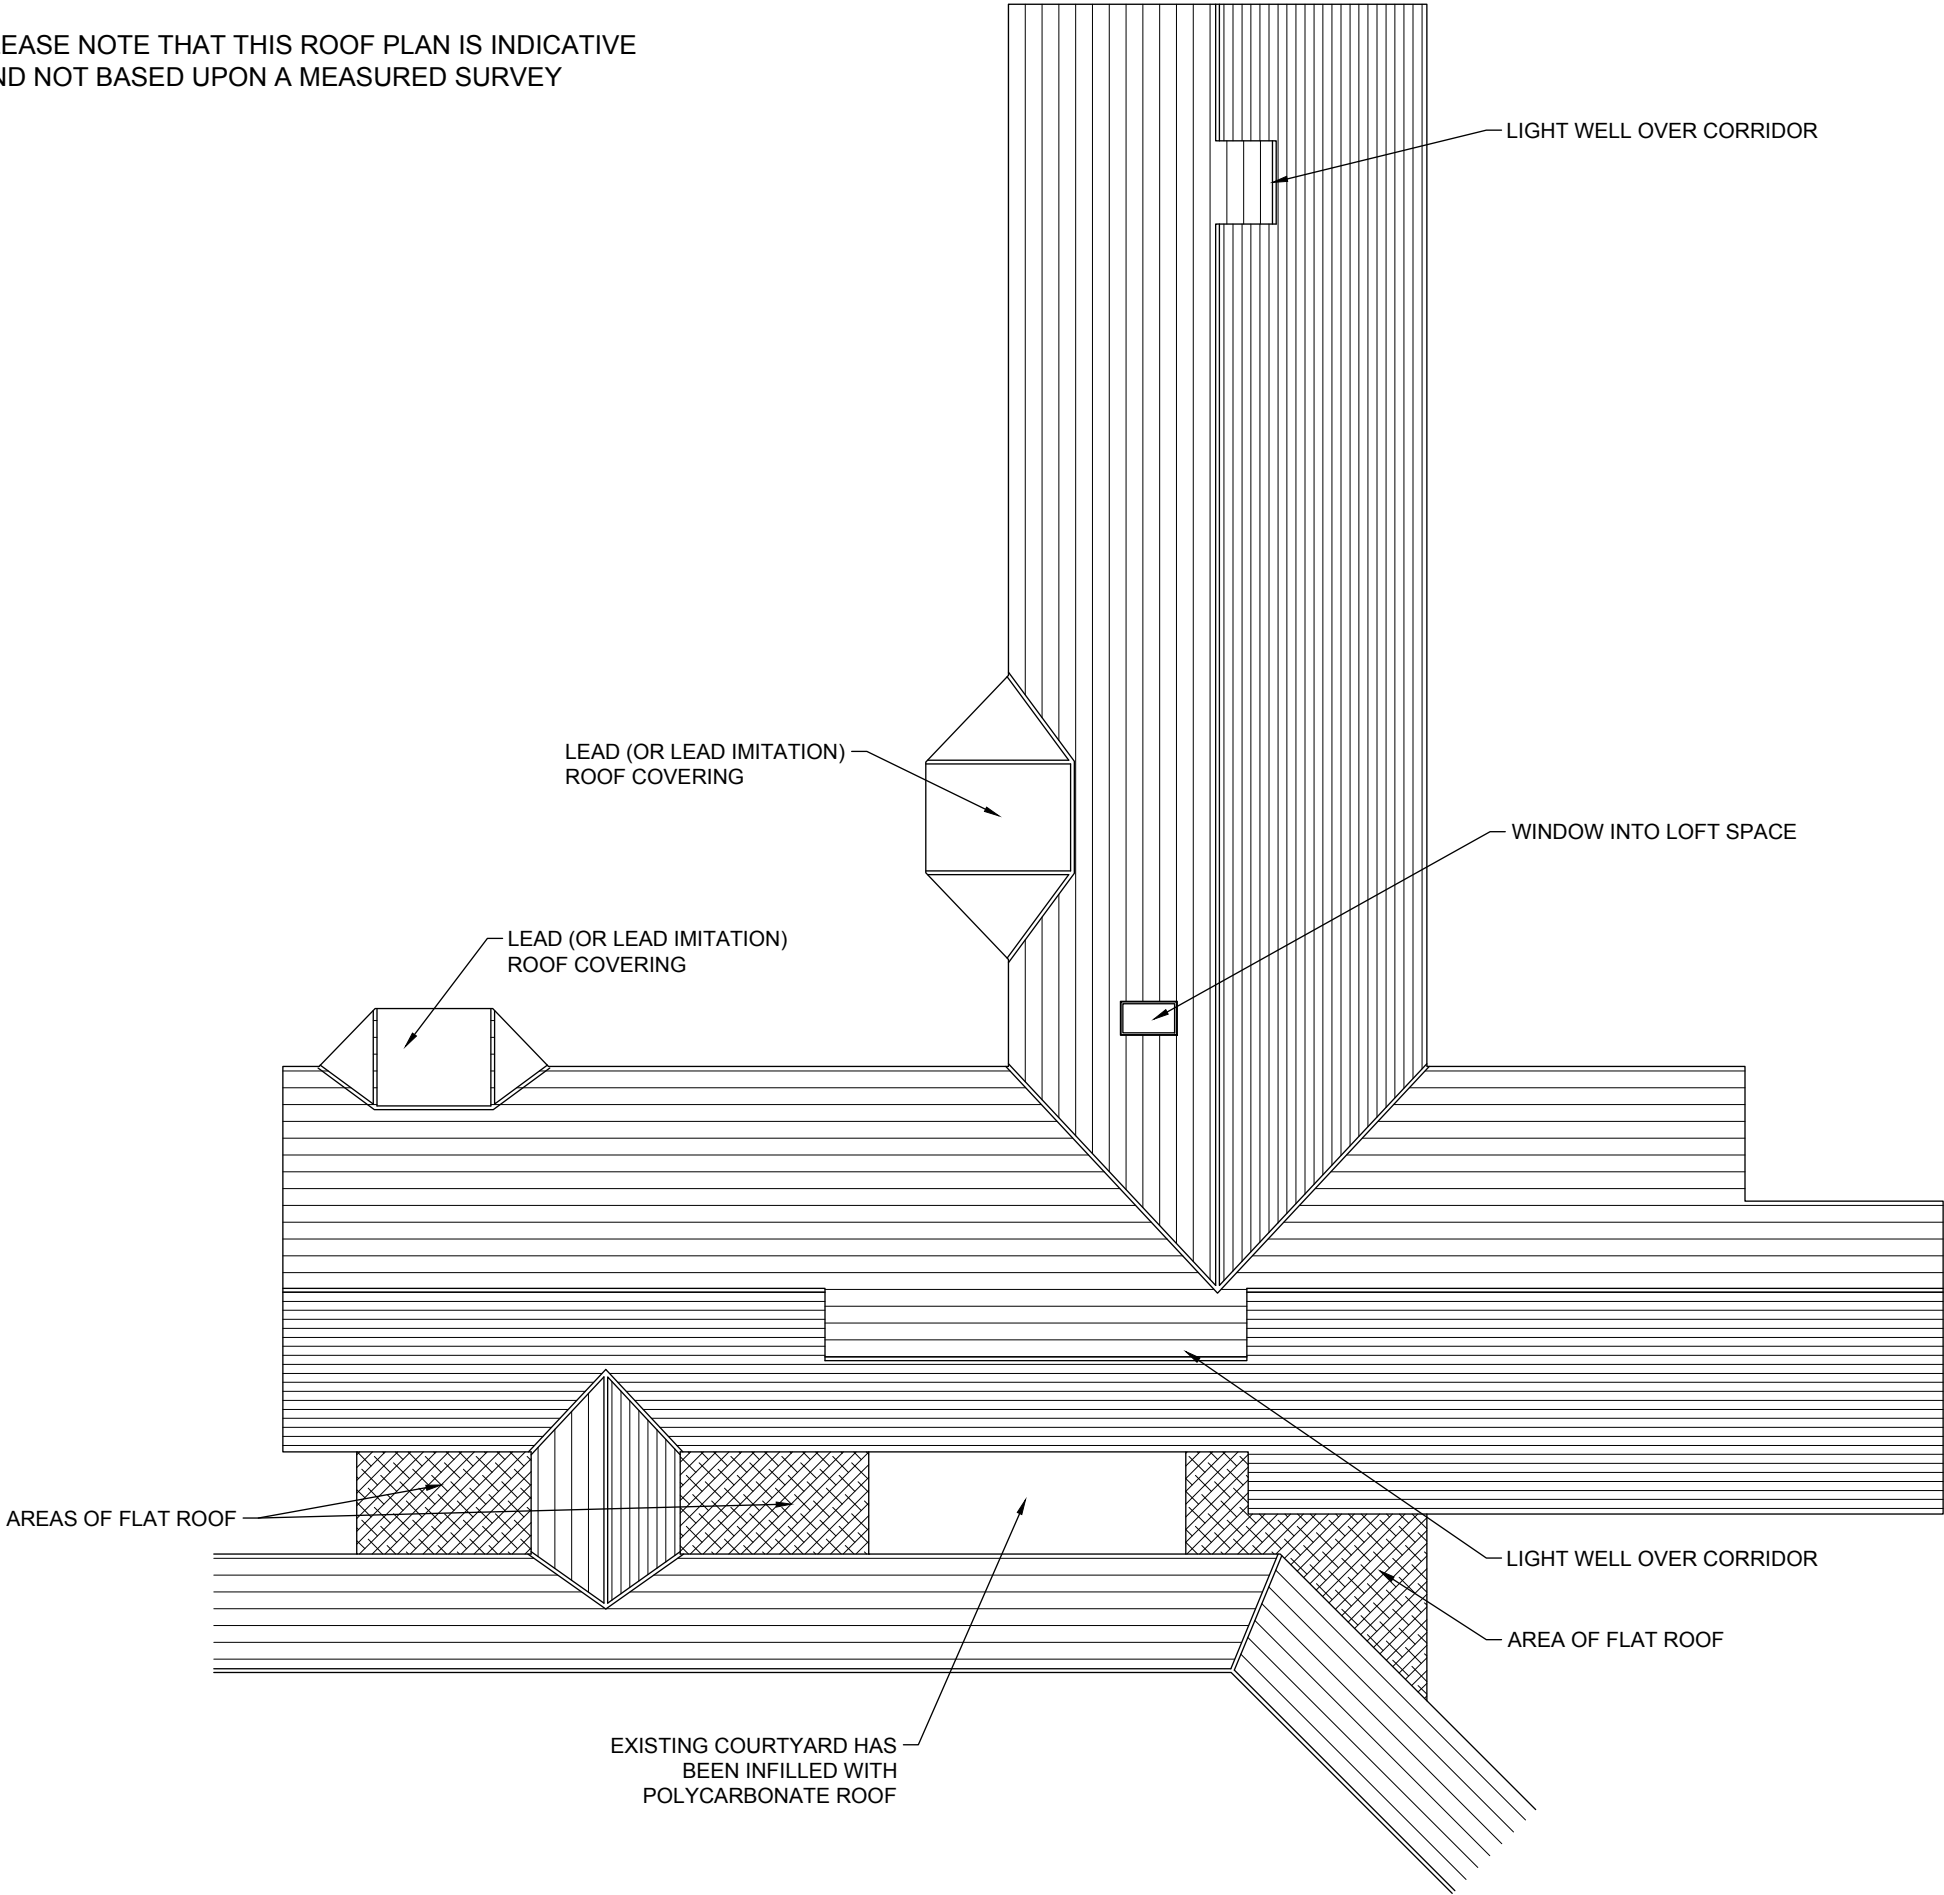

Status:	FOR PLANNING
Client:	South West Yorkshire Partnership NHS Foundation Trust
Project:	Relocation of Stroke Unit to Kendray Day Hospital
Drawing:	Existing Roof Plan

JTP ARCHITECTS	JAMES TOTTY PARTNERSHIP CHARTERED ARCHITECTS	
	38 WILKINSON STREET SHEFFIELD S10 2GB	
Date: June 2012	Drawn: LB	Project No: 15/954
Scale (@A3): 1:200	Checked:	Drawing No: 102