





FRONT ELEVATION

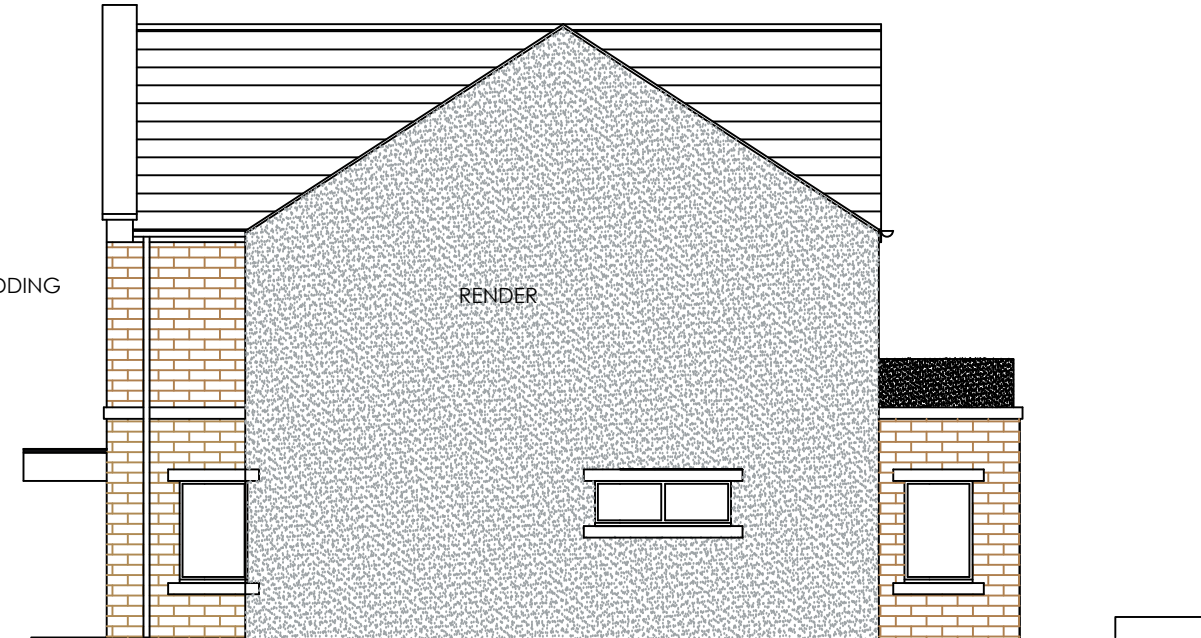

SIDE ELEVATION

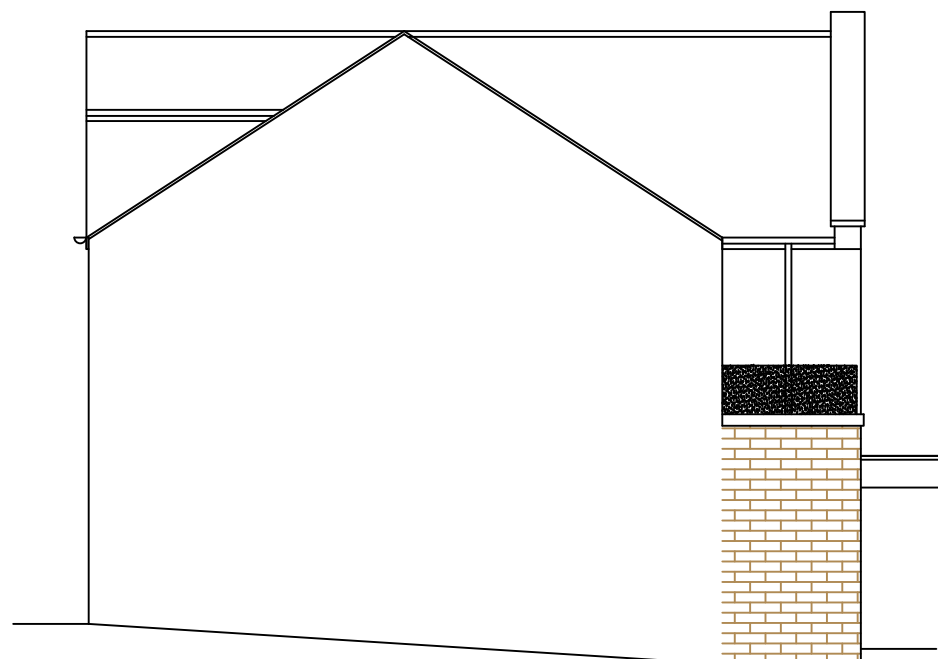

SIDE ELEVATION



REAR ELEVATION

 White Agus PARTNERSHIP		OFFICE ONE, 34 VICTORIA ROAD, BARNSELY, S70 2BU		Phone: 01226 208482 Email: info@whiteaguspартnership.co.uk Web: www.whiteaguspартnership.co.uk	
ARCHITECTURAL SERVICES					
Project: PROPOSED EXTENSIONS AT 37 KERESFORTH ROAD BARNSELY				Client: MR S. EADES	
Drawing Title: ELEVATIONS AS PROPOSED				Date: AUGUST 2018	Scale: 1:100 @ A3
				Ref. 18-023	Dwg. No. 03
				Rev. C	
Date	Suffix	Description	Date	Suffix	Description
18-09-18	A	REVISED TO CLIENTS REQUIREMENTS			
20-09-18	B	REVISED TO CLIENTS REQUIREMENTS			
12-11-18	C	MATERIALS REVISED			