



Drawing No.	Rev No.
MMH001 -004	

DO NOT SCALE: Contractor to check all dimensions and report any omissions or errors


NOTES

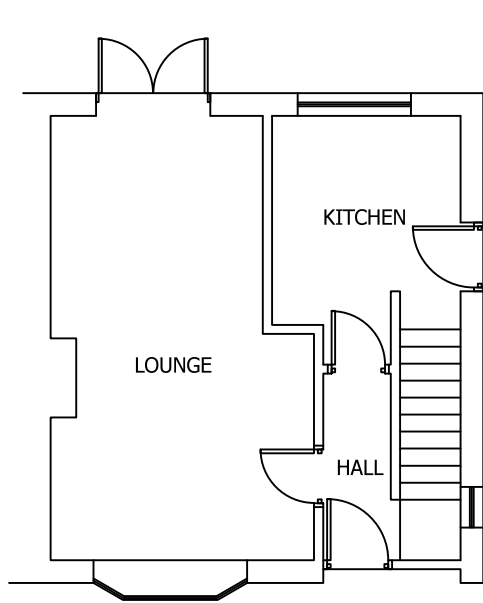


EXISTING GROUND FLOOR PLAN
SCALE 1:100 AT A3

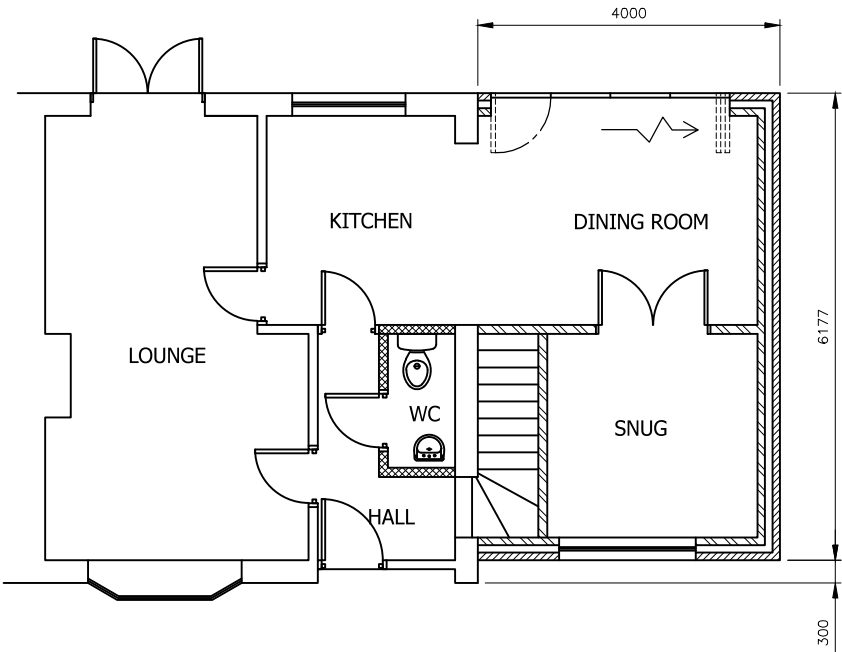

PROPOSED GROUND FLOOR PLAN
SCALE 1:100 AT A3

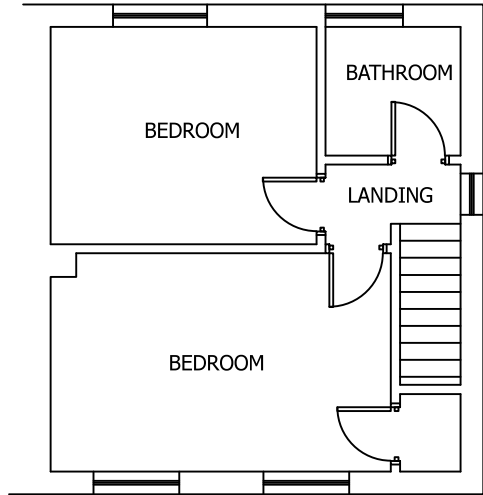

EXISTING FIRST FLOOR PLAN
SCALE 1:100 AT A3

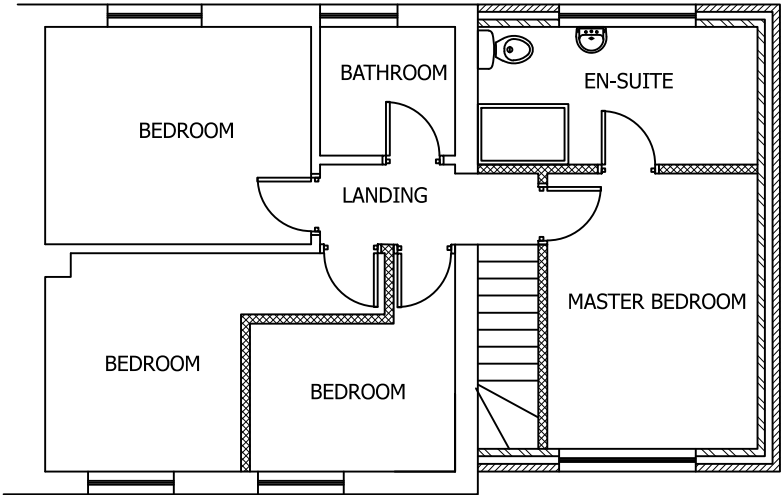

PROPOSED FIRST FLOOR PLAN
SCALE 1:100 AT A3

Rev	Description	By	Chk	App	Date
JRB DESIGNS Ltd 1 Saville Road Cudworth Barnsley S72 8LT Tel: 01226 383542 Fax: 01226 380078 Mob: 07970 541192 Email: john@jrbdesigns.co.uk This drawing is copyright. © jrbdesigns Ltd.					

ClientMR. M HUNTER

Drawing TitlePROPOSED PLANS

Address1 SHEERIEN CLOSE
ATHERSLEY NORTH
BARNSELY
S71 3NQ

Project Title:PROPOSED TWO STOREY
SIDE EXTENSION

Purpose of Issue:PLANNING

Drawing StatusFIRST ISSUE

Scale at A3 AS SHOWN	Drawn By JRB	Date 12/08/2022			
Checked By	Date 12/08/2022	Approved By	Date 12/08/2022		
Project No. MMH001		Drawing No. 004		Revision -	
APPROVAL ☒ INFORMATION ☐ TENDER ☐ CONTRACT ☐ CONSTRUCTION ☐					