




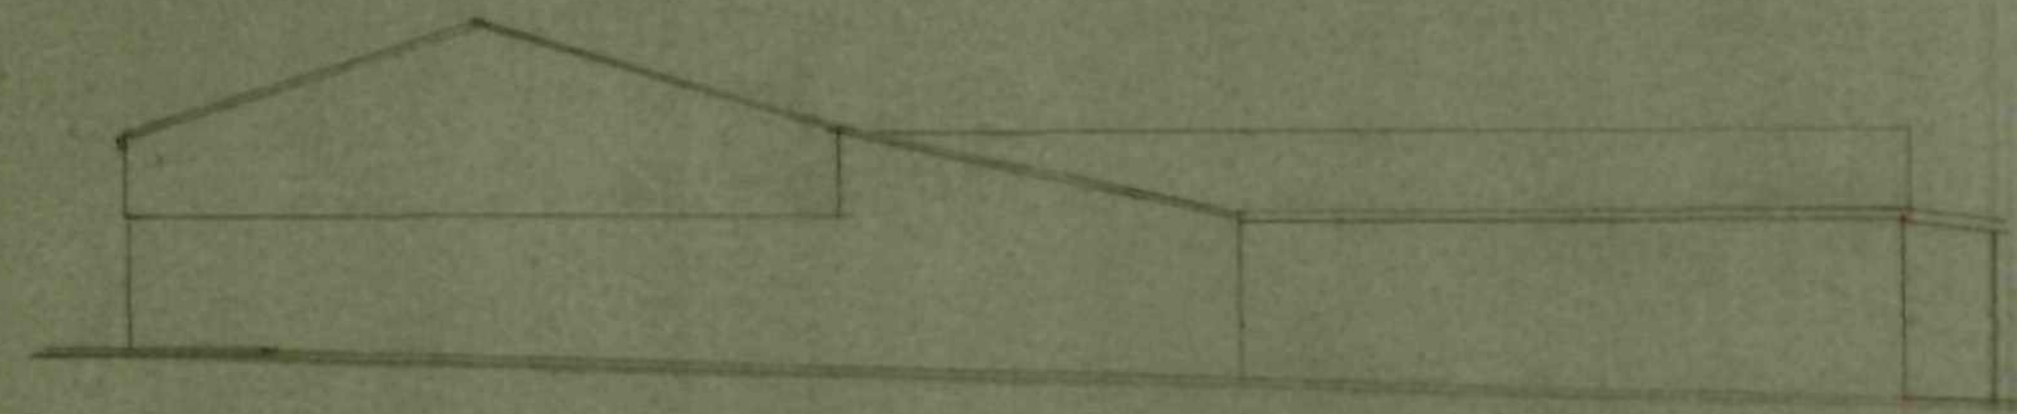


EXISTING REAR ELEVATION.

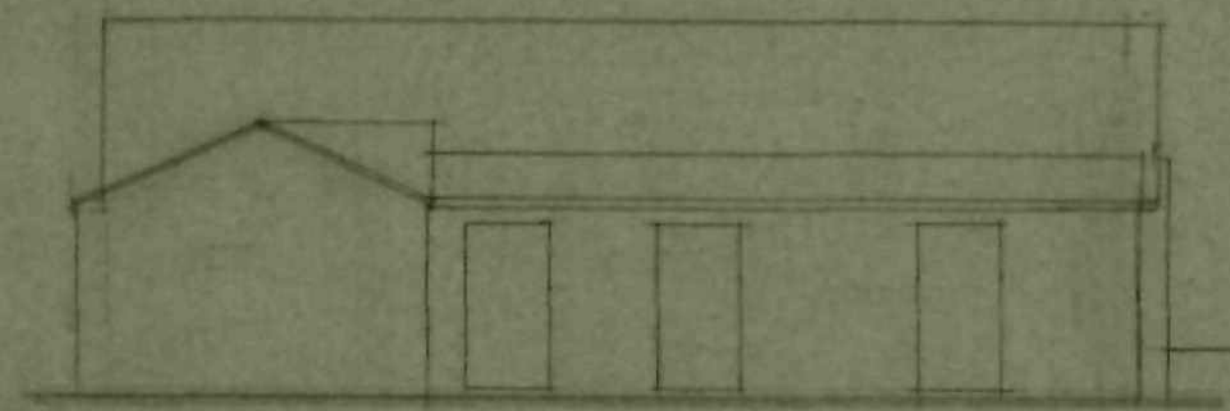

EXISTING SIDE ELEVATION.

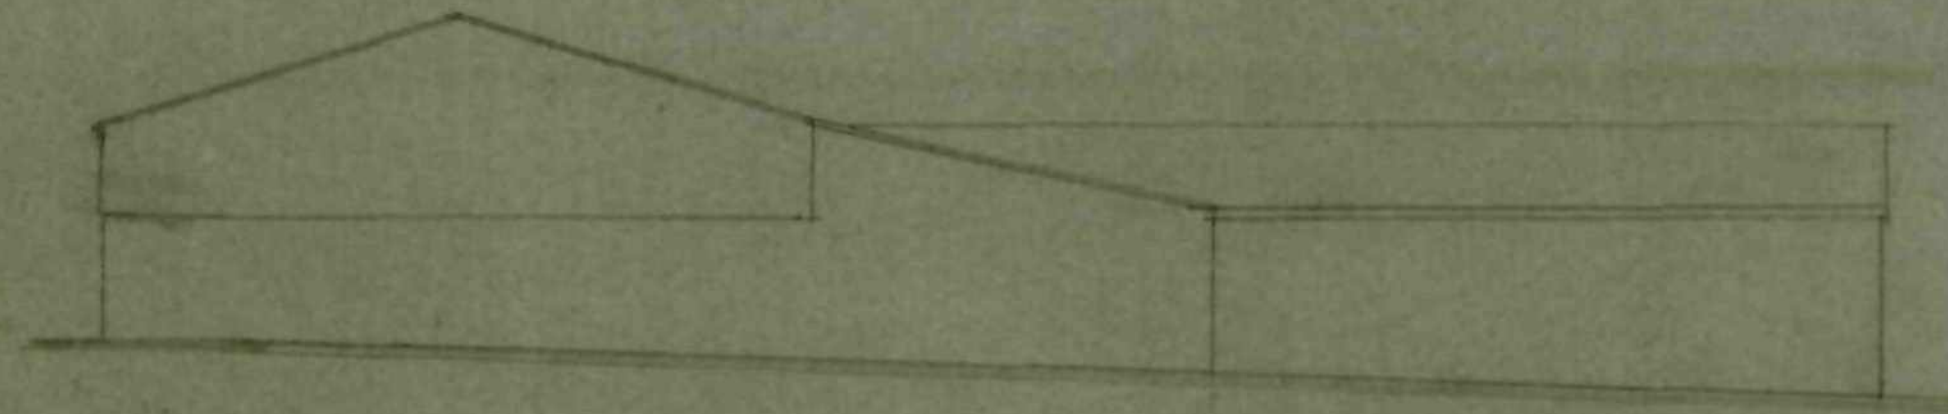

PROPOSED REAR ELEVATION.

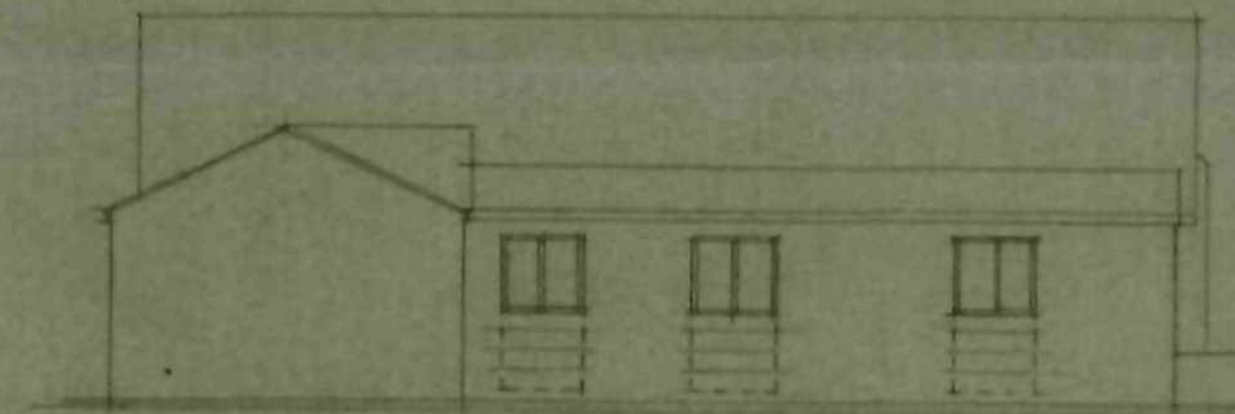

PROPOSED SIDE ELEVATION.

NOTES
 The contractor is to check and verify all building and site dimensions, levels and sewer invert levels at connection points before tendering and work commences.
 This drawing must be read with and checked against any structural or other specialist drawings provided. The contractor is to comply in all respects with the current building regulations whether specifically stated on these drawings or not. Internal dimensions exclude plaster thickness.
 Do not scale off this drawing.

ANY NEW STONEWORK TO MATCH DWELLING AND EXTNS.


© Copyright

Job Title CONVERSION.		
Client MR & MRS M. DURR.		
Drawing Title PART ELEVATIONS.		
Drawn By I W	Date DECEMBER 10	Scale 1:100


**IAN WILLIAMS
 DESIGN AND BUILD**
 FAIRFIELDS, CHURCH ROAD,
 ALTOFTS, W. YORKS WF6 2NU
 Telephone: 01924 893311

DRG. No. 81. 03. 12. 10.



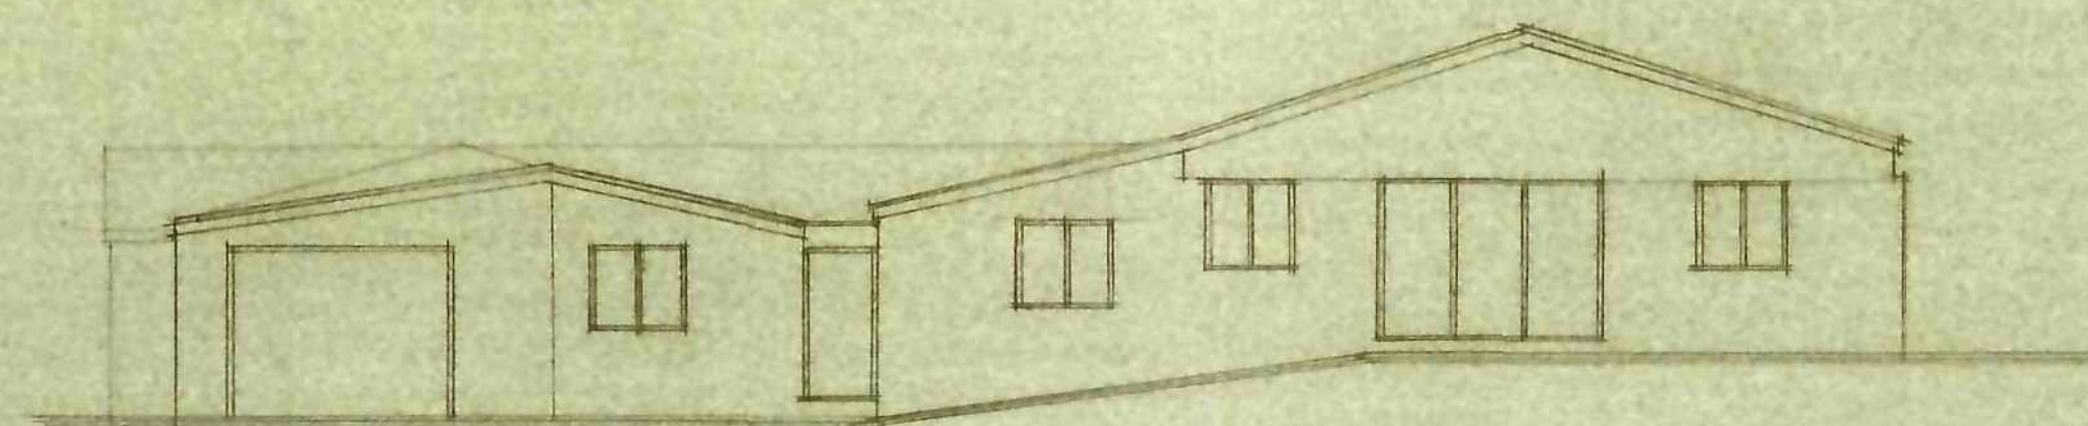


PROPOSED FRONT ELEVATION.

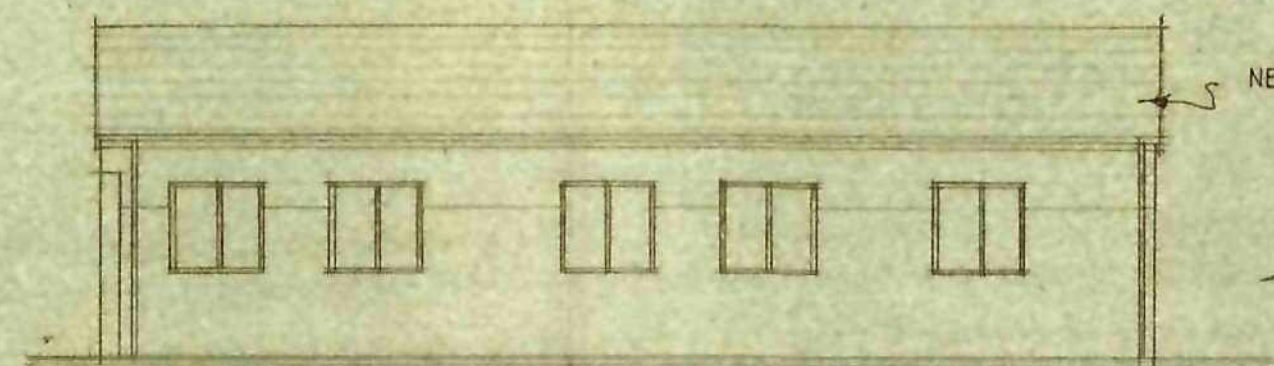


PROPOSED SIDE ELEVATION.

NEW TILES TO AREA
MATCHING DWELLING.

NEW DOORS AND WINDOWS
TO BE U.P.V.C. MATCHING DWELLING.

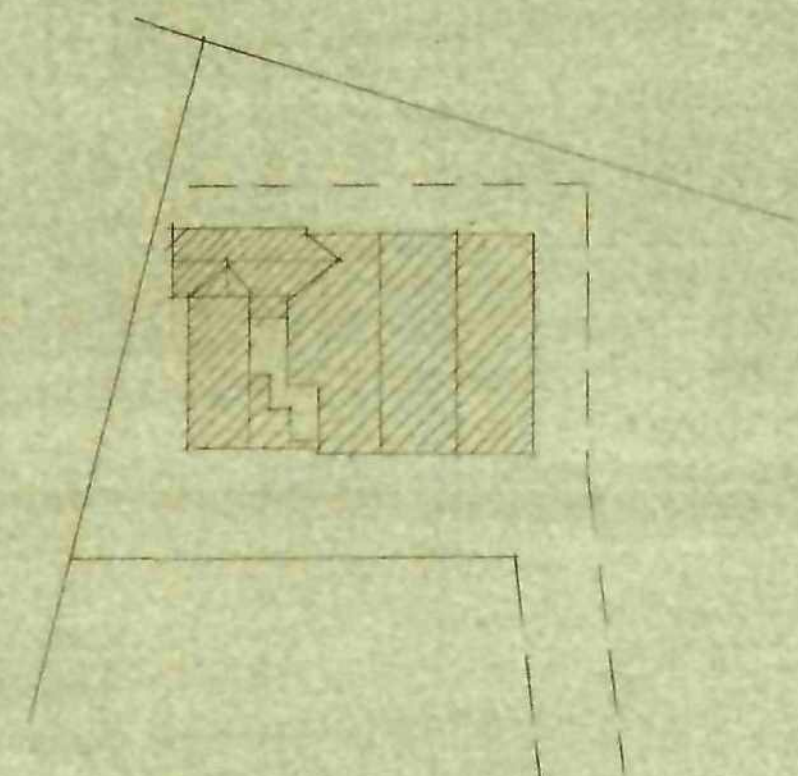

BLOCK PLAN.
1:500

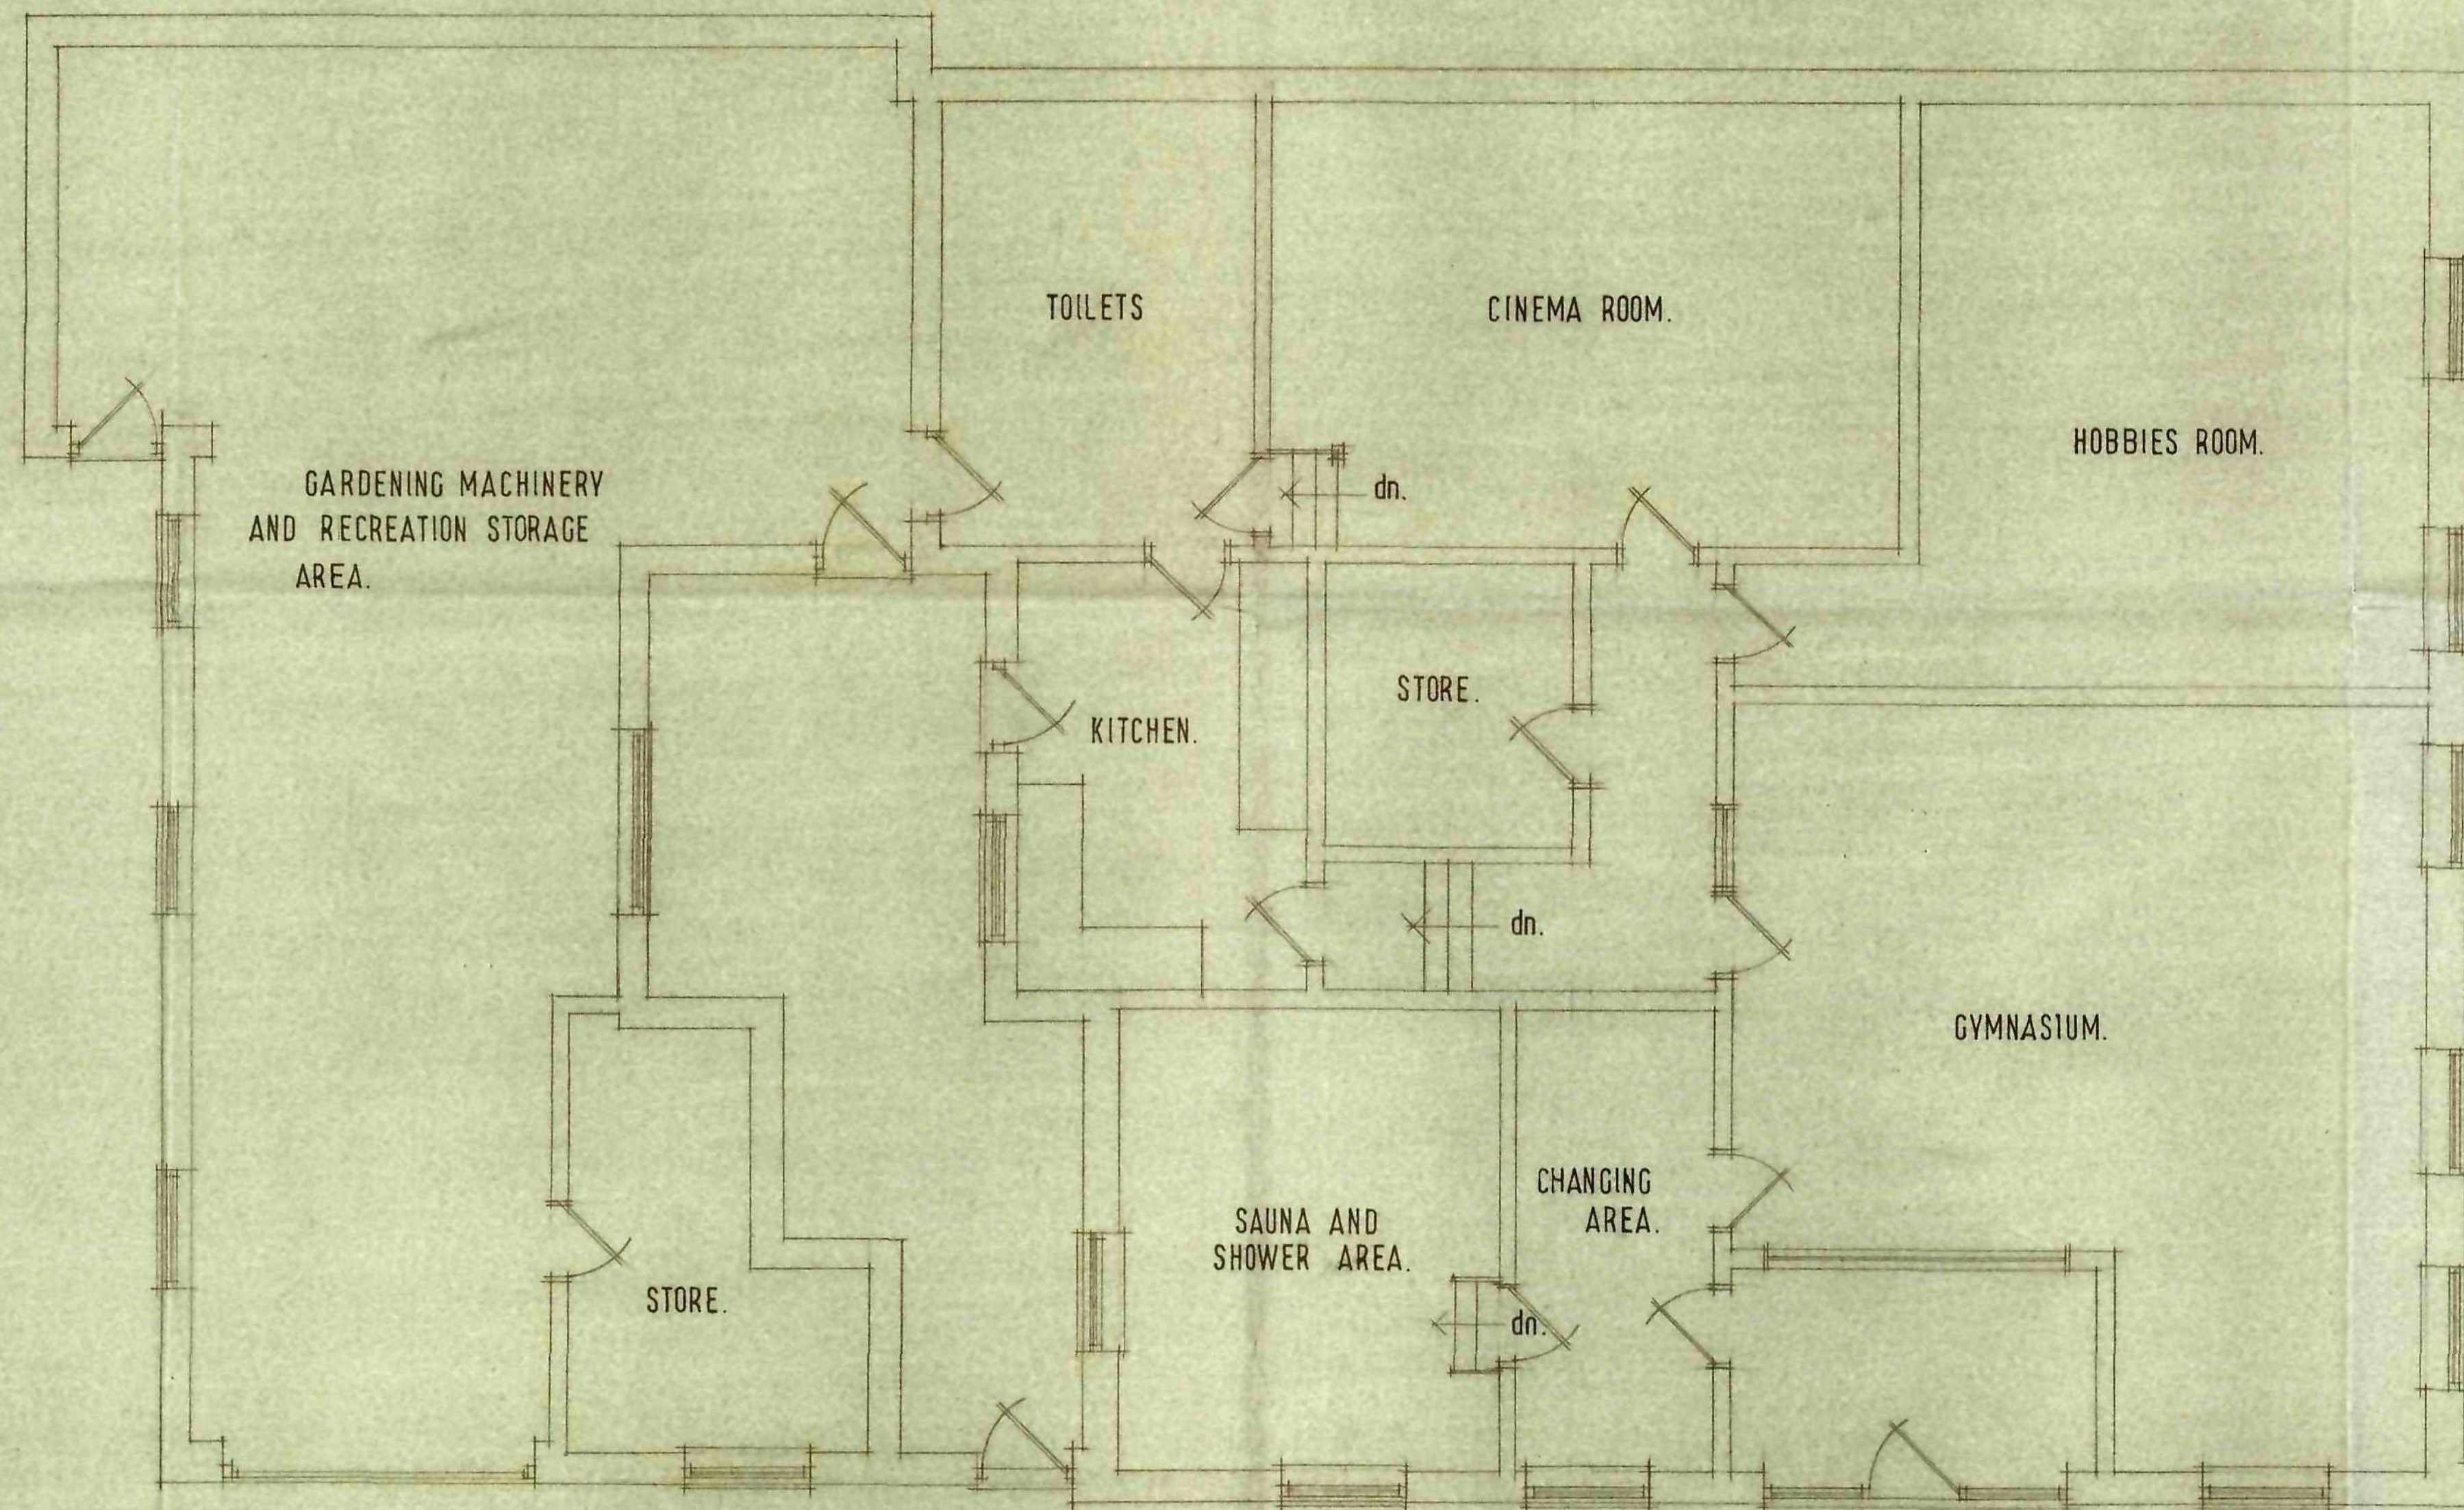

PROPOSED FLOOR LAYOUT.

NOTES

The contractor is to check and verify all building and site dimensions, levels and sewer invert levels at connection points before tendering and work commences.
This drawing must read with and checked against any structural or other specialist drawings provided.
The contractor is to comply in all respects with the current building regulations whether specifically stated on these drawings or not. Internal dimensions exclude plaster thickness.
Do not scale off this drawing

© Copyright

Job Title **CONVERSION.**

Client **MR & MRS M. DURR.**

Drawing Title **PROPOSED LAYOUTS.**

Drawn By I W	Date NOVEMBER 10	Scale 1:50 1:100
-----------------	---------------------	---------------------



**IAN WILLIAMS
DESIGN AND BUILD**

FAIRFIELDS, CHURCH ROAD,
ALTOFTS, W. YORKS WF6 2NU

Telephone: 01924 893311

DRG. No. 81. 02. 11. 10.