



NOTES:
This drawing is for Planning Permission and Building Regulations Approval only. Do not build from this drawing

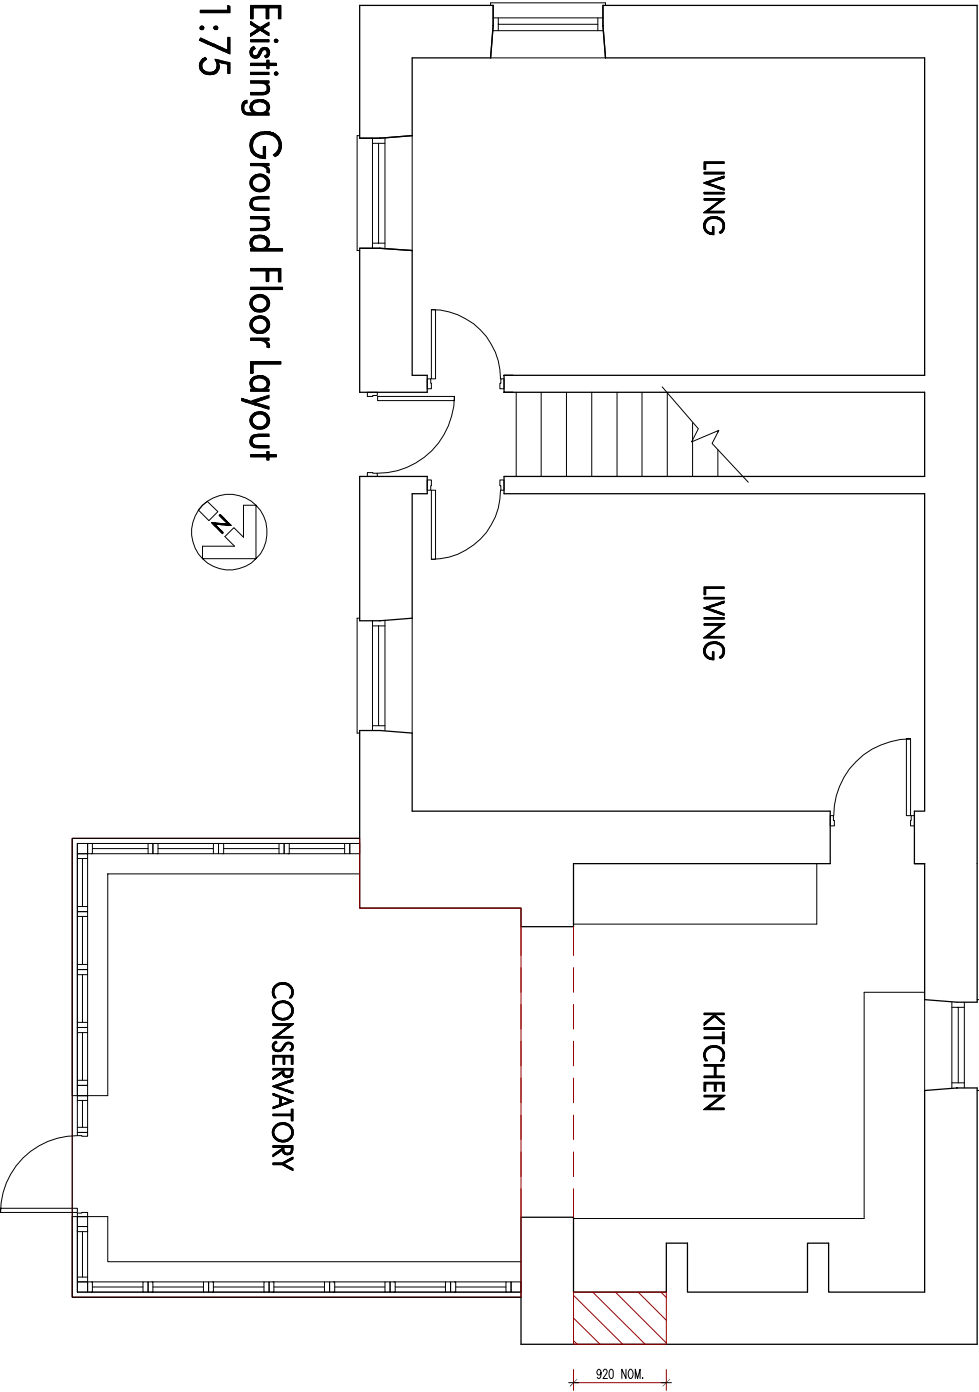

Existing Ground Floor Layout
1:75

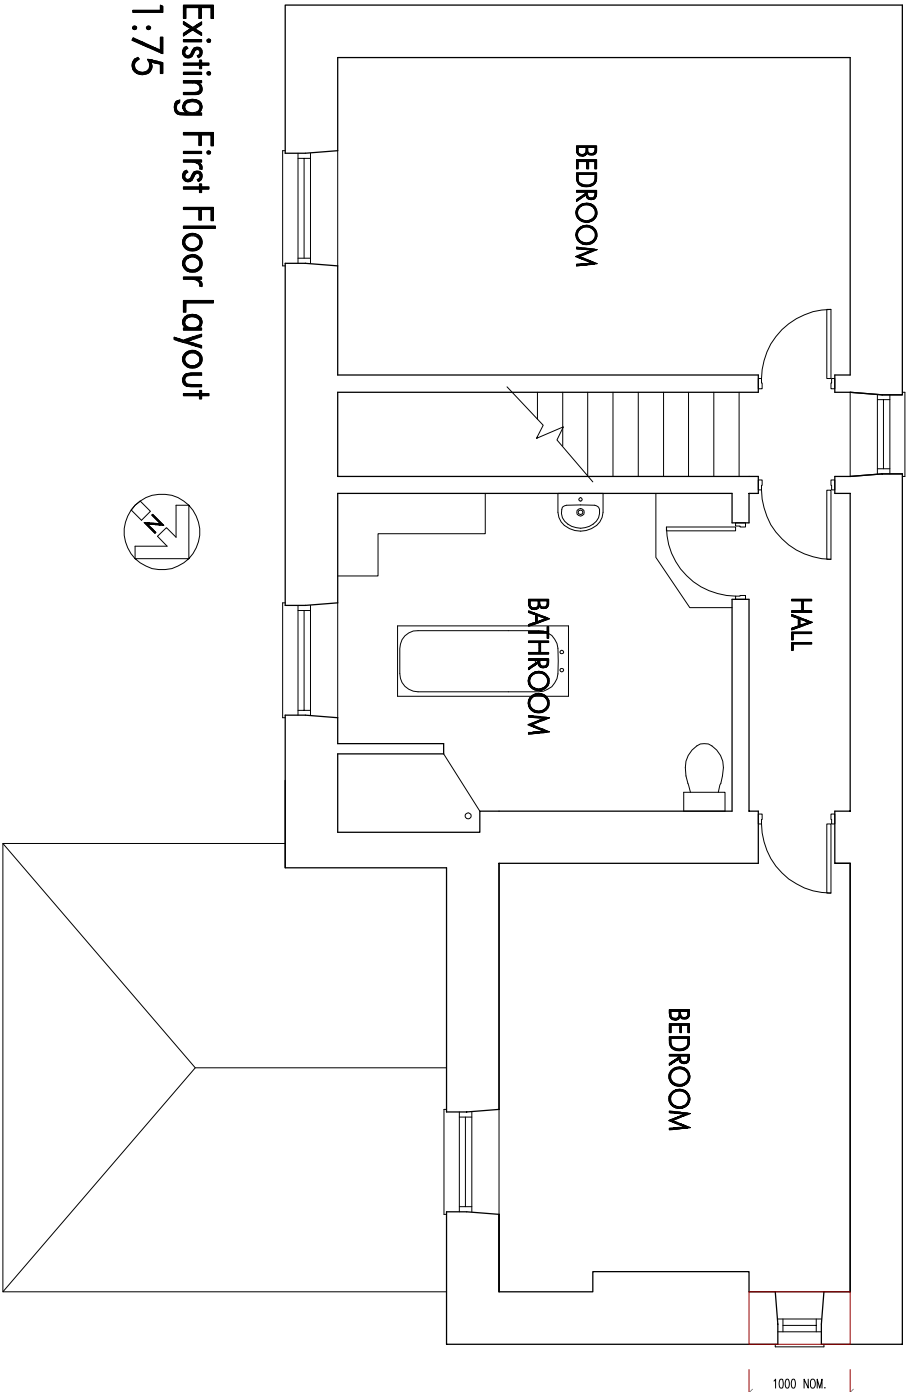

Existing First Floor Layout
1:75

FOR APPROVAL

Revision * By: RS Checked: 18.06.2010

First Issue.

CLIENT:

MR AND MRS S COOPER

1 TWYDLE

CAWTHORNE

PROJECT:

EXISTING FLOOR PLANS

DRAWING:

DRAWN BY: RS SCALE: 1:75 @ A3 DATE: 10.03.2014

DISCIPLINE: ARCH JOB NO: 2010-002 / 002 DRAWING NO: / *
A1887