


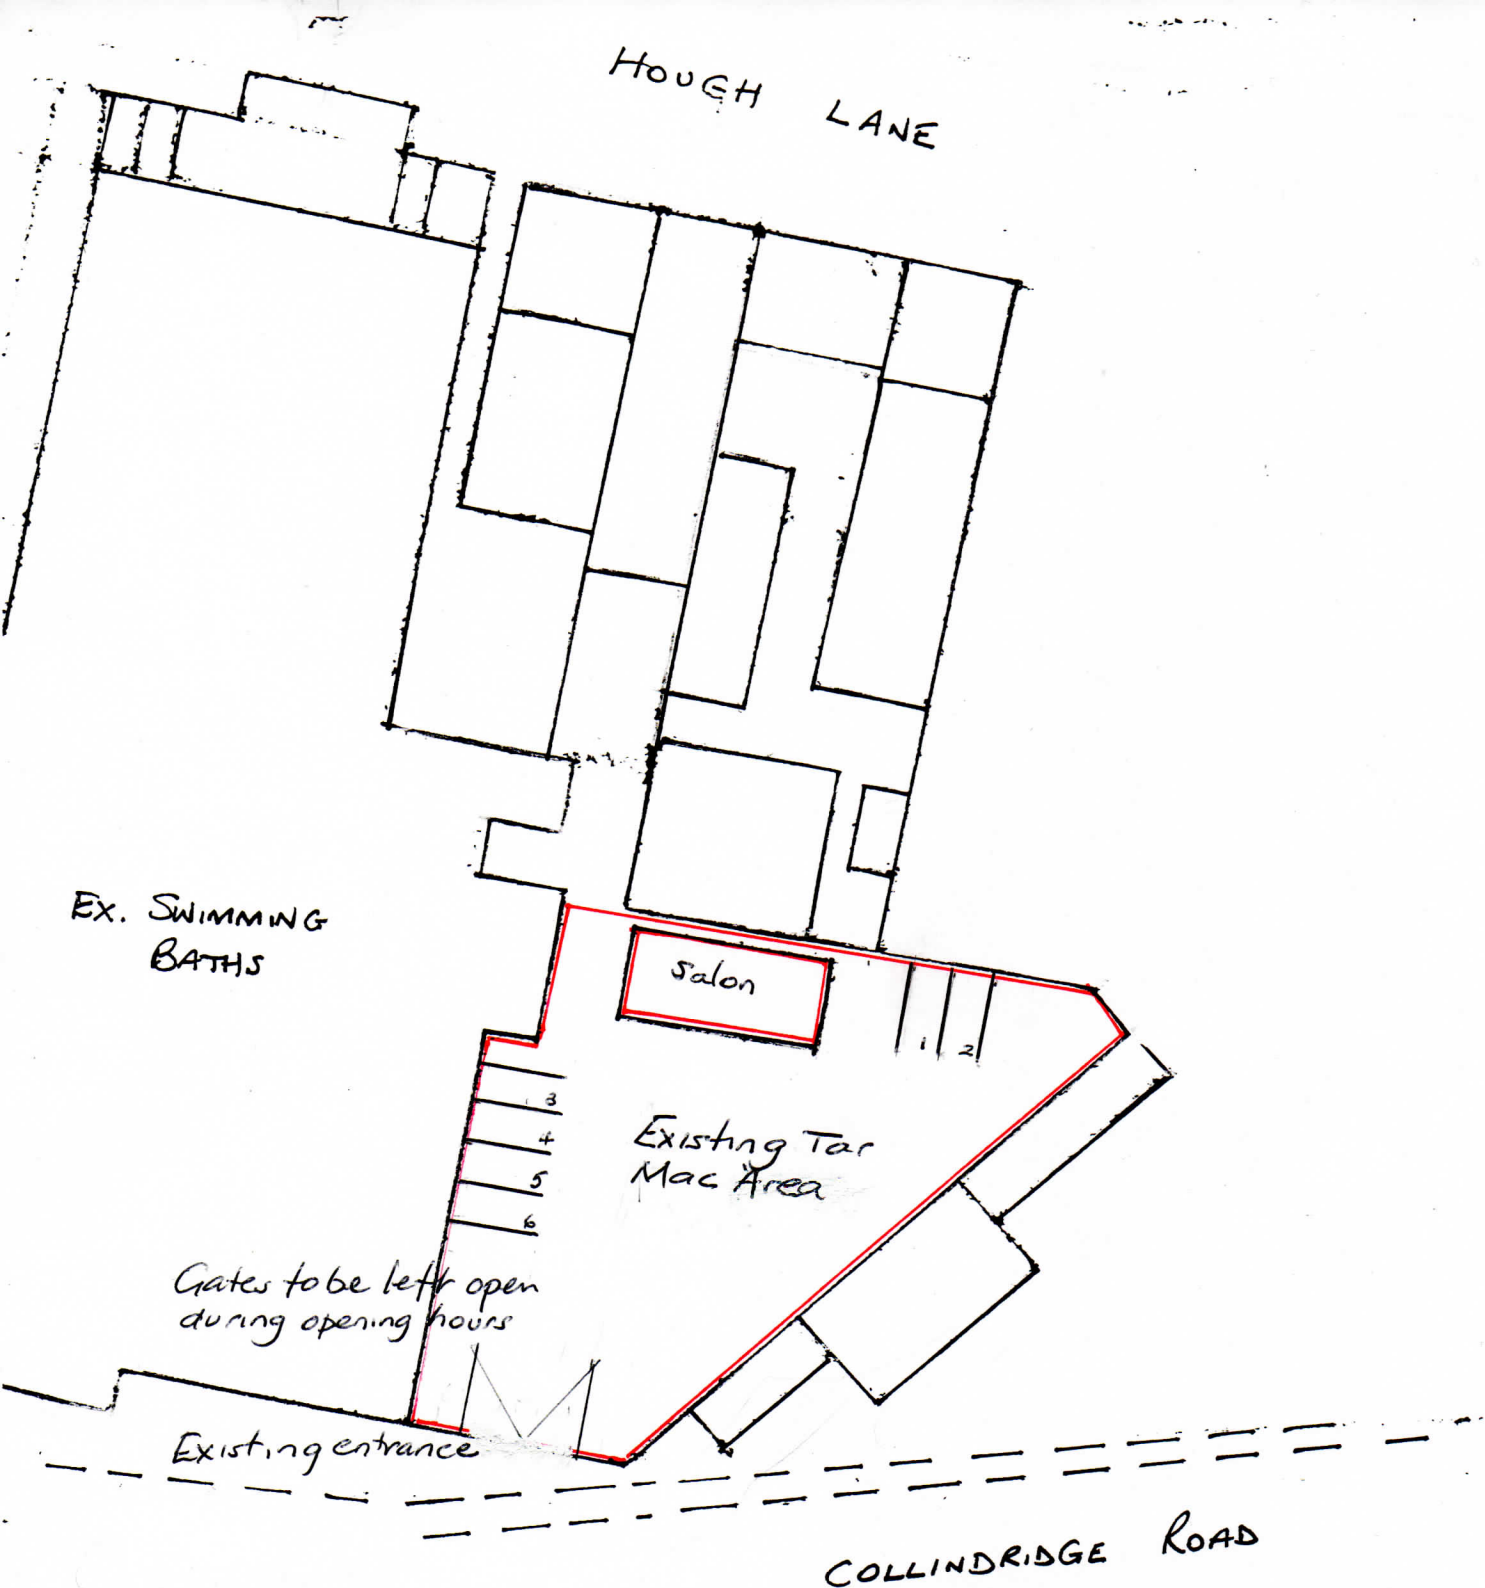

Site Plan Scale 1:500 approx.

FOR PROPOSED HAIRDRESSING SALON AT
COLLINDRIDGE ROAD, WOMBWELL, BARNSELEY
FOR MR. SHAW

DRG NO KS/DW/2018/2.