

Sign A – Scale 1:20



Sign B – Scale 1:20




Sign C – Scale 1:20



Sign D – Scale 1:20



Sign E – Scale 1:20

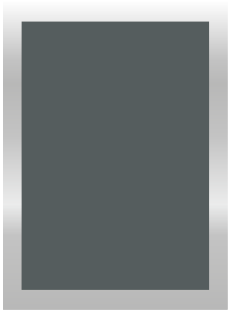

Sign E – Scale 1:20



Sign A – New double sided aluminum bullnose pictorial complete with gibbet and new steel post.
Illuminated by trough lights. 900 x 1000mm. Posts – 100mm sq, height – 3000mm.
Sign B – One aluminium bullnose fascia sign complete with individual letters and applied logo . Illuminated by
trough light. 5800 x 1000mm. T & A – 165mm, S – 440mm. Crest – 520 x 533mm.
Sign C – Two aluminium bullnose amenity boards. 700 x 1250mm.
Sign D – Two internally illuminated aluminium menu units. 594 x 841mm.
Sign E – One Hyde brass lantern complete with curved bracket. 600 x 800mm. Width of bracket 1400mm.



Front Elevation – Scale 1:100

Copy Licence No. – 100048453

Scale 1:20 & 1:100 @ A3

alan@insigniasigns.biz

Punch Partnerships Ltd
Stafford Arms – Stainborough
19/12/13, 29/01/14, 21/03/14, dr.

ral 7021

ral 7012



white

NB – please always refer to actual paint references for accurate colour representation



t : 0113 243 8533 f : 0113 243 8733 / e-mail : sales@insigniasigns.biz / www.insigniasigns.biz



Scale 1:1250

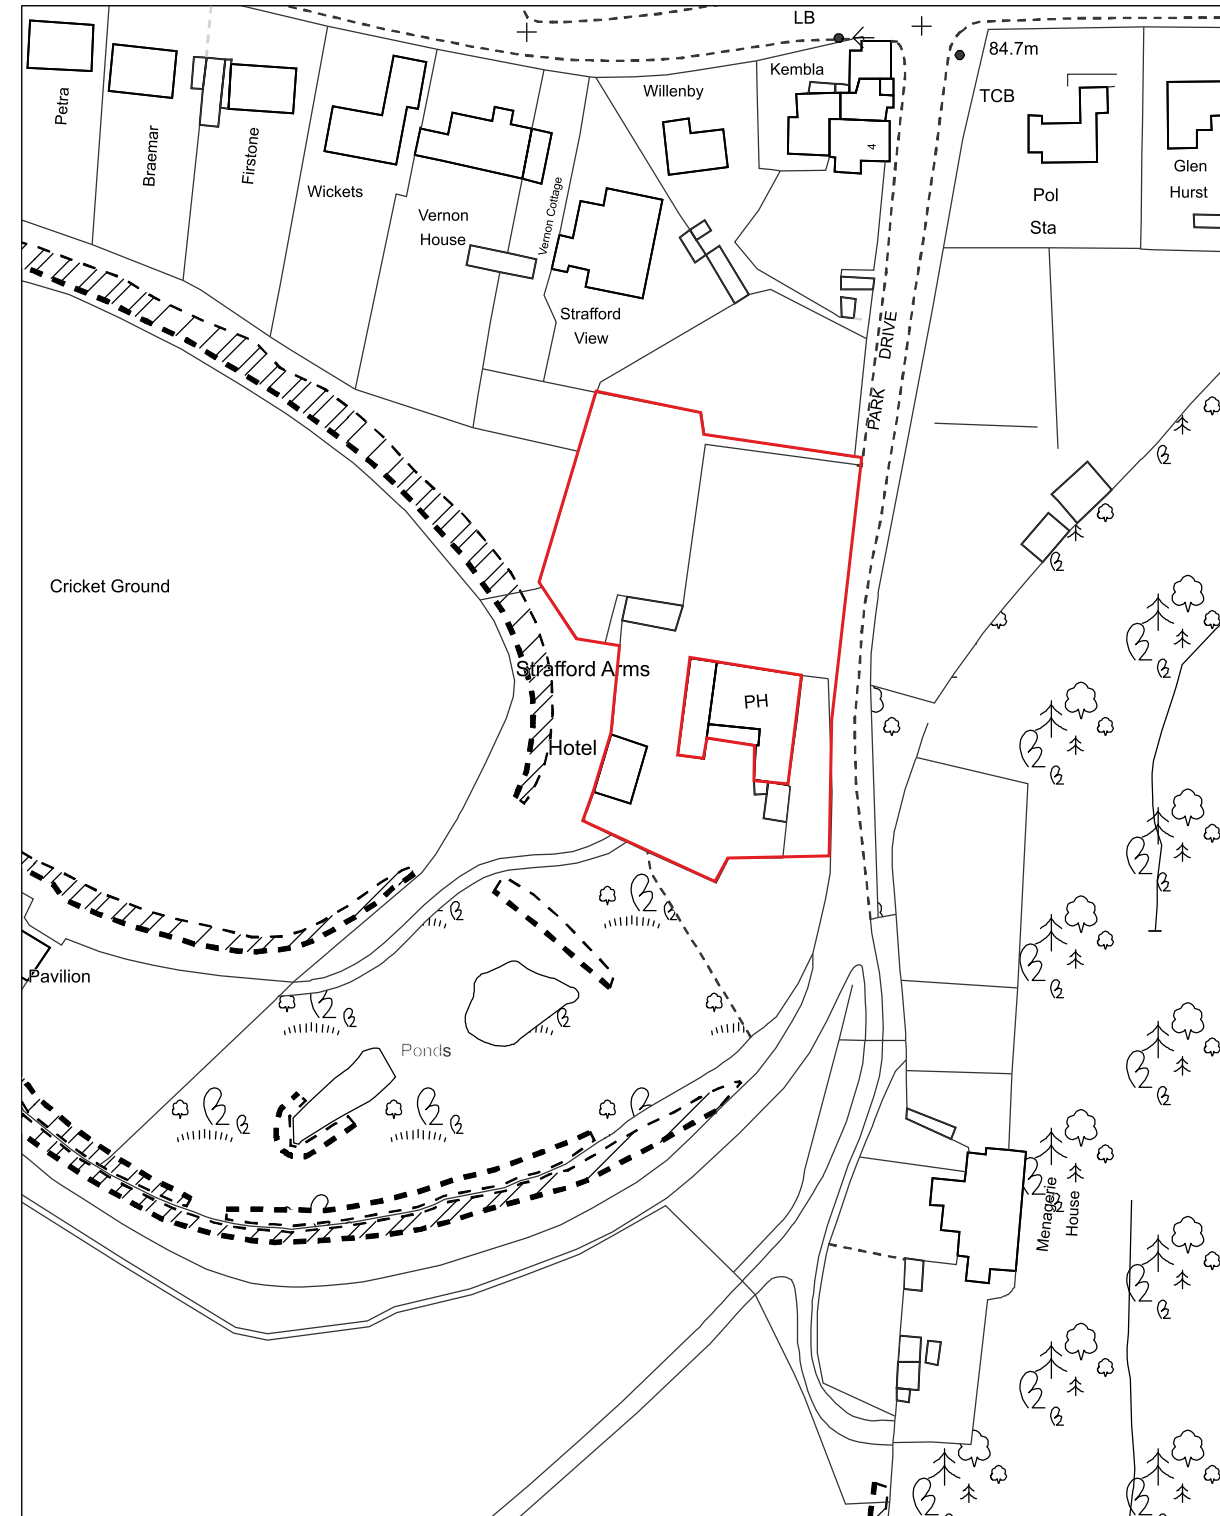 

Scale 1:500

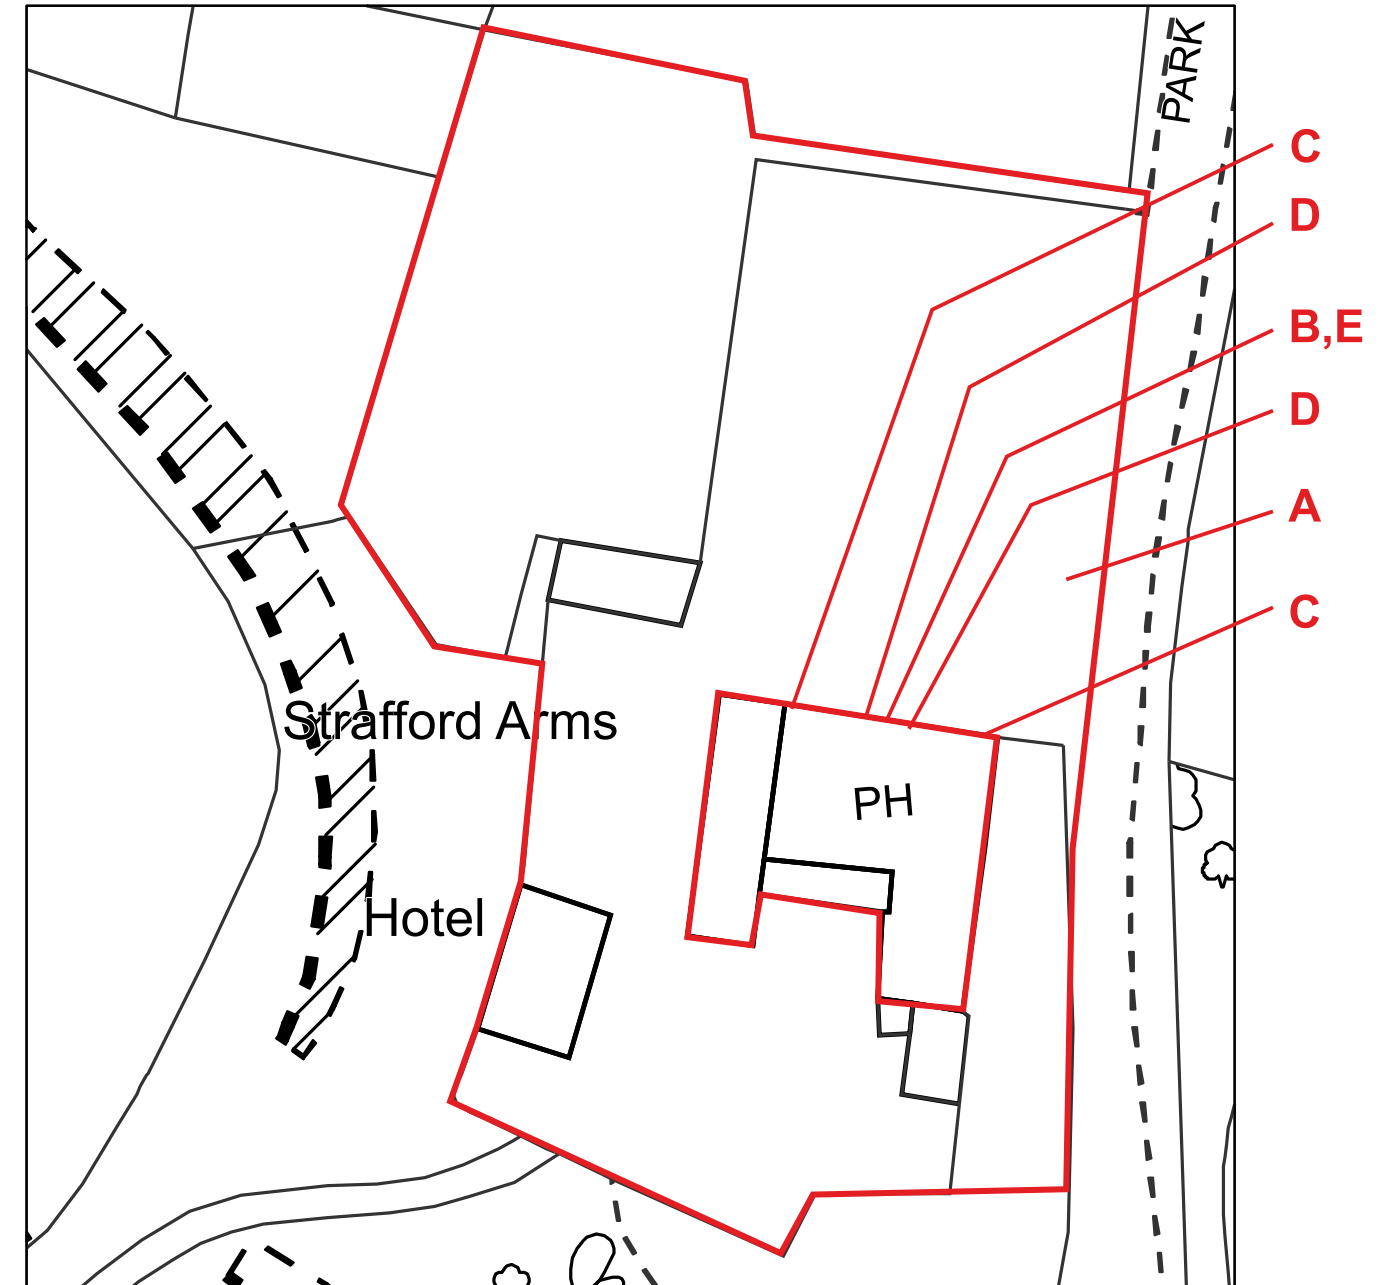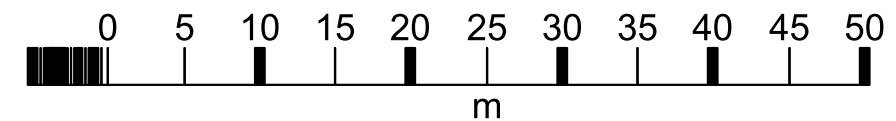

Copy Licence No. - 100048453

Scale 1:1250 & 1:500 @ A3

alan@insigniasigns.biz

Punch Partnerships Ltd
Strafford Arms - Stainborough
19/12/13, 29/01/14, 21/03/14, dr.

ral 7021

ral 7012

white


NB - please always refer to actual paint references for accurate colour representation

t : 0113 243 8533 f : 0113 243 8733 / e-mail : sales@insigniasigns.biz / www.insigniasigns.biz


IS
Insignia

This document is the property of Insignia Signs who own the copyright therein. The information in this document is given in confidence and without the written permission of Insignia Signs. Given by contract or otherwise the document must not be copied reprinted or reproduced in any material form either wholly or in part nor must the contents of the document or any method or technique available therefrom be disclosed to any third party.


SIGN A - scale 1:10

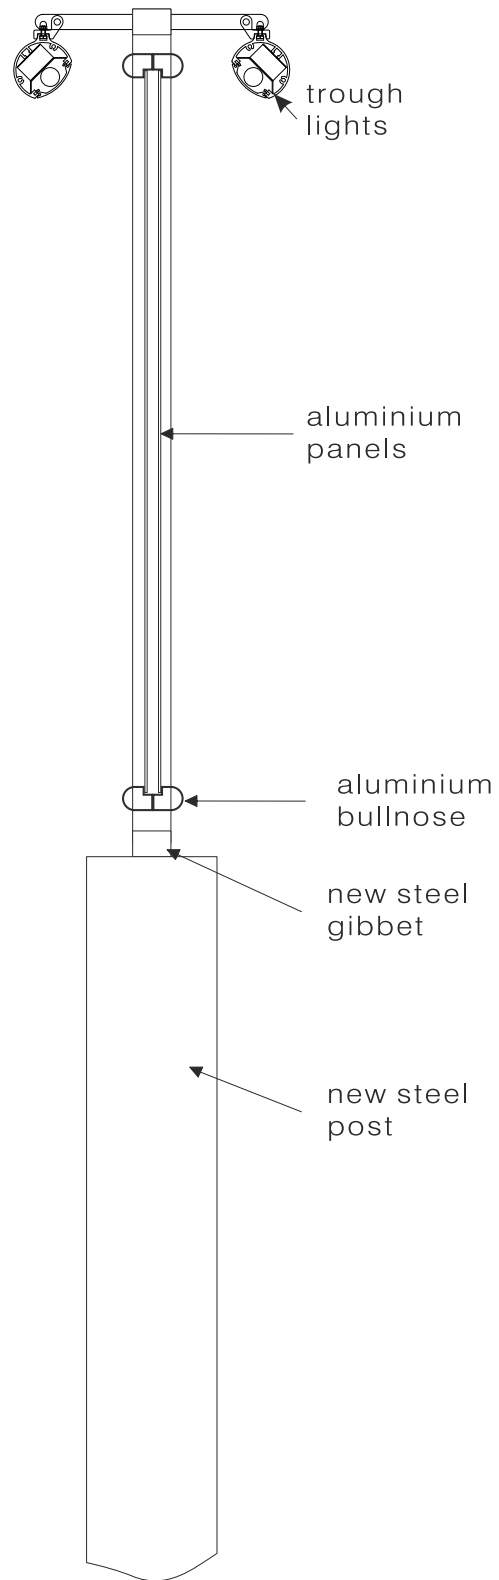


SIGN B - scale 1:10

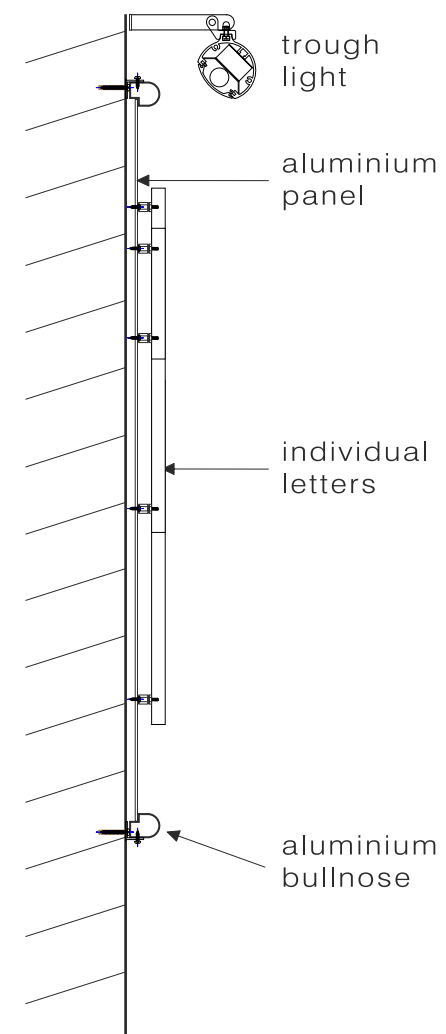

SIGNS C - scale 1:10

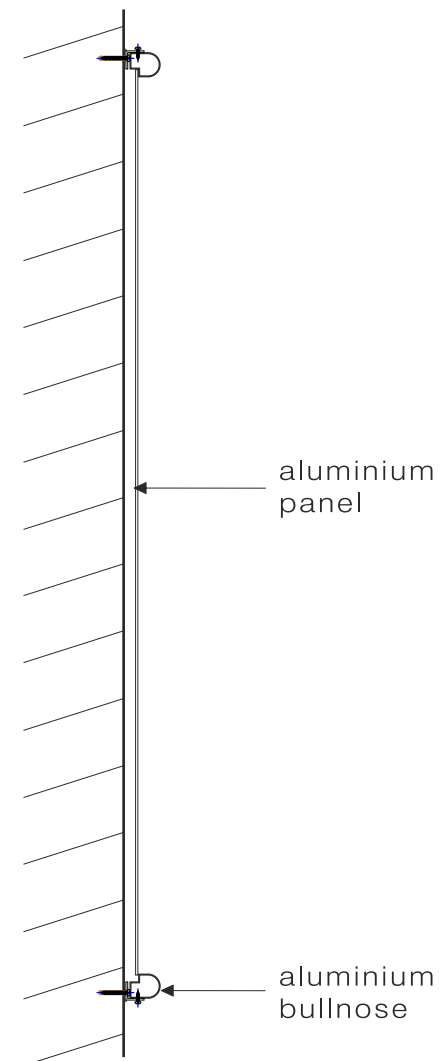

SIGNS D - scale 1:10

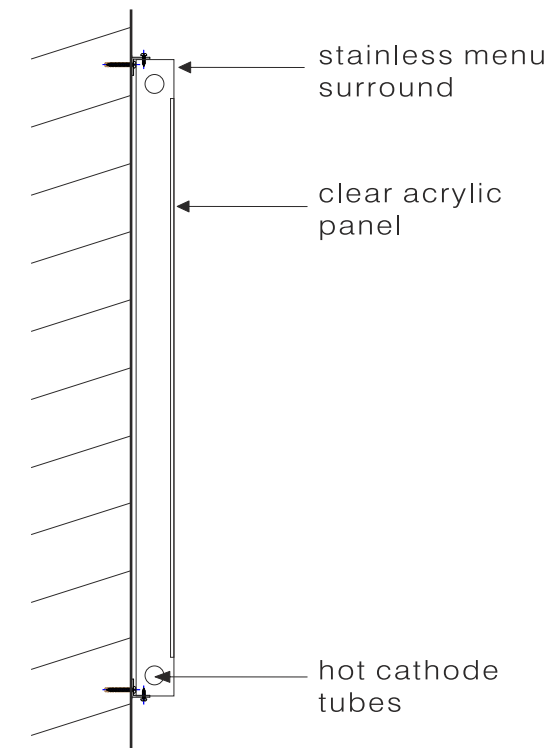

Copy Licence No. - 100048453

Scale 1:10 @ A3

alan@insigniasigns.biz

Punch Partnerships Ltd
Strafford Arms - Stainborough
19/12/13, 29/01/14, 21/03/14, dr.

ral 7021

ral 7012

white

NB - please always refer to actual paint references for accurate colour representation

t : 0113 243 8533 f : 0113 243 8733 / e-mail : sales@insigniasigns.biz / www.insigniasigns.biz

IS
Insignia

This document is the property of Insignia Signs who own the copyright therein. The information in this document is given in confidence and without the written permission of Insignia Signs. Given by contract or otherwise the document must not be copied reprinted or reproduced in any material form either wholly or in part nor must the contents of the document or any method or technique available therefrom be disclosed to any third party.