

Notes:

PLANNING DRAWINGS - THIS DRAWING SHOULD NOT BE USED FOR ANY OTHER PURPOSES THAN THAT SPECIFIED HERE


COPYRIGHT - THIS DRAWING MAY NOT BE REPRODUCED OR MODIFIED IN WHOLE OR PART BY ANY PERSON OR ORGANISATION WITHOUT THE ARCHITECTS CONSENT. ISUING COPIES TO THIRD PARTIES MAY NOT BE DONE WITHOUT THE ARCHITECTS CONSENT

Revision: --


Revision List:




Project/ Client: The Croft / Costello
Drawing Title: Floor Plans- EXISTING
Drawing Number: 2146/TP/004
Scale at A3: 1:100

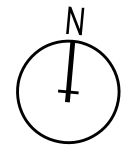


Date: Oct 22

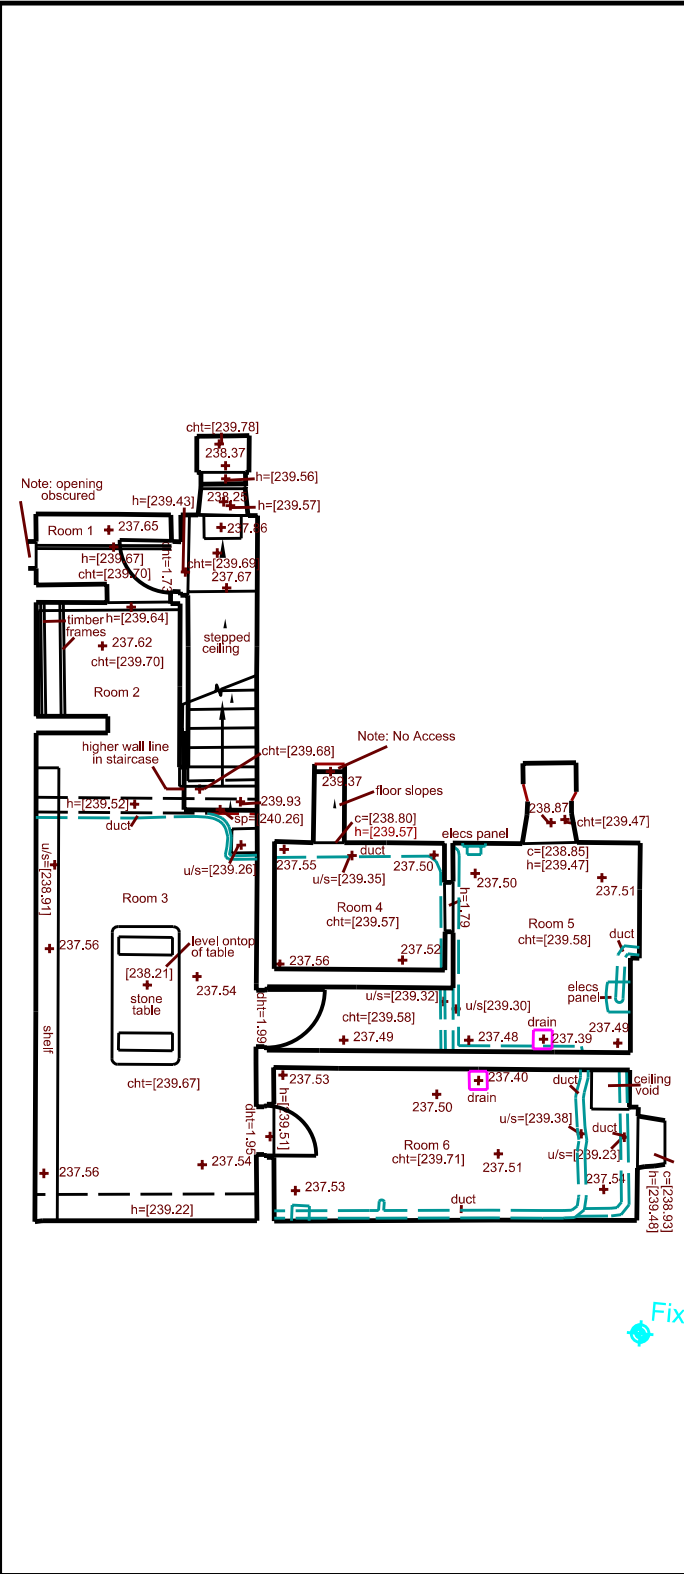

Basement Plan

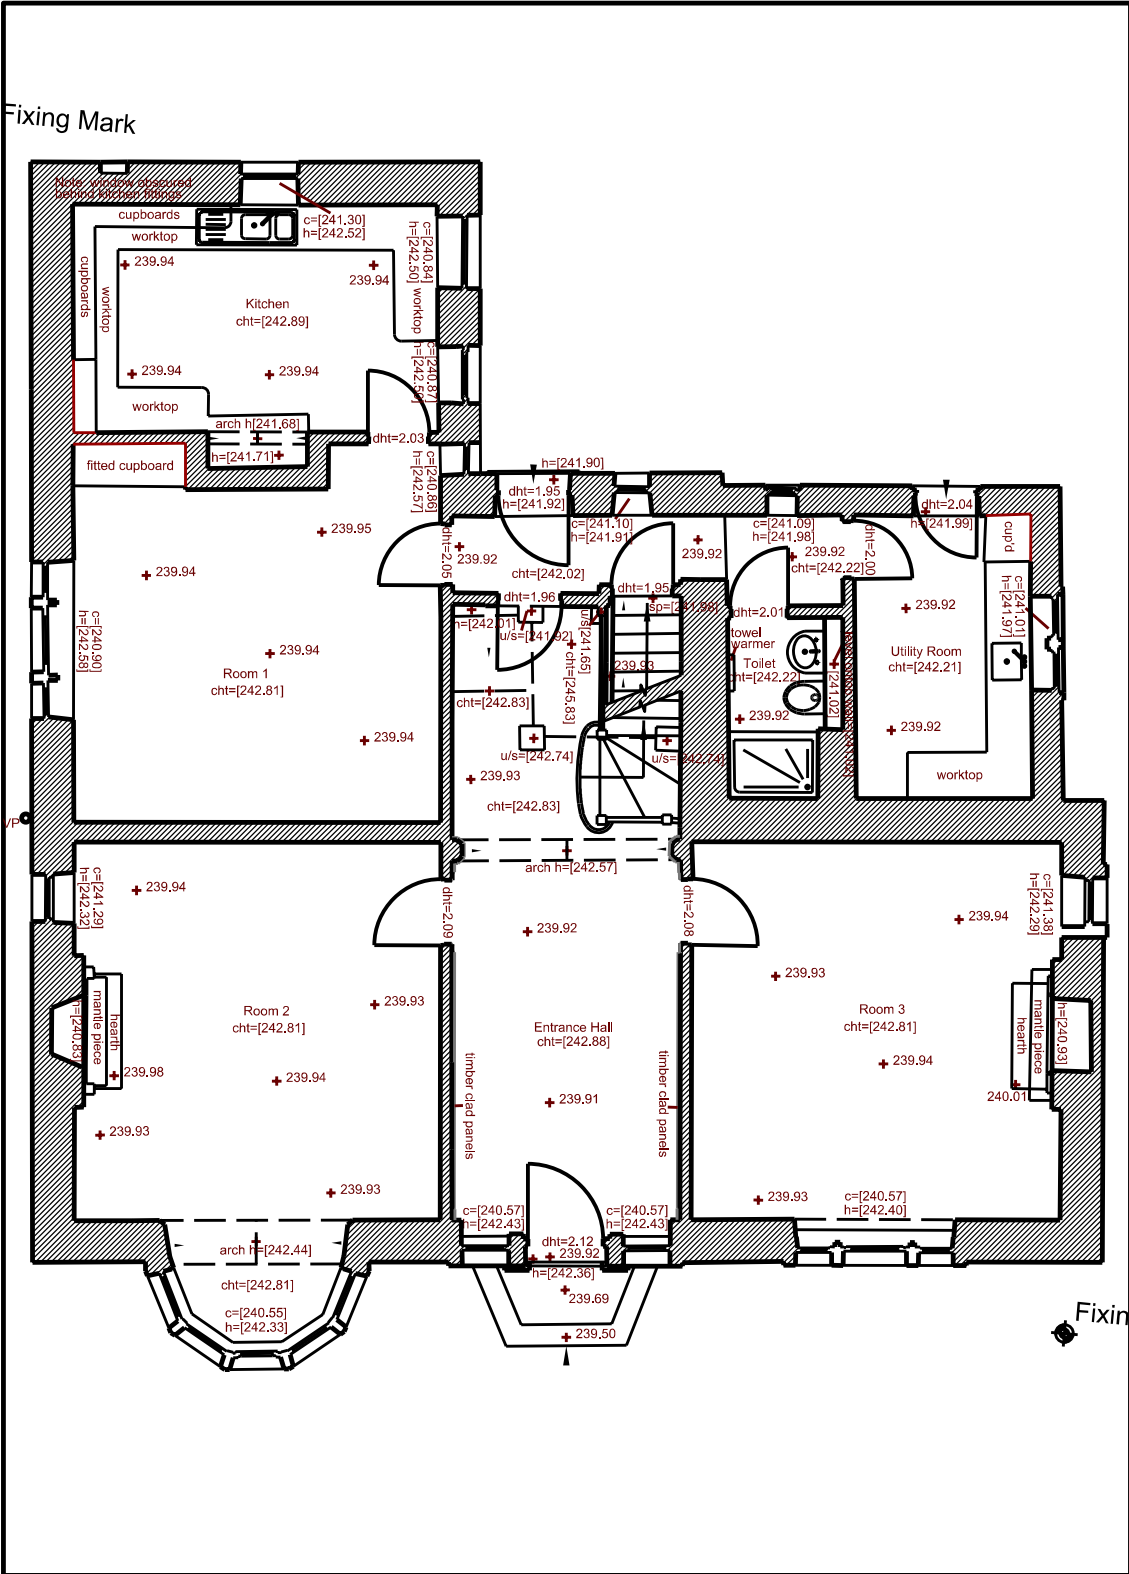

Ground Floor

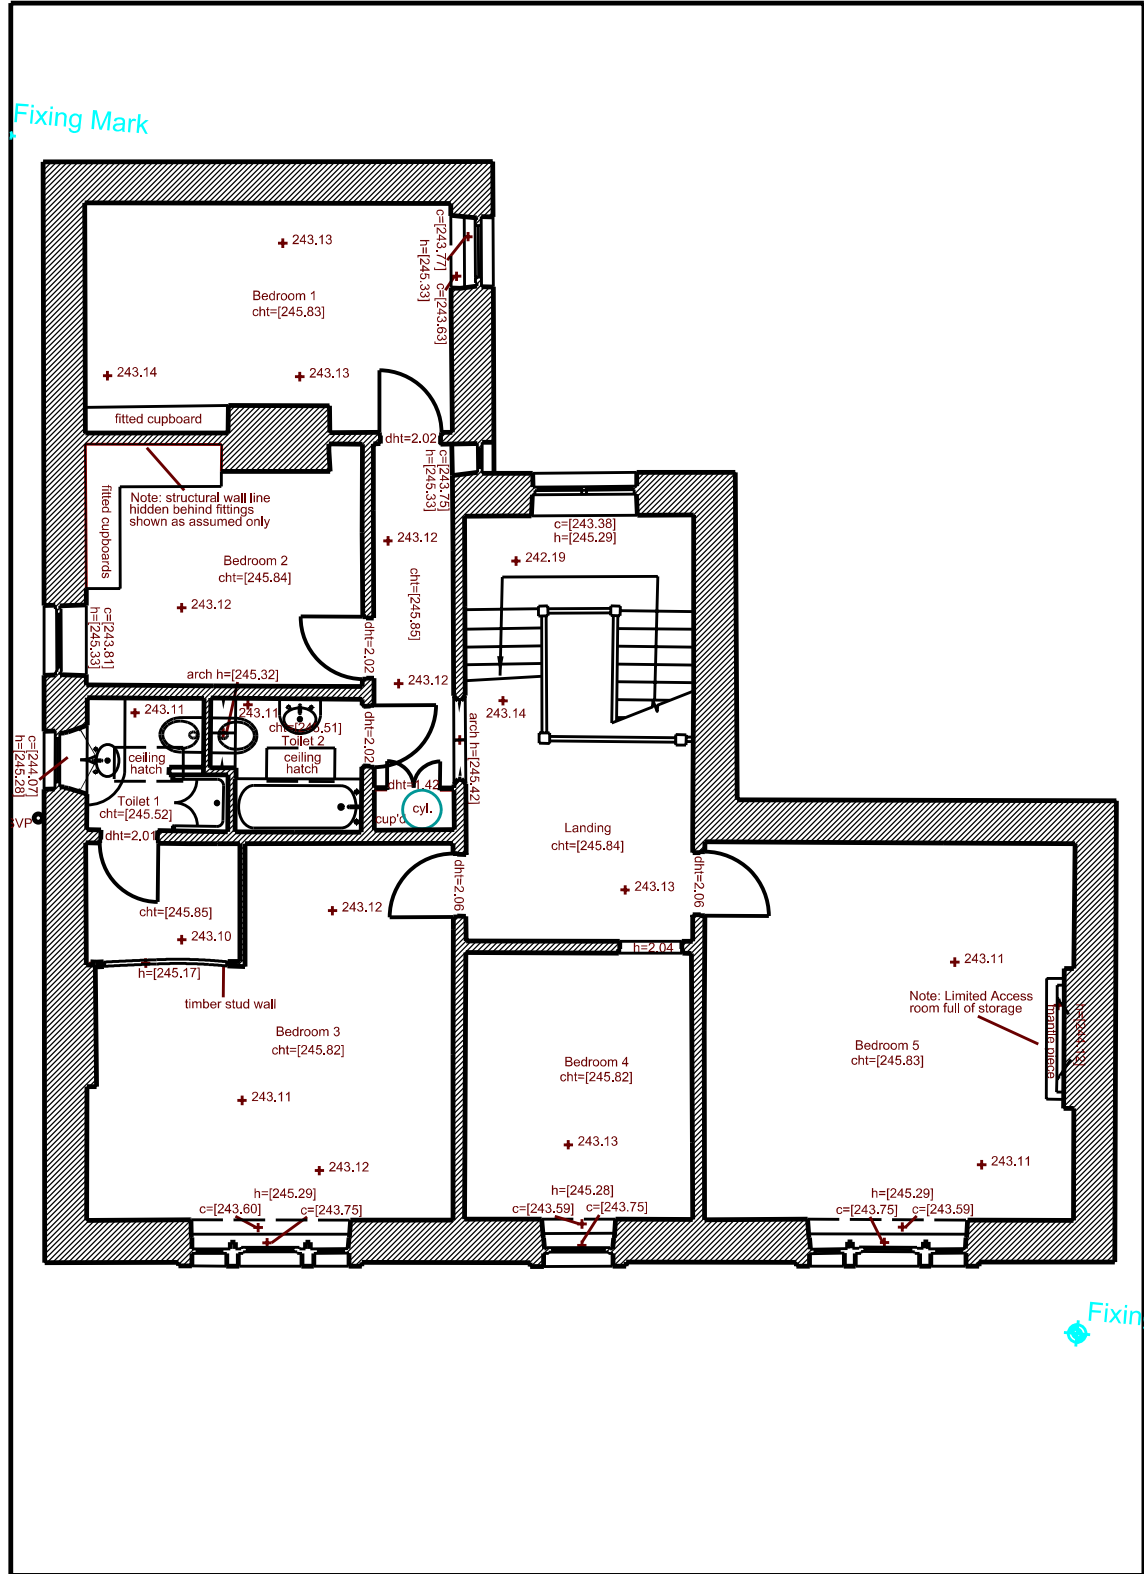

First Floor