




**PROPOSED SIDE
ELEVATION**

SCALE 1:100



**PROPOSED REAR
ELEVATION**

SCALE 1:100

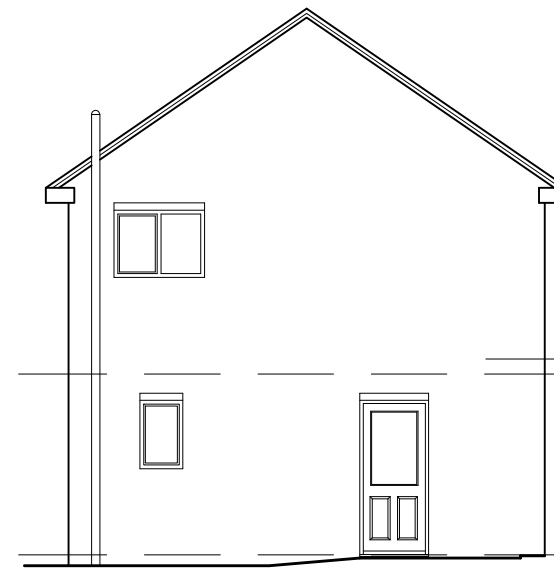

**EXISTING SIDE
ELEVATION**

SCALE 1:100





**EXISTING REAR
ELEVATION**

SCALE 1:100



SITE PLAN

SCALE 1:500

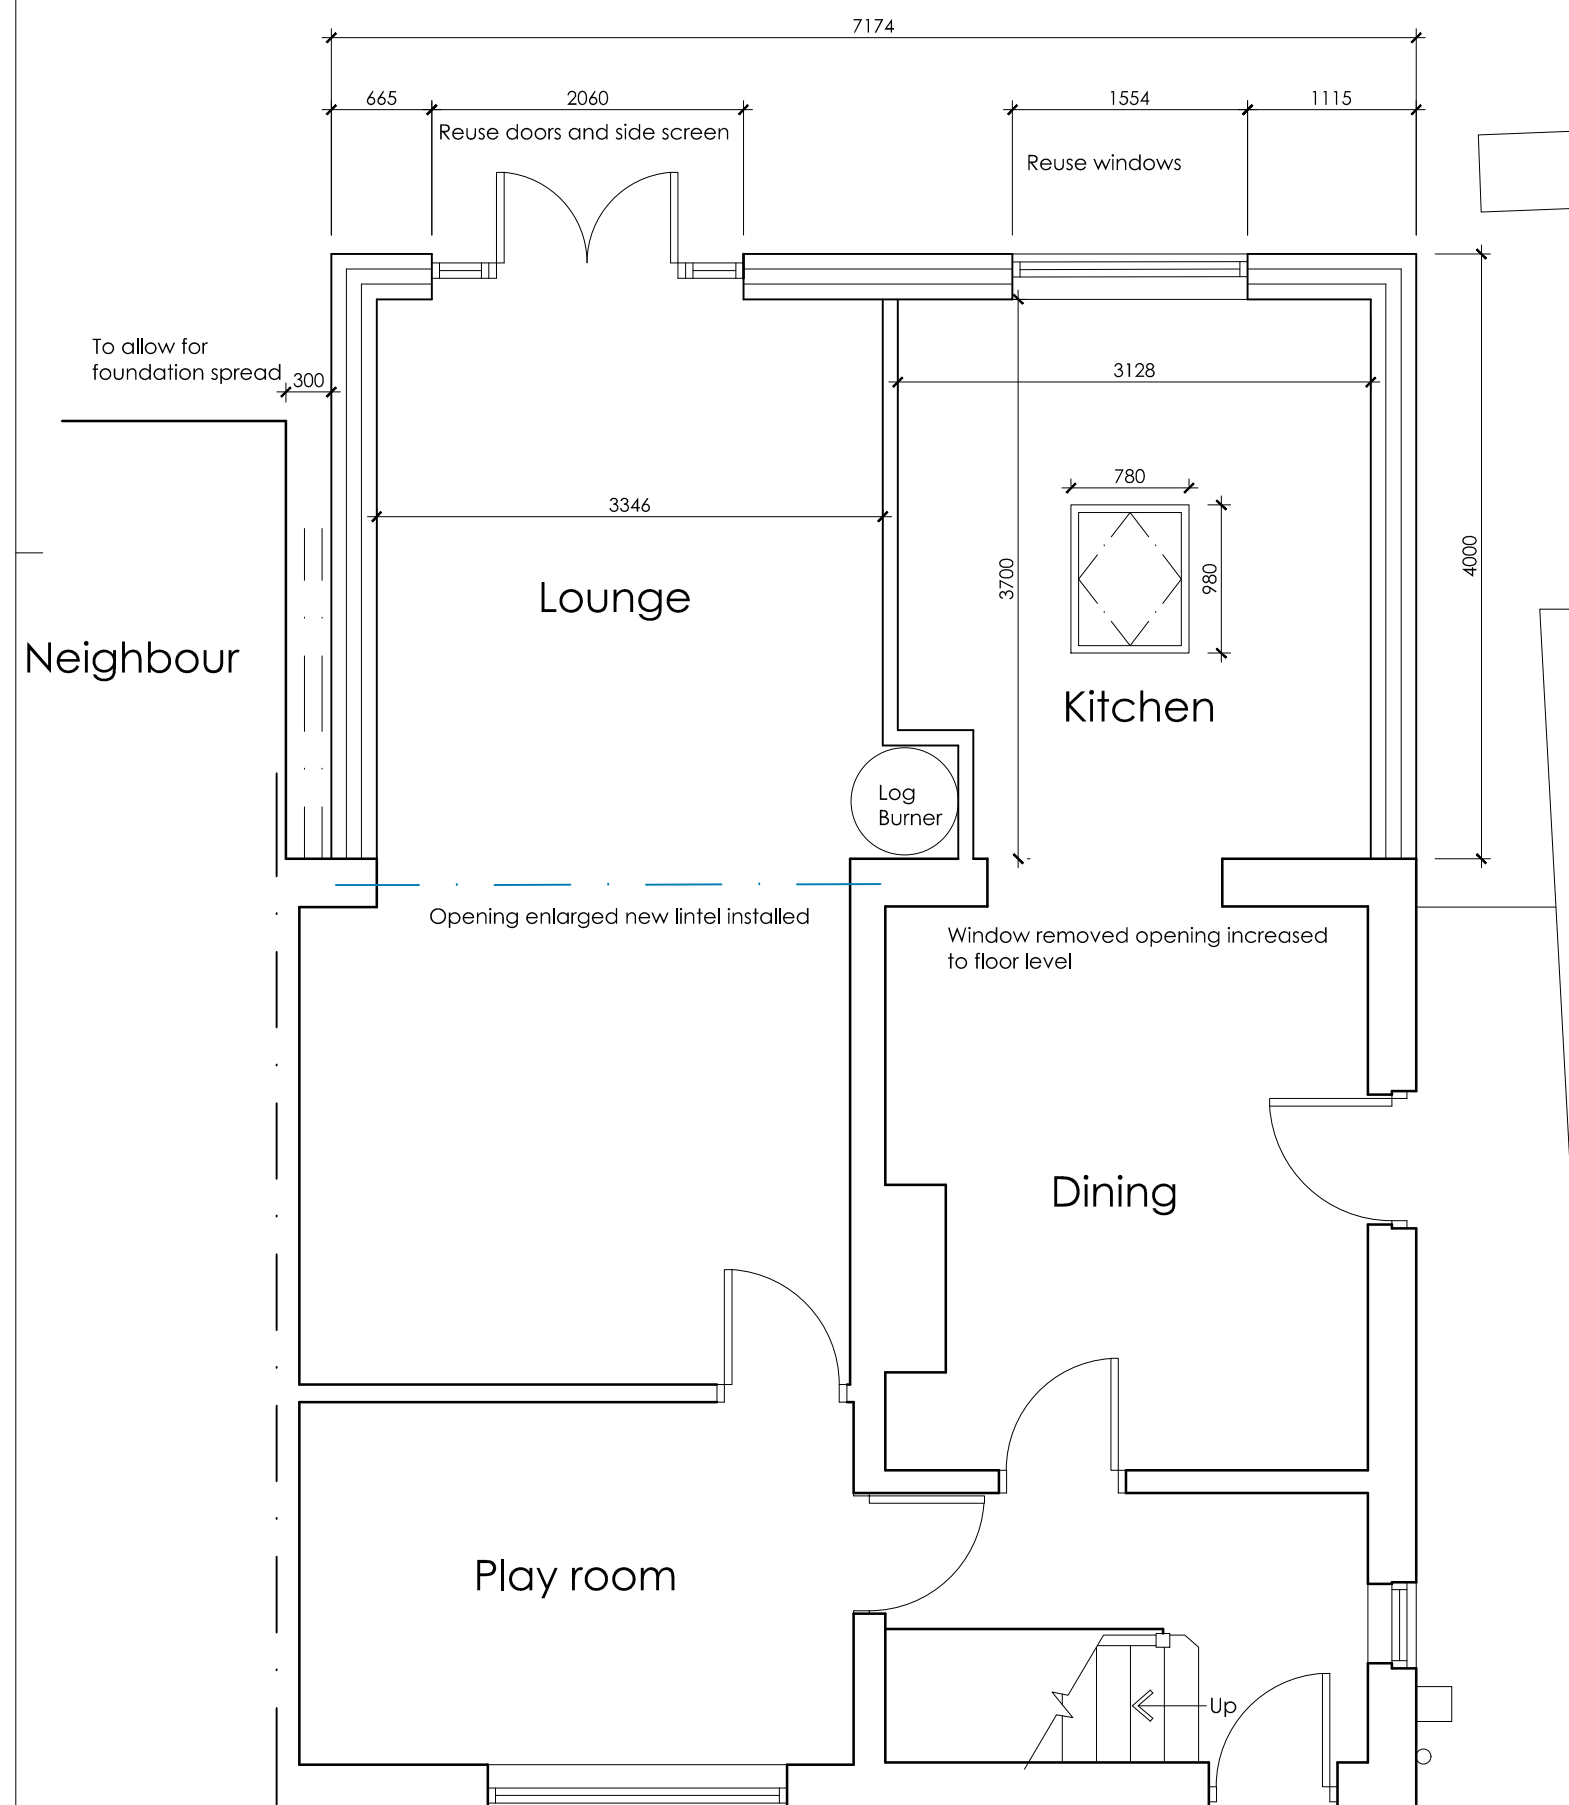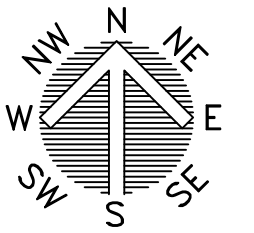

PROPOSED GROUND FLOOR PLAN

SCALE 1:50



EXISTING GROUND FLOOR PLAN

SCALE 1:50



LOCATION PLAN

SCALE 1:1250

 WhiteAgus PARTNERSHIP			OFFICE ONE 34 VICTORIA ROAD BARNLEY. S70 2BU			Phone: 01226 208482		
			Email: info@whiteaguspартnership.co.uk Web: www.whiteaguspартnership.co.uk					
ARCHITECTURAL SERVICES								
Project.				Client.				
PROPOSED WORKS AT 24 CLIFTON AVENUE, BARNLEY, S71 3NF				MARK DAVIS				
Drawing Title.				Date.		Scale.		
PLANS & ELEVATIONS				MAY 2023		1:50 @A2		
				Ref.		Dwg. No.		Rev.
				23-022		01		A
Date	Suffix	Description	Date	Suffix	Description			
01/06/2023	A	REVISED TO CLIENTS REQUIREMENTS						