


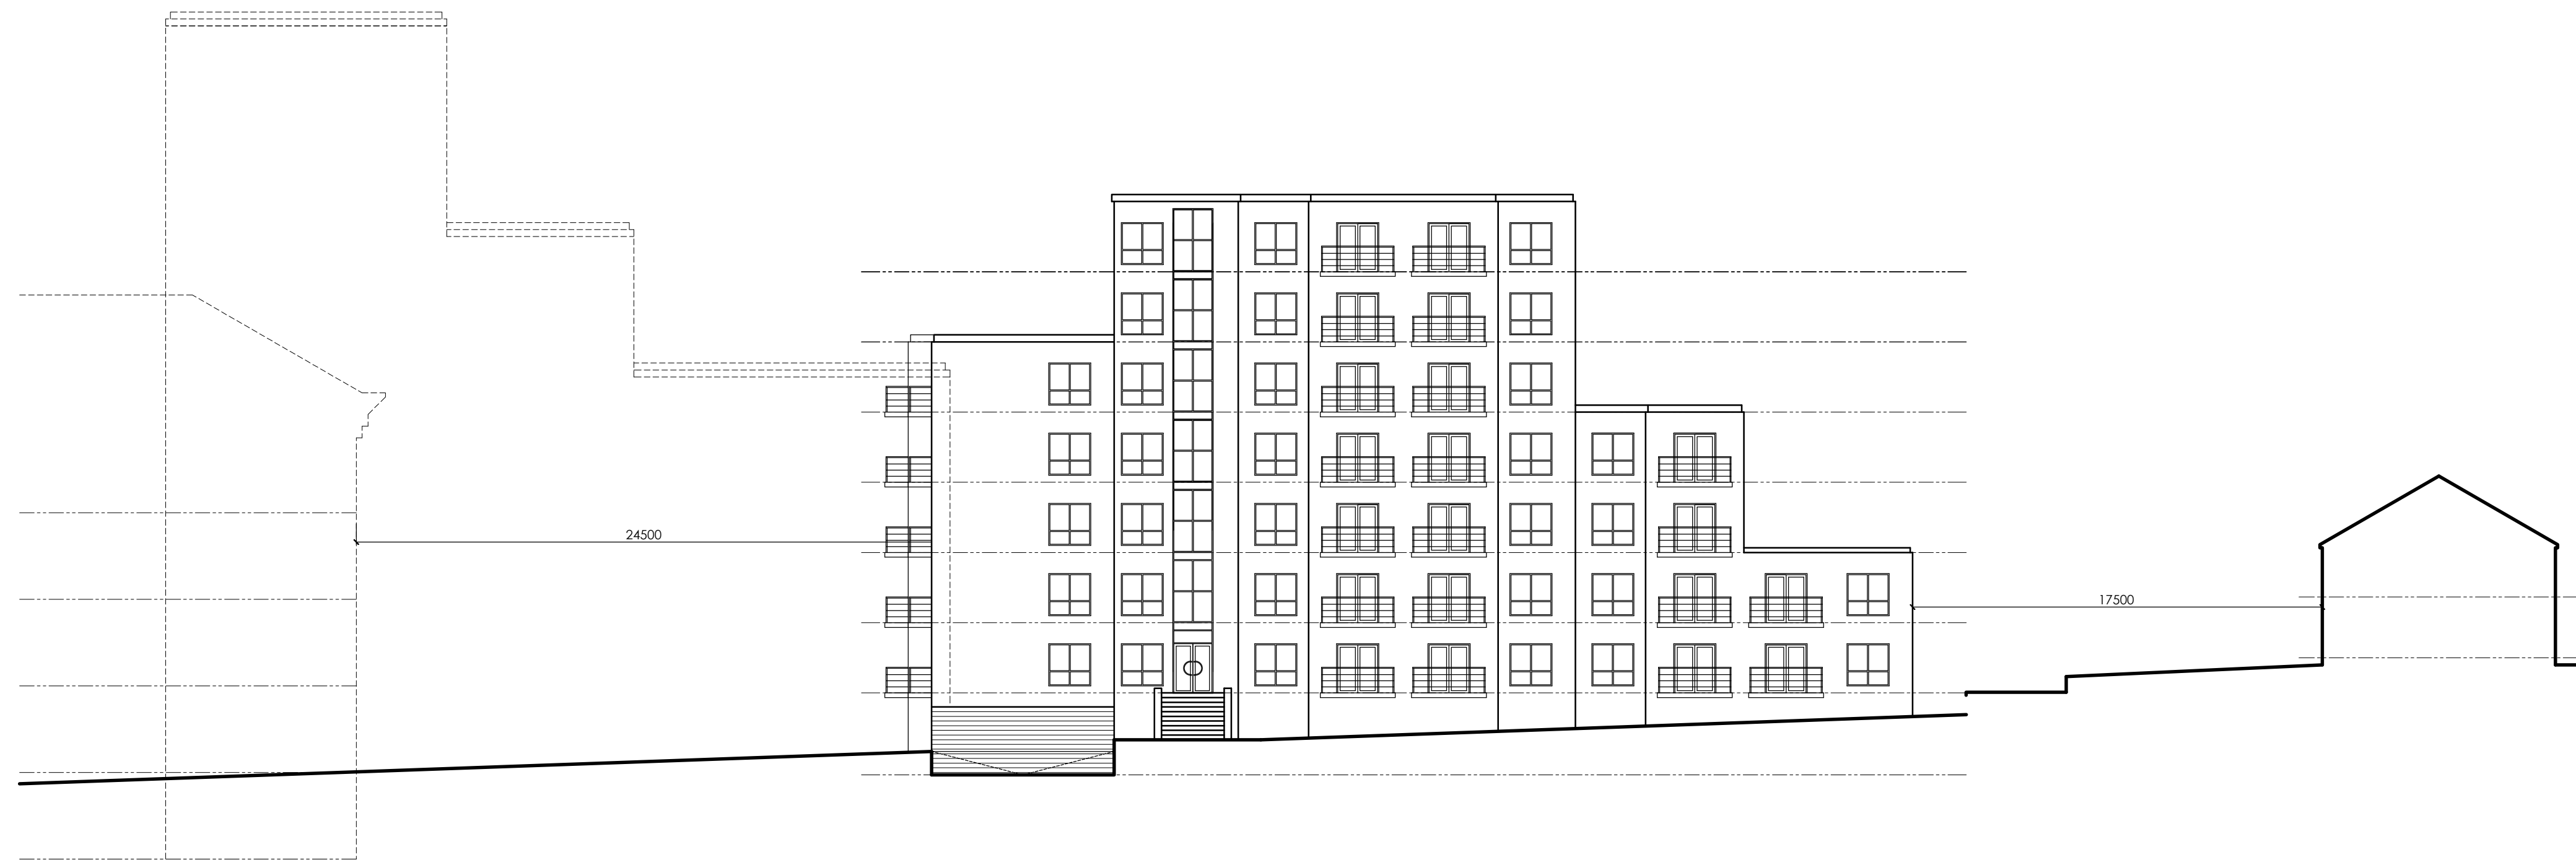

NORTH WEST ELEVATION



BIRCHLEIGH
468 SHADWELL LANE
SHADWELL
LEEDS
LS17 8BA

Email: s-eccles1@sky.com

Tel: 0113 808 4157
eFax: 0113 322 4639
Mob: 0794 6537770

RESIDENTIAL DEVELOPMENT
SITE ADJACENT JOSEPH LOCKE HOUSE, HEELIS STREET
BARNESLEY S70 1LG
for
EMPIRE PROPERTY CONCEPTS

INDICATIVE STREET ELEVATION / SECTION

Date:	Drawn By:	Checked By:	Scale:
MAR 2018	SDE		1:200 @ A1
Project No:	Drawing No:	Revision:	
1082	045		