

These notes do not comprise a full specification and are for general guidance only. Their primary function is to assist local Authority Officers in determining compliance with current Building Regulation requirements. Where clarification of any of the following is required, reference is to be made to the Designer or Client or appropriate specialist consultant. The Contractor will be responsible for ensuring that all building work carried out by them or under their instruction and supervision complies fully with the relevant sections of the current Building Regulations, British Standard Codes of Practice, By-laws and Manufacturers instructions and requirements. All dimensions and levels are to be checked on site by the Contractor or his appointed sub-contractors prior to commencement of work. Any discrepancies are to be reported to the Client or designer.

Revisions

e-mail : rjfdesigns@hotmail.com

Planning Application


N/A

Project
site of the former Social Club
Farm Road, Barnsley, S70


Date.	Plot Date.
-------	------------

iii


DWG NO. 033-101 REV. C

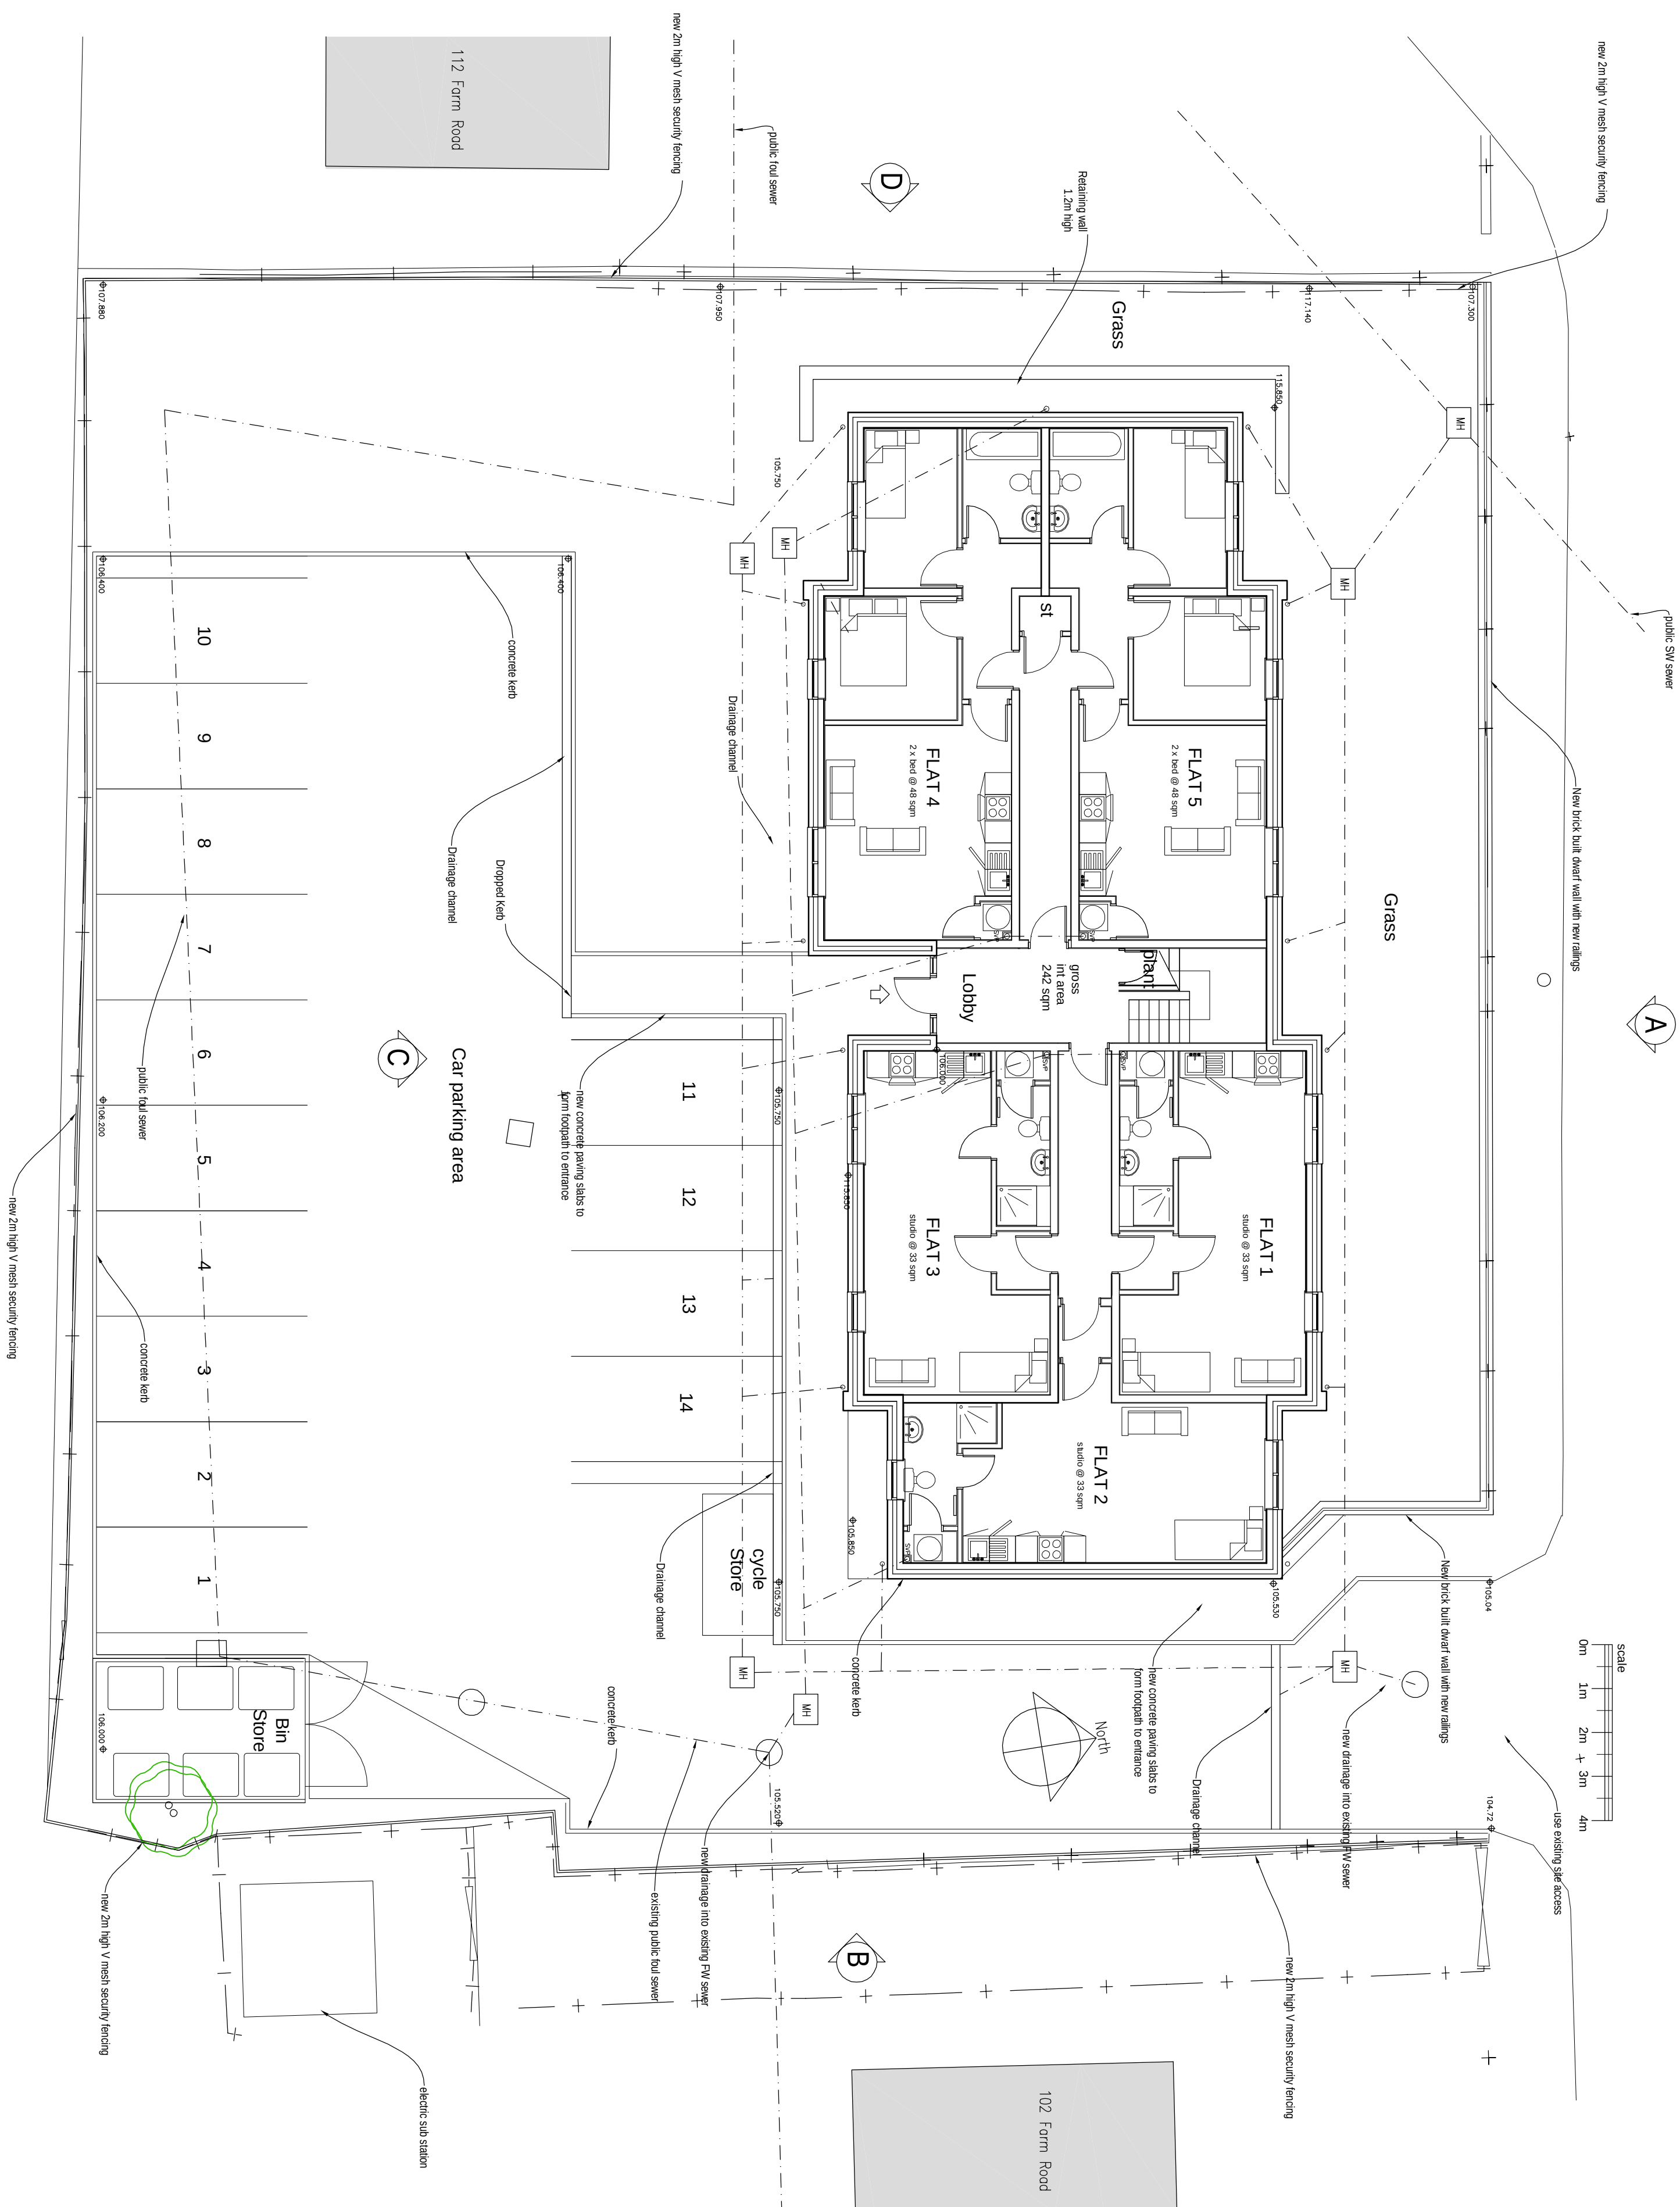

Proposed Ground Floor Plan & Site plan

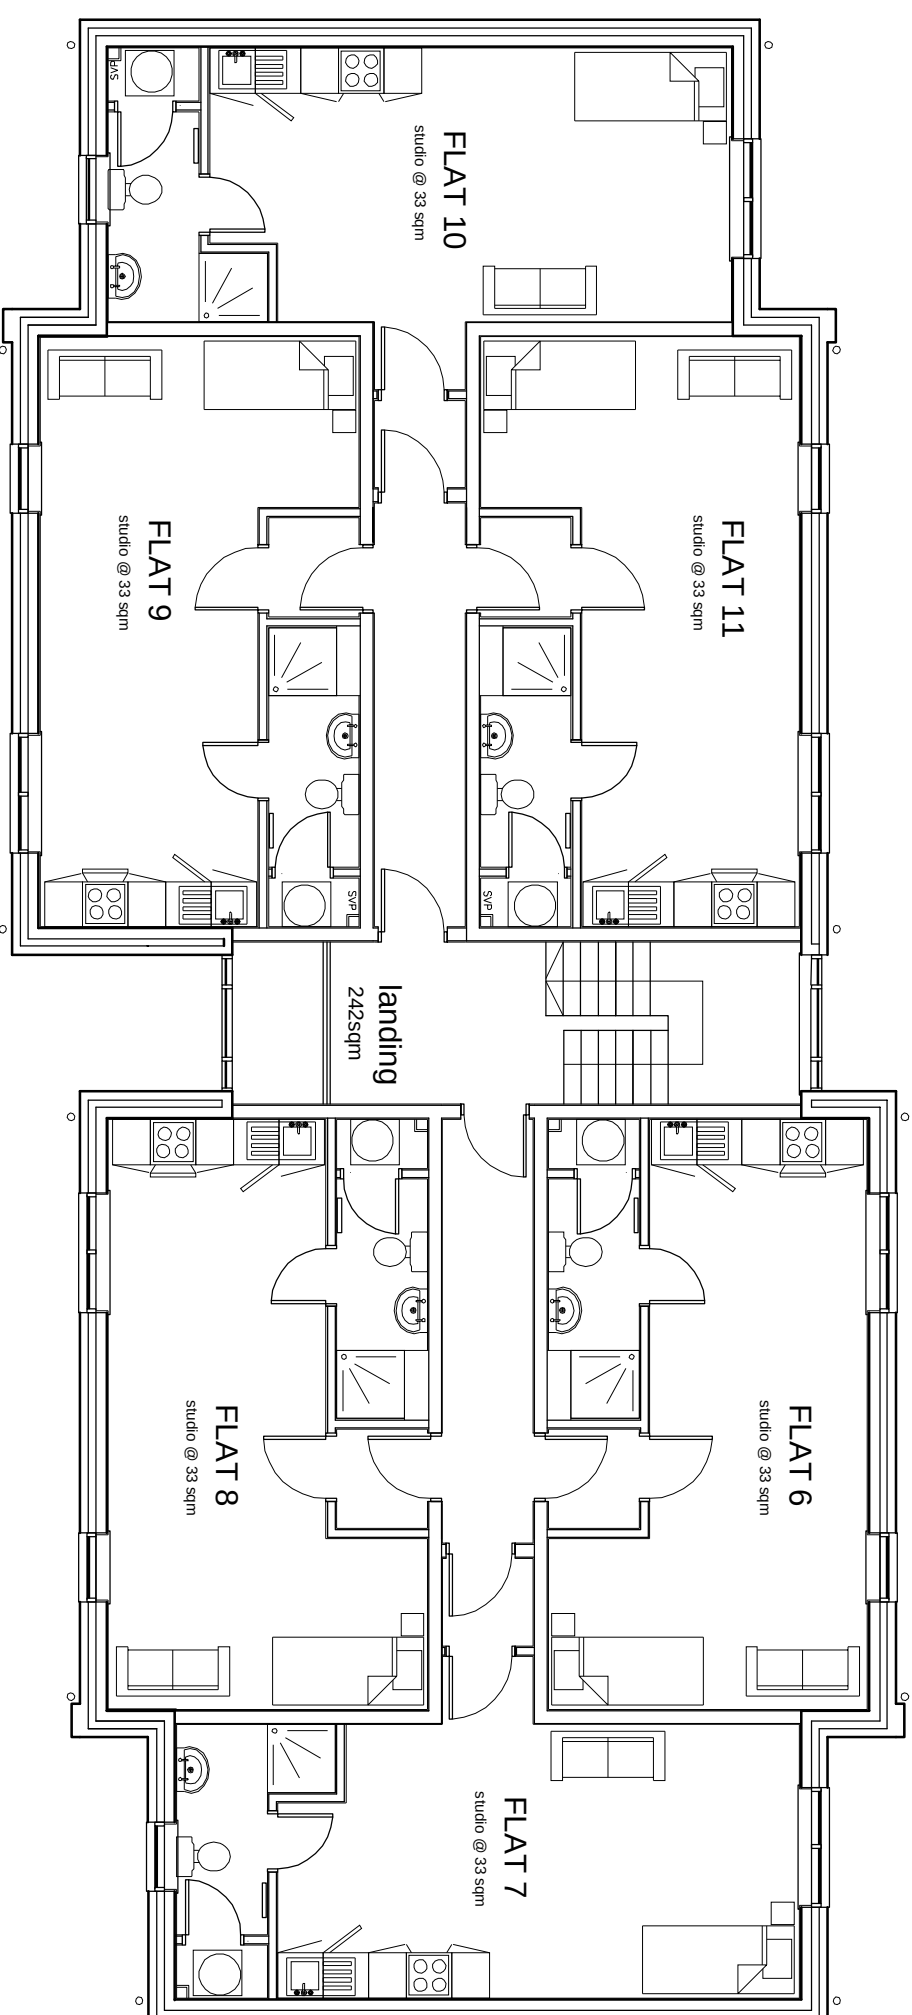

Proposed First Floor Plan

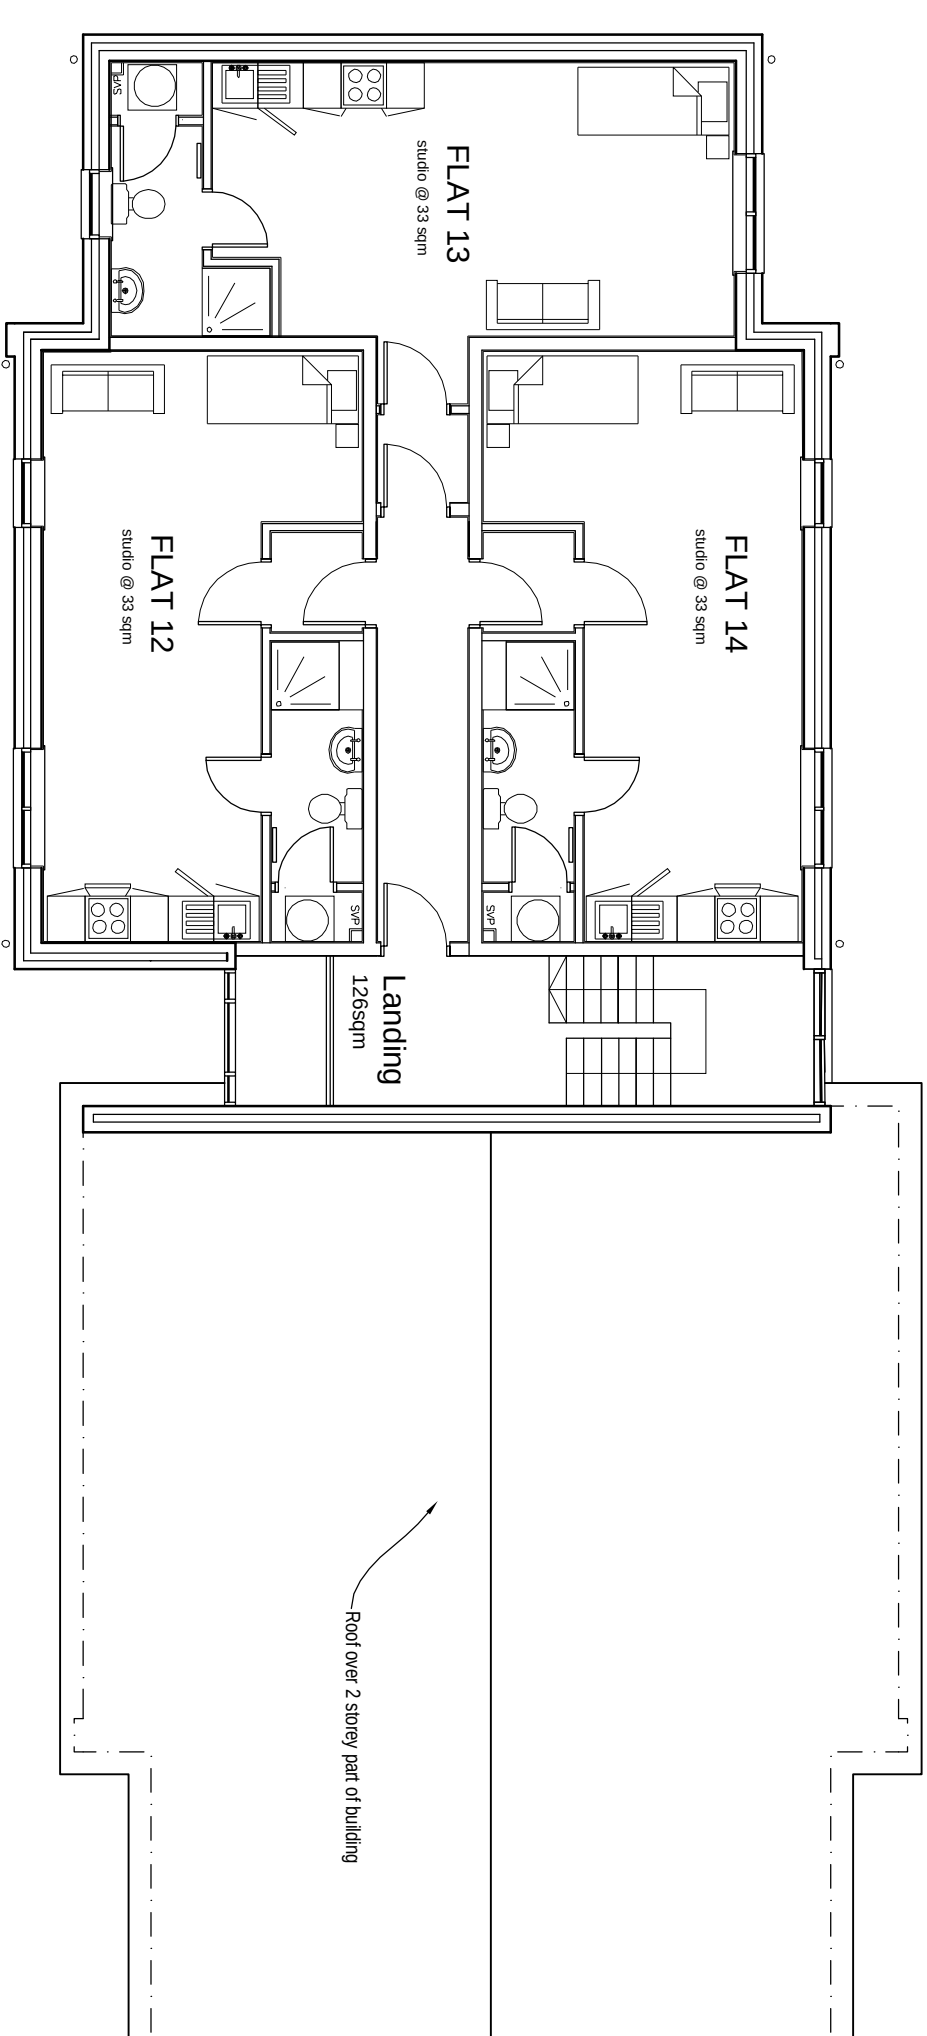

Proposed Second Floor Plan