



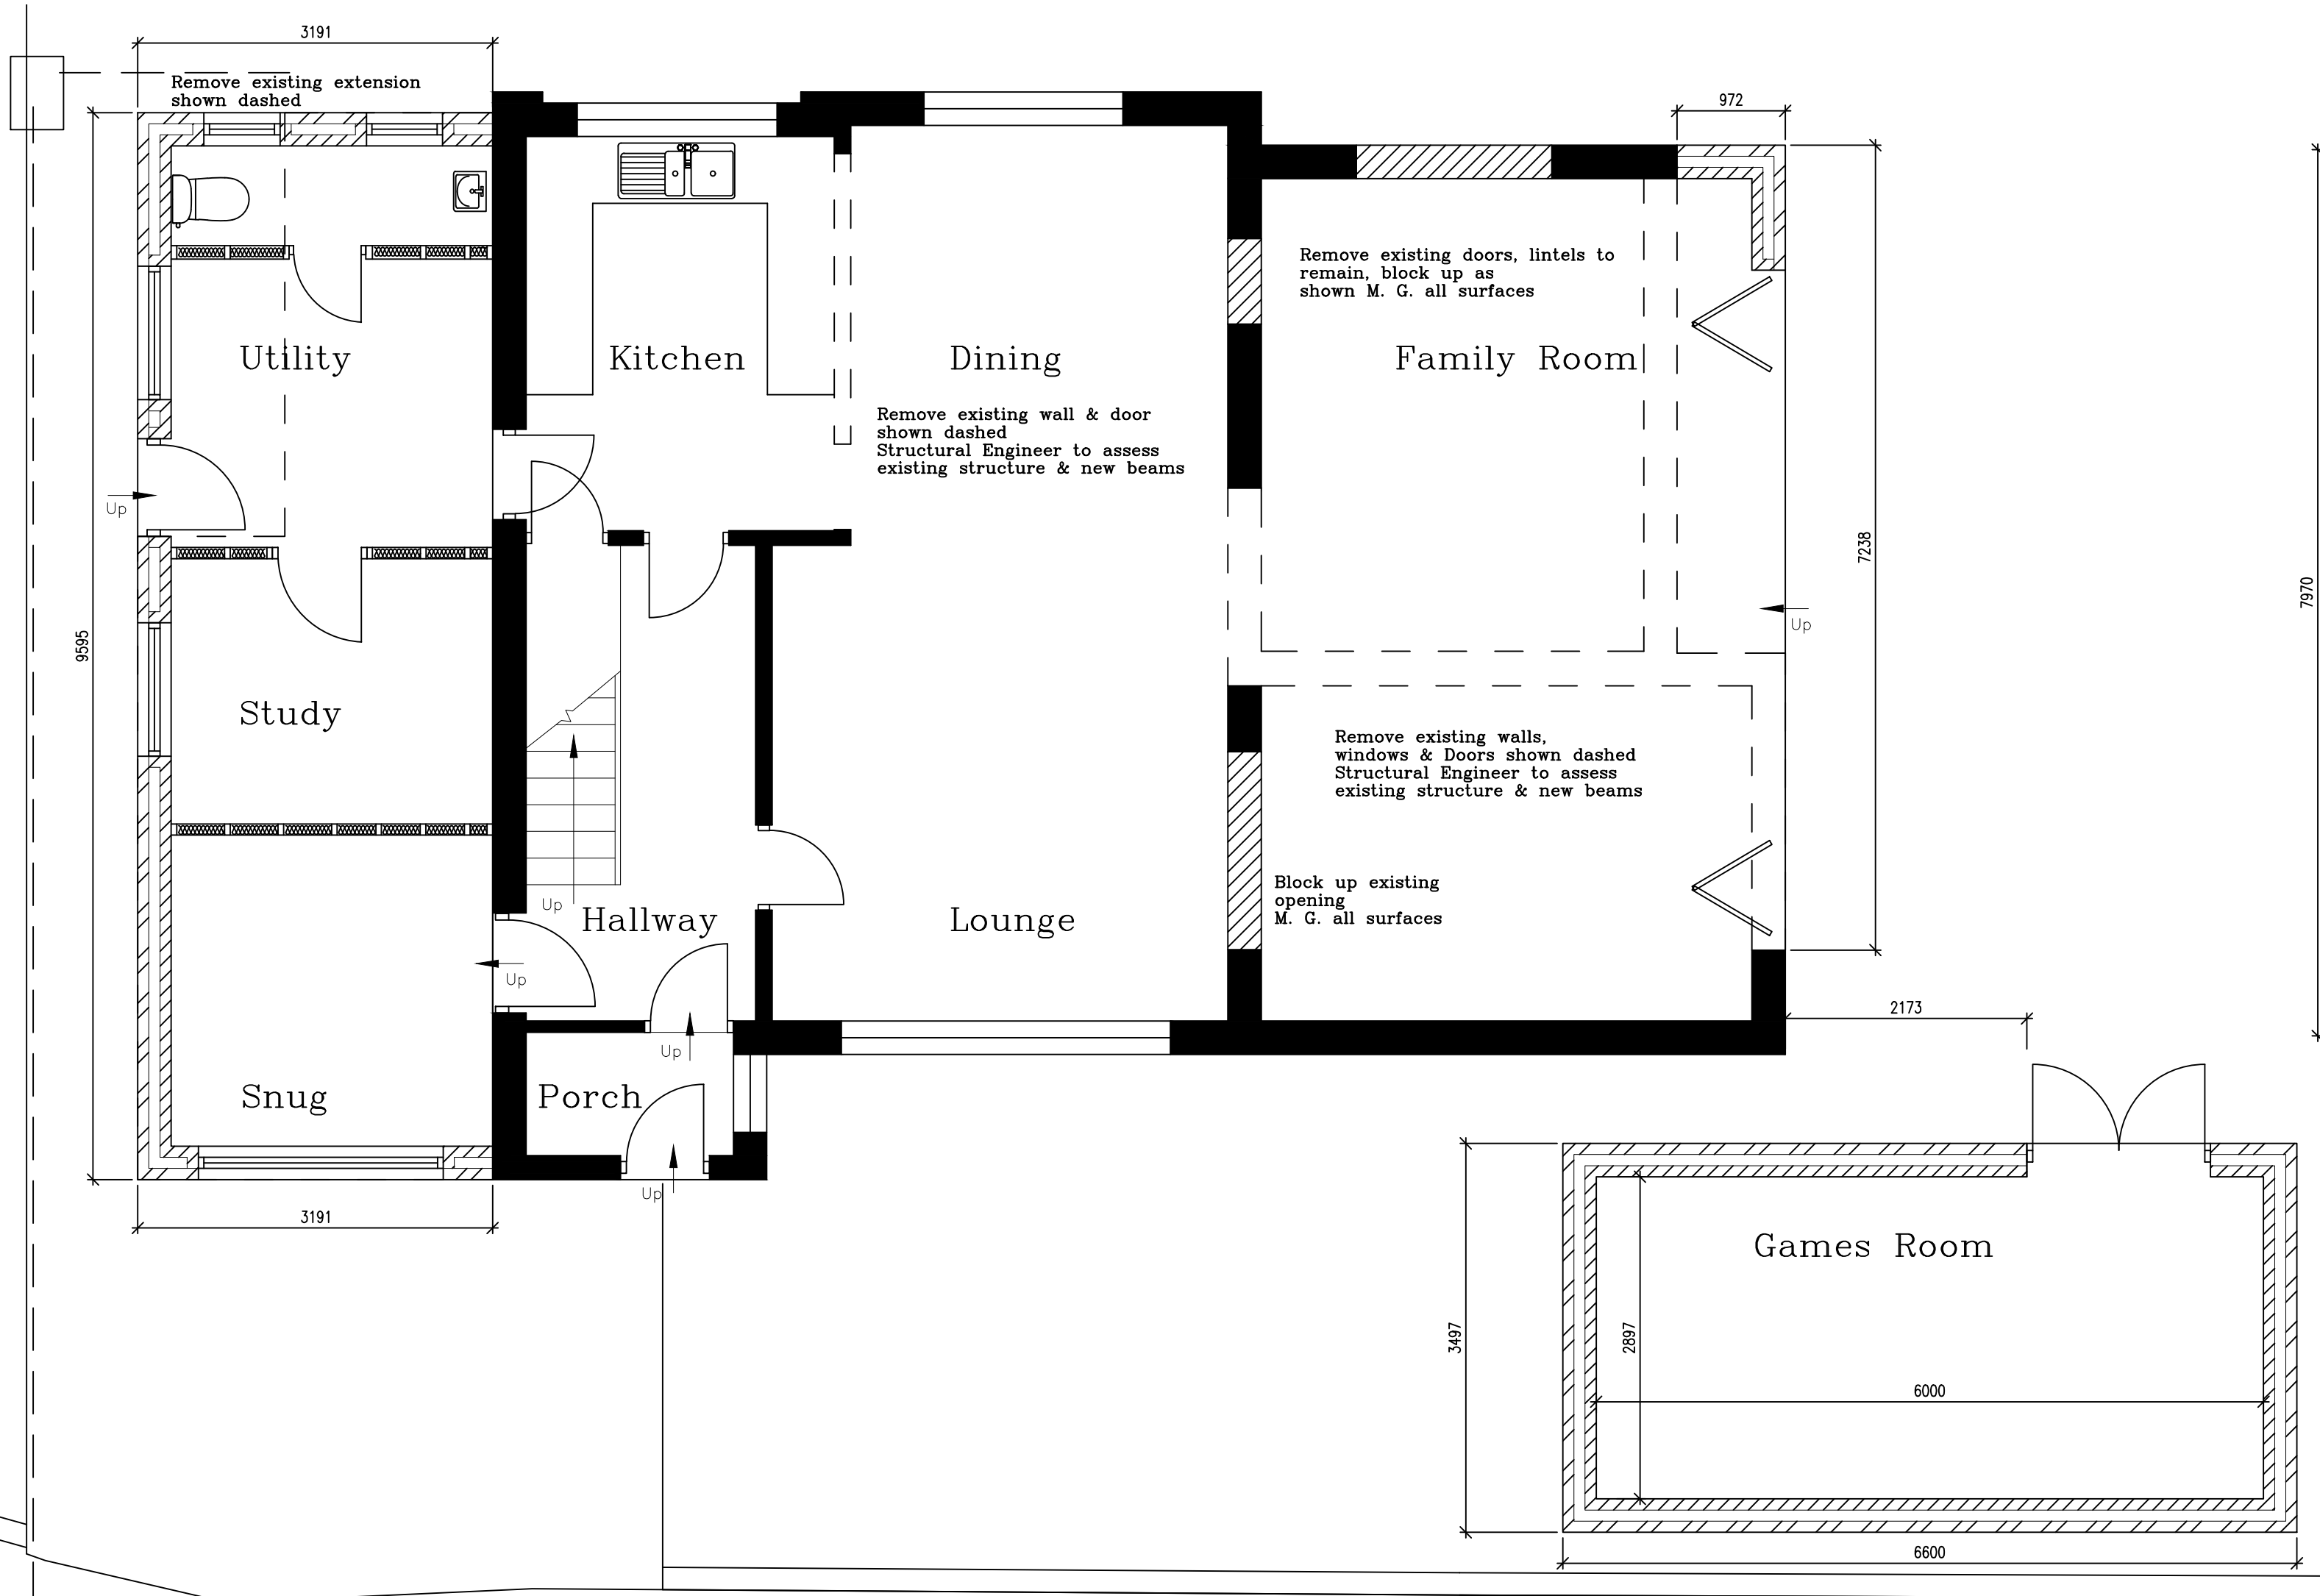


Ground Floor Layout
as Proposed.

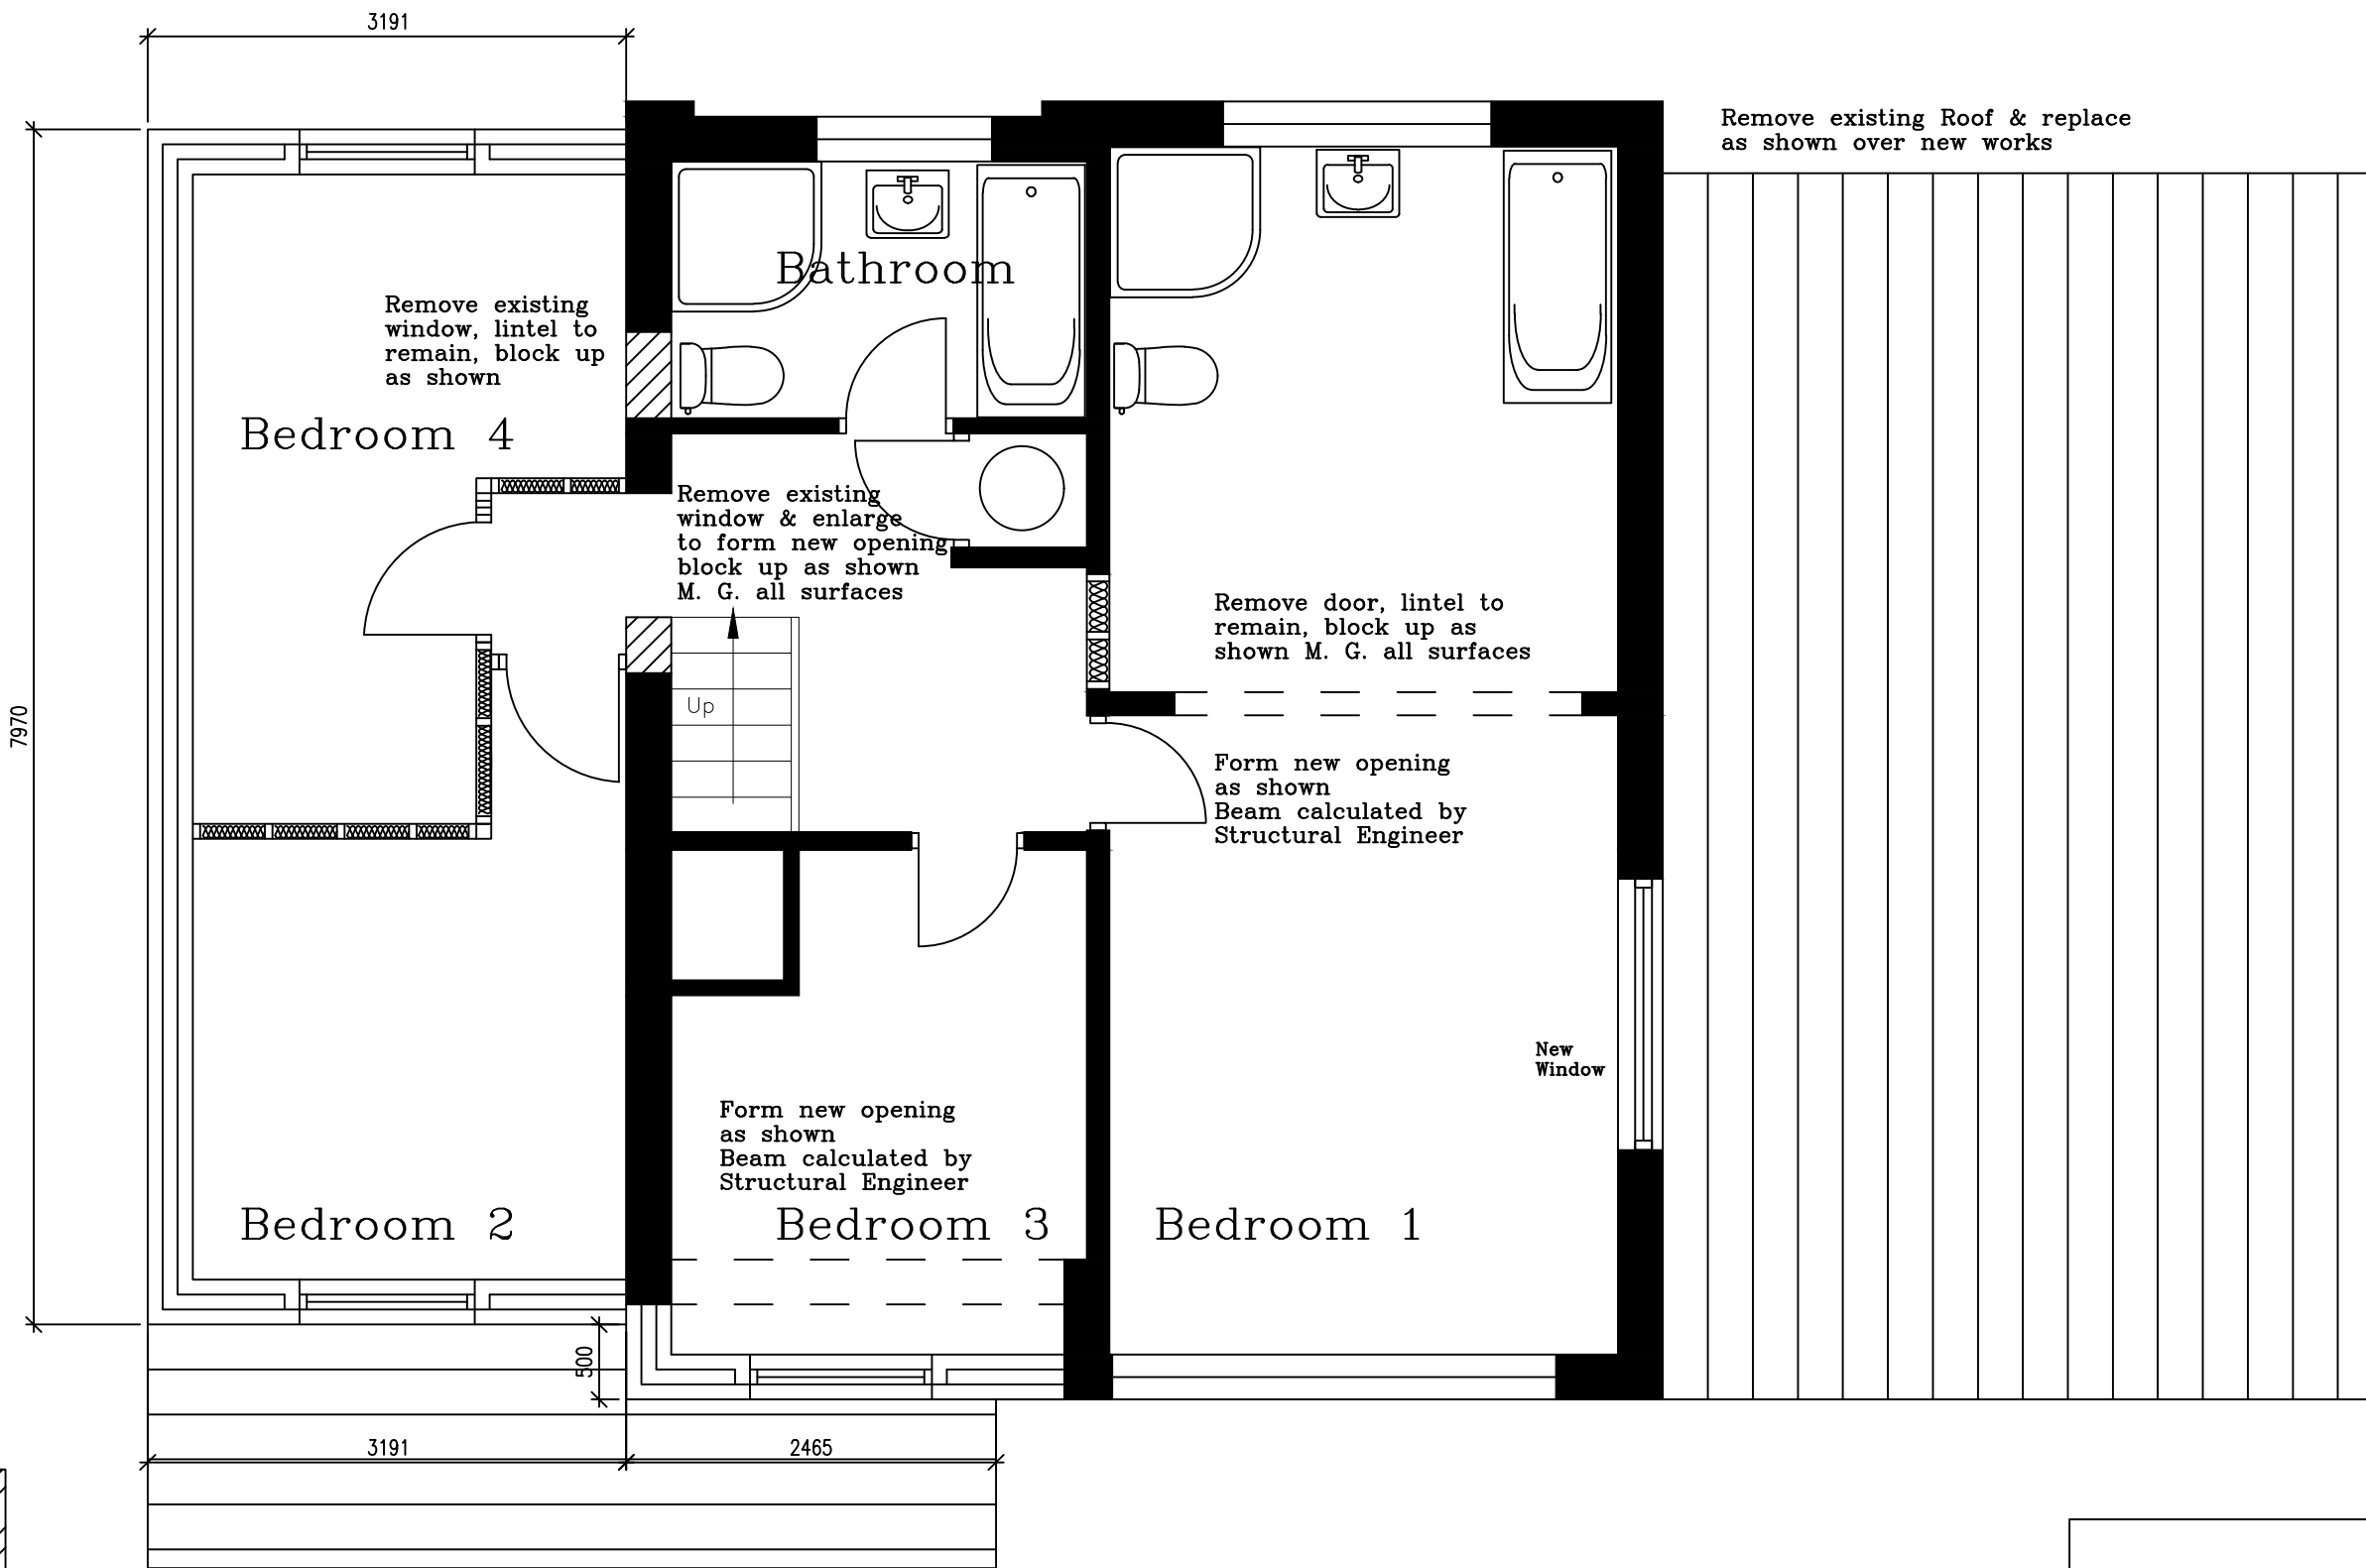

First Floor Layout
as Proposed.

New Flat Roof

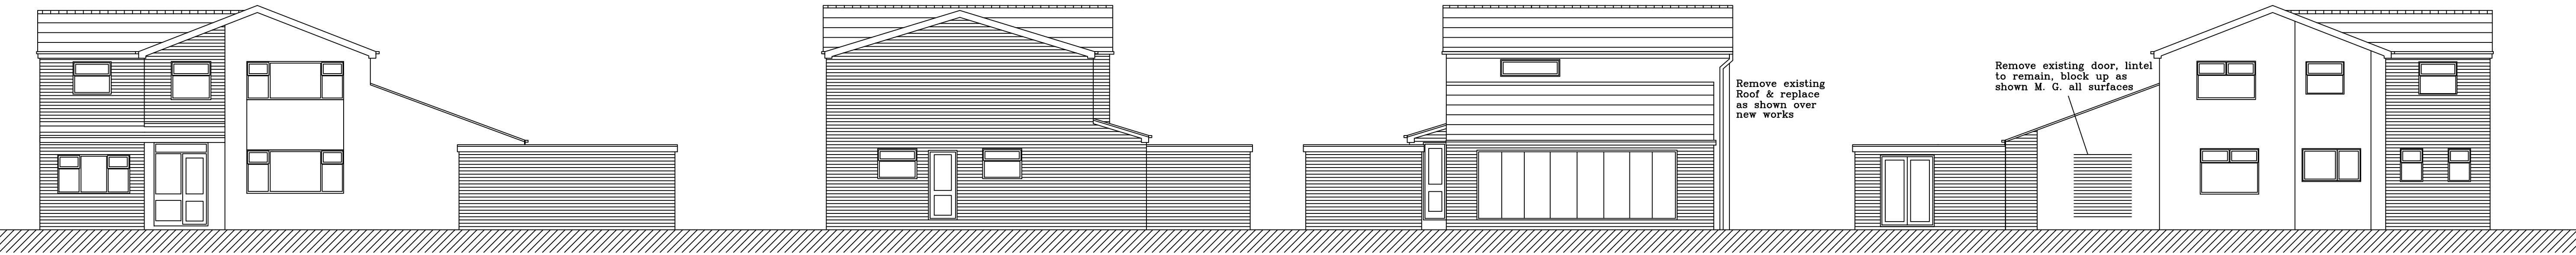

Front Elevation showing Games Room.
as Proposed.

Side Elevation showing Games Room.
as Proposed.

Side Elevation showing Games Room.
as Proposed.

Rear Elevation showing Games Room.
as Proposed.



Front Elevation.
as Proposed.

Side Elevation.
as Proposed.

Side Elevation.
as Proposed.

Rear Elevation.
as Proposed.

FOR PLANNING PURPOSES ONLY NOT TO BE USED FOR CONSTRUCTION		
REVISION	DATE	DESCRIPTION
A	25/10/2022	Side Extension & Existing Access amended at Planners request
B	03/03/2023	Landscaping added at Planners request & Games Room enlarged at Clients request
C	20/03/2023	Landscaping & Electric Gates clarified & Games Room reverted back to original size at Planners request
CHARTERED NEIL BOWEN R.I.B.A. ARCHITECTS Unit 2, The Office Campus, Paragon business Park Red Hall Court Wakefield WF1 2UY Email: neil@neilbowenarchitects.co.uk Phone: 01924 380873		
Project		
Proposed Single Storey Extension & 2 Storey Extension to Sides at 1 Haigh Croft, Royston S71 4SF for Mr & Mrs D Rhodes		
Drawing		
Proposed Plans & Elevations		
Date 25/08/2022		
A1		
2408		
Scale		
R C 1:50		
1:100		
Drg No		
2		