


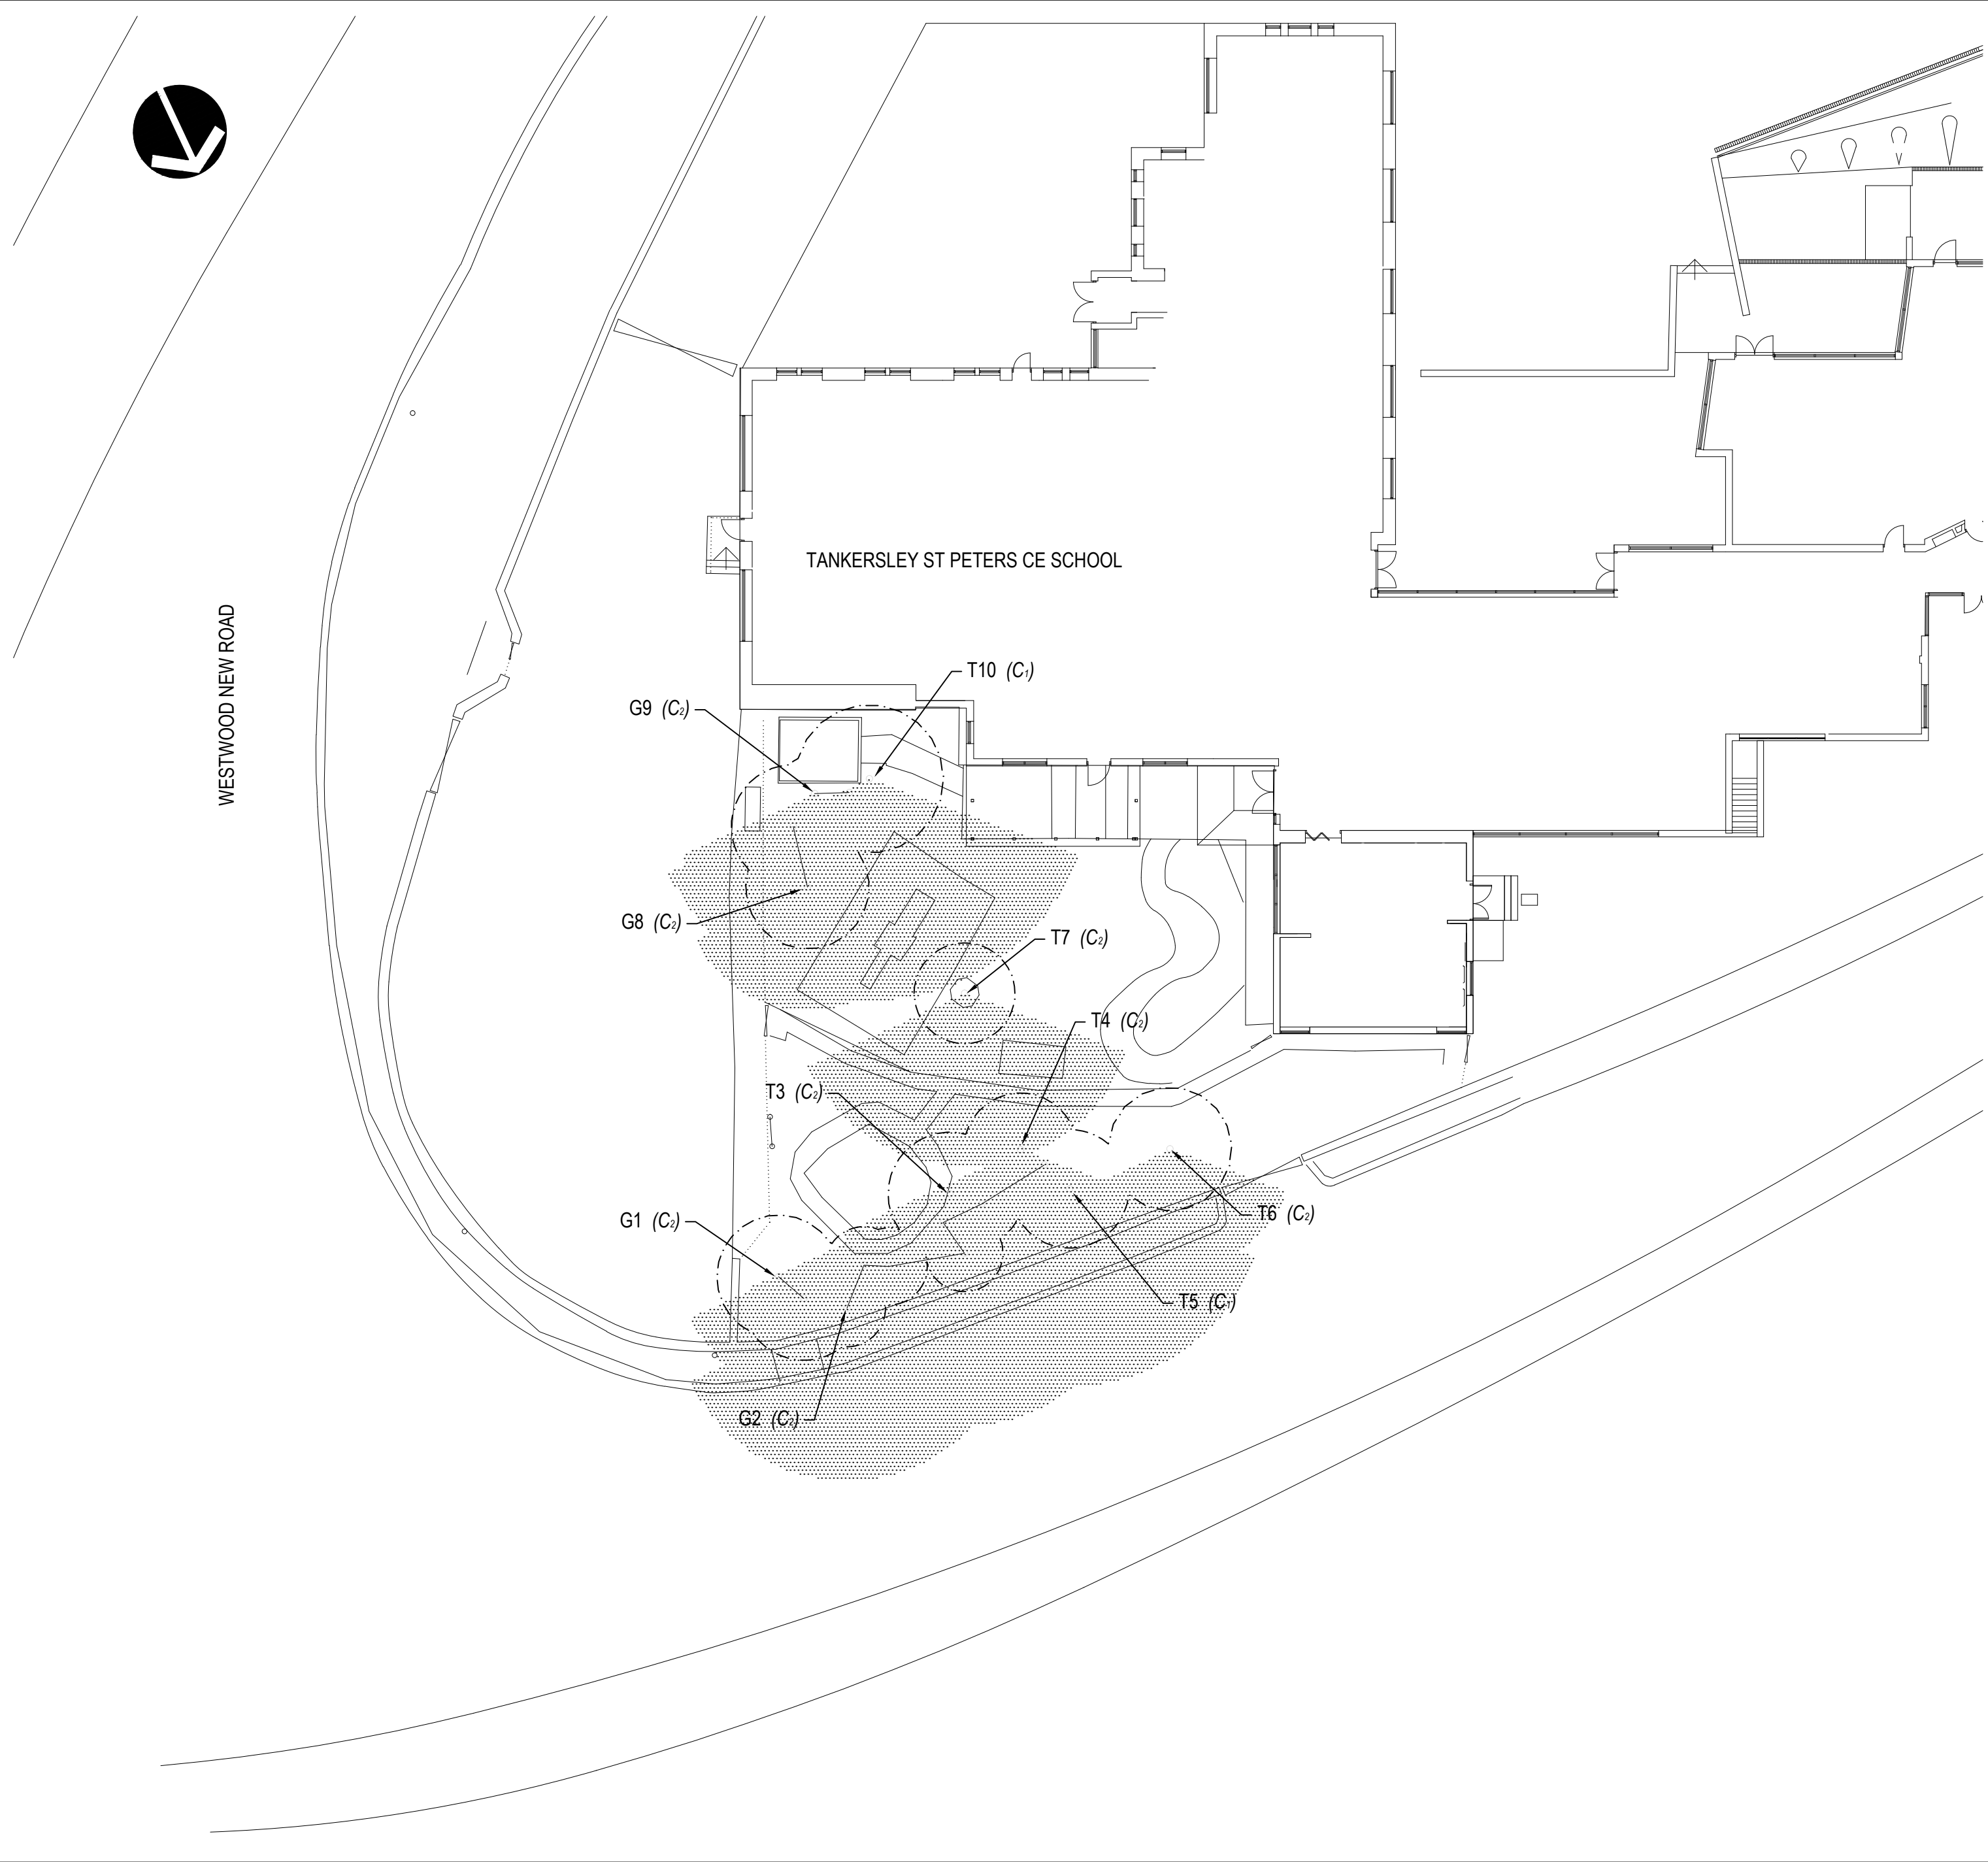

This drawing is the copyright of Popplewell Associates and cannot be reproduced in any form without the express consent of the company. Written and scaled dimensions to be checked on site, any discrepancies reported prior to work commencing. **If in doubt please ask.**

This drawing has been prepared for the purpose of planning approval.

LEGEND

- Existing tree, retention categories A1 to A3
- Existing tree, retention categories B1 to B3
- Existing tree, retention categories C1 to C3
- Existing tree, retention category R
- Root protection area
- Shadow zone, existing height

Note: Tree retention categories, root protection area and shadow zones as defined by BS 5837:2005

Base: Potts Parry Ives & Young, 'New Foundation Unit Site Plan - As Existing' 2336A/001, received 17May10

PROJECT	St Peters School, Tankersley		
TITLE	Tree Constraints Plan		
CLIENT	St Peter's CE(A) School/Sheffield Diocese		
DATE	18 May 10	SCALE 1 : 200	SHEET A2
DRAWN	MP/jr	DRAWING NO	2204/2
CHECKED	MP	REVISION	-

Popplewell

Popplewell Associates
Chartered Landscape Architects
Environmental Consultants

1 Isis Court Rosetta Way
York YO26 5NA
Telephone +44 (0)1904 794276
Facsimile +44 (0)1904 786962

Email mailbox@popplewellassociates.co.uk
Web www.popplewellassociates.co.uk