


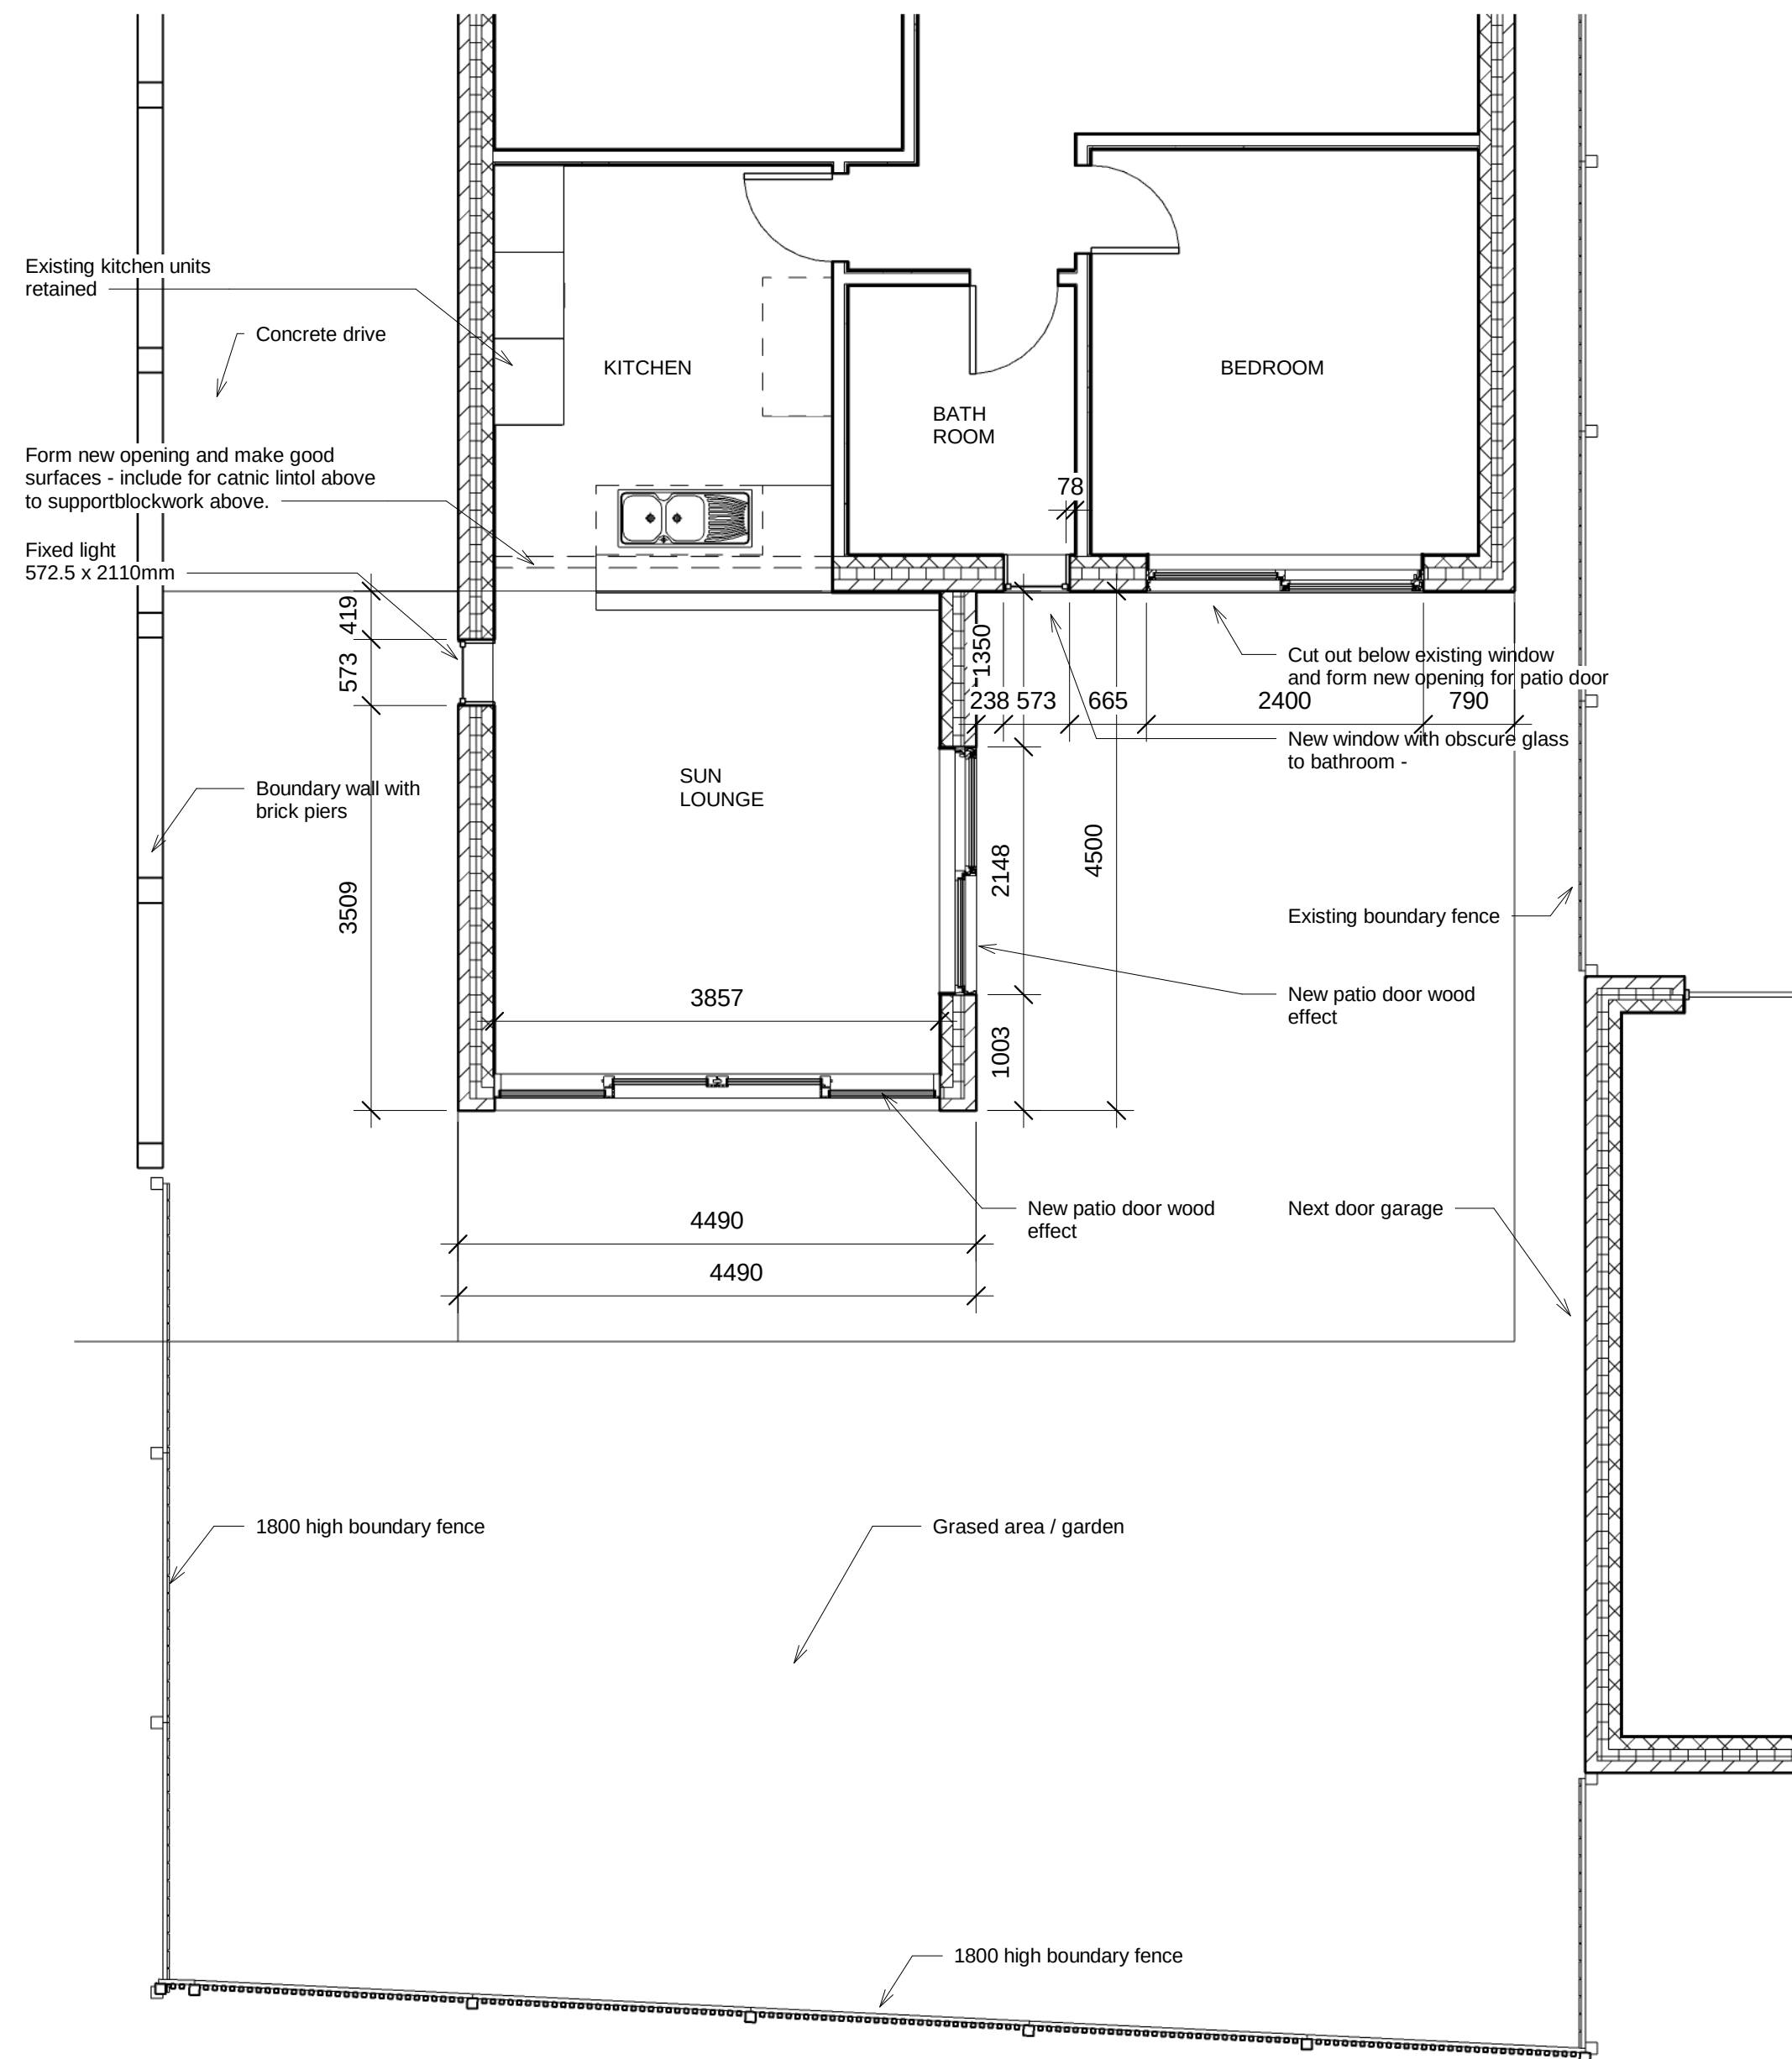

1 Ground floor plan
1 : 50



Proposed single storey extension to rear
9 Russell Close Monk Bretton Barnsley
S71 2DP

www.redboxone.co.uk
tel:07841043549
Architect@redboxone.co.uk

No.	Description	Date

Proposed plans

Project number	AR/2020
Date	Aug 2020
Drawn by	RBO
Checked by	RBO

A100

Scale	1 : 50
-------	--------