




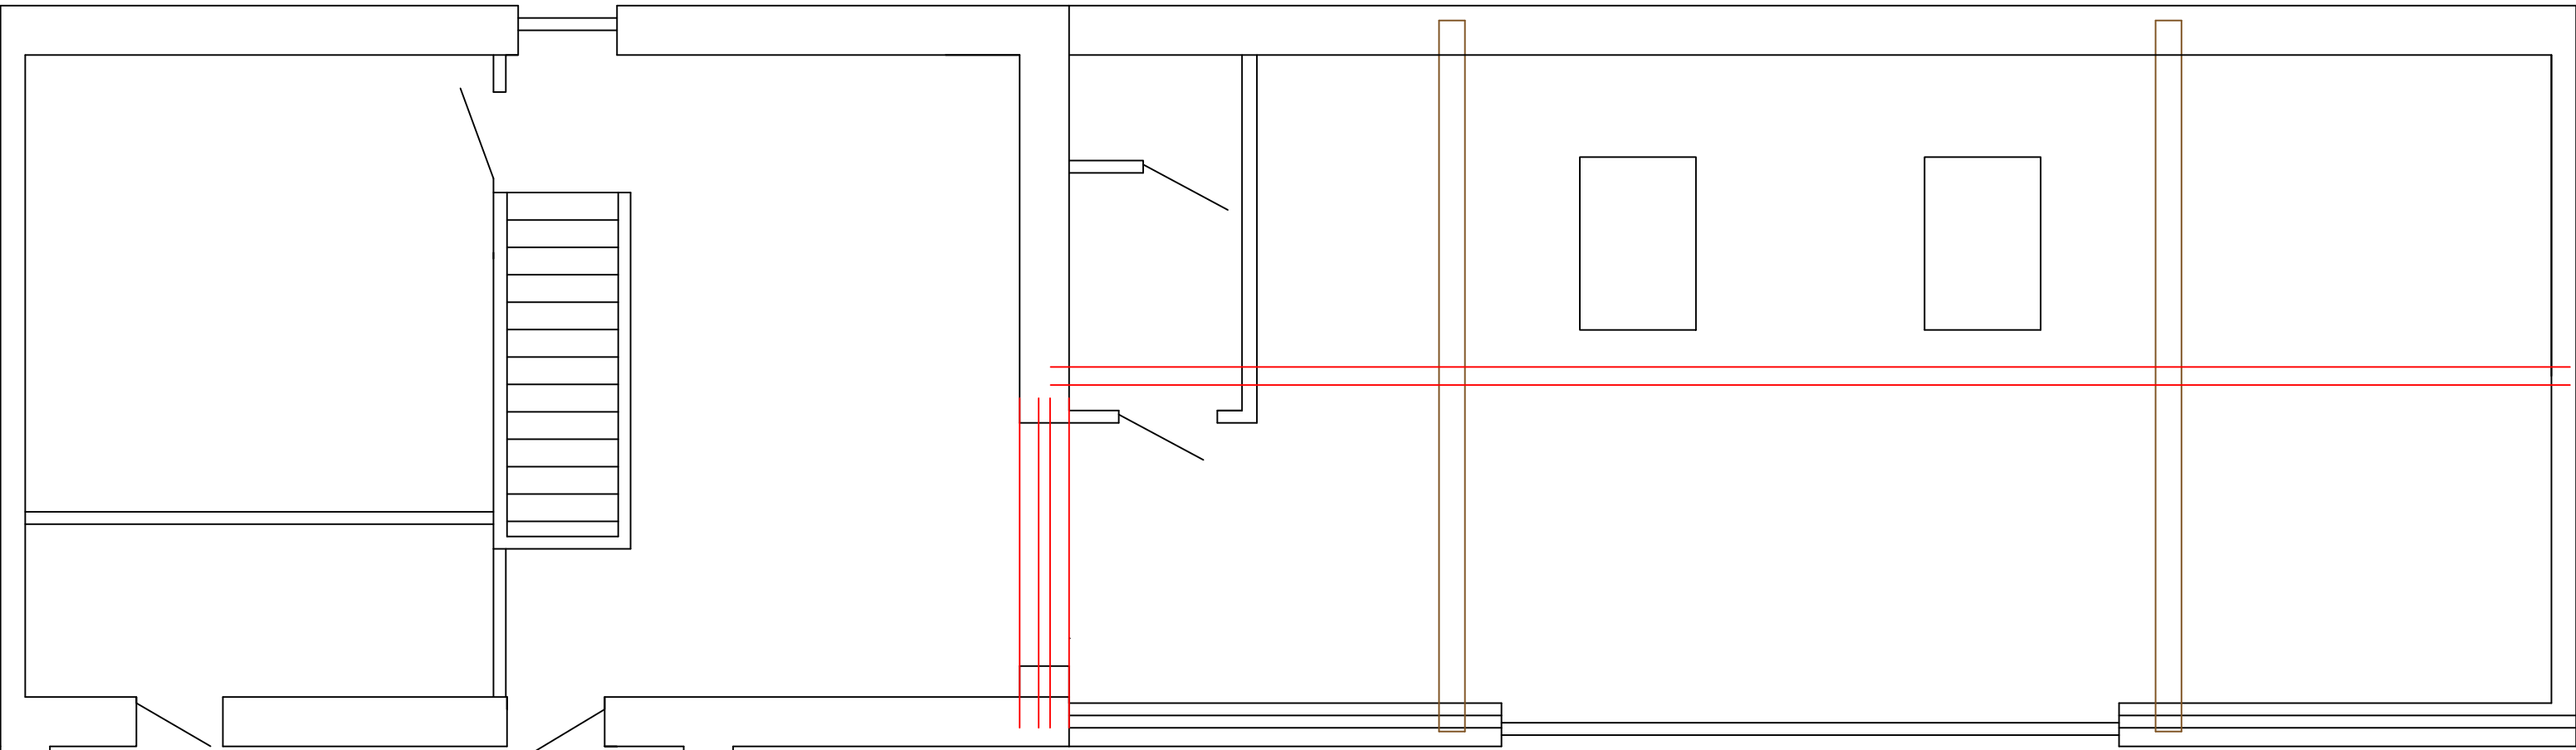

Proposed Floor plan

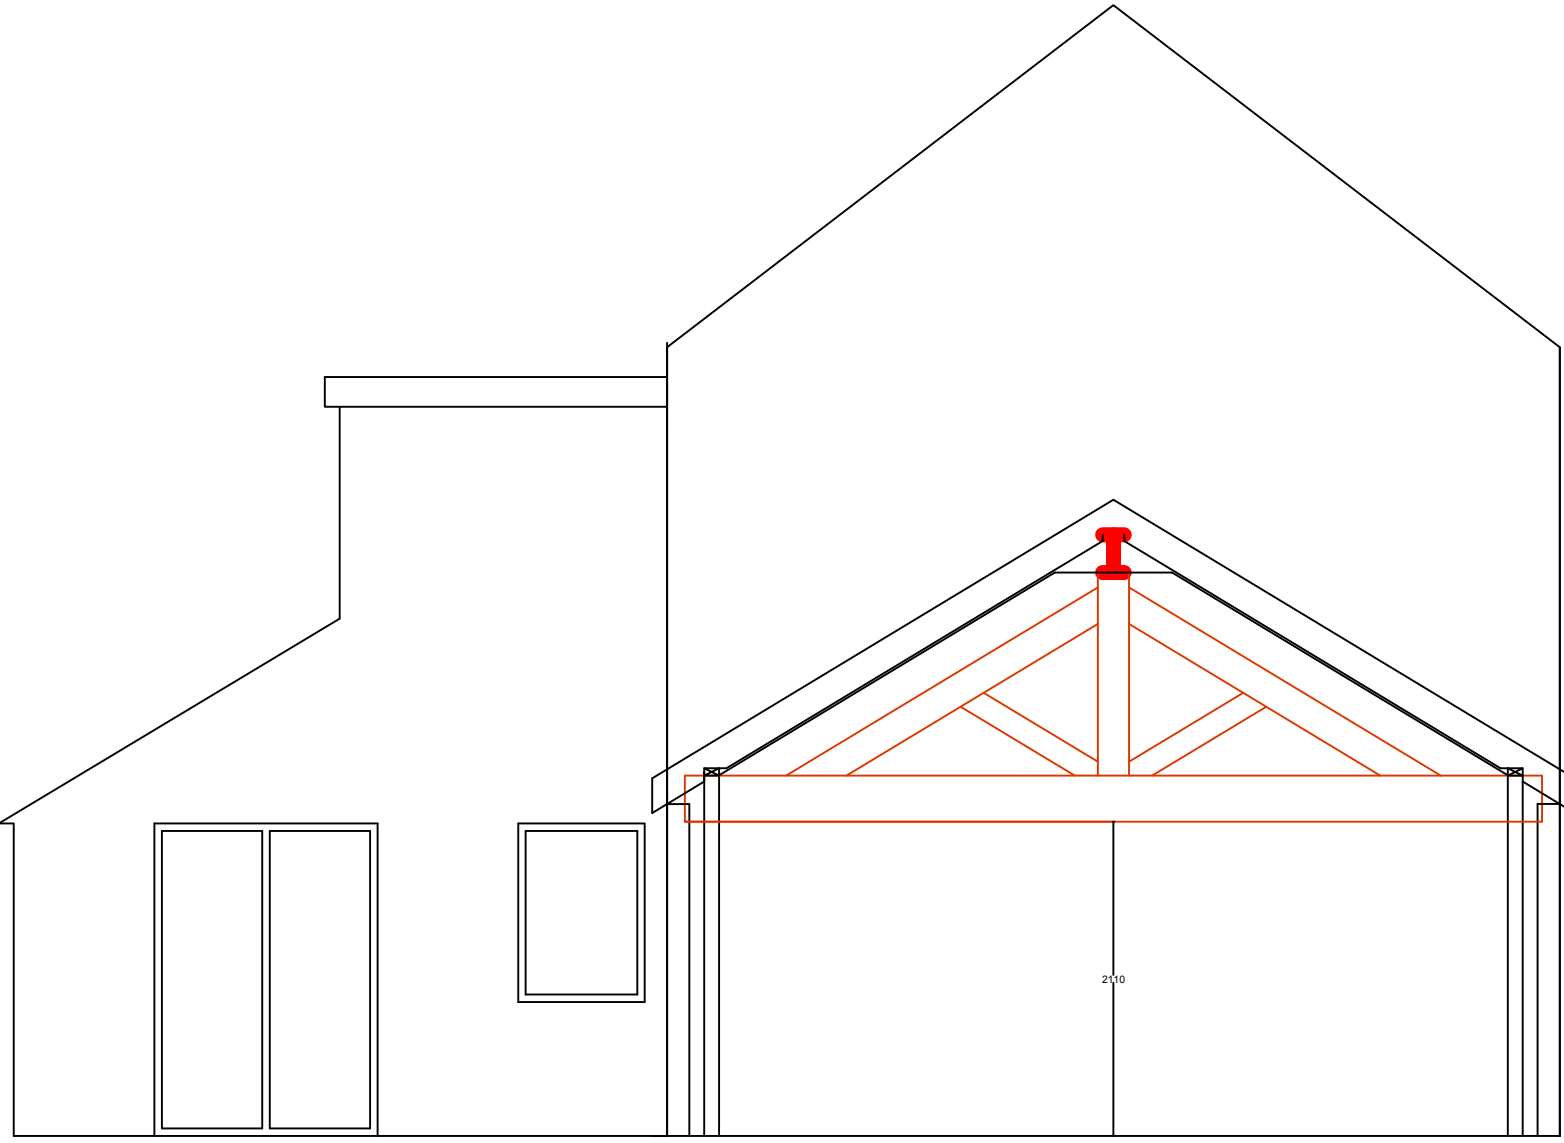

Proposed South Elevation

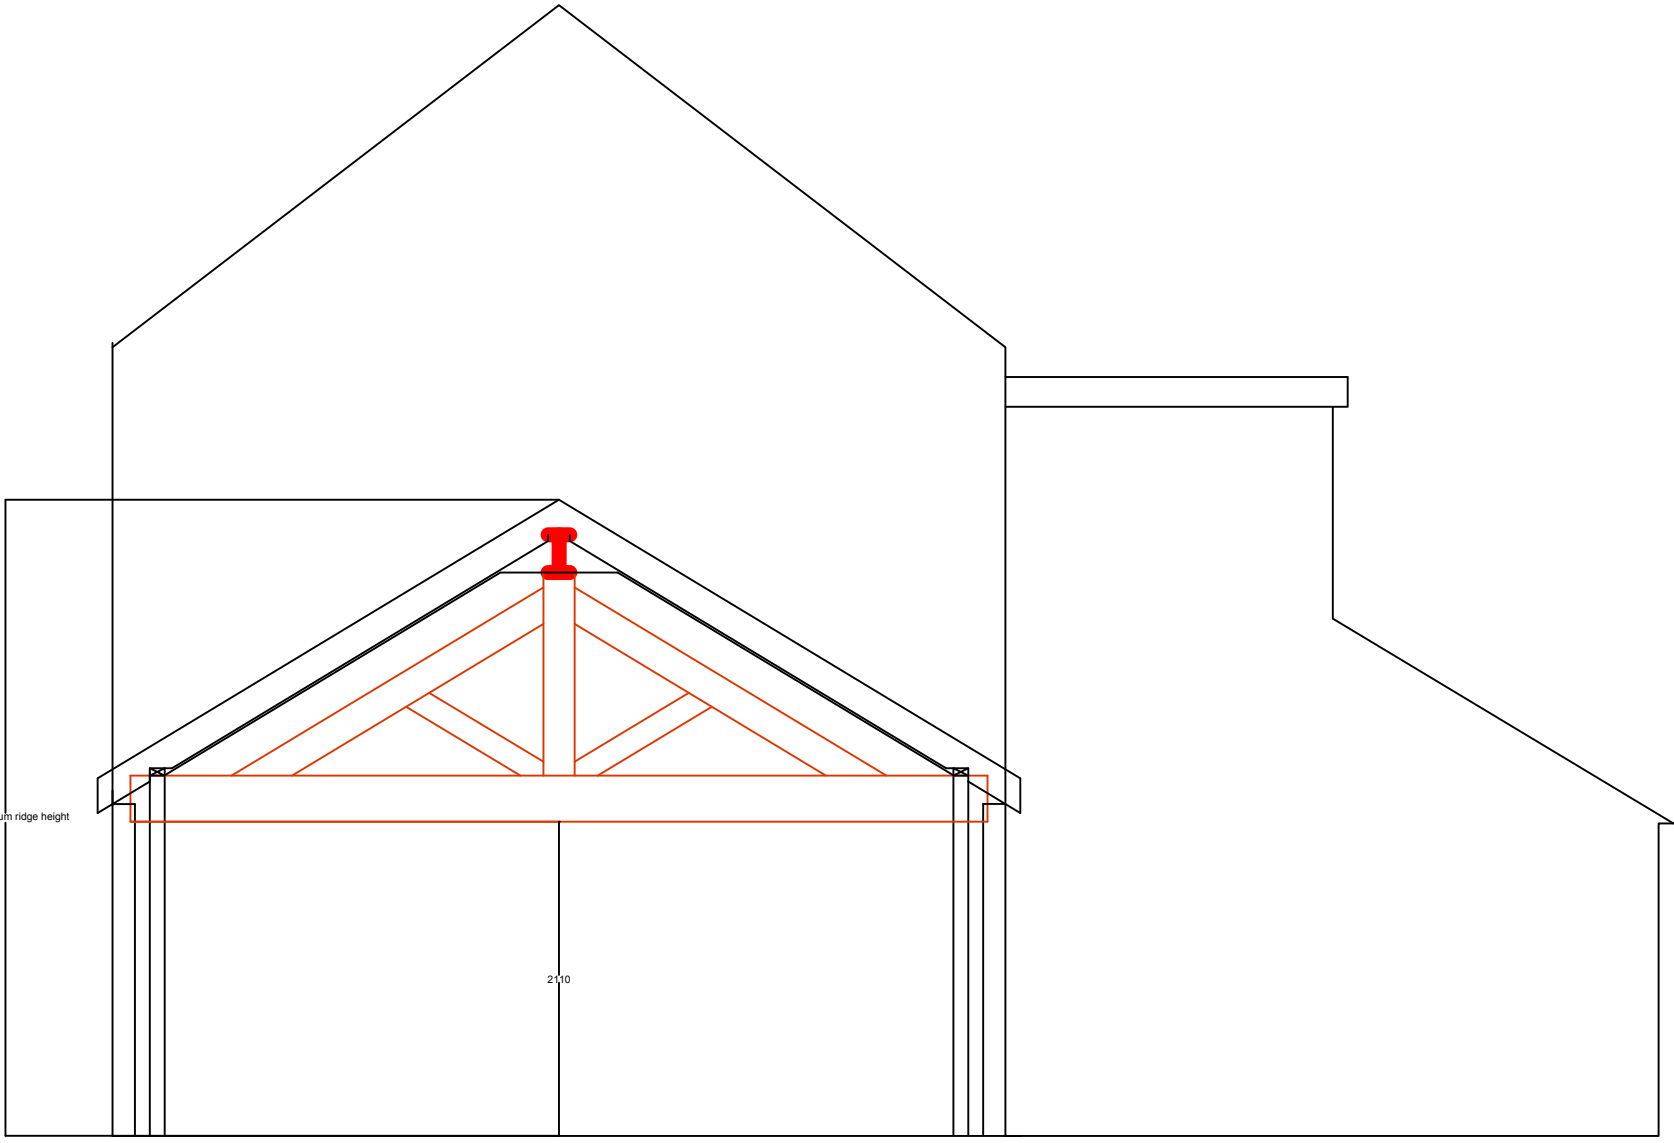

Original North Elevation

Mr Eaton Smithy House Smithy Hill Thurgoland	Plans & Elevations Scale 1:50 @ A1	
Application Ref PP-08051029	Smithy DWG 3 including proposed plan and side elevations	