


STREET VIEW
18 Holgate Mount, Worsbrough, Barnsley S70 6SR
SCALE 1:50 @ A2

S2

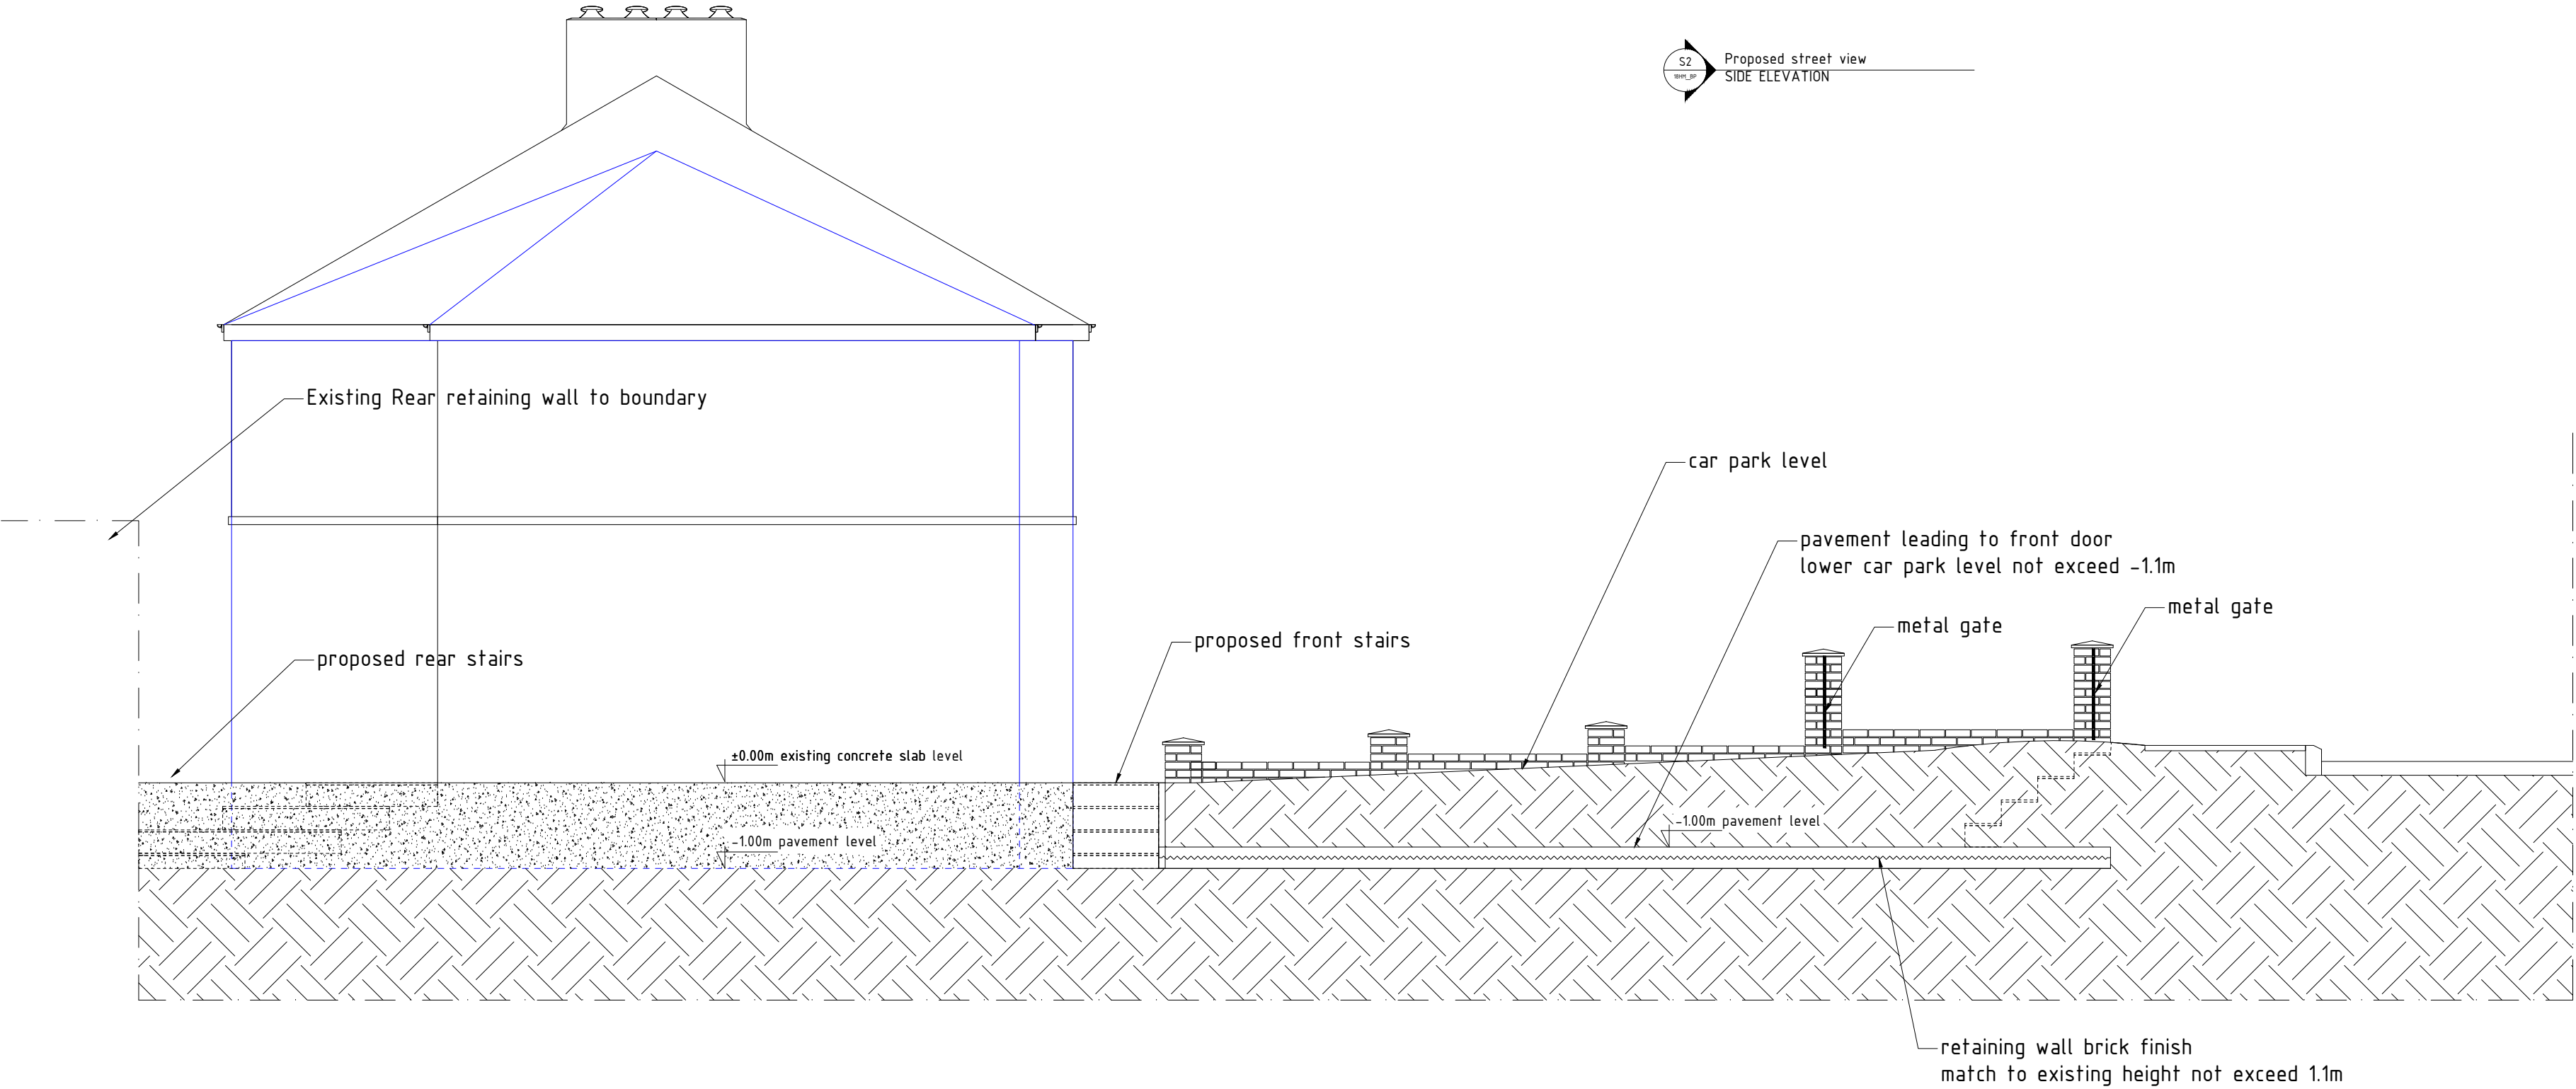

AMENDMENT 28/10/22		
All dimensions checked on site by contractor		
Notes		
THIS DRAWING IS TO BE CHECKED & VERIFIED BY THE CONTRACTOR PRIOR TO WORK COMMENCING ON SITE & ANY DISCREPANCY OR QUERY SHALL BE IMMEDIATELY REPORTED & RESOLVED BEFORE PROCEEDING WITH CONSTRUCTION		
DRAWING DESCRIPTION:	STREET VIEW Front Elevation S1	
SITE:	18 Holgate Mount, Worsbrough, Barnsley S70 6SR	
CLIENT:	Miss Gabriela Stamuleasa	
DATE: 20/12/2022	DWG NO: 18_HLM_SVP2_AM_12_22	
SCALE: 1:50 (as noted @A2)	DRAW: T.Zadecny	
This design remains copyright to Tomasz Zadecny. Changes should be queried with the designer. Please check you are working off the most recent version of this plan. It is the responsibility of the client/contractor to ensure they are installing this rig to the appropriate safety standards. The designer is not responsible for this rig being installed incorrectly or unsafely. It is strongly recommended to verify all measurements on site. This drawing has been produced for planning purposes only and should not be used for any other purpose. This drawing may be subject to amendments whilst seeking approvals from Local Authorities. Where amendments are made, it is the client's responsibility to ensure the drawings are updated accordingly. The drawings cannot be guaranteed to be accurate unless confirmed by fixed dimension check.		
WWW.TOMPLAN.CO.UK		ARCHITECT DRAWING SERVICE