





Proposed Location Plan 1:500 (A1) 1:1000 (A3)

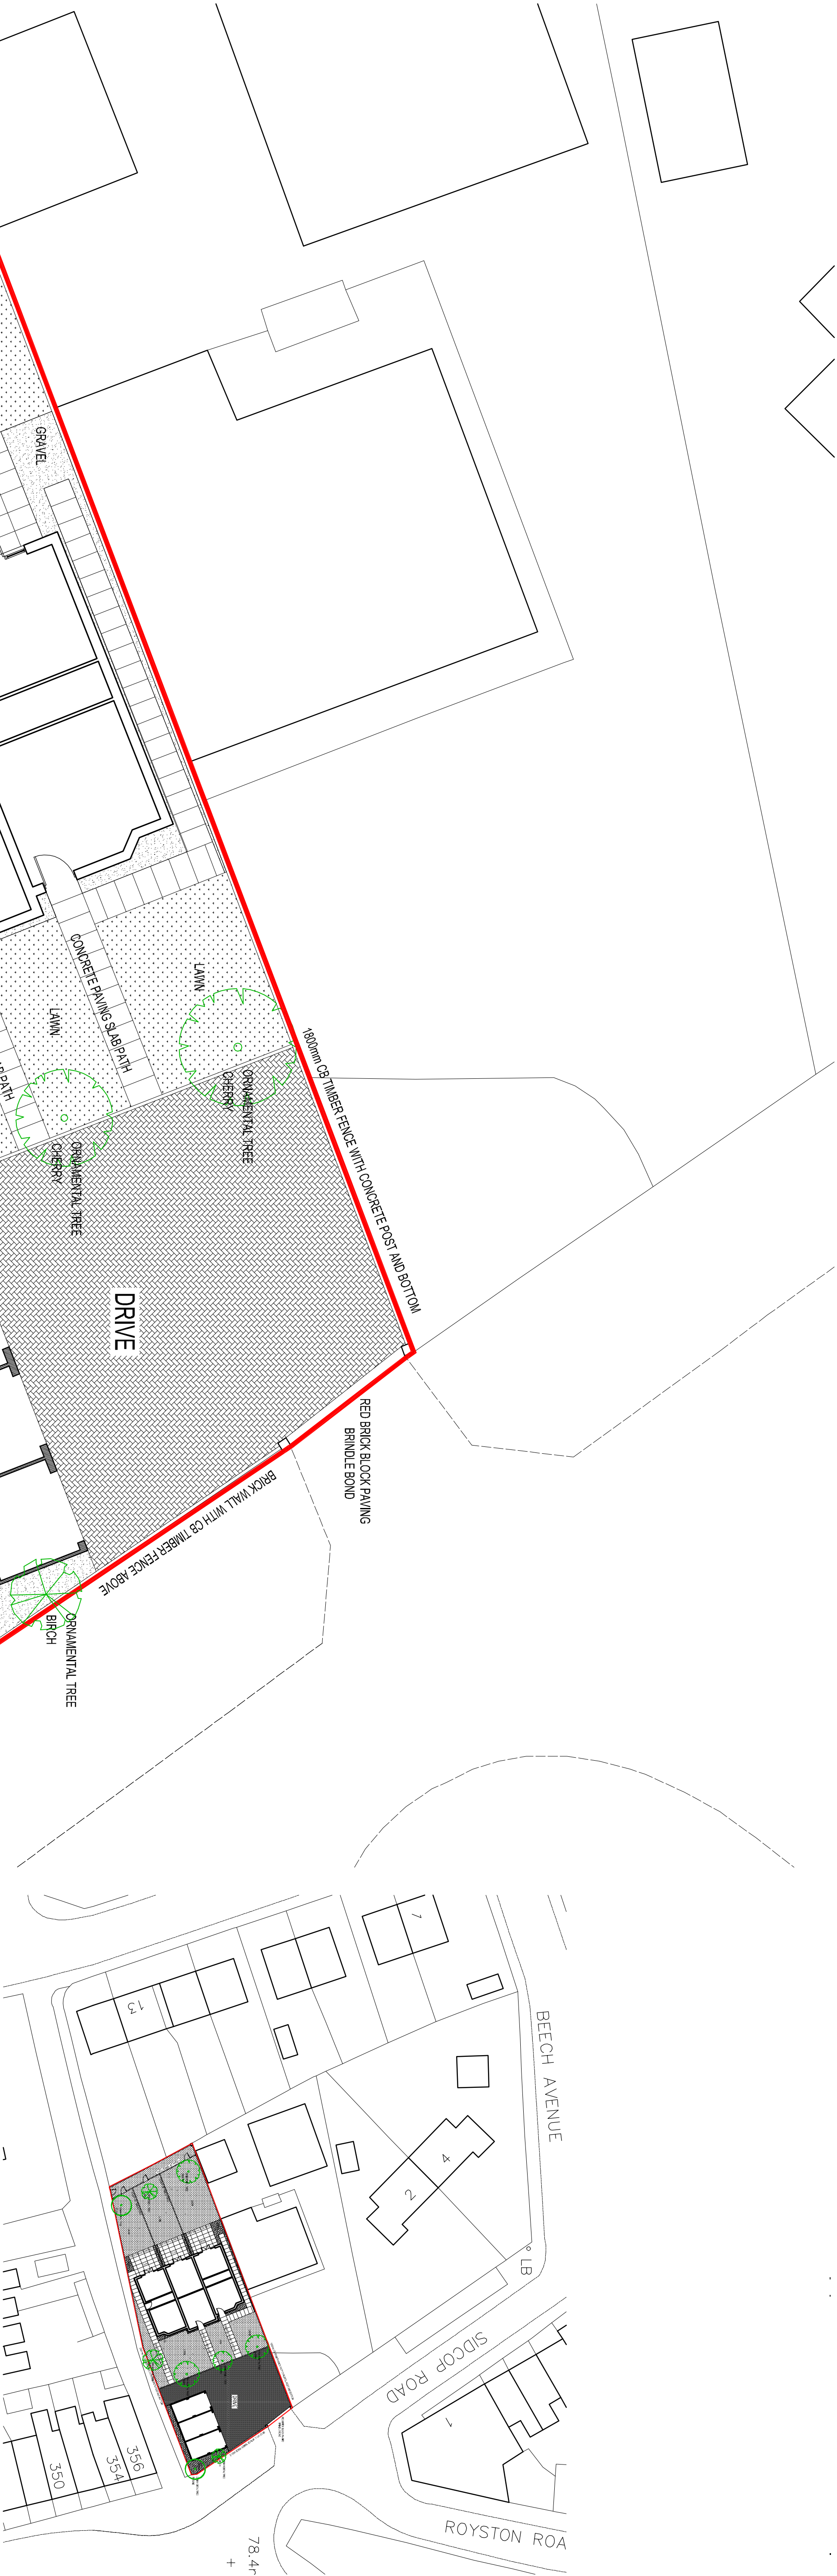

Site Plan 1:100 (A1) 1:200 (A3)

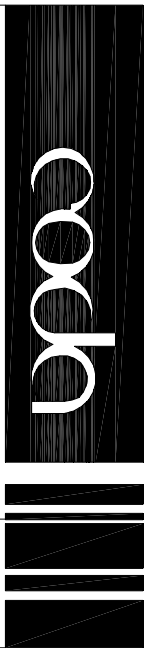

Coda Studios Ltd
Hope Works, 25 Montery Street, Sheffield, S3 9EL
t: 0870 9903095 f: 0870 9903096
e: information@coda studios.co.uk

Pearl Developments
Royston
Client
Job

Site Plan and Location Plan
Title

DRAWN	CHECKED	DATE	SCALE	A1 ISSUE	A1 ISSUE
PC	DC	15/05/2008	1:200	1:100	
REVISION	DRAWING STATUS				
-	-				

1506/001

© COPYRIGHT EXISTS ON THE DESIGNS AND REGULATIONS SHOWN ON THIS DRAWING. No part of this drawing may be reproduced, stored in a retrieval system, or transmitted in any form or by any means, electronic, mechanical, photocopying, recording, or by any information storage and retrieval system, without the prior written permission of the Architect. No dimensions to be scaled from this drawing. Architect to be notified of any discrepancies in dimensions immediately.