



NORTH ELEVATION PLOTS 1&2

WEST ELEVATION PLOT 1

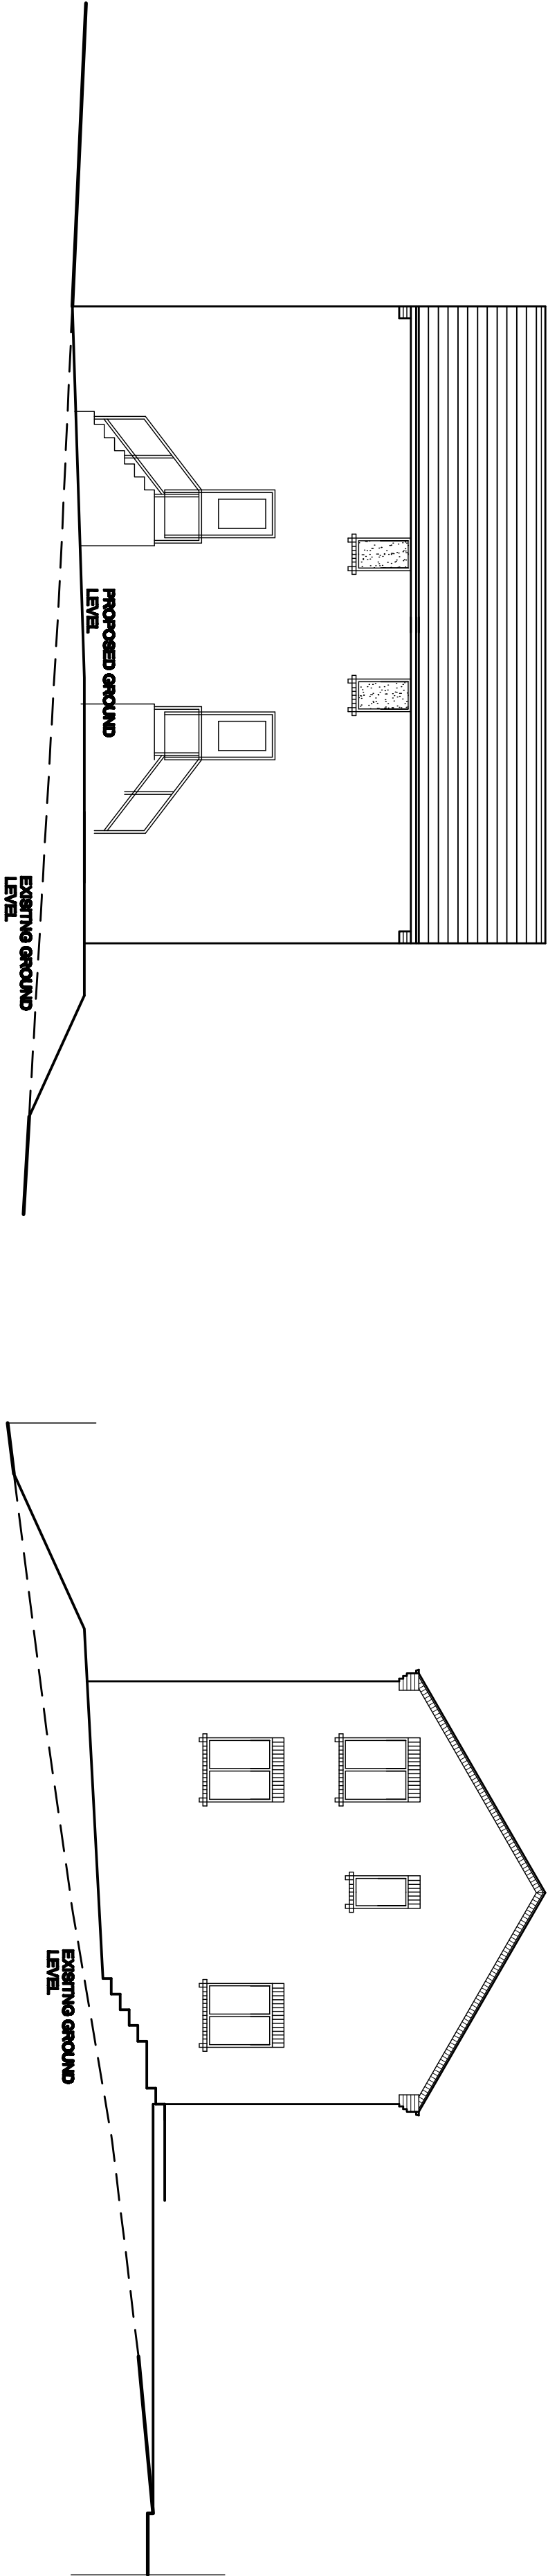


SOUTH ELEVATION PLOTS 1&2

EAST ELEVATION PLOT 2

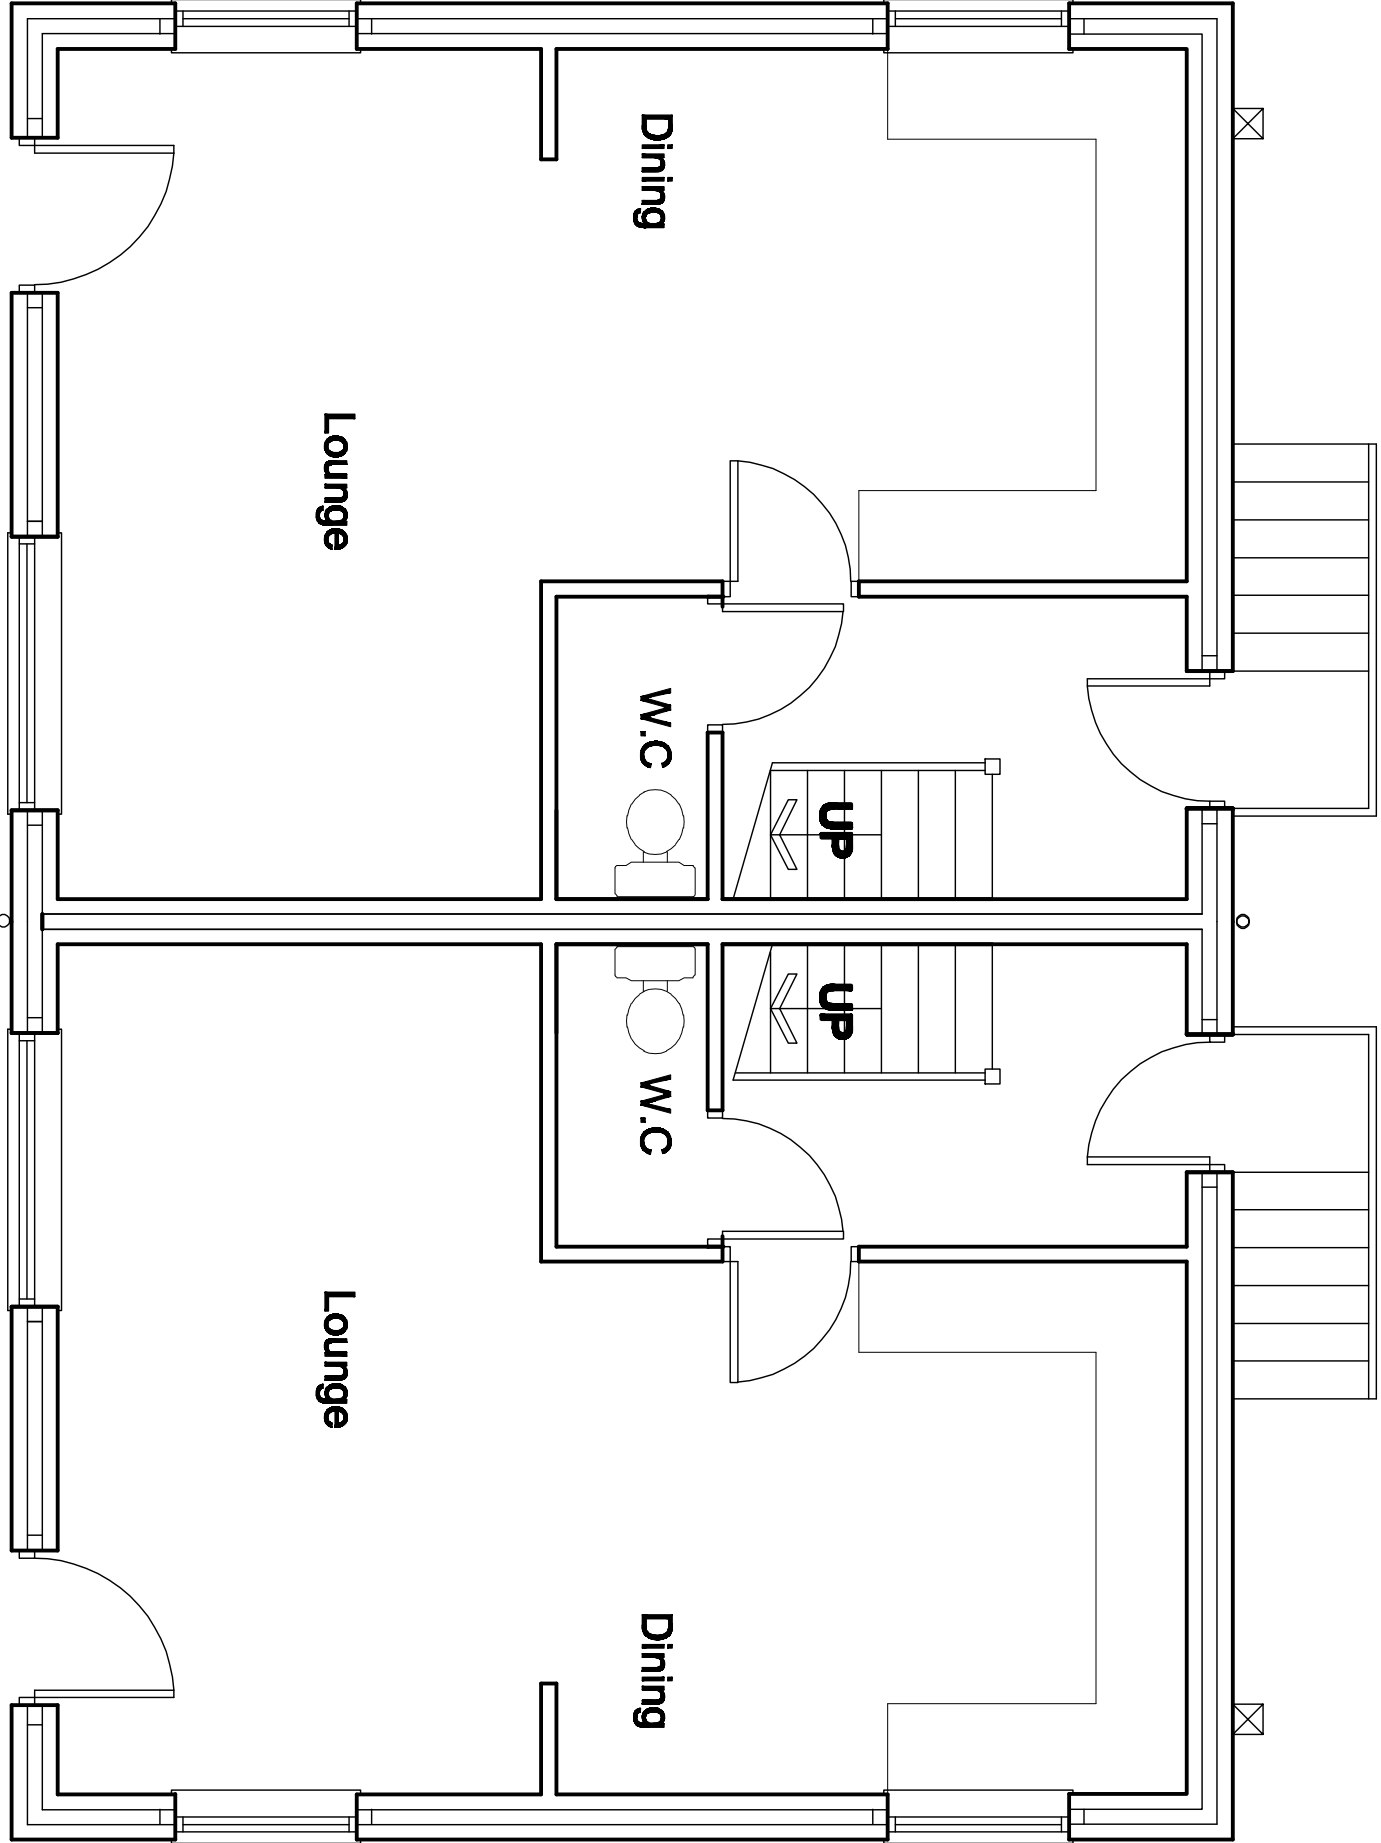

Ground Floor Plan

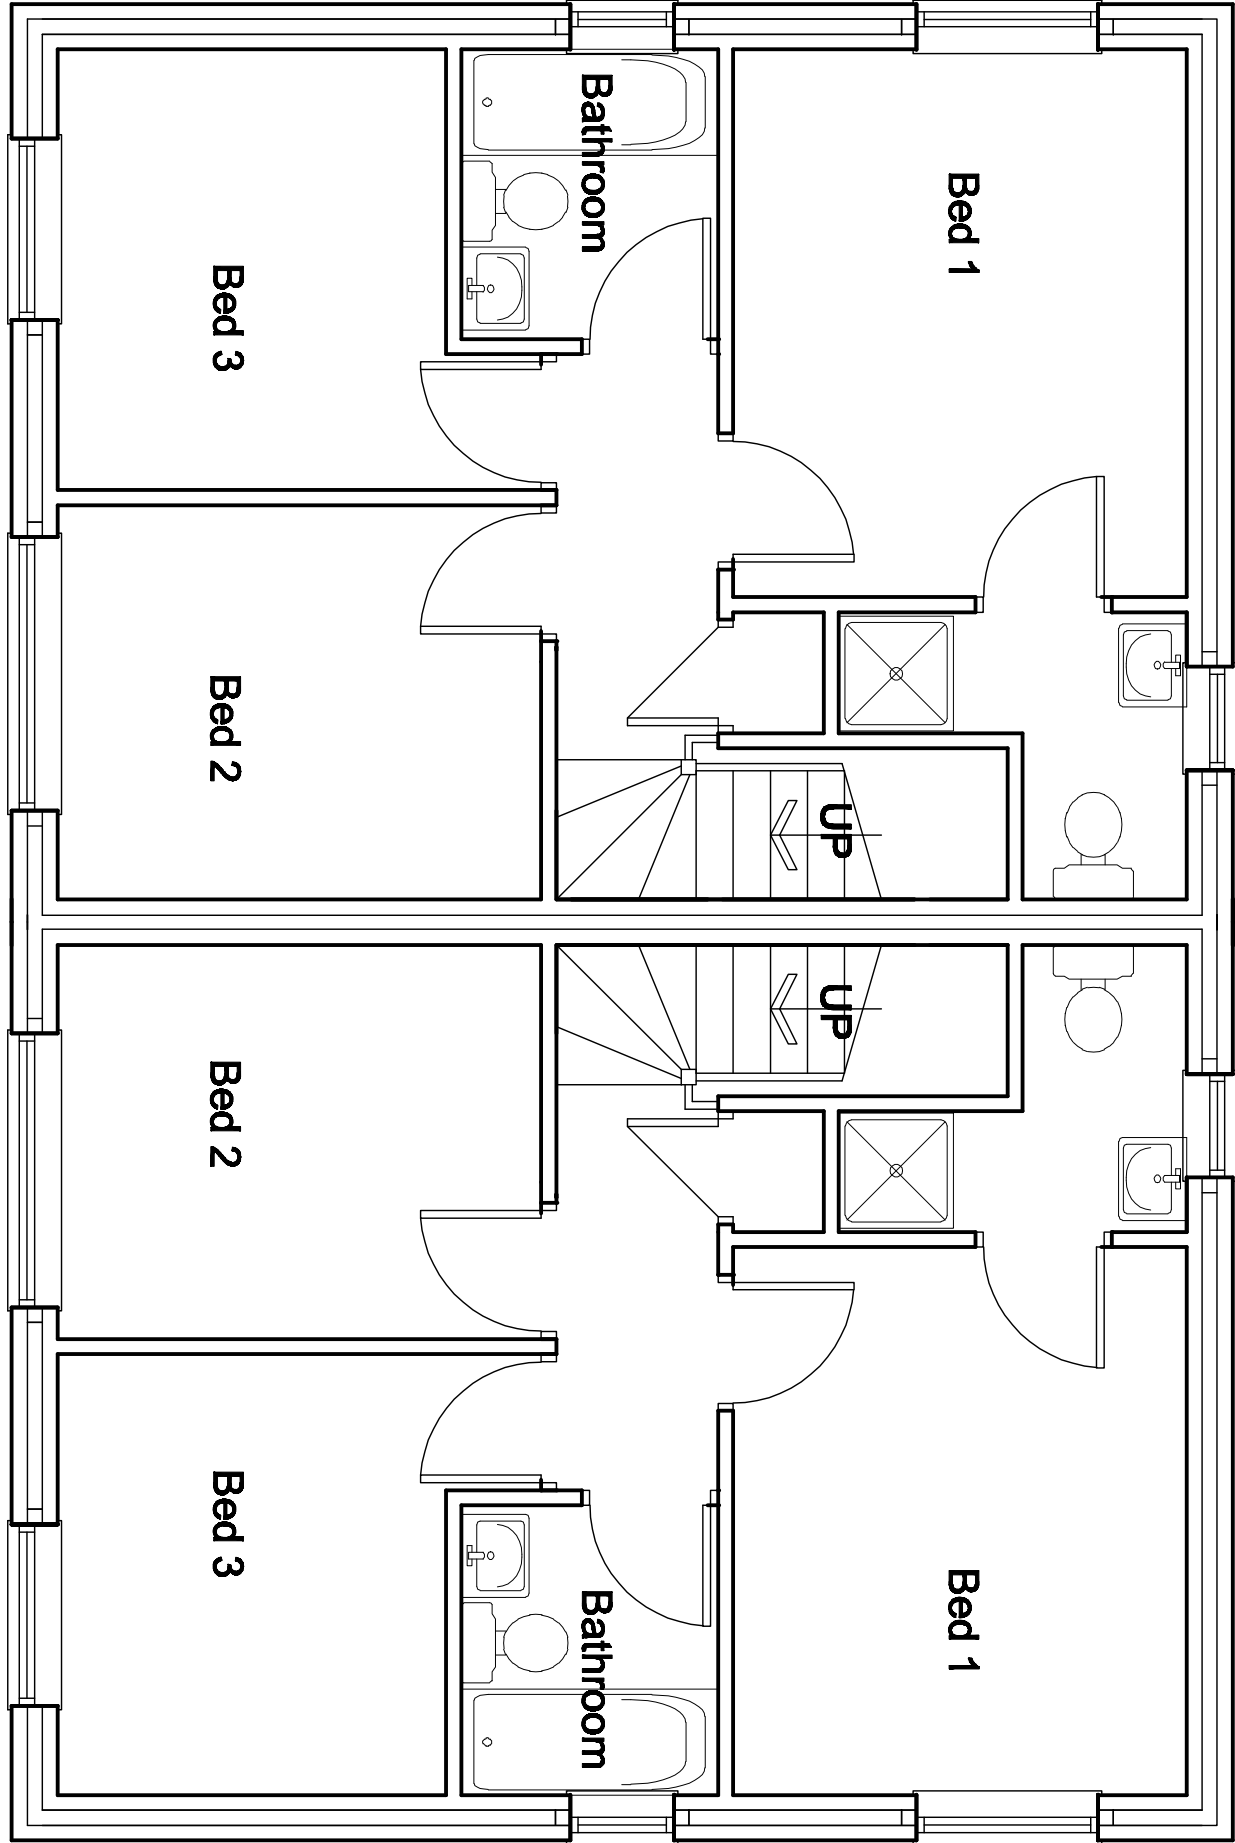

First Floor Plan

White Agus Partnership				1298, NEW ROAD, STAINCROSS, BARNESLEY, S75 8PP PHONE/FAX: 01223 296442 E-mail: agus@whiteandwilliams.com			
Project: PROPOSED RESIDENTIAL DEVELOPMENT AT DYER ROAD JUMP, BARNESLEY				Client: MESSERS EXLEY, MITER, WHITE & WILLIAMS			
Drawing Title: PLANS & ELEVATIONS PLOTS 1 & 2				Date: JULY 2009	Scale: 1:50 & 1:100		
Date	Suffix	Description	Date	Suffix	Description	Ref.	Rev.
						08-123	07