




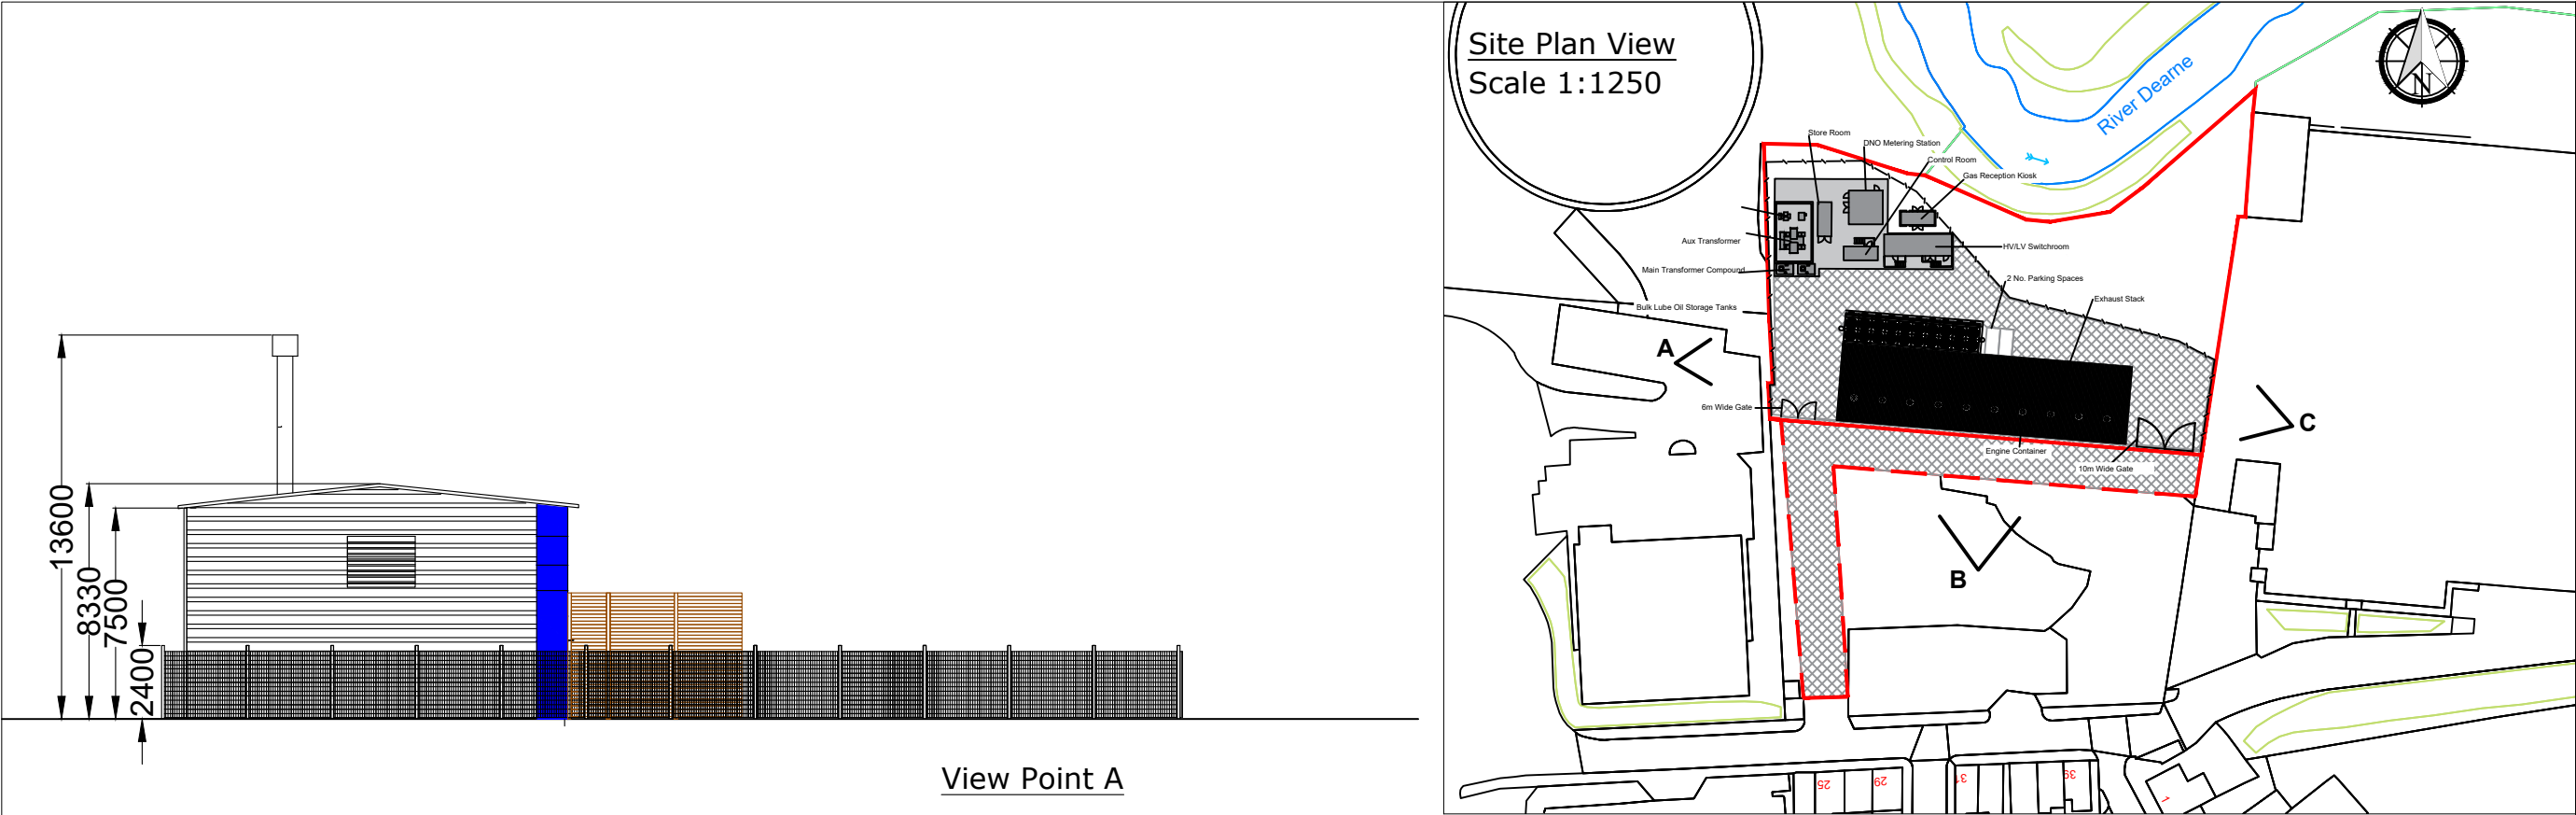

View Point A

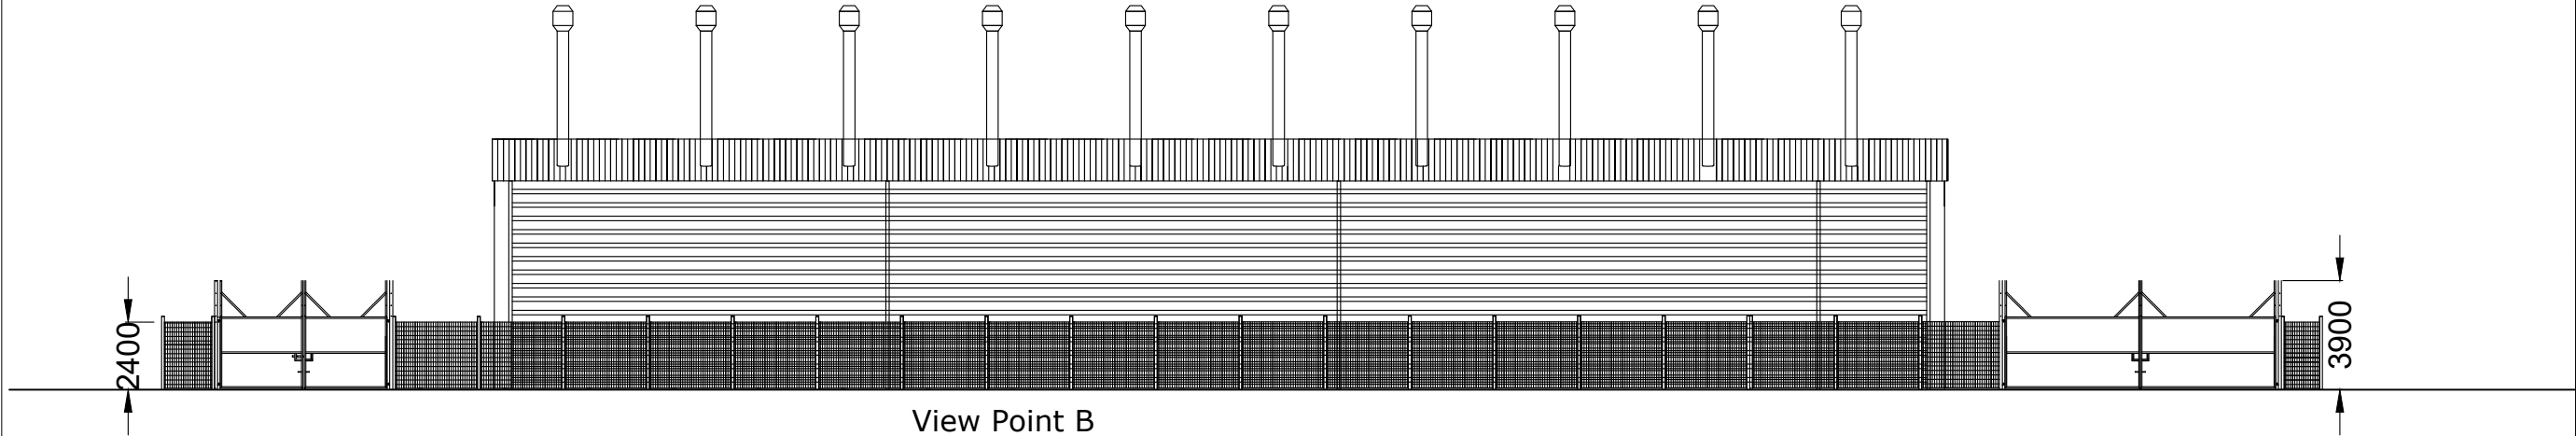

View Point B

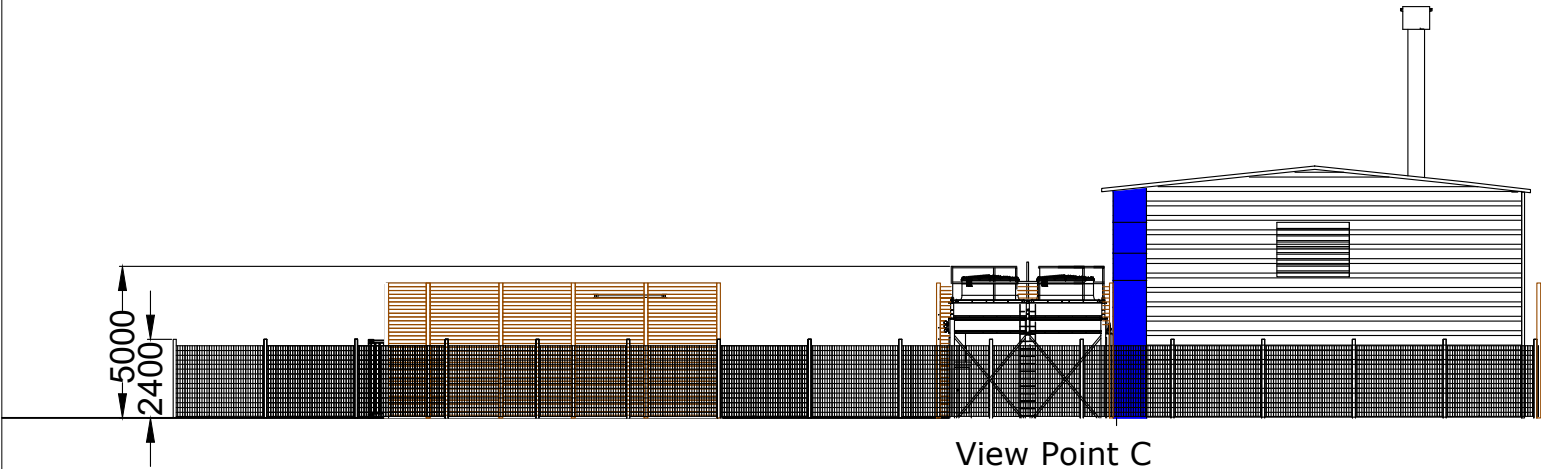

View Point C

Twibell Street,
Barnsley,
S71 1JE

Description:
Landscape plan based on Site Plan
Rev.6d

Key:

Development Area :

Site Access:

2.4m High Security Fence:

To be made suitable for
commercial vehicles:

Concrete Slab:

Revision: 1a

Scale:

1:250 @ A3

Drawing:

[17260.107](Twibell Street)
Landscape Plan (Rev.1)

Date:

24/07/2017

Drawn By:

ED

Reviewed By:

Plan not to be used for
construction

ukenergyreserve
SUPPORTING A RENEWABLE FUTURE

6th Floor, Radcliffe
House, Blenheim Court,
Solihull, West Midlands,
B91 2AA