



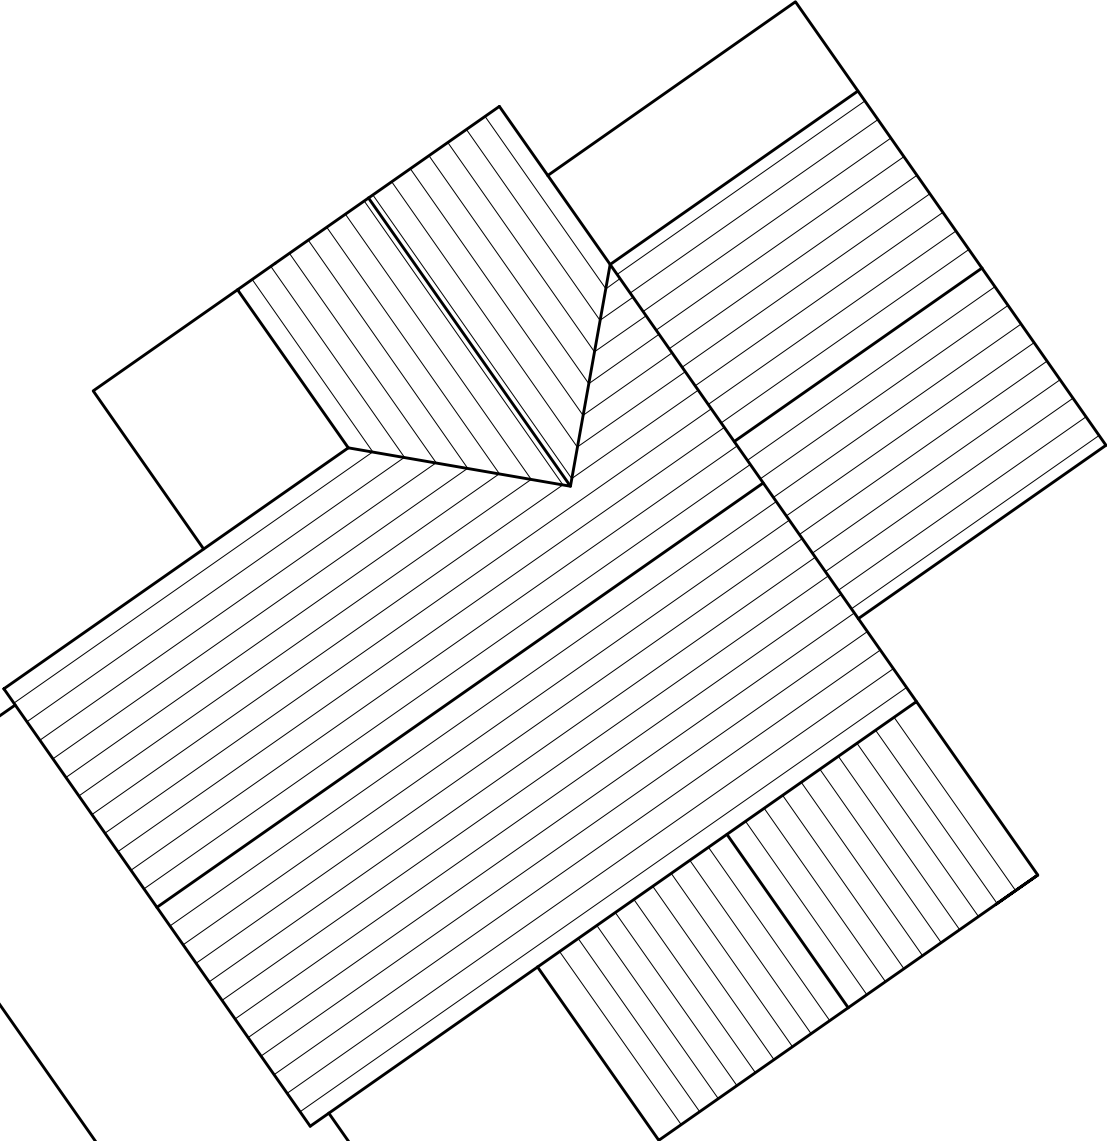

PROPOSED SITE PLAN

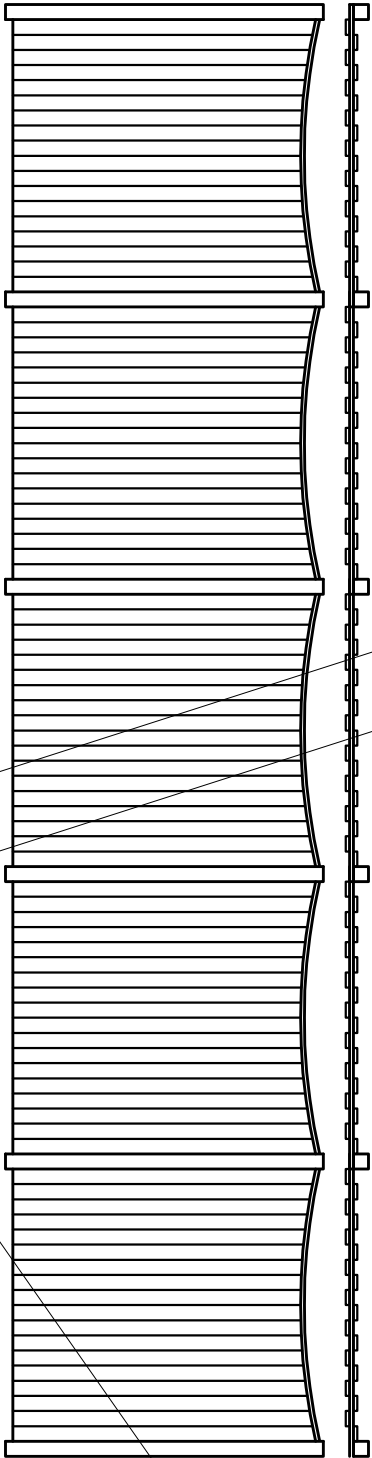

PROPOSED BOUNDARY FENCE ELEVATION

Scale 1:50/100

Title
PROPOSED SITE PLAN

Project
PROPOSED BOUNDARY FENCE AT 32 MILTON ROAD
HOYLAND BARNSELEY