



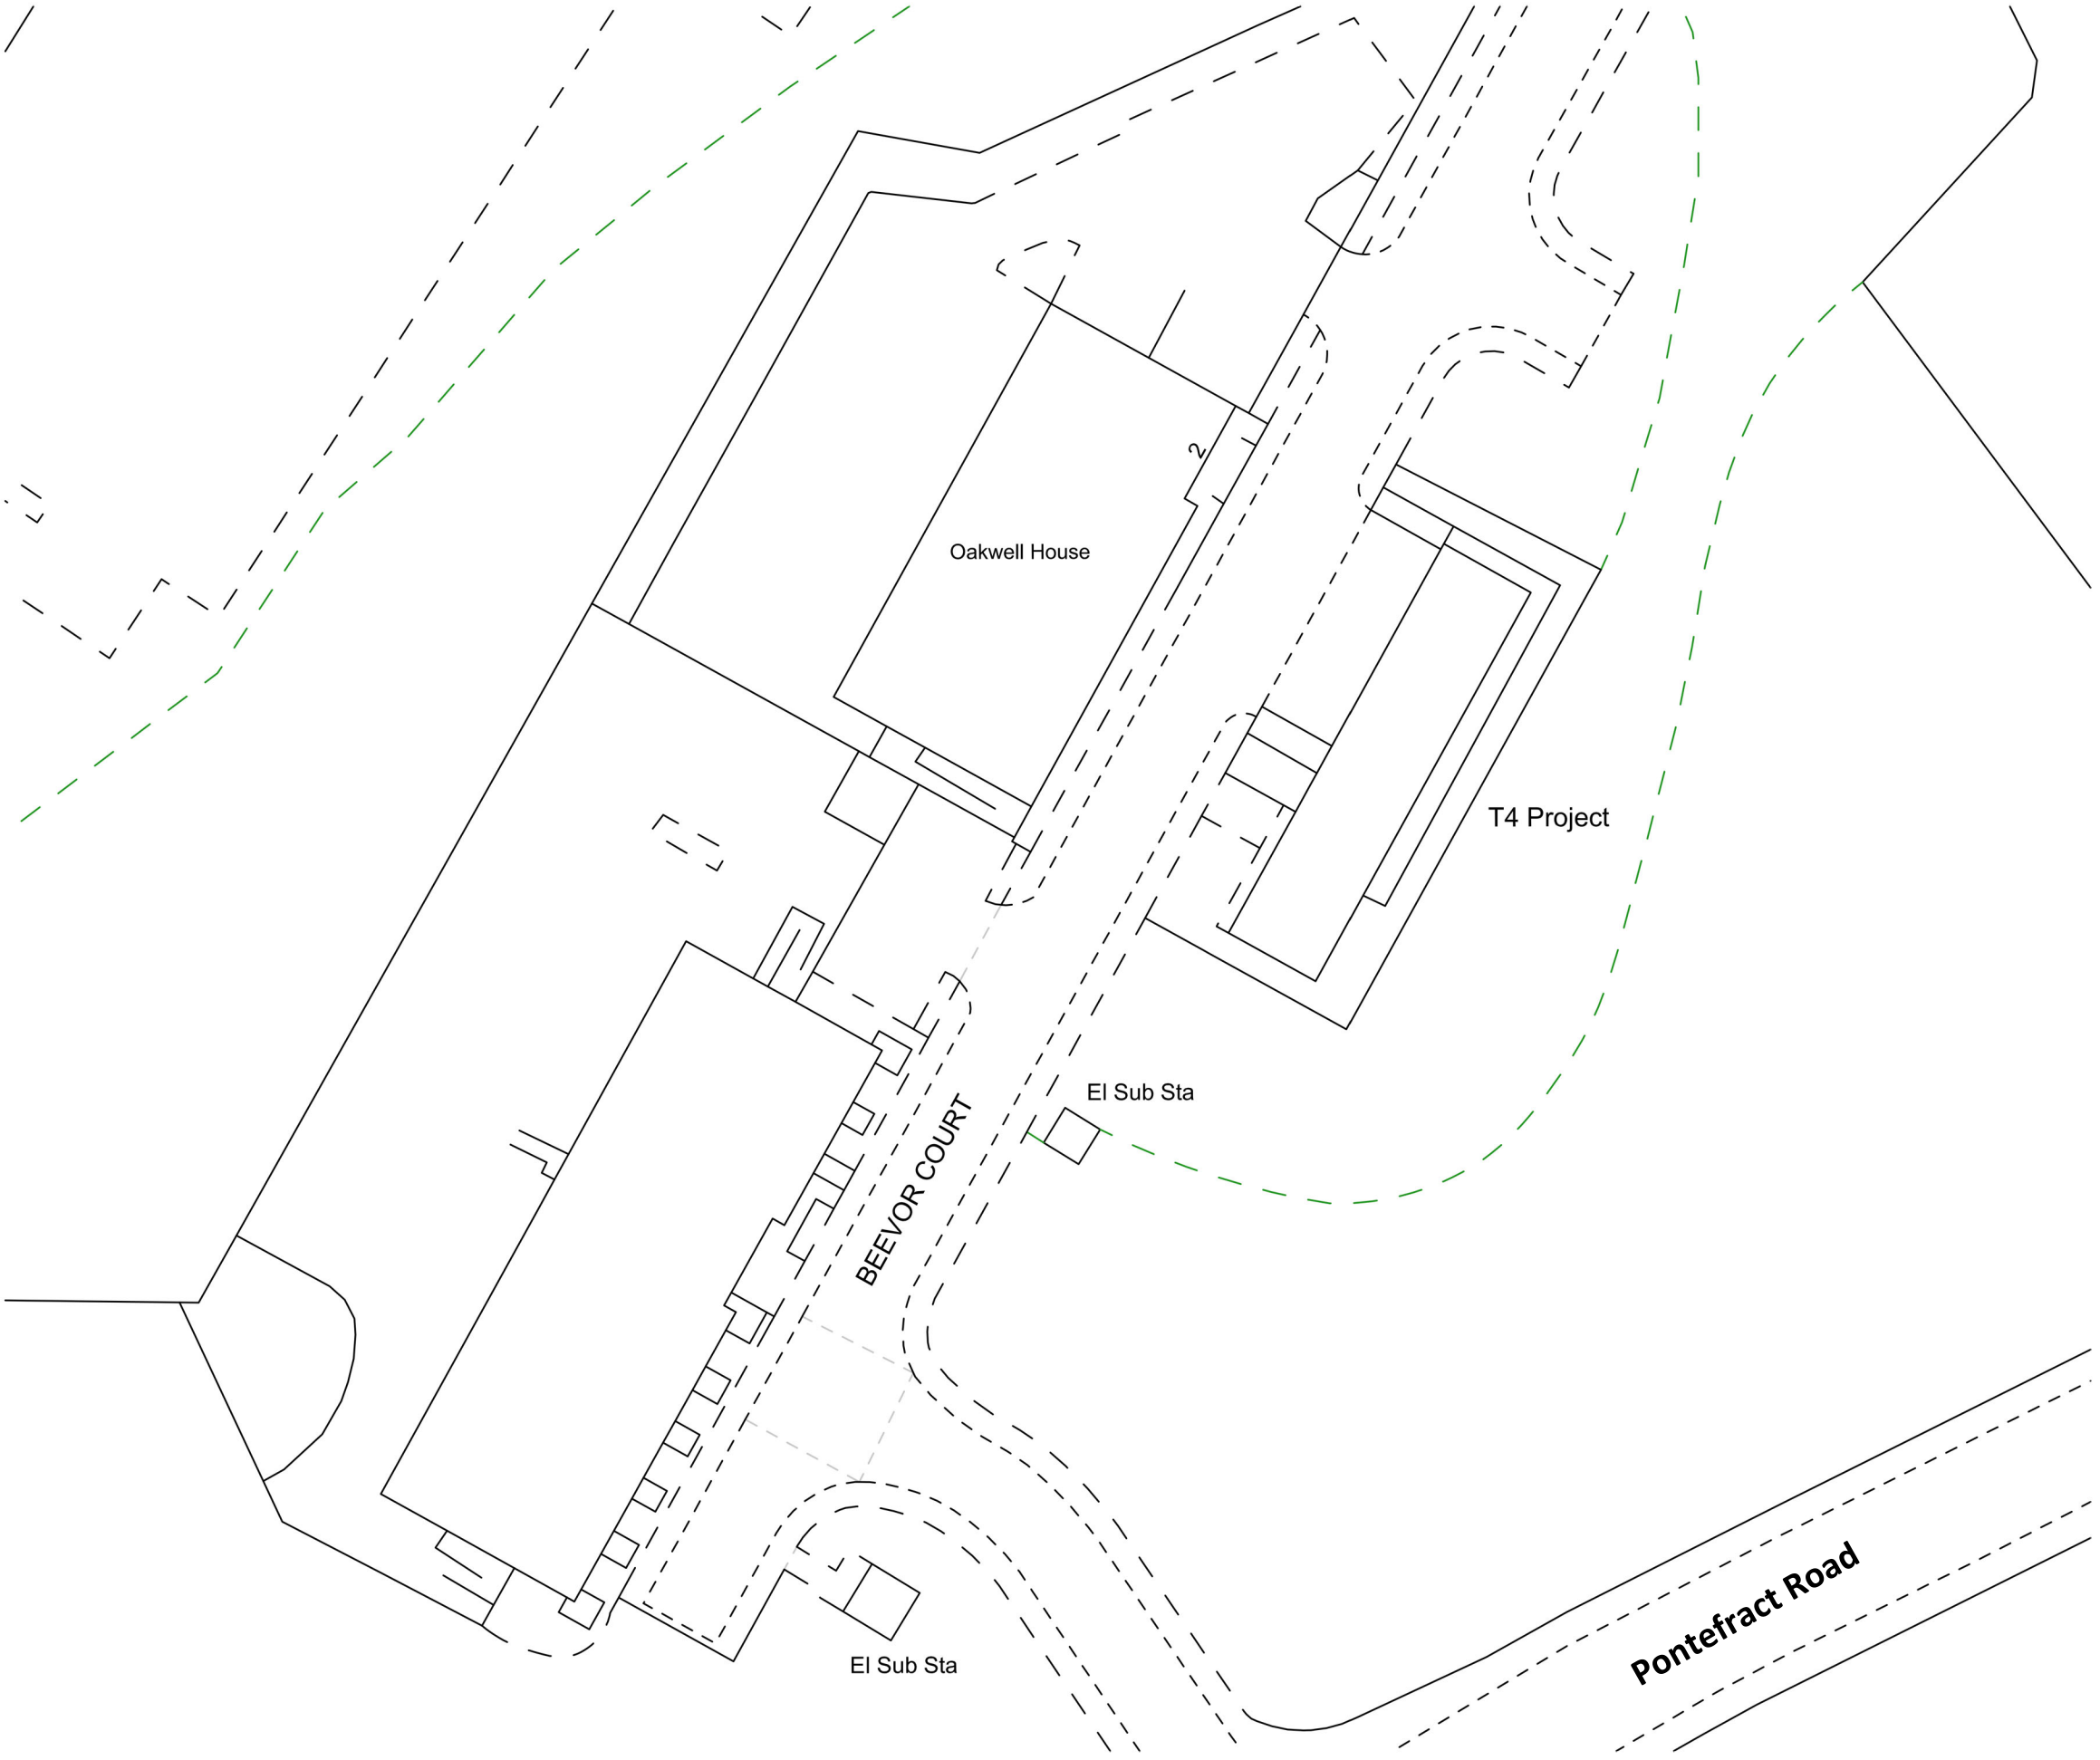

This information has been based upon information supplied by third parties and as such its accuracy cannot be guaranteed. All features are approximate and subject to clarification.

Do not scale this drawing. Use figured dimensions in all cases. Check all dimensions on site. Report any discrepancies to GT3 Architects before proceeding.

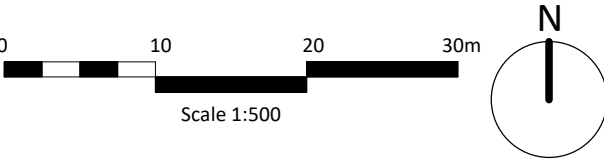

Building Control CSt 23/06/21

Rev.	Description	Issued	Checked	Date
------	-------------	--------	---------	------

SYPA

SYPA Oakwell House

Oakwell House
2 Beevor Court
Pontefract Road
Barnsley
S71 1HG

Site Plan

GT3 PROJECT NO:	20034
DWG NO:	20034 - GT3 - 00 - ZZ - DR - A - (08)0002 -
SCALE:	
SHEET SIZE:	A3
DRAWING STATUS:	Preliminary

Newcastle
0191 2817700

Nottingham
0115 9470800

www.gt3architects.com
info@gt3architects.com

