




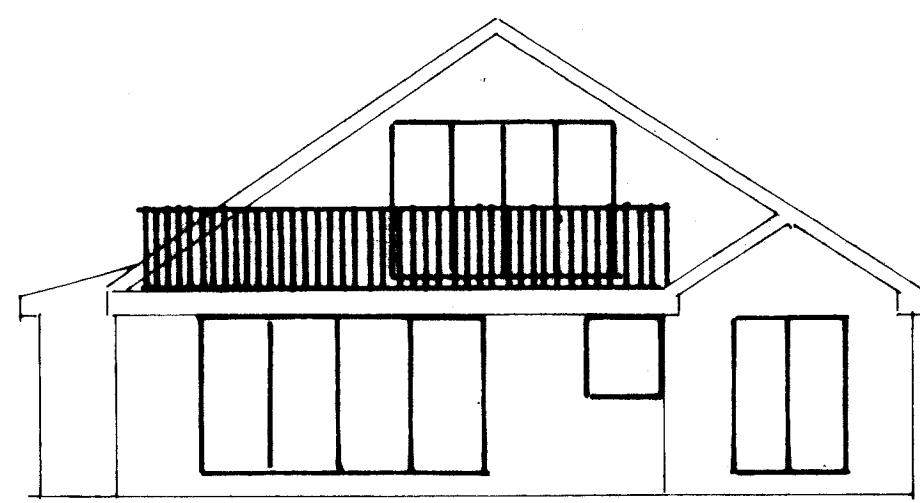


EXISTING REAR ELEVATION

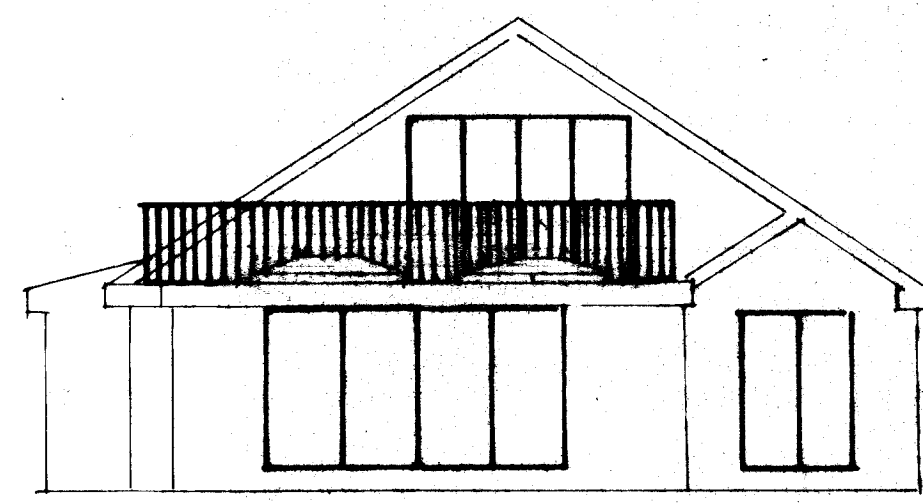

PROPOSED REAR ELEVATION

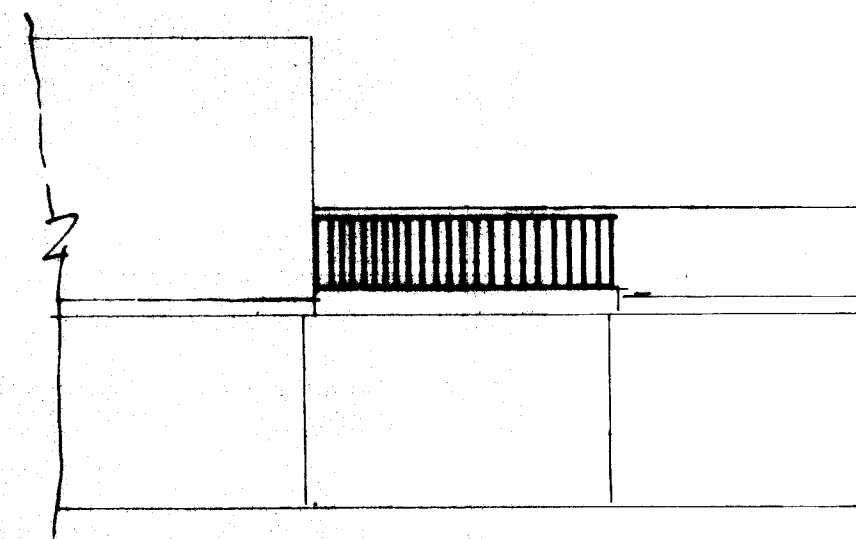


EXISTING SIDE ELEVATION

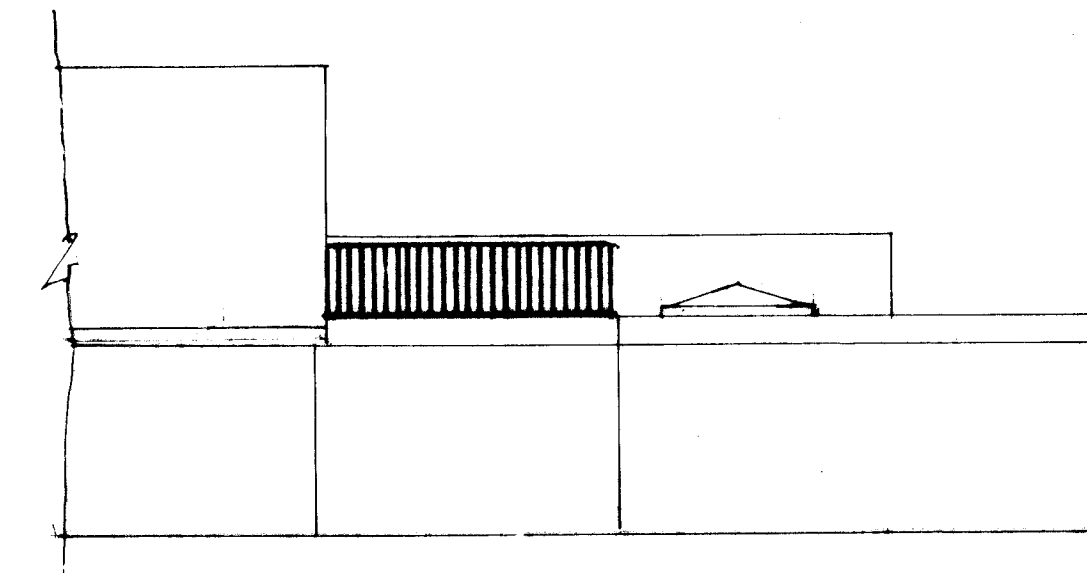


PROPOSED SIDE ELEVATION


ELEVATIONS SCALE 1:100

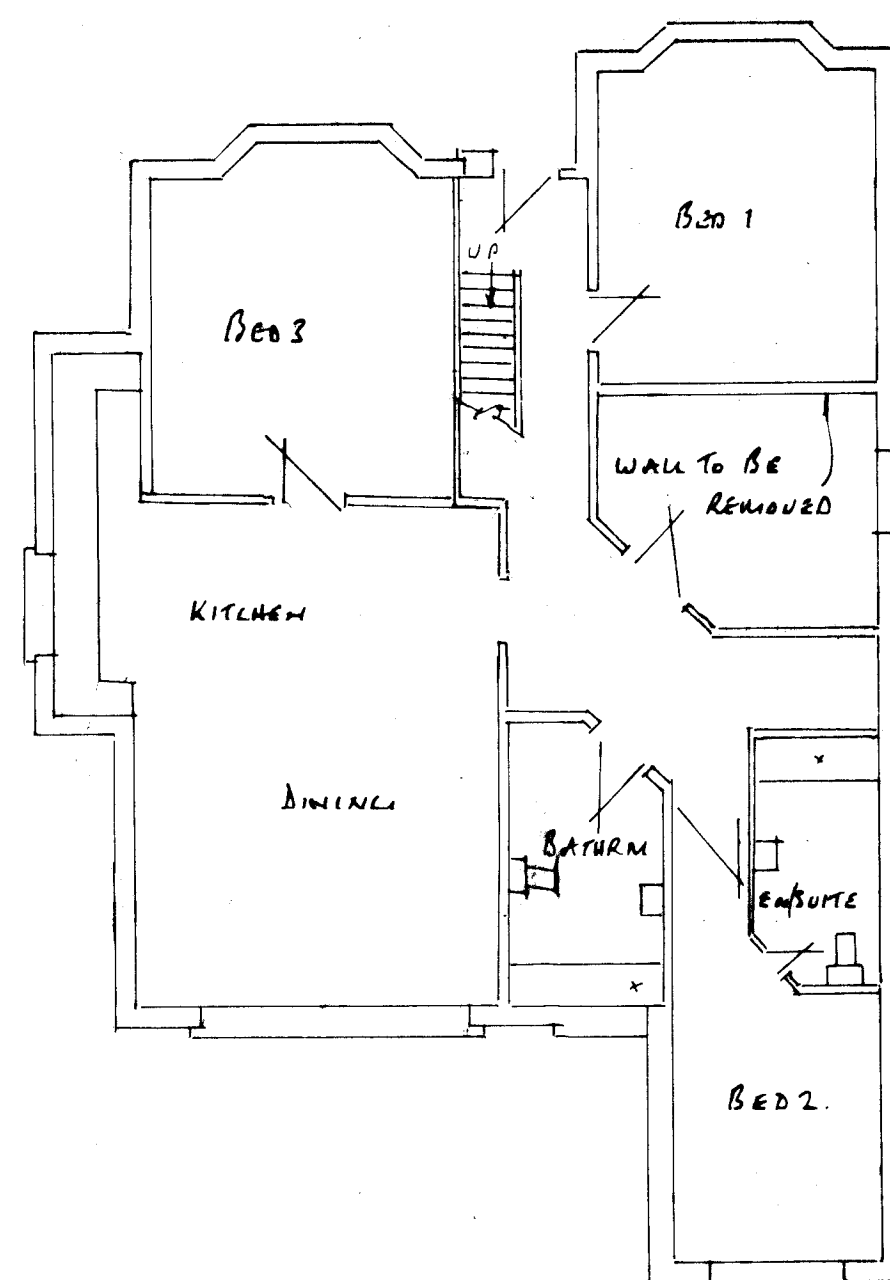

EXISTING GROUND FLOOR PLAN SCALE 1:100

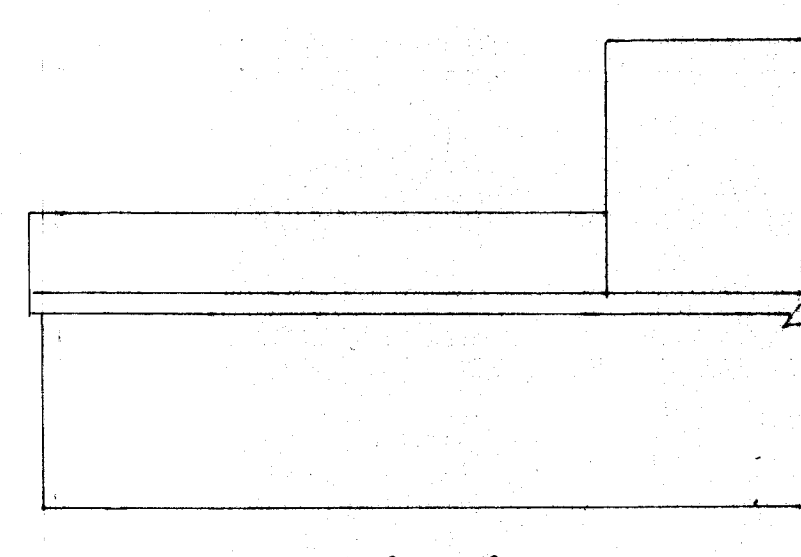


EXISTING SIDE ELEVATION

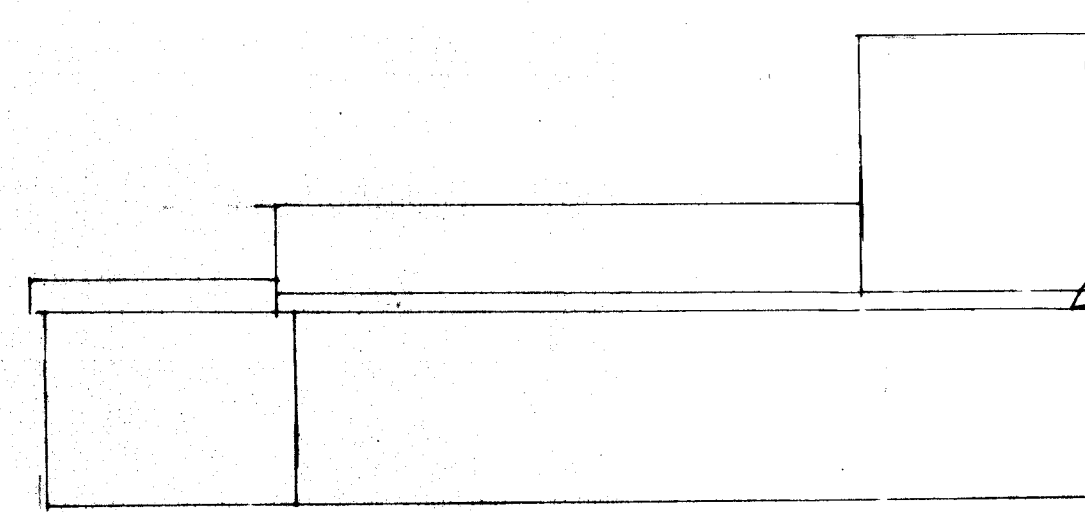


PROPOSED SIDE ELEVATION

NOTE WALL TO BED 1 TO BE REMOVED & CALLS TO BE CHECKED BY BUILDING CONTROL

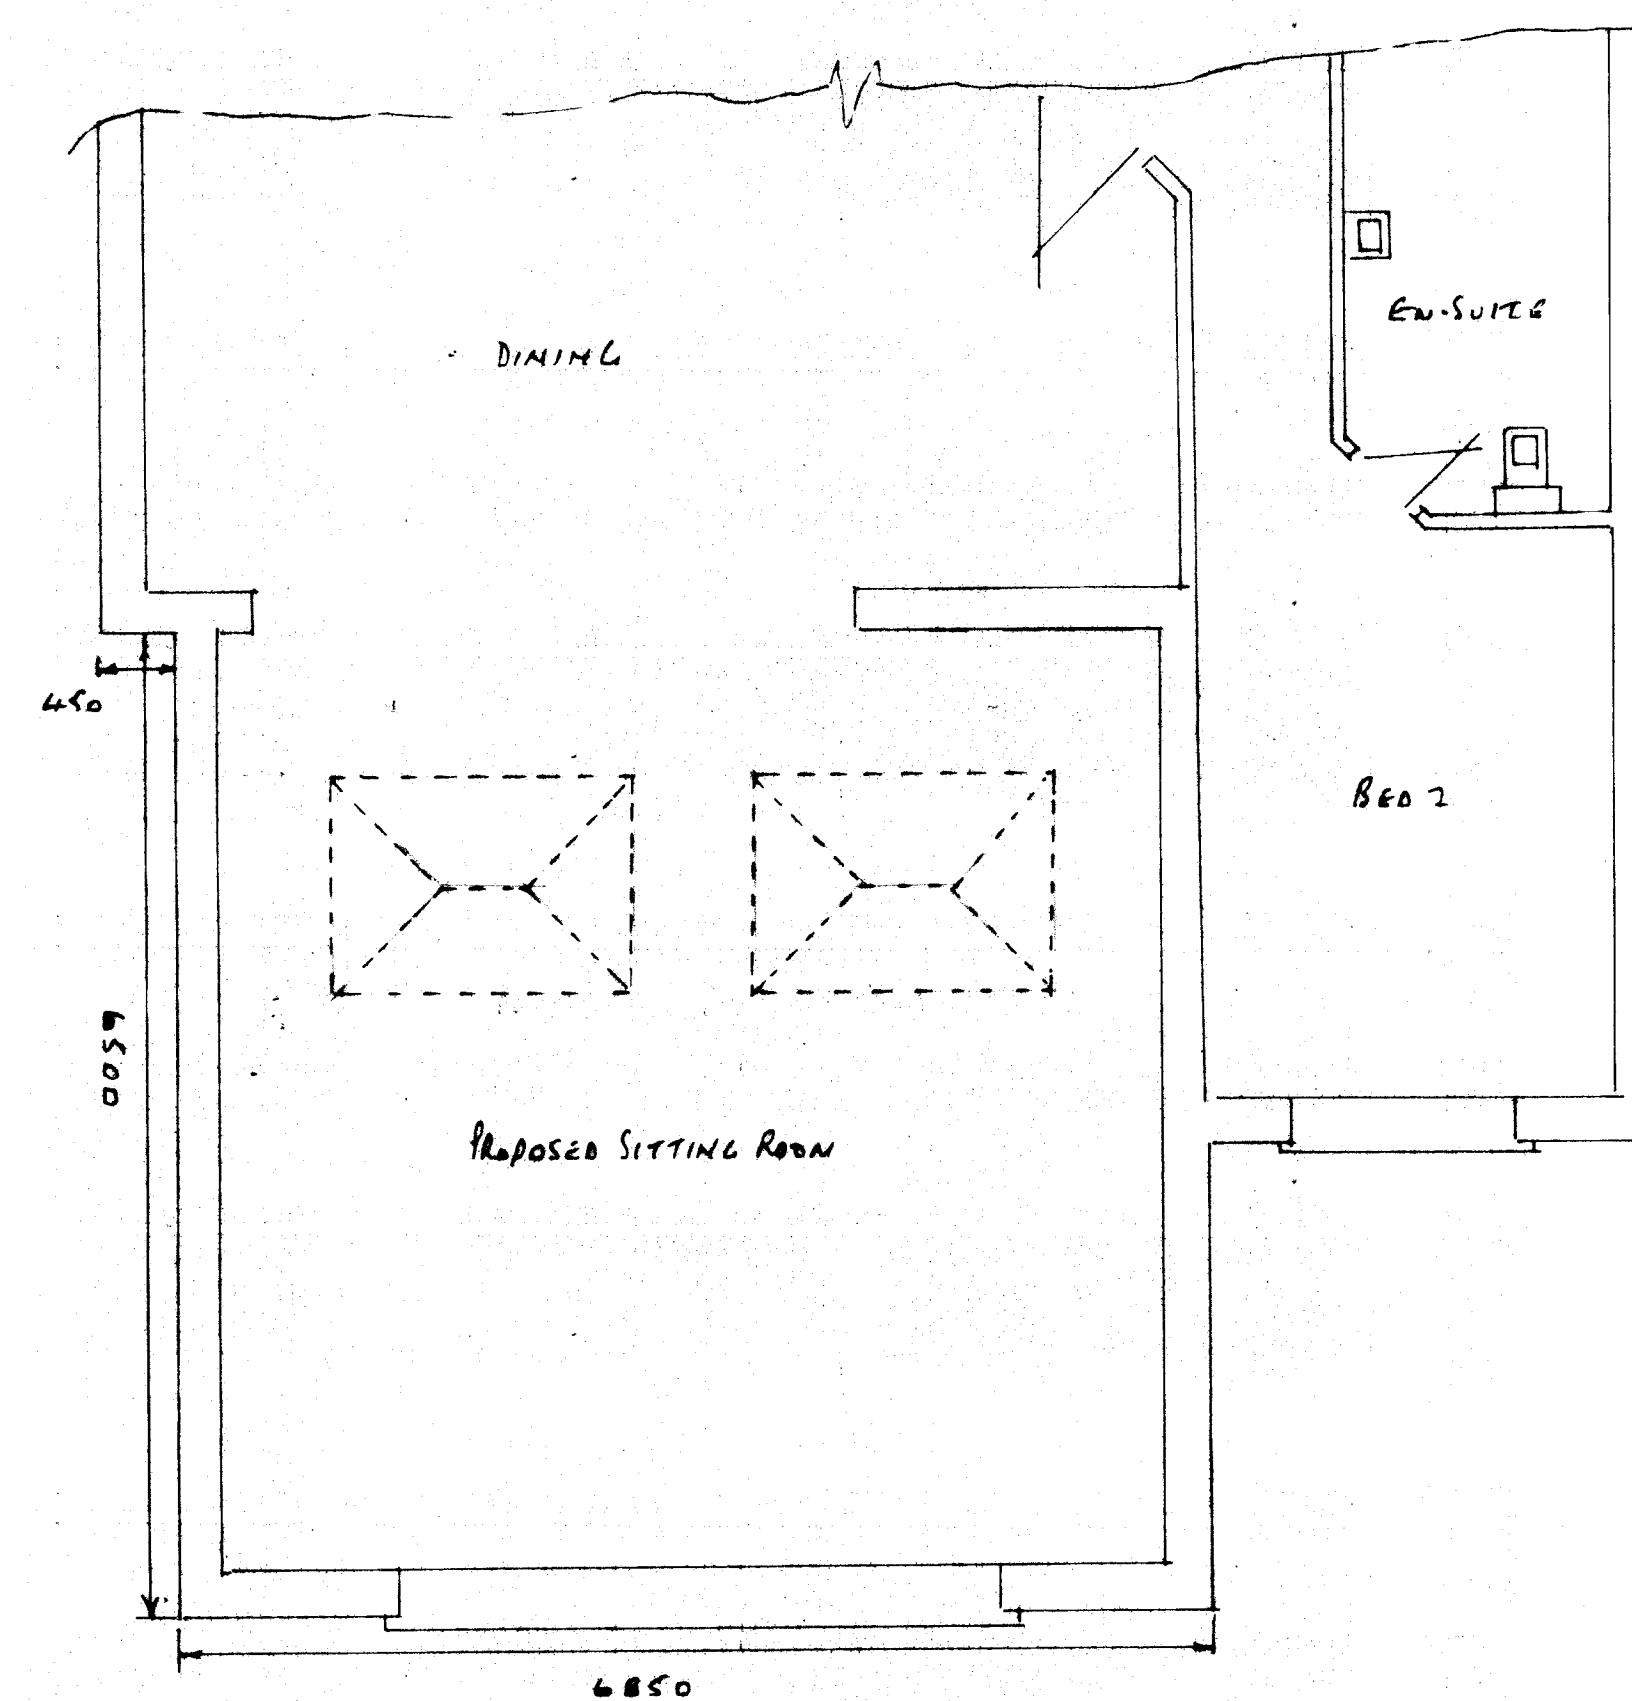

PROPOSED GROUND FLOOR PLAN SCALE 1:50

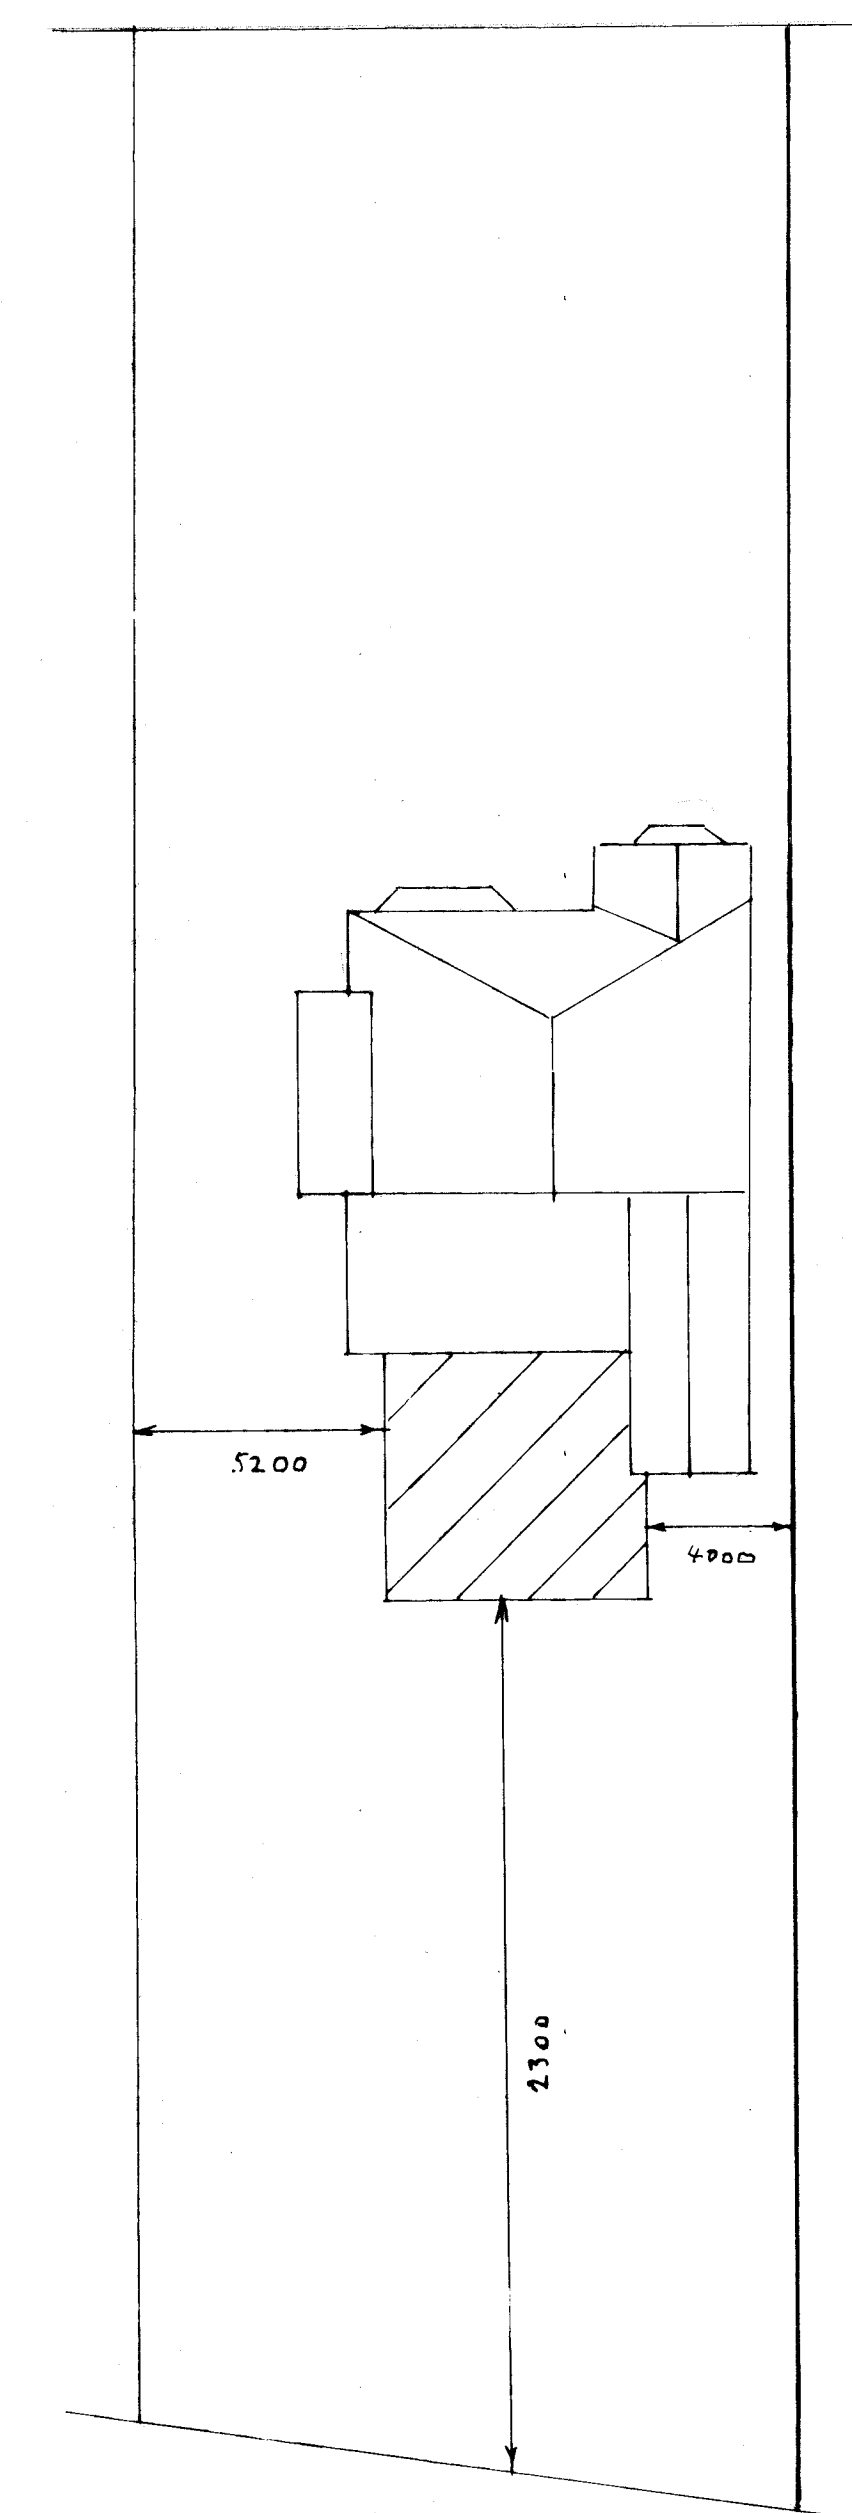

SITE PLAN SCALE 1:200

PROPOSED SINGLE STOREY REAR EXTENSION AT:-
TALUDNEY
COMMON ROAD
BRIERLEY S729ED