


PROPOSED PANELS ON ROOF

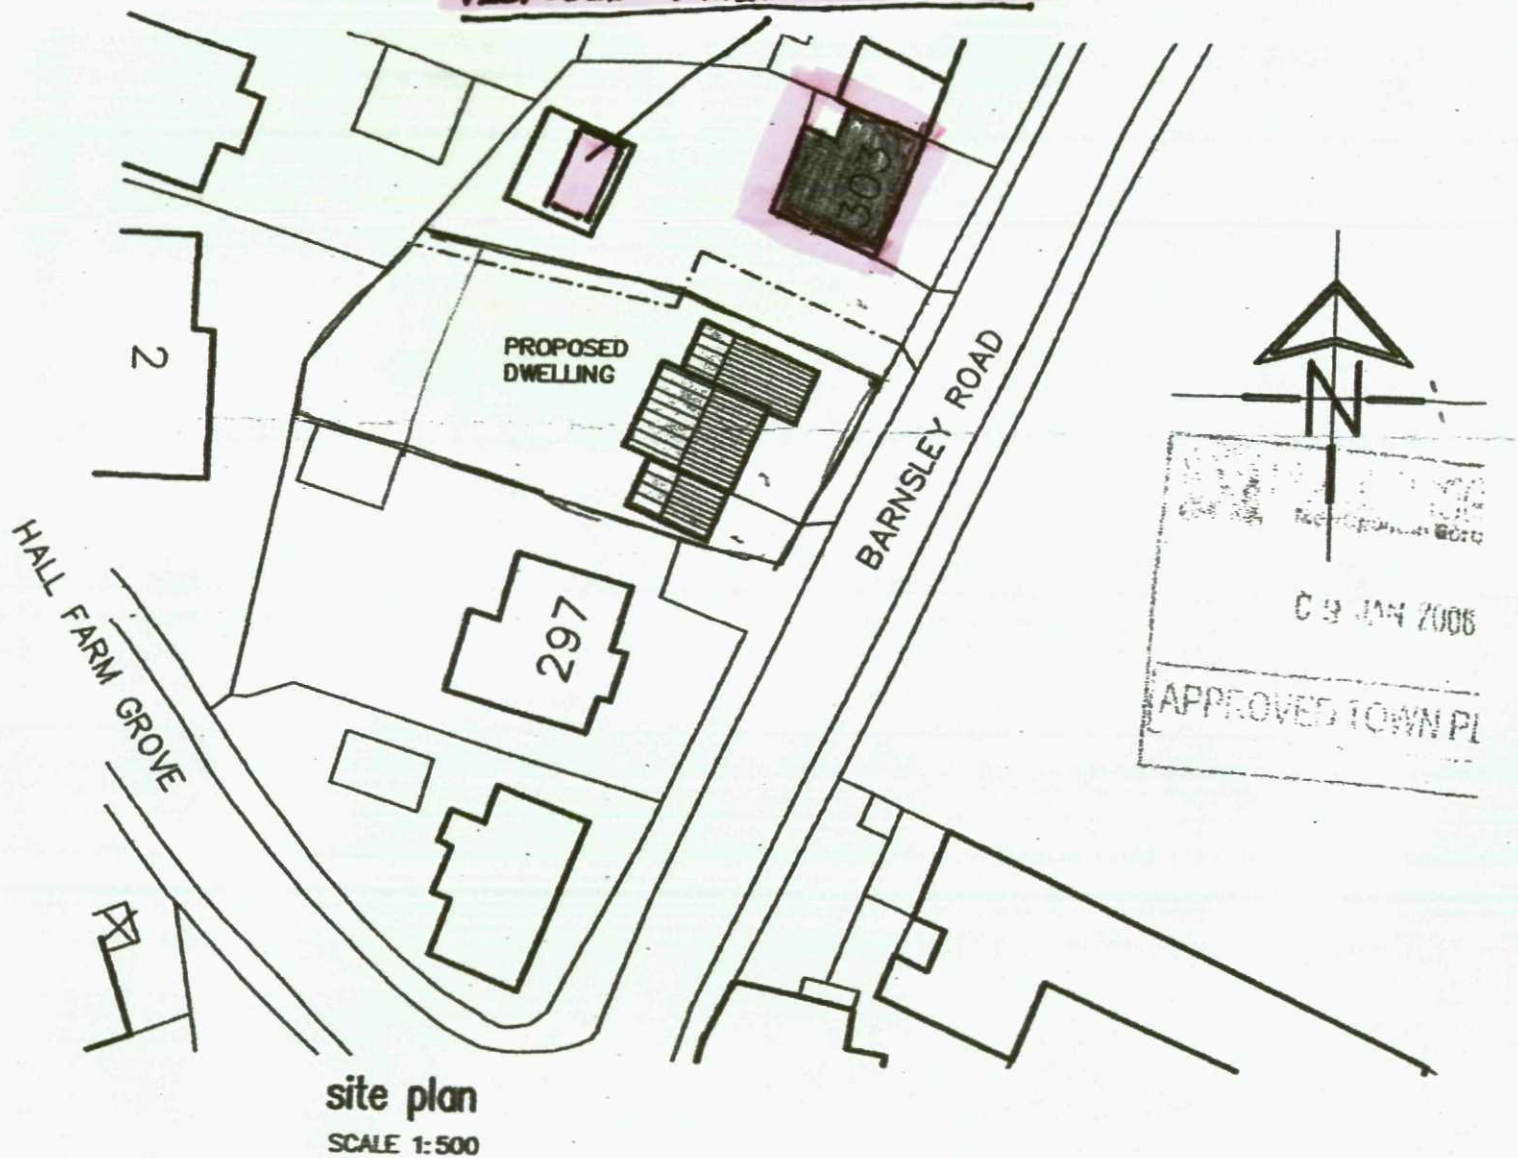

site plan
SCALE 1:500

FROM: EXPLORER 011

GRID: 262046