


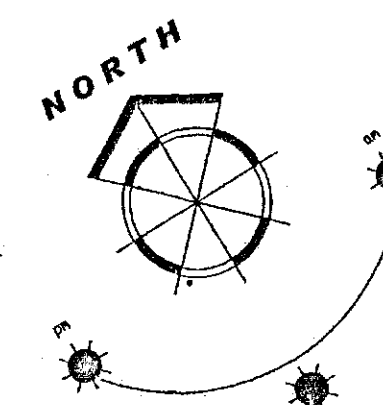

AREA FOR FUTURE DEVELOPMENT

PLOT9

PLOT10

PLOT8

PLOT1

PLOT7

PLOT2



PLOT3

PLOT4


PLOT6

PLOT5

- KEY:
- BLUE LINE ADDITIONAL OWNERSHIP
 - RED LINE APPLICATION OWNERSHIP
 - FOUL WATER DRAINAGE
 - SURFACE WATER DRAINAGE
 - FEATURE PAVING
 - TARMAC FOOTPATH
 - TARMAC ROAD

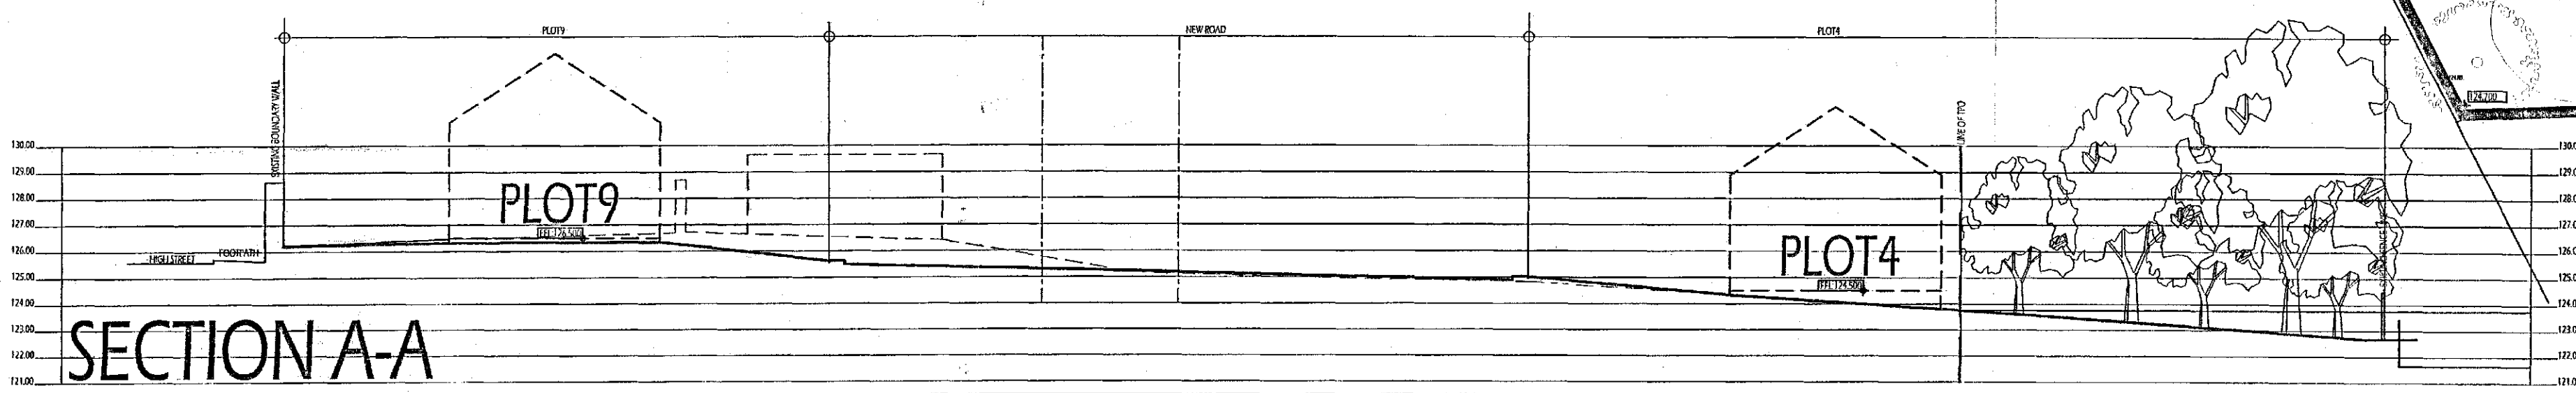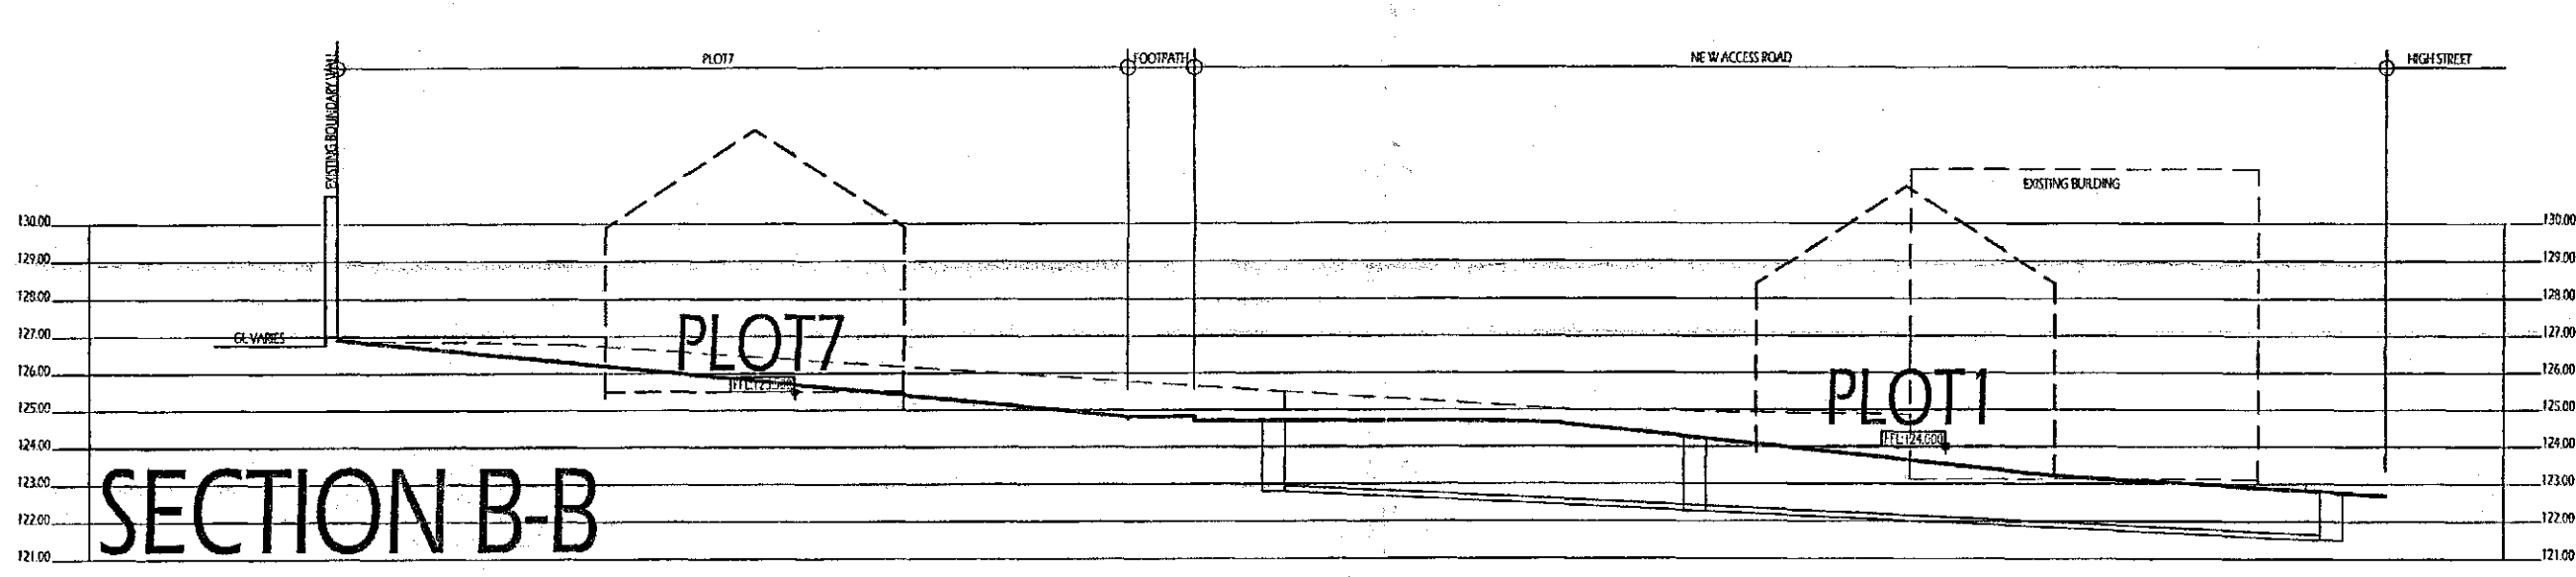

B M B C
CORPORATE MAIL ROOM
11 DEC 2013
Received by:
ORIGINAL COPY

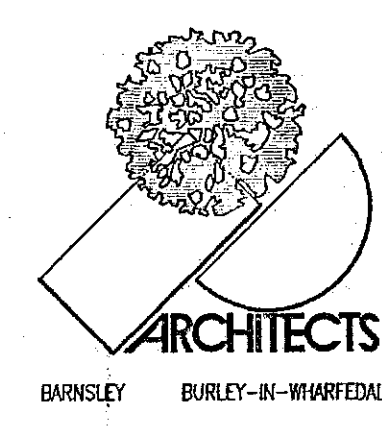

1. THIS DRAWING AND THE COPYRIGHTS AND PATENTS THEREIN ARE THE PROPERTY OF NUTTALL YARWOOD & PARTNERS LIMITED REGISTERED IN ENGLAND AND WALES No. 4531338 AND MAY BE USED OR REPRODUCED ONLY UNDER CONTRACT.

2. CONTRACTORS AND SUB-CONTRACTORS MUST CHECK AND AGREE ALL DIMENSIONS BEFORE PREPARING SHOP DRAWINGS OR COMMENCING WORK ON SITE.

3. CONTRACTORS ARE RESPONSIBLE FOR INFORMING THE ARCHITECT OF ANY DISCREPANCY DISCOVERED ON THIS DRAWING OR BETWEEN THIS DRAWING AND ANY OTHER RELATED DOCUMENT ISSUED UNDER THE STANDARD FORM OF CONTRACT IN RESPECT OF THE WORK.

4. WRITTEN DIMENSIONS ONLY ARE TO BE USED FROM THIS DRAWING. IF IN ANY DOUBT ASK FOR CLARIFICATION.

Notes.

Revisions.					
Date	Suffix	Description	Date	Suffix	Description
22-10-2013	A	SITE LINE ADDED FOR SITE FOR FUTURE DEVEL.			

NUTTALL YARWOOD & PARTNERS LIMITED
CHARTERED ARCHITECTS





■ The Grove, 16th Street, Donworth, Barnsley, S75 3RQ. Tel: 01226 208771. W: www.nyparchitects.com. E-mail: info@nyparchitects.com
□ 120 Main Street, Burley-in-Warfedale, LS29 7JX. Tel: 01943 884441. Fax: 01943 882300. E-mail: nyp.burley@btconnect.com

Project: **PROPOSED RESIDENTIAL DEVELOPMENT AT PHEASANT CLOSE, 88-90 HIGH STREET, DONWORTH, BARNSELY**


Drawing Title: **SITE PLAN AS PROPOSED**

Date: **AUGUST 2013** Scale: **1:2000A1**

Ref: **43/42** Dwg. No. **.02** Rev. **A**

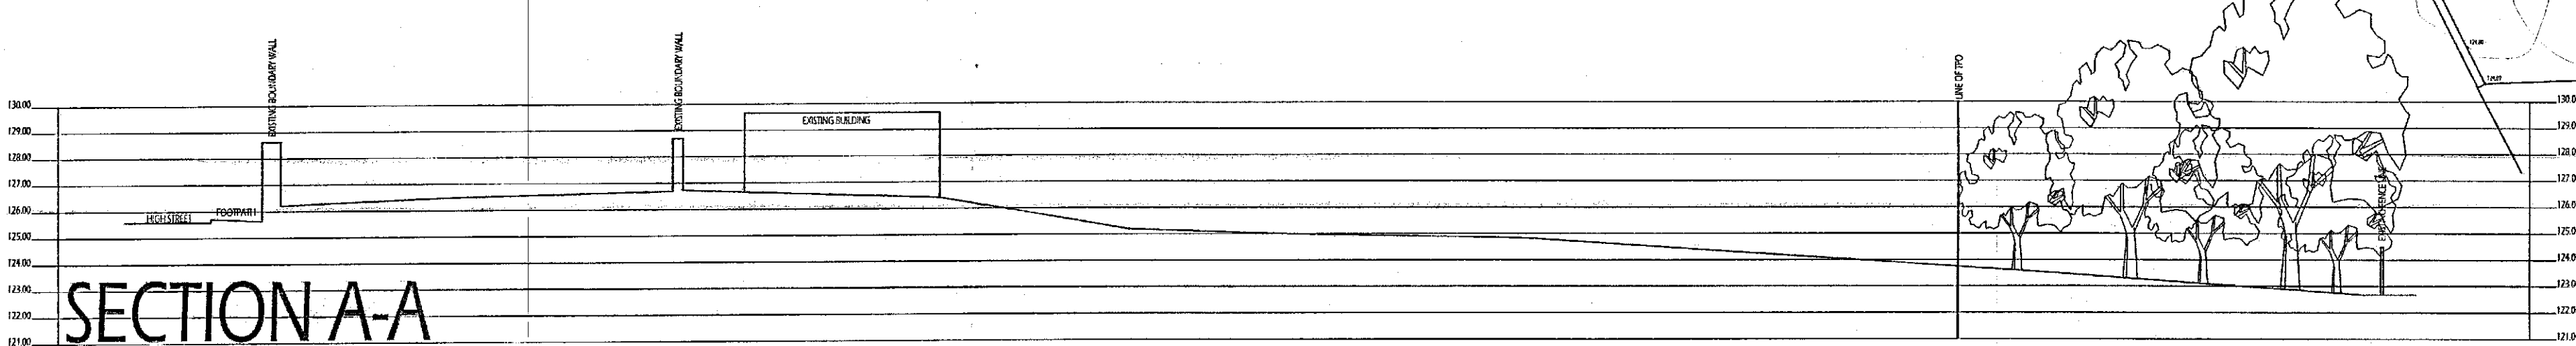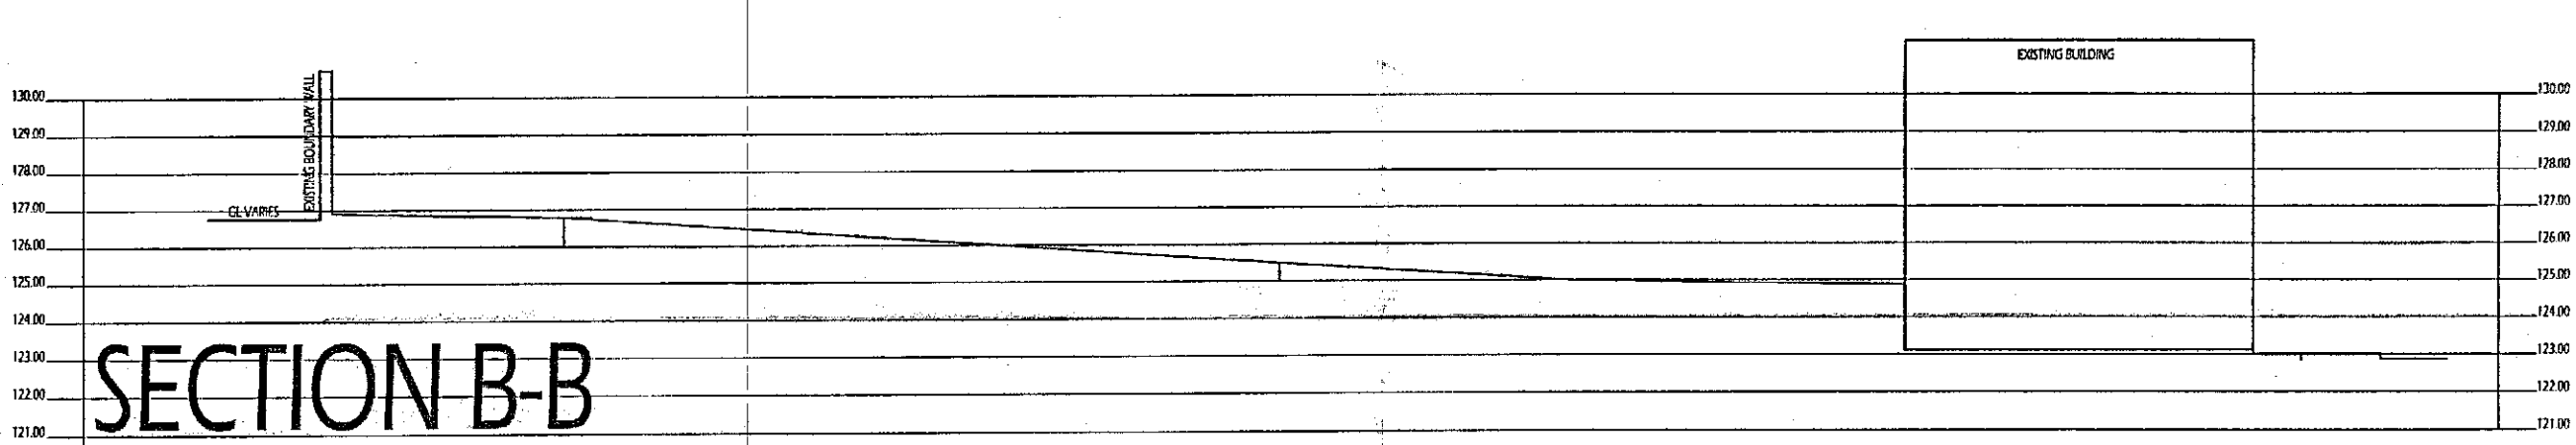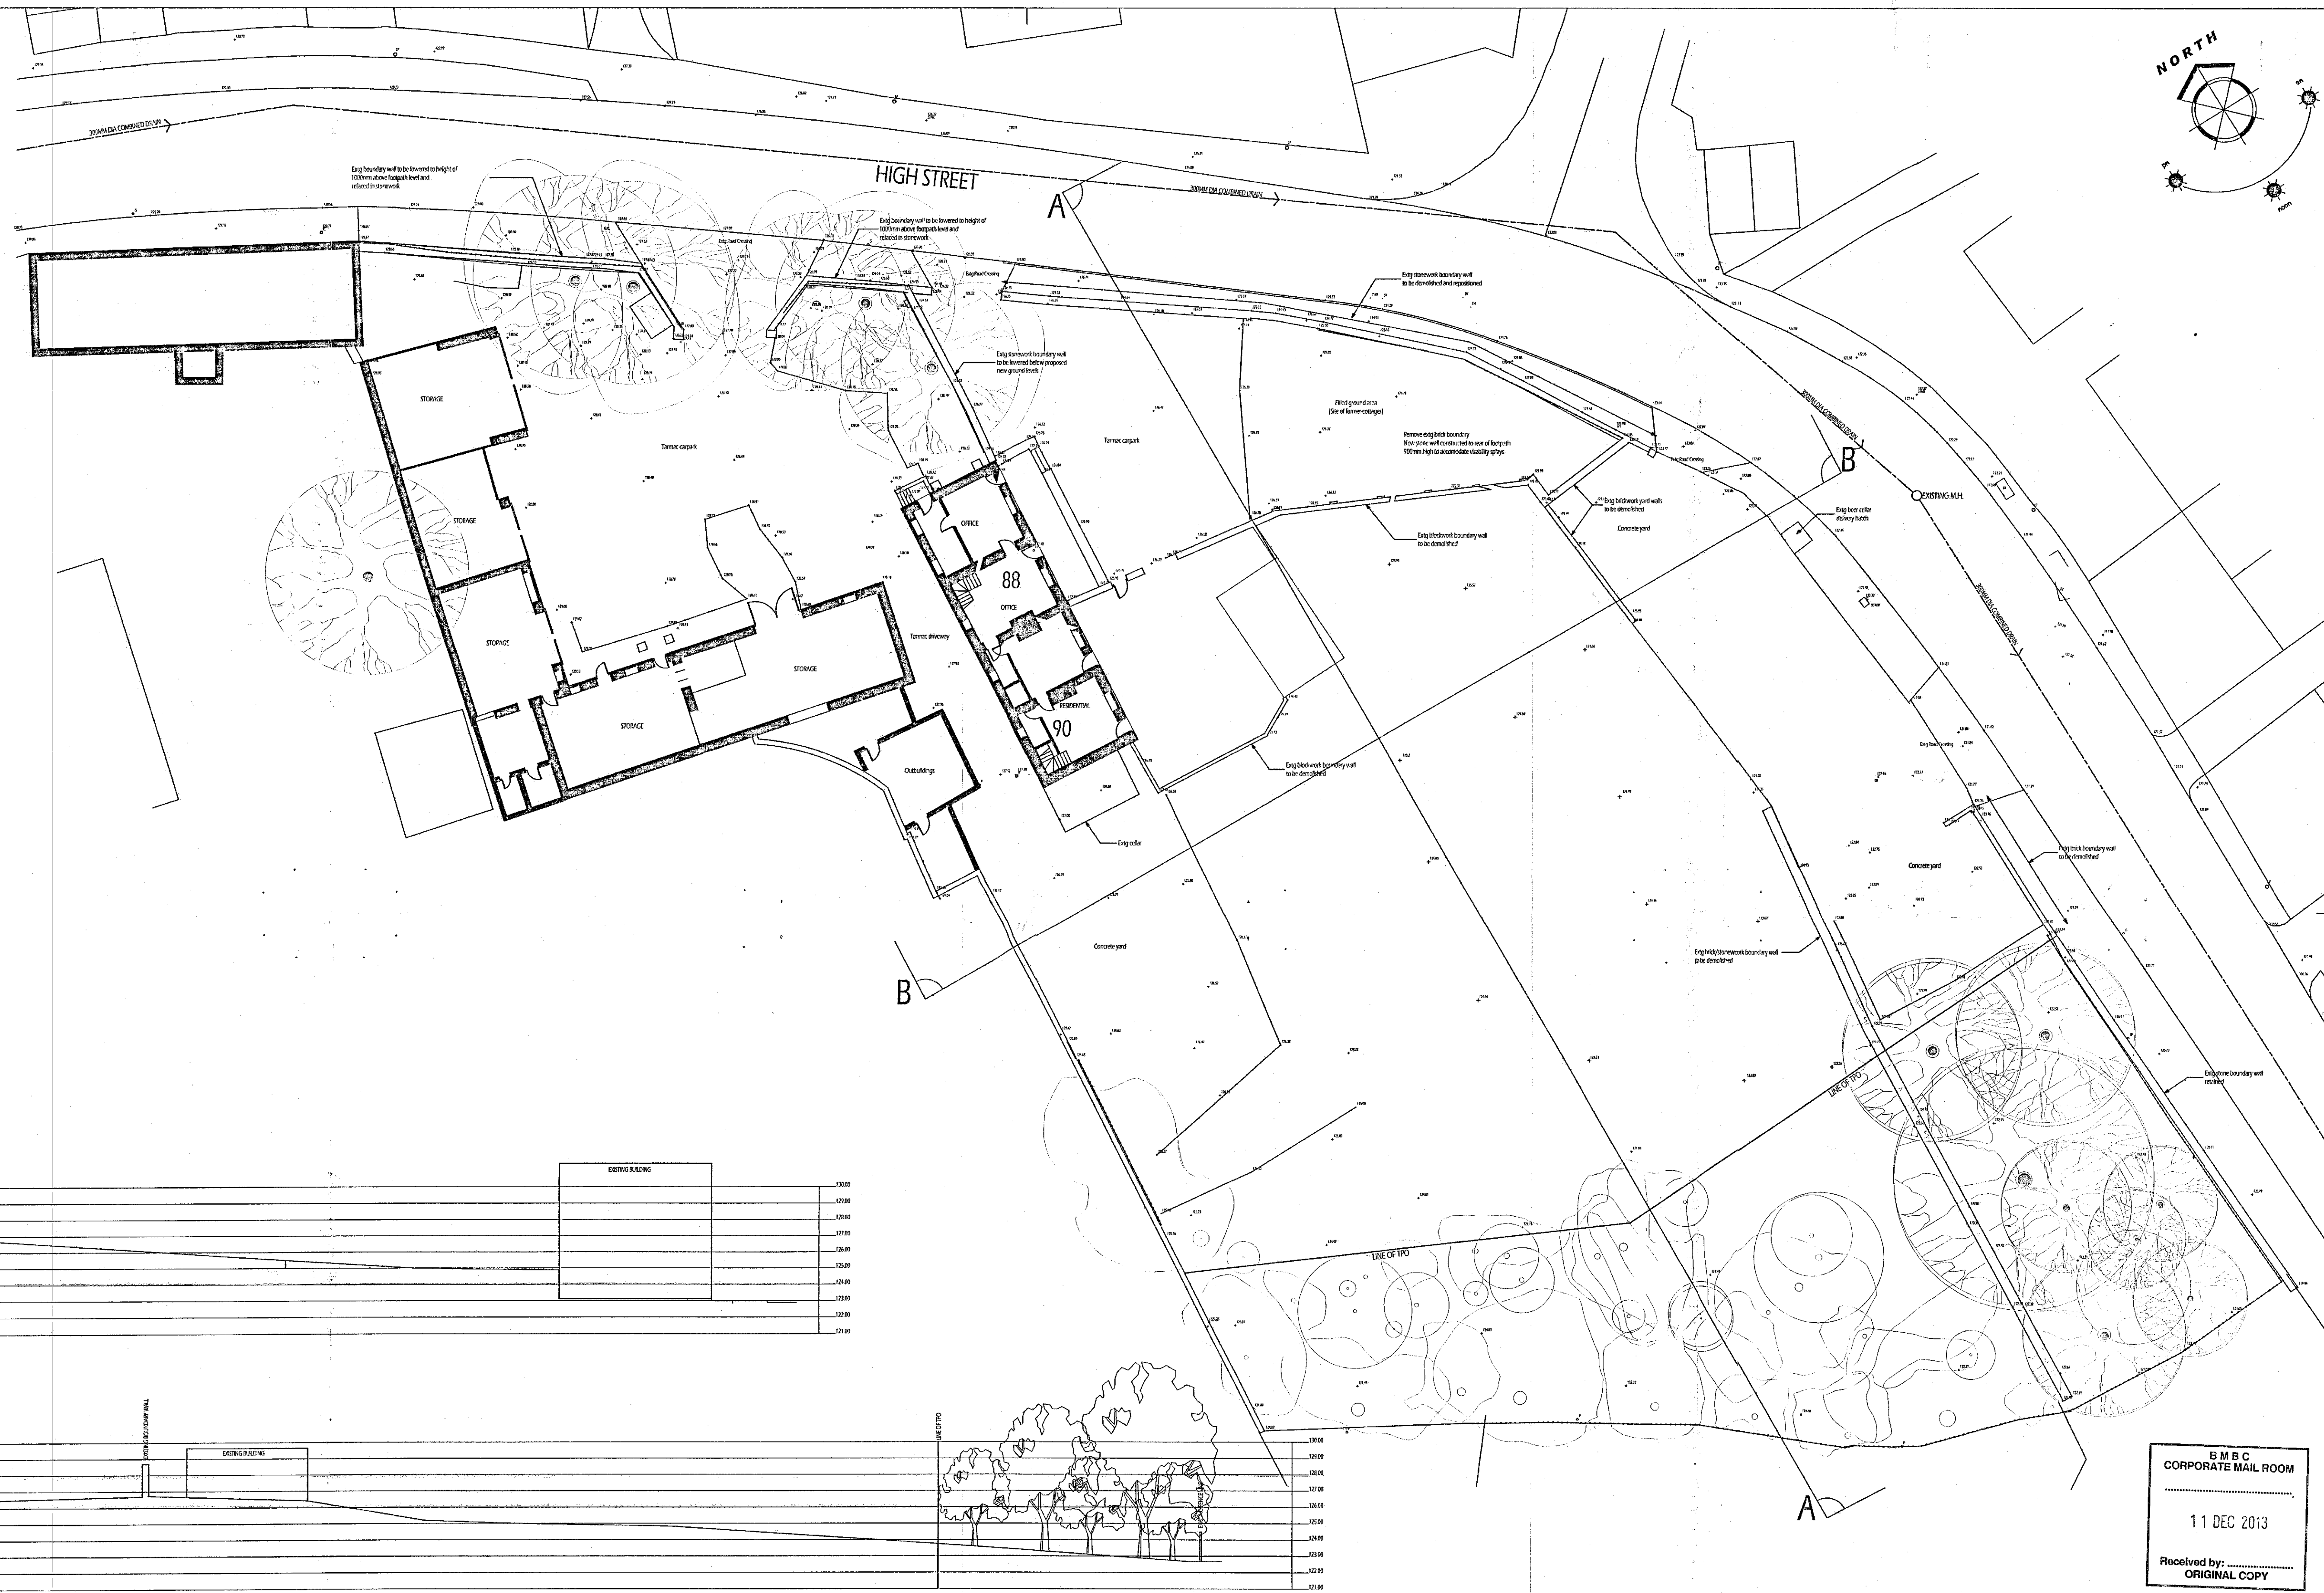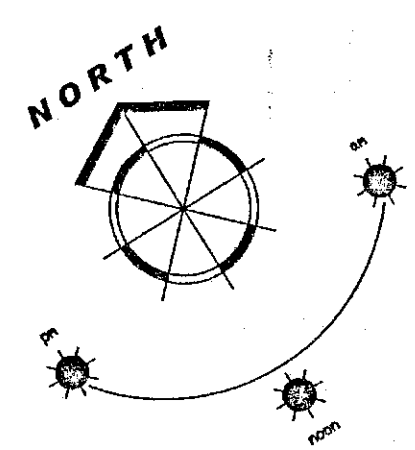

B M B C
CORPORATE MAIL ROOM
11 DEC 2013
Received by:
ORIGINAL COPY

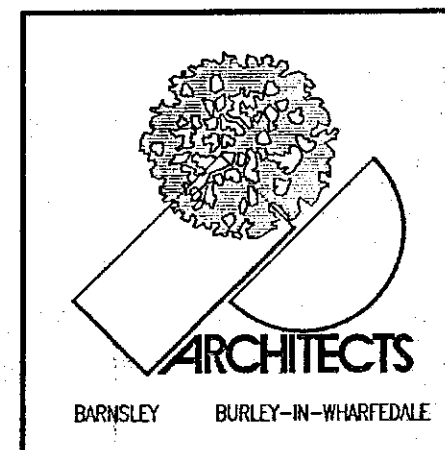

1. THIS DRAWING AND THE COPYRIGHTS AND PATENTS THEREIN ARE THE PROPERTY OF NUTTALL YARWOOD & PARTNERS LIMITED REGISTERED IN ENGLAND AND WALES No. 4631338 AND MAY BE USED OR REPRODUCED ONLY UNDER CONTRACT.
2. CONTRACTORS AND SUB-CONTRACTORS MUST CHECK AND AGREE ALL DIMENSIONS BEFORE PREPARING SHOP DRAWINGS OR COMMENCING WORK ON SITE.
3. CONTRACTORS ARE RESPONSIBLE FOR INFORMING THE ARCHITECT OF ANY DISCREPANCY DISCOVERED ON THIS DRAWING OR BETWEEN THIS DRAWING AND ANY OTHER RELATED DOCUMENT ISSUED UNDER THE STANDARD FORM OF CONTRACT IN RESPECT OF THE WORK.
4. WRITTEN DIMENSIONS ONLY ARE TO BE USED FROM THIS DRAWING. IF IN ANY DOUBT ASK FOR CLARIFICATION.

Notes.

Revisions.					
Date	Suffix	Description	Date	Suffix	Description
06-12-2013	A	BUILDINGS DEMOLISHED REMOVED FROM PLAN			

NUTTALL YARWOOD & PARTNERS LIMITED
CHARTERED ARCHITECTS
The Grove, High Street, Dodworth, Barnsley, S75 3JQ. Tel: 01226 206771. W: www.nyparchitects.com. E-mail: info@nyparchitects.com
120 Main Street, Burley-in-Wharfedale, LS29 7JX. Tel: 01943 864441. Fax: 01943 862300. E-mail: nyp.bradford@btconnect.com

Project: **PROPOSED RESIDENTIAL DEVELOPMENT, AT THE ASHENT CLOSE, 88-90 HIGH STREET, DODWORTH, BARNESLEY**

Drawing Title: **TOPOGRAPHICAL SURVEY**

Date: **AUGUST 2013** Scale: **1:2000A1**

Ref: **43/42** Dwg. No. **01** Rev. **A**