




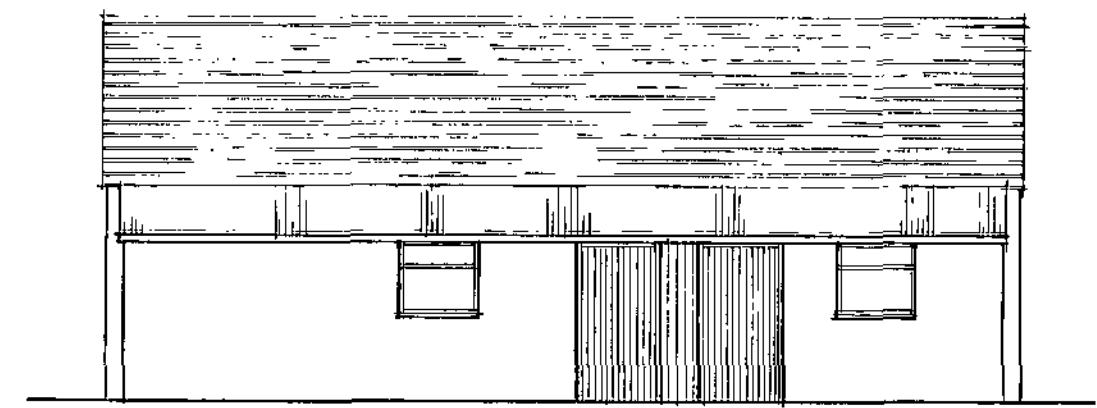


FRONT ELEVATION

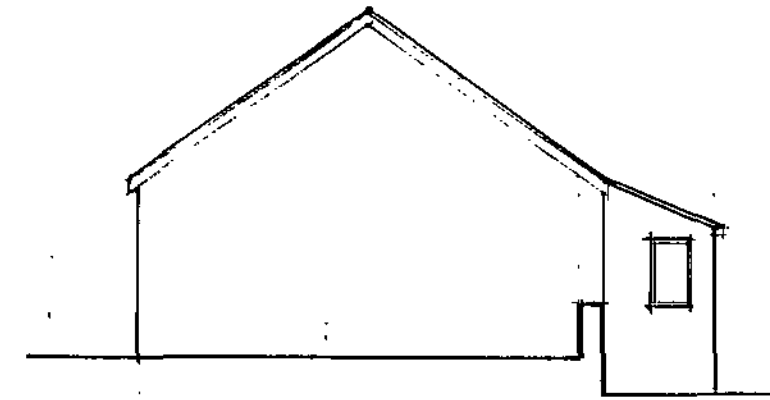


SIDE ELEVATION

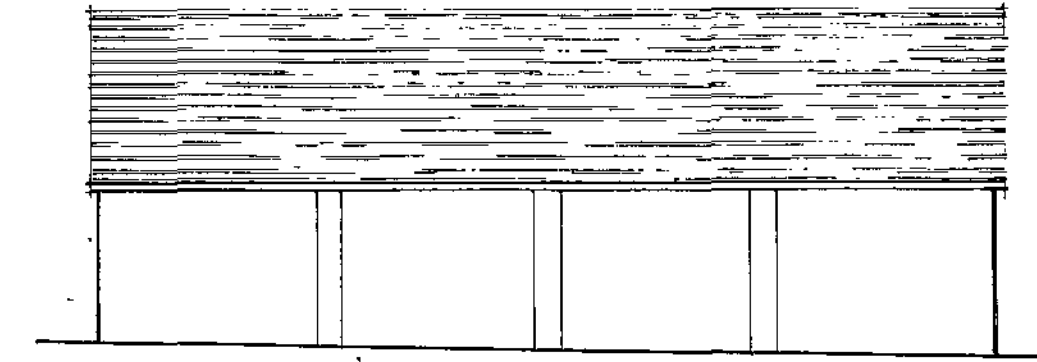


REAR ELEVATION

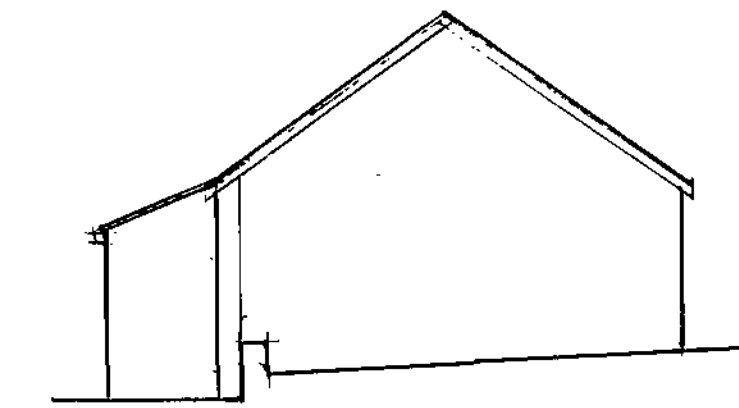

SIDE ELEVATION.

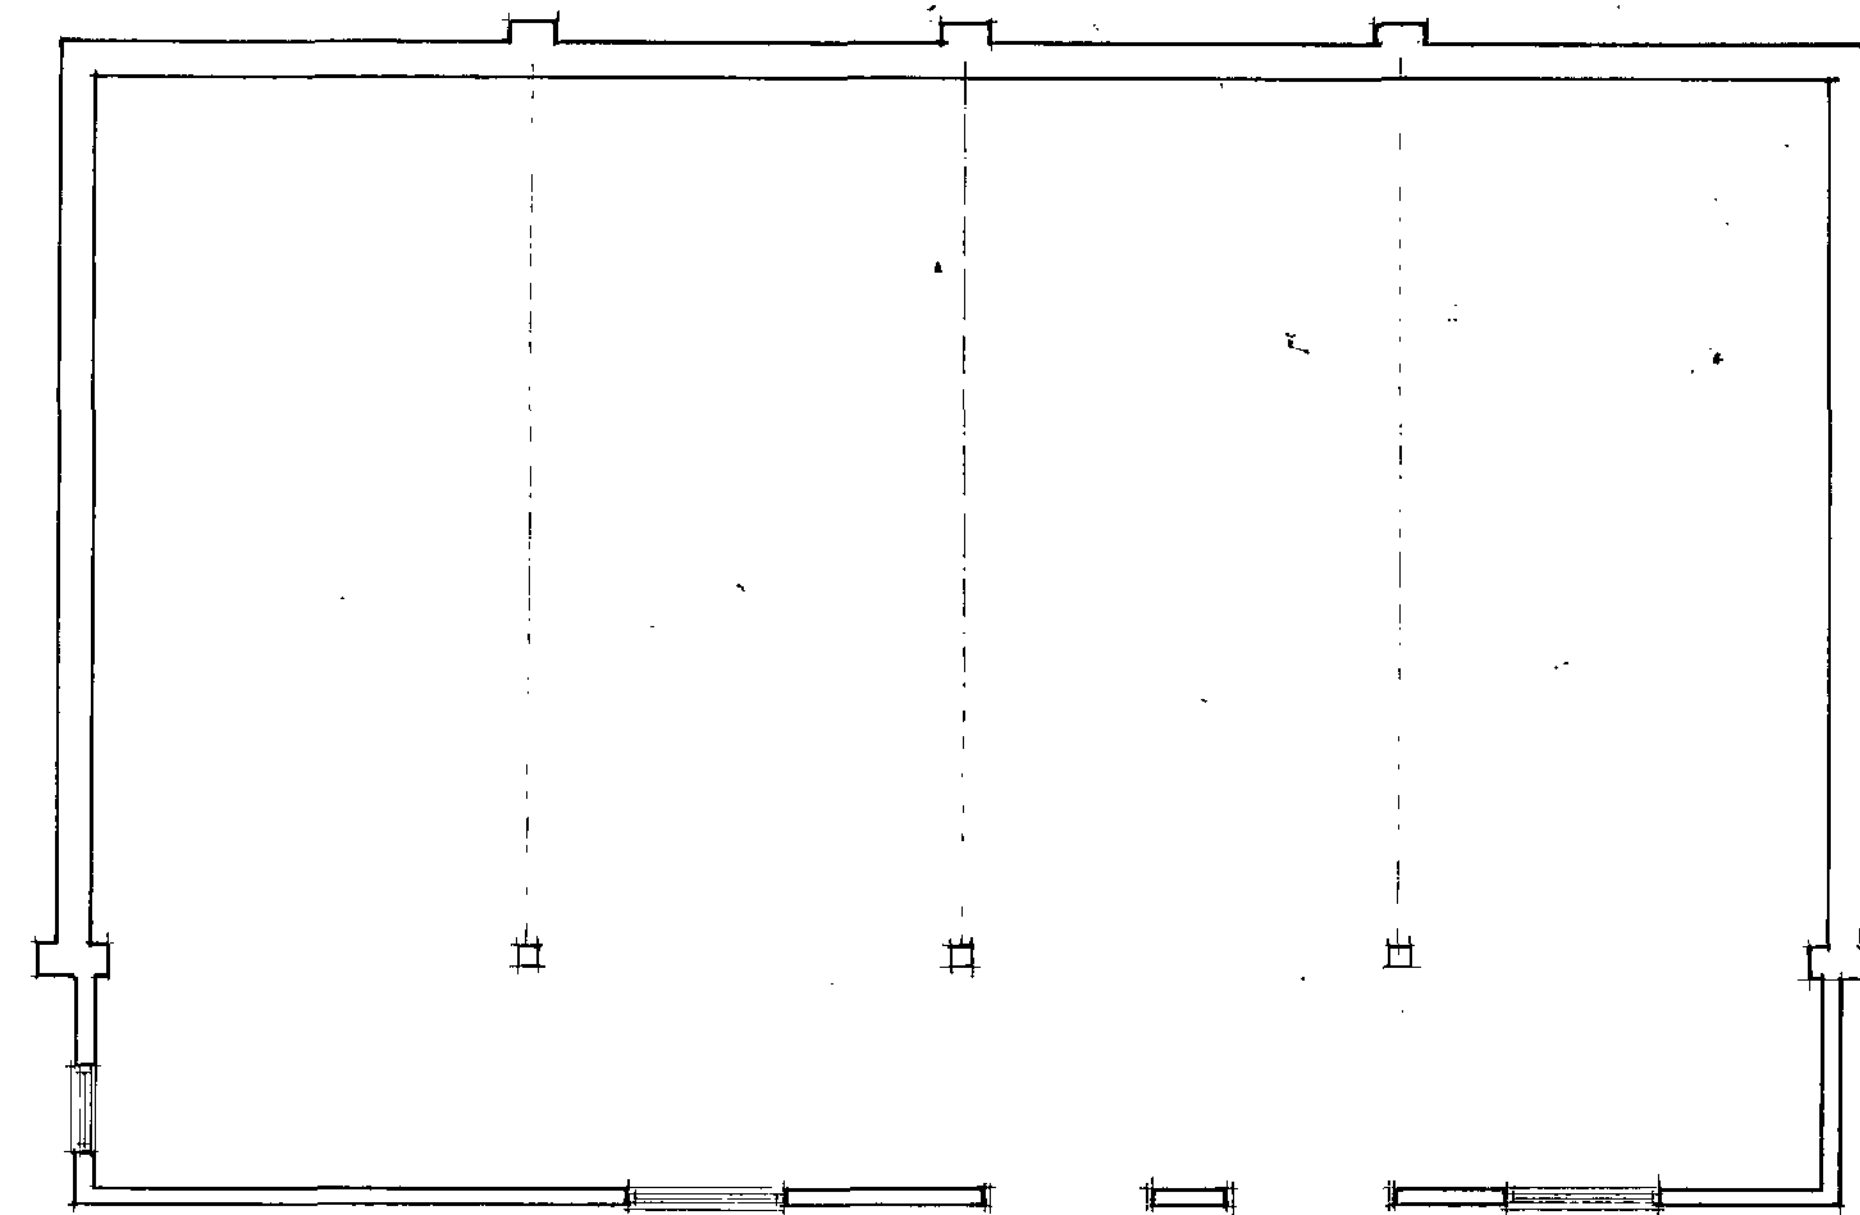

FLOOR PLAN

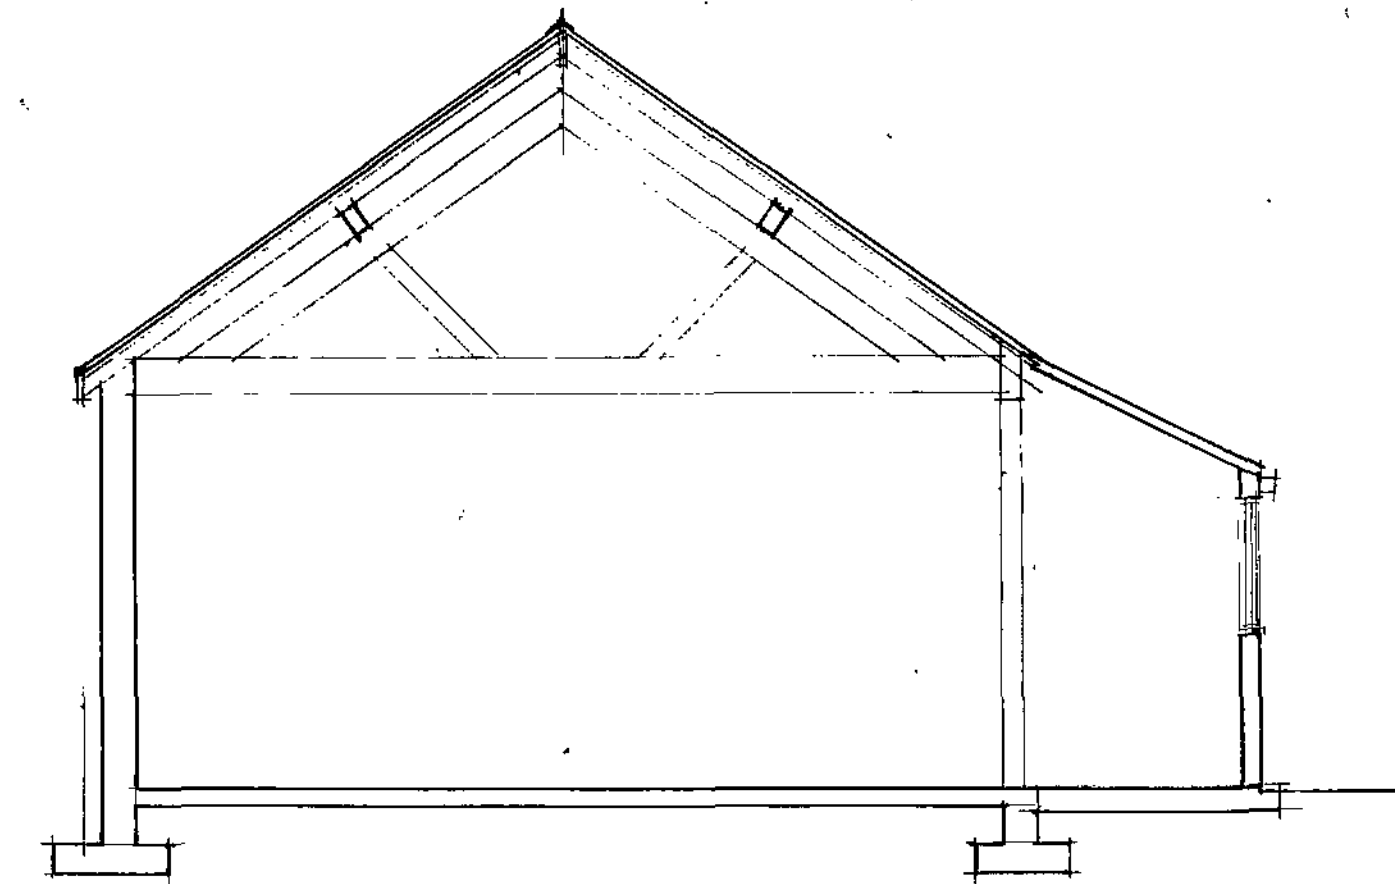

SECTION

MRS. S. DAWSON
PLANS AS EXISTING (UNIT 3)
CLIFF HOUSE FARM, MORTIMER ROAD,
CUBLEY, PENISTONE.


SCALE 1:50 & 1:100

AUGUST 2010


08/08/10




FRONT ELEVATION

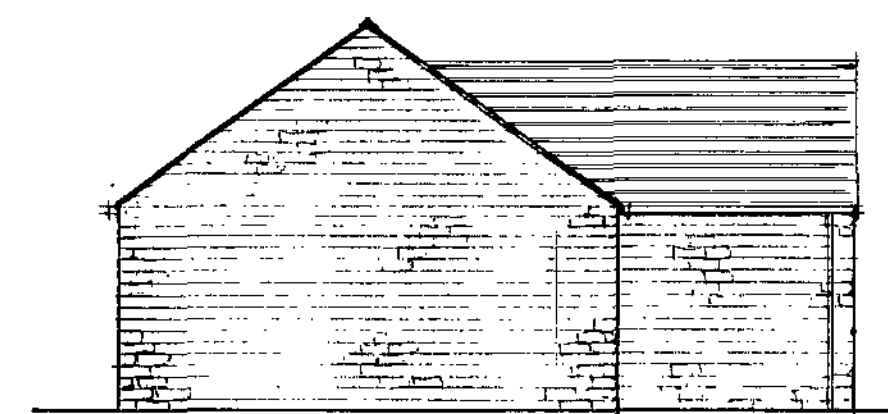


SIDE ELEVATION

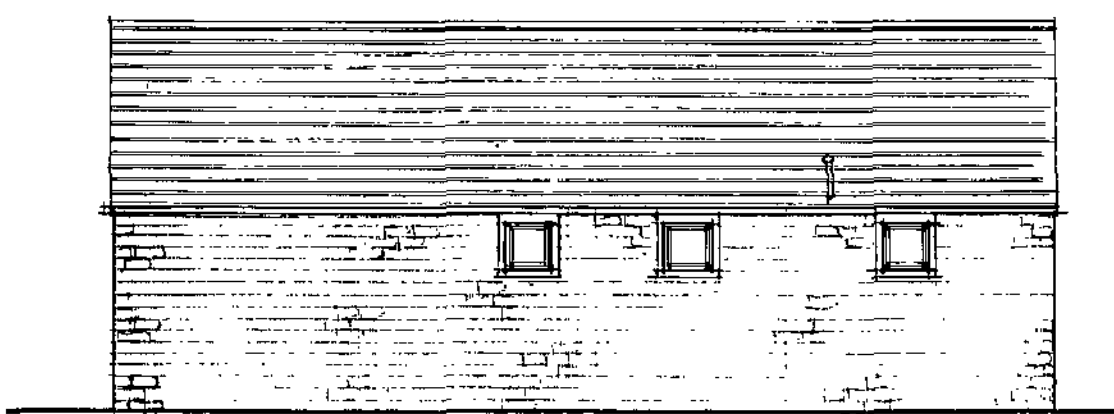


REAR ELEVATION

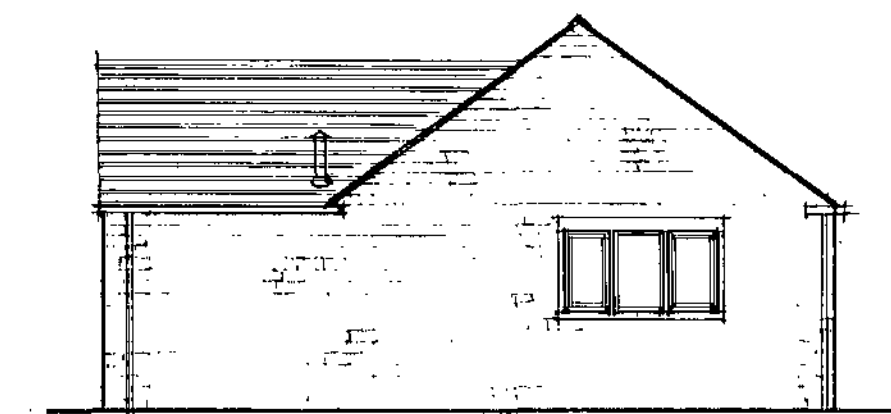

SIDE ELEVATION

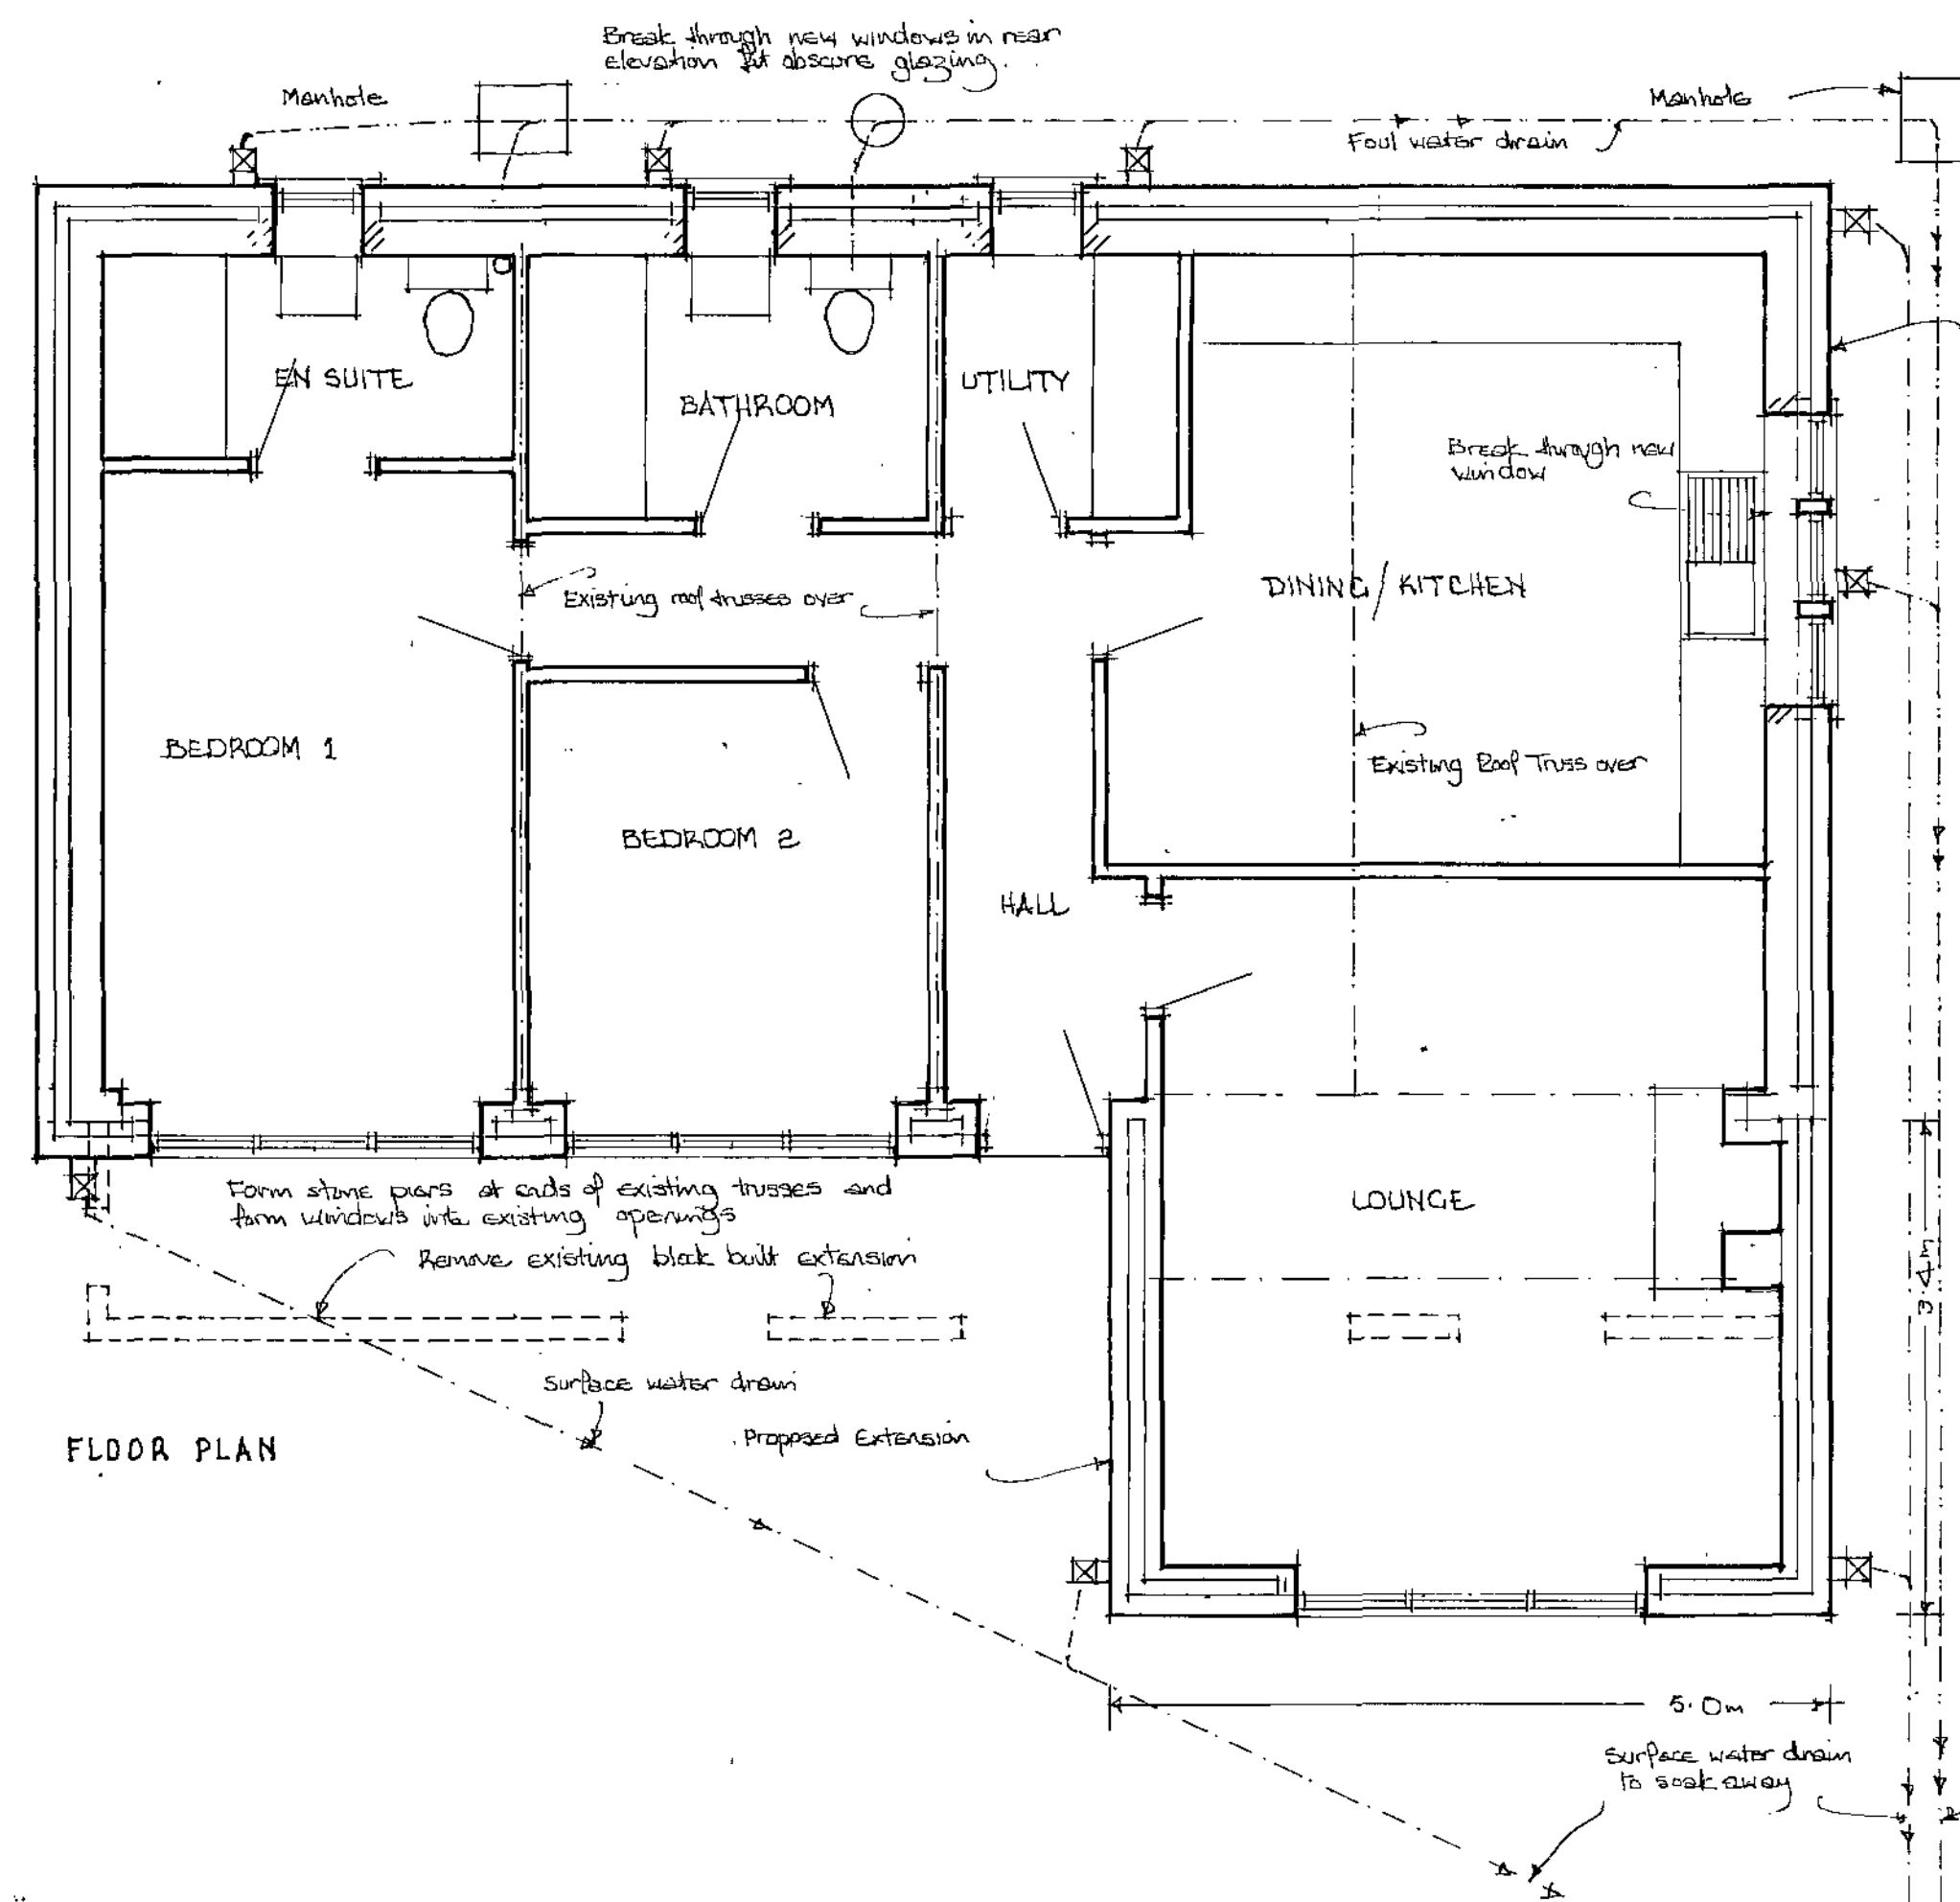

FLOOR PLAN

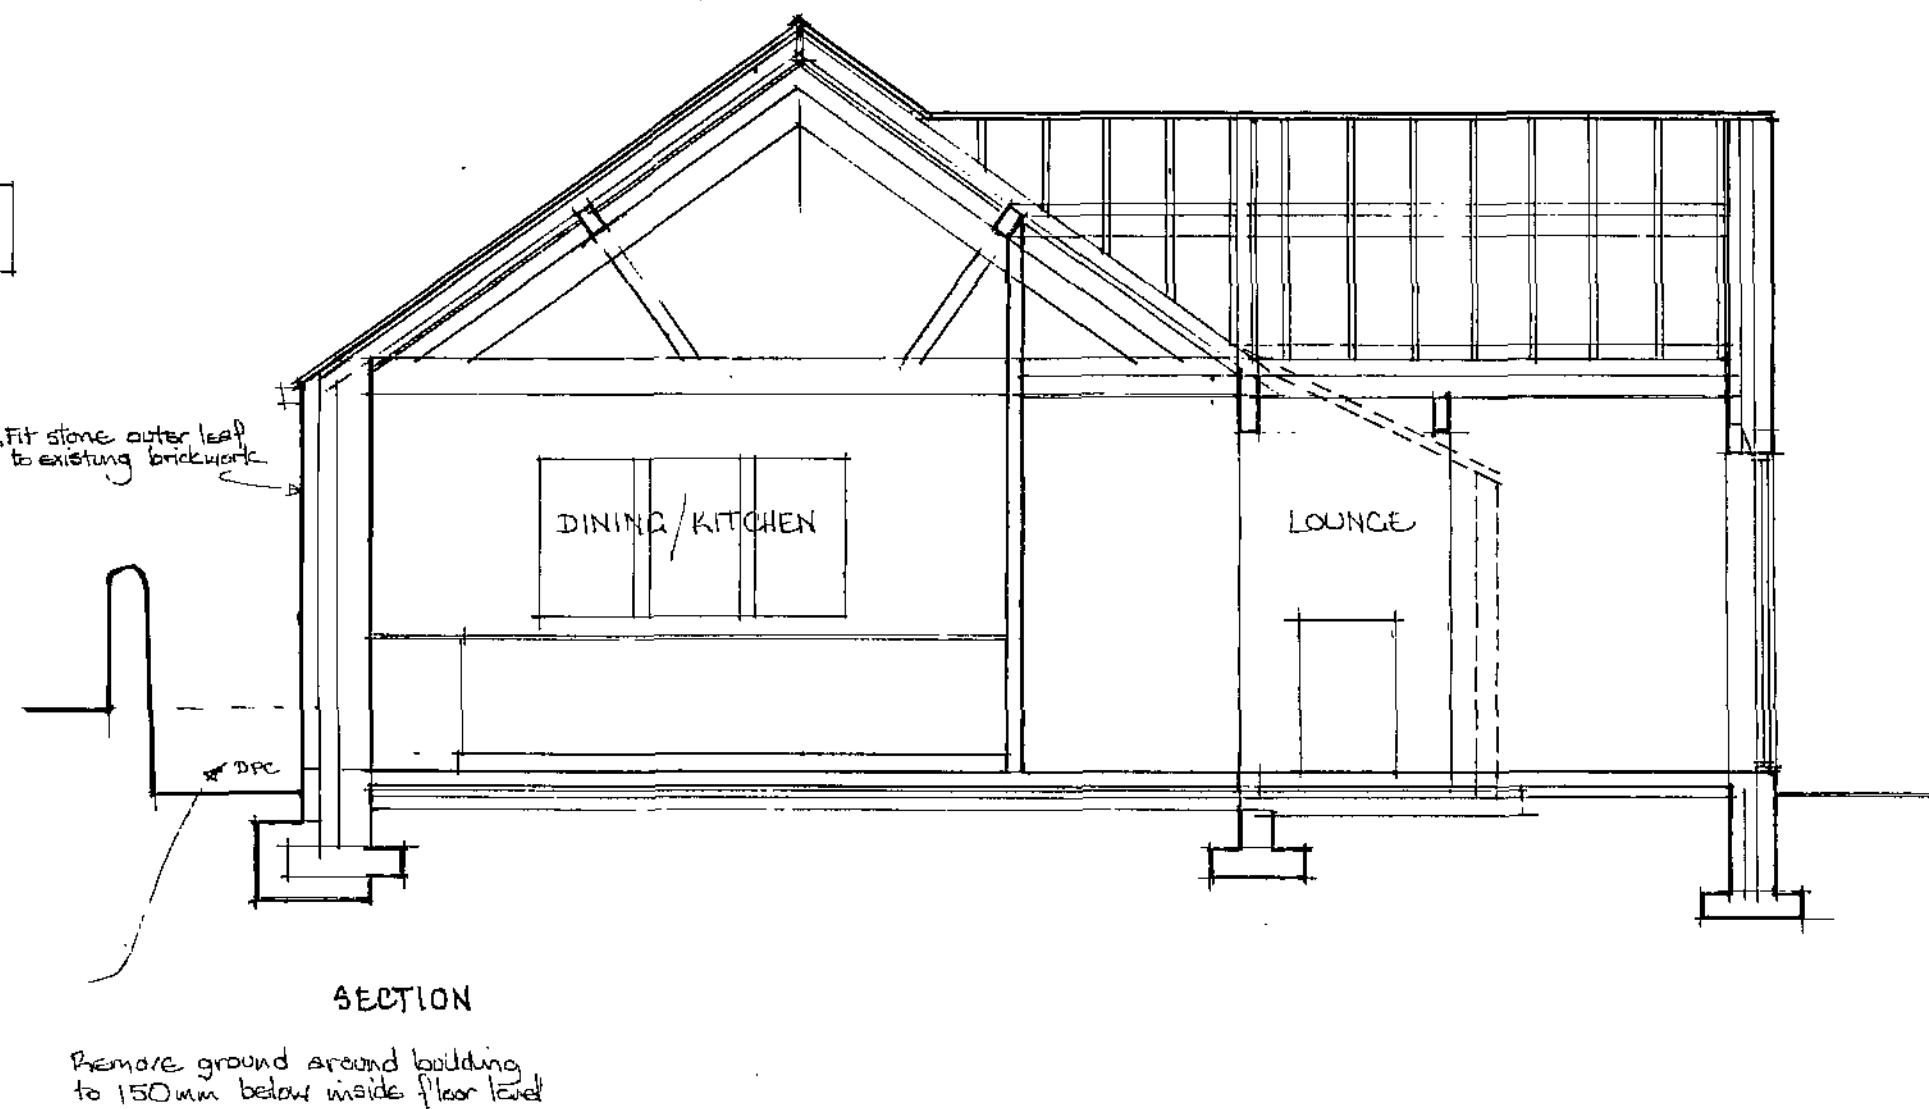


SECTION


MRS. S. DAWSON
PROPOSED CHANGE OF USE TO DWELLING
CLIFF HOUSE FARM MORTIMER ROAD
OXSPRING, BARNSLEY. (UNIT 3)

SCALE 1:50 & 1:100

JUNE 2010.

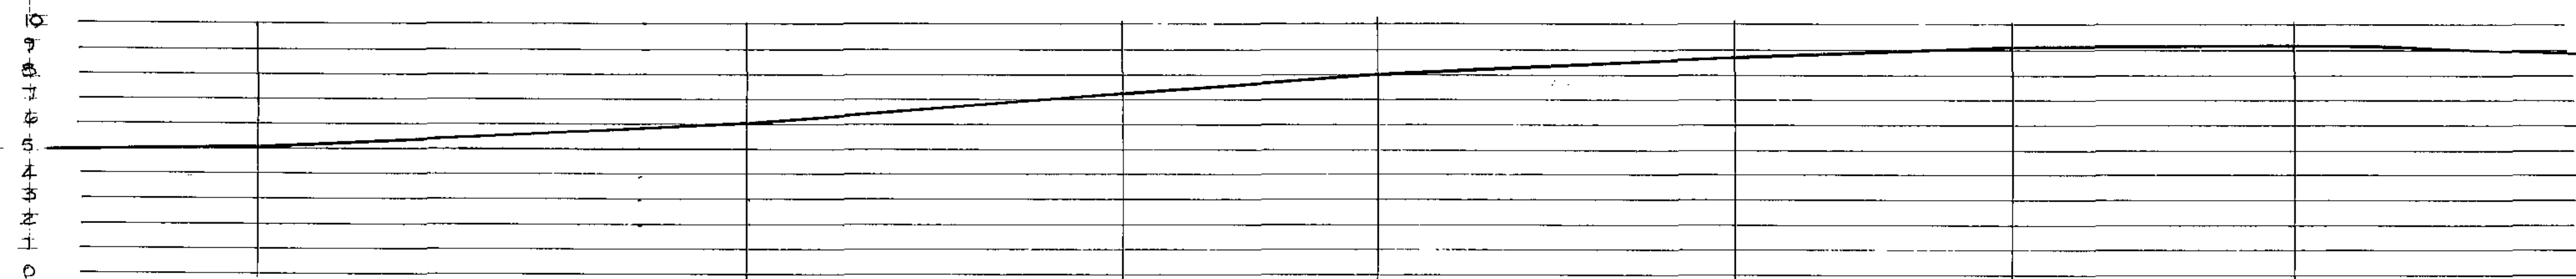

SECTION A-A.
Horizontal and vertical scales 1:200


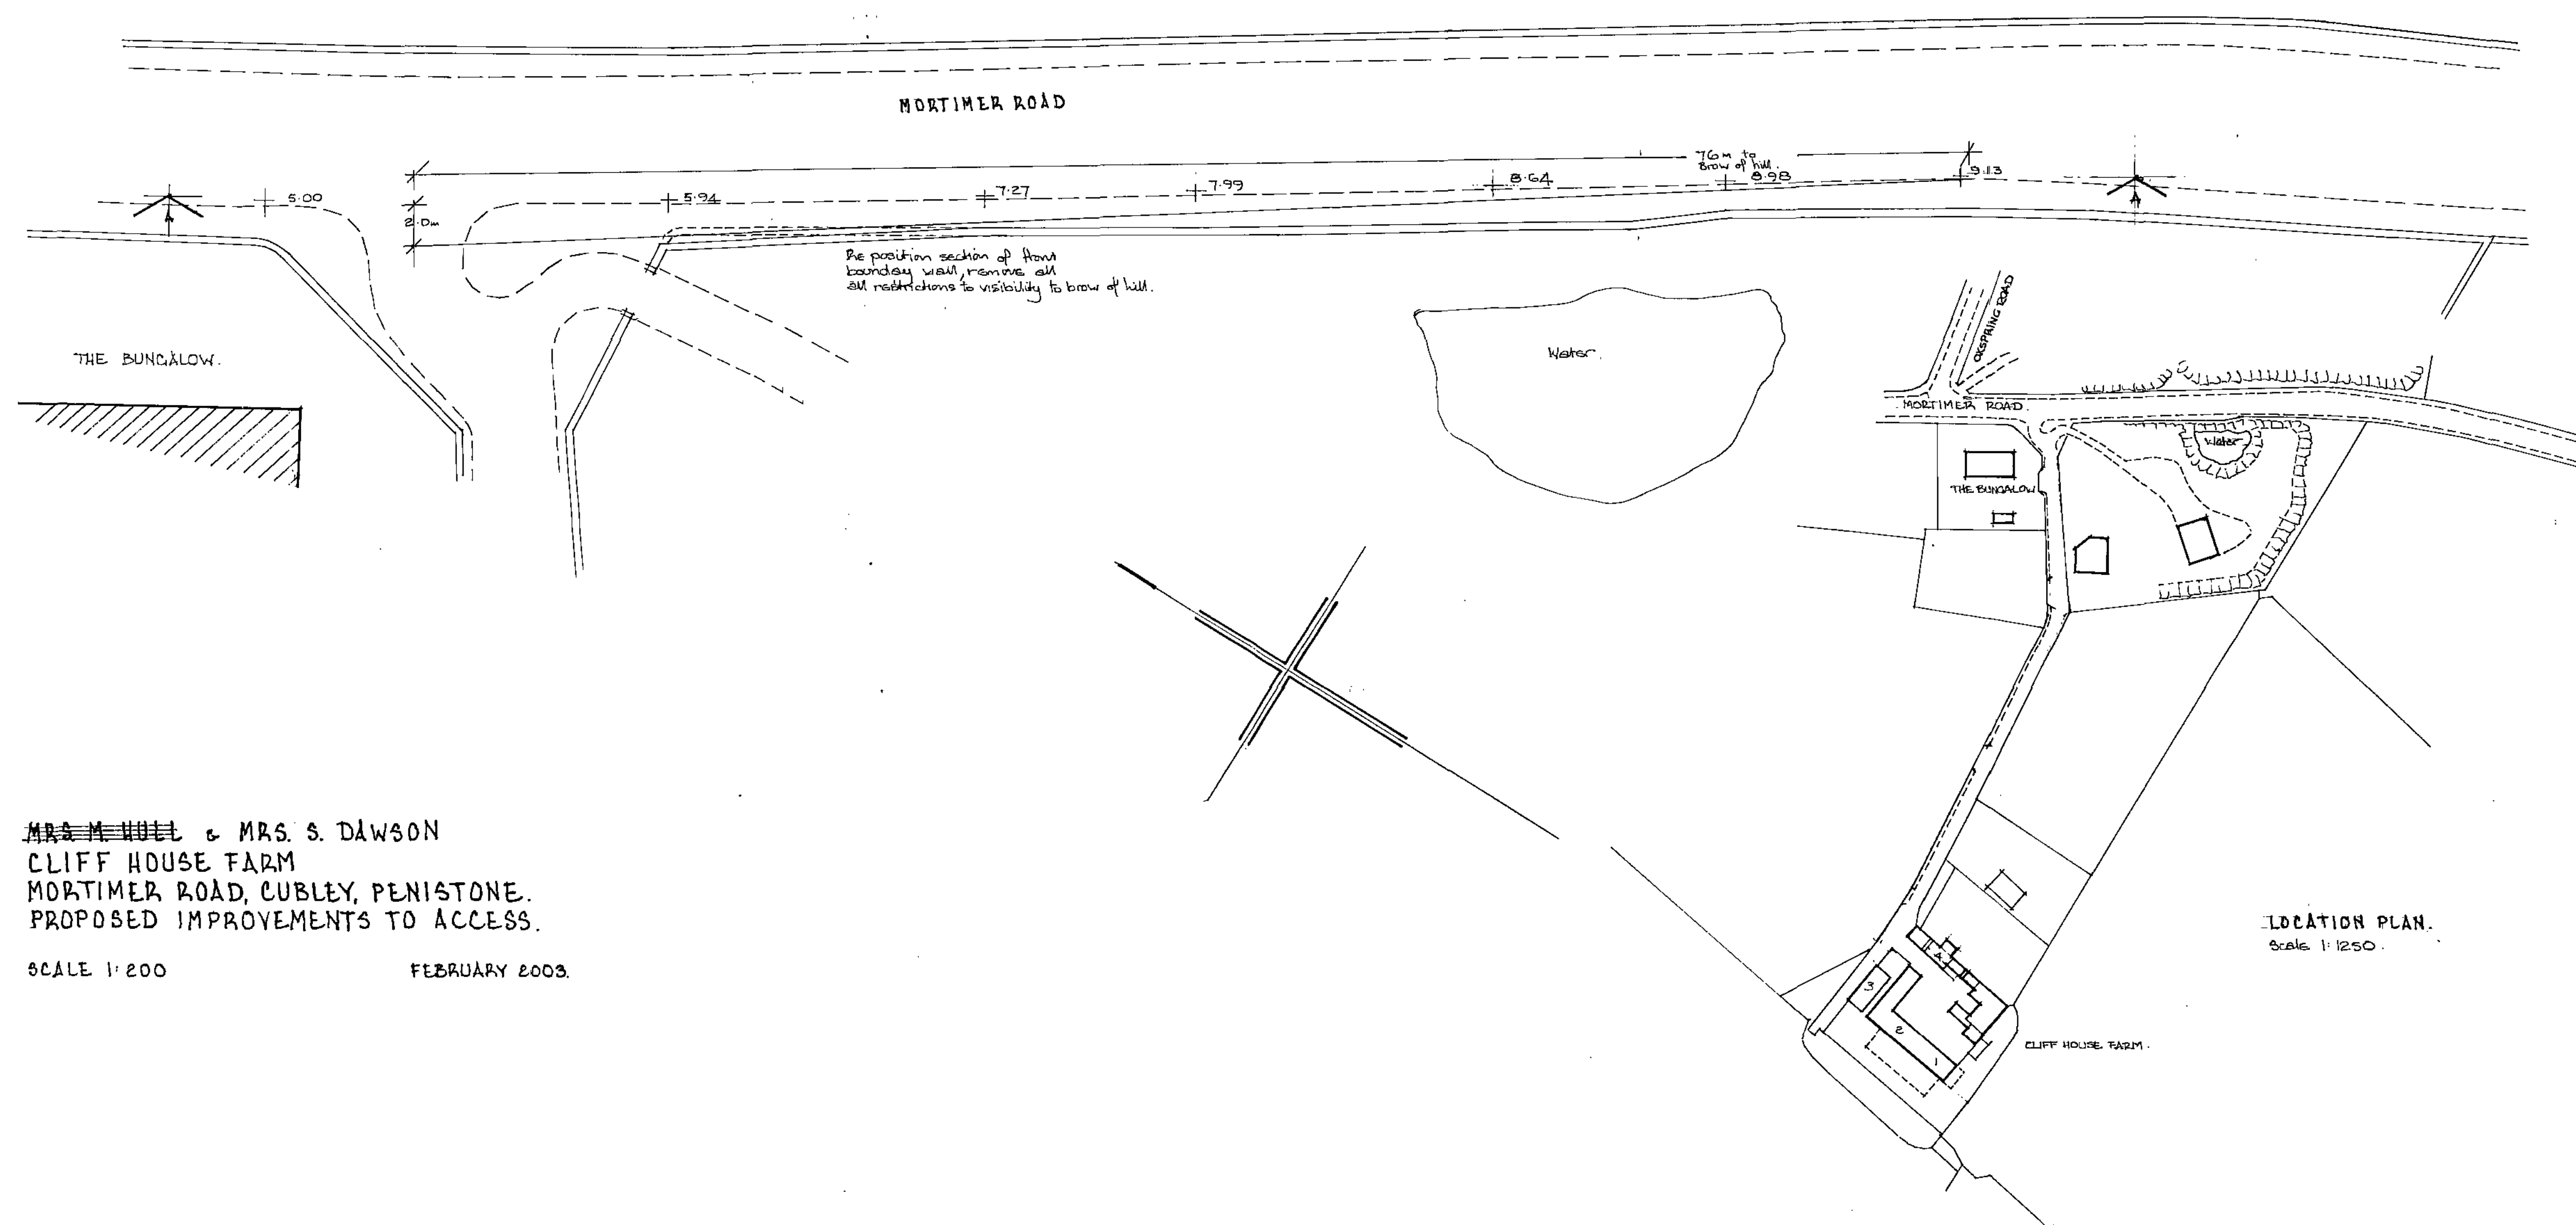


~~MRS M HILL~~ & MRS. S. DAWSON
CLIFF HOUSE FARM
MORTIMER ROAD, CUBLEY, PENISTONE.
PROPOSED IMPROVEMENTS TO ACCESS.

SCALE 1:200

FEBRUARY 2003.

LOCATION PLAN.
Scale 1:1250.

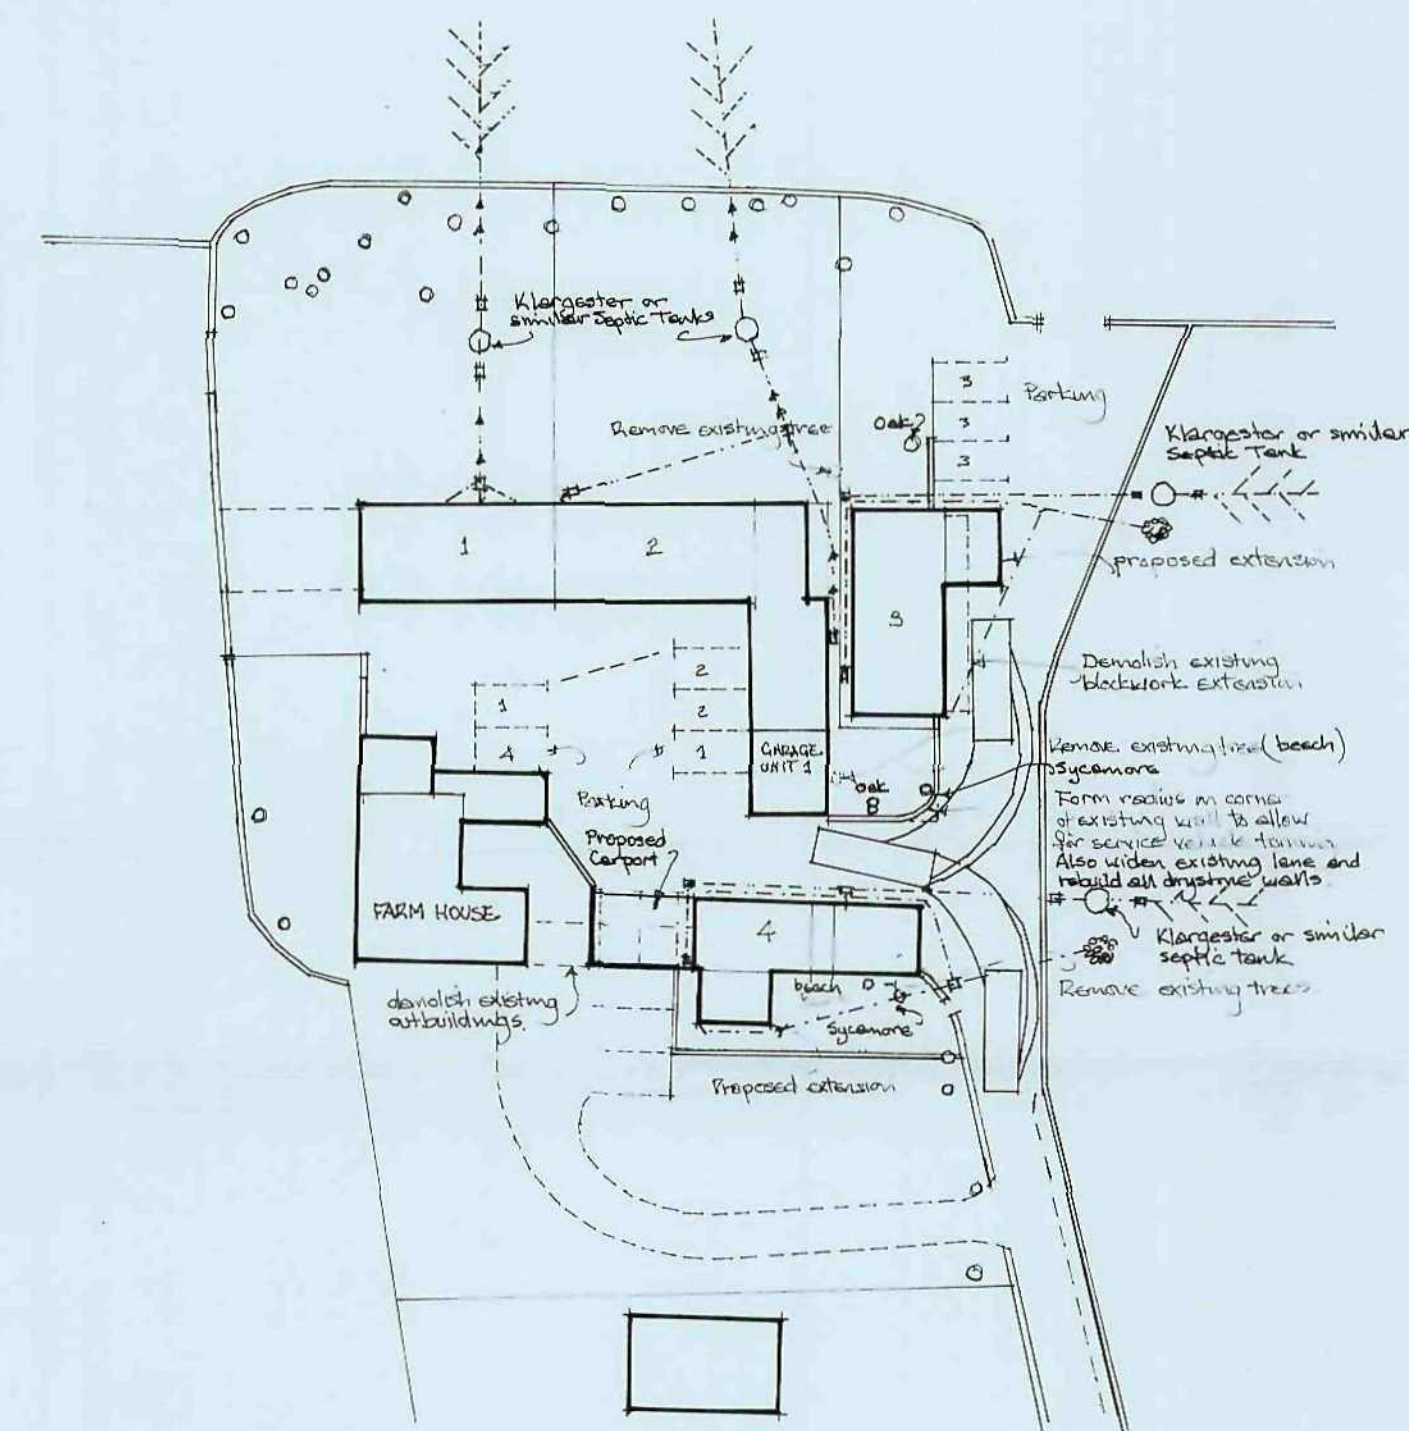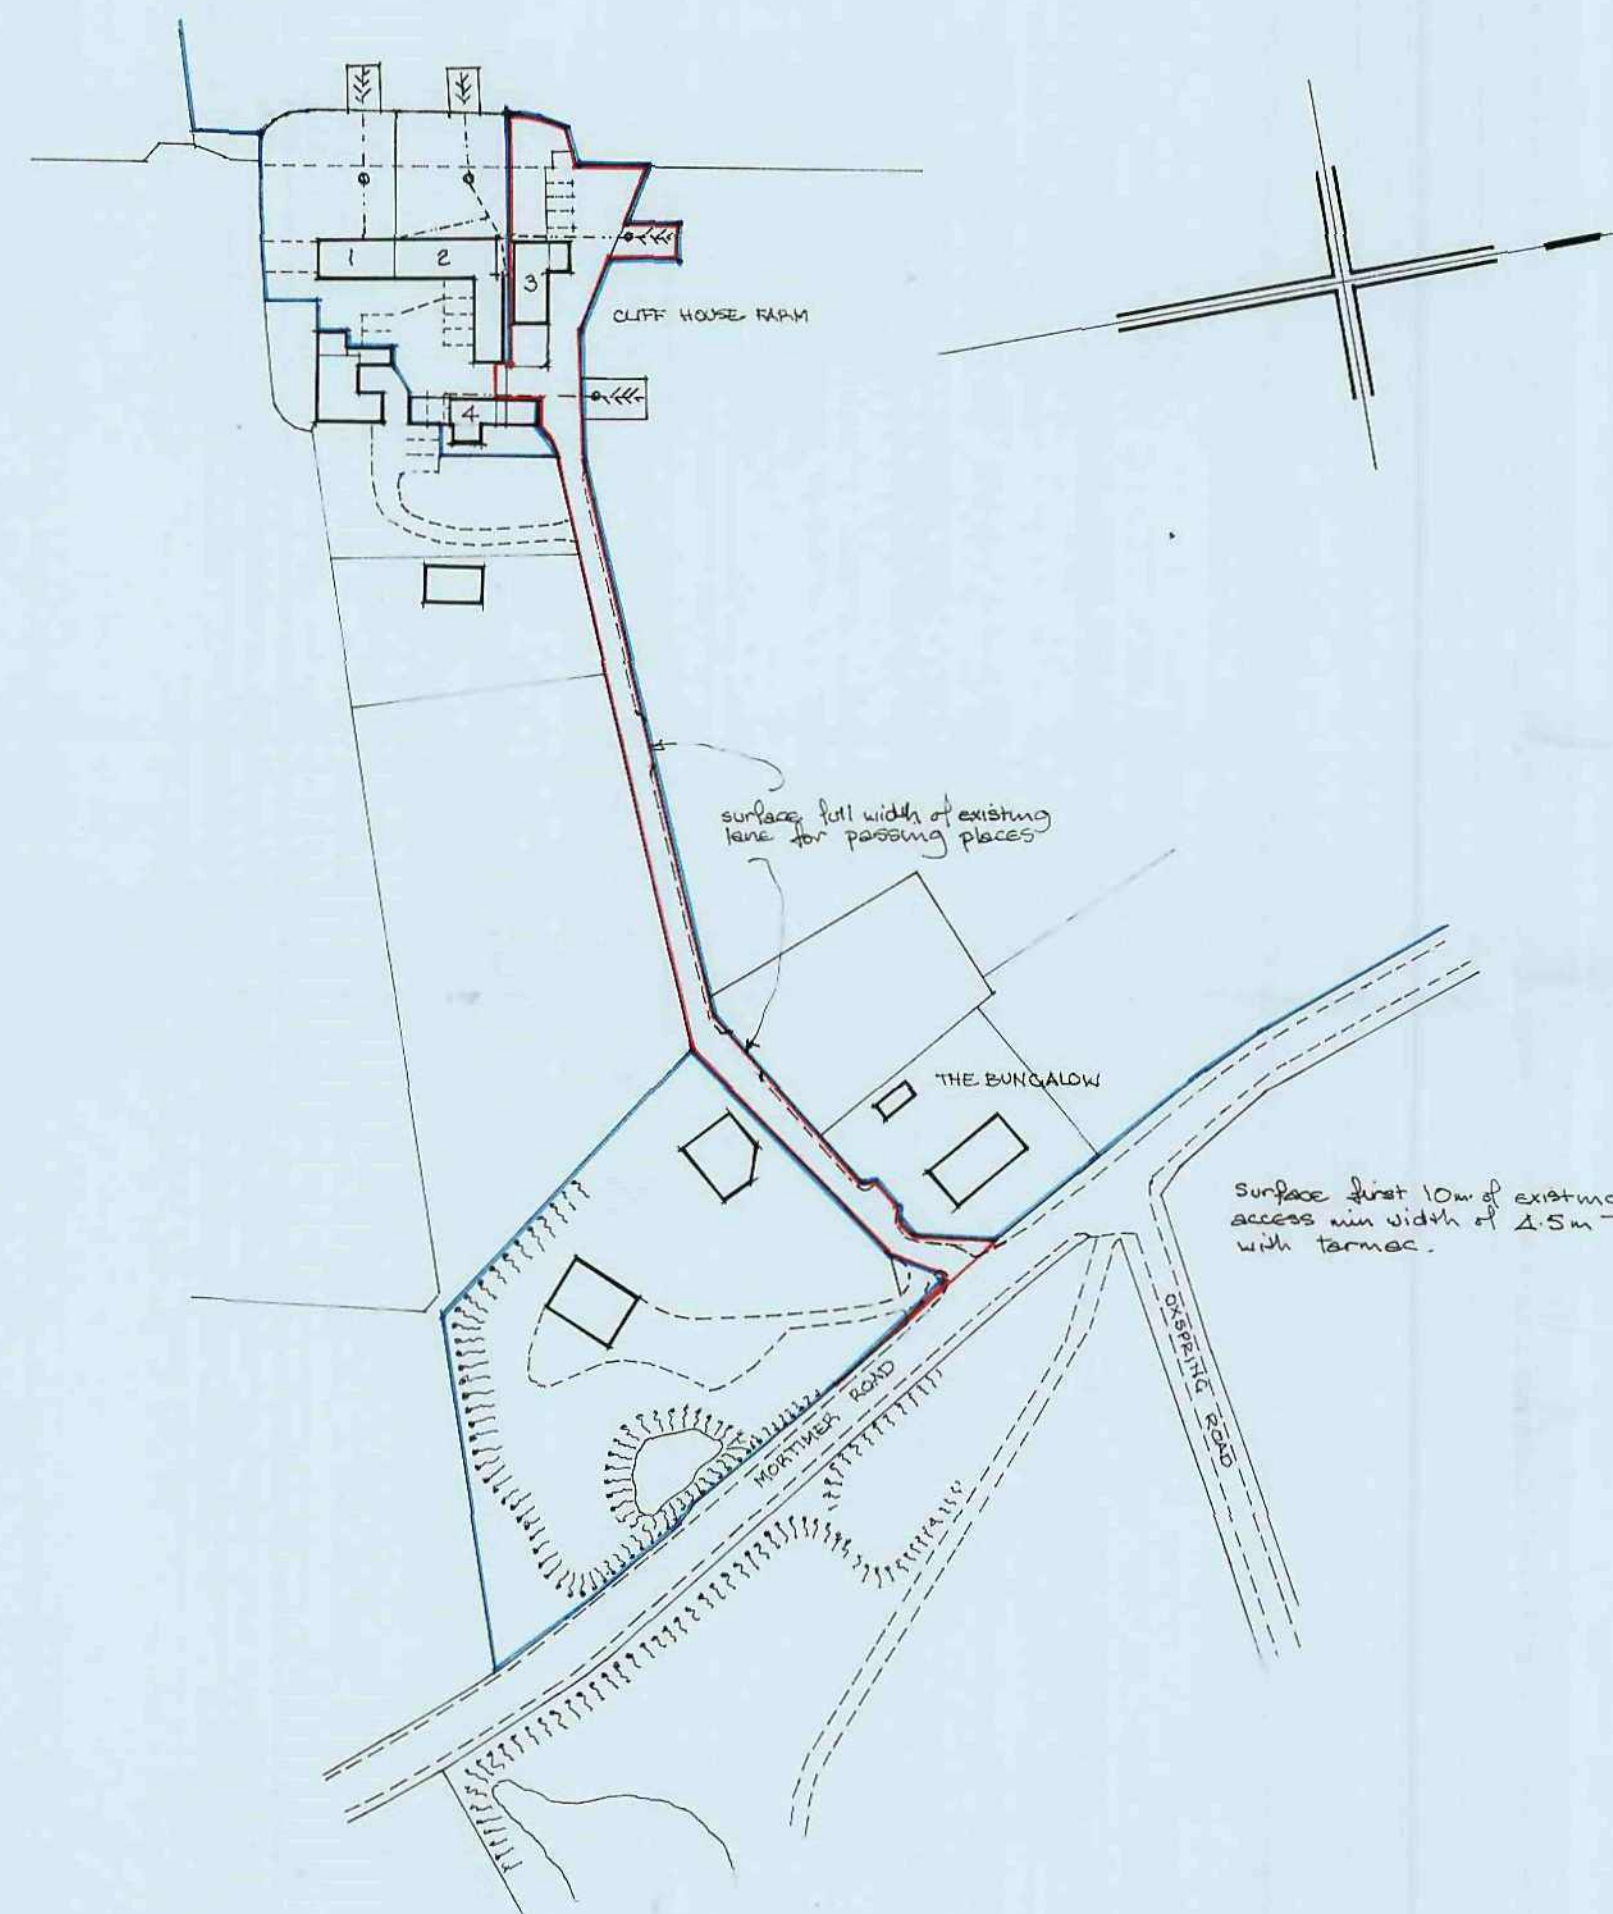

MRS M HULL & MRS. S. DAWSON
PROPOSED CHANGE OF USE TO DWELLINGS
OF AGRICULTURAL BUILDINGS AT
CLIFF HOUSE FARM, MORTIMER ROAD
CUBLEY, PENISTONE.

JUNE 2010

