


No 56

No 58

No 60

No 62

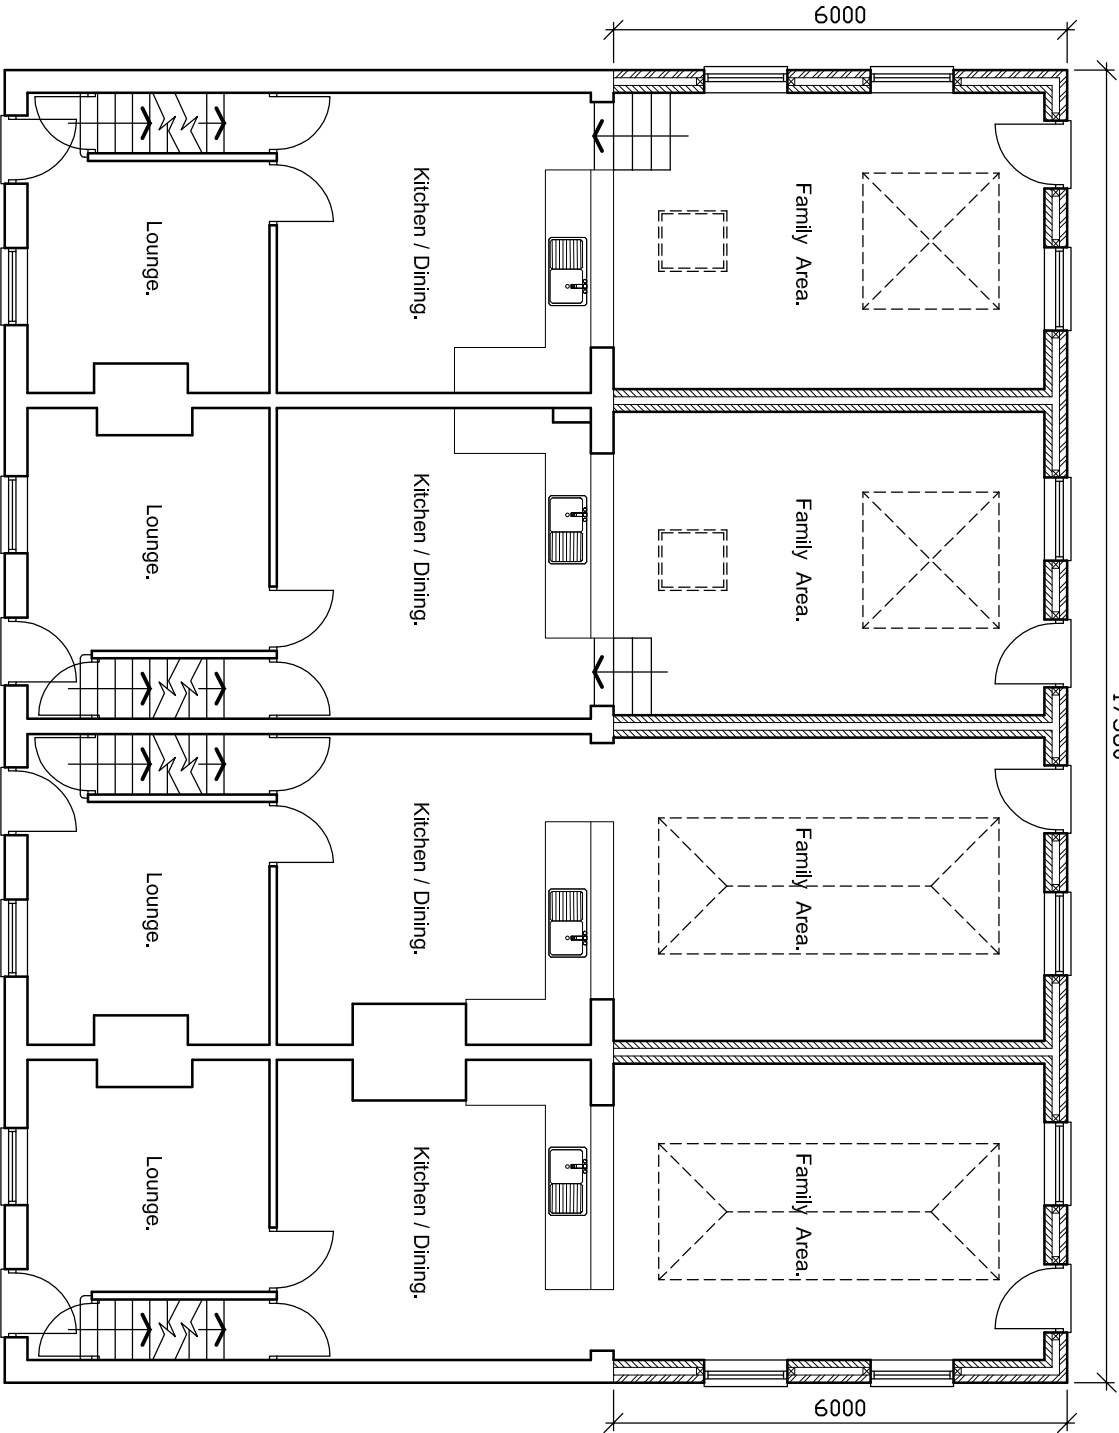

Ground Floor Plan.
as Proposed.

Property Address 56 - 62, SMITHIES LANE. SMITHIES. BARNSELEY. S71 1QW.	Project Title PROPOSED EXTENSIONS. 56 - 62, SMITHIES LANE. BARNSELEY. FOR MR. G. BURNS.	Drawing Title GROUND AND FIRST FLOOR PLANS AS PROPOSED.	Scale 1:100 @ A3.	
			Date JUNE 2018	
			Drawn by SW	Checked by .
			Drawing no. 2018-45-03	Revision C