


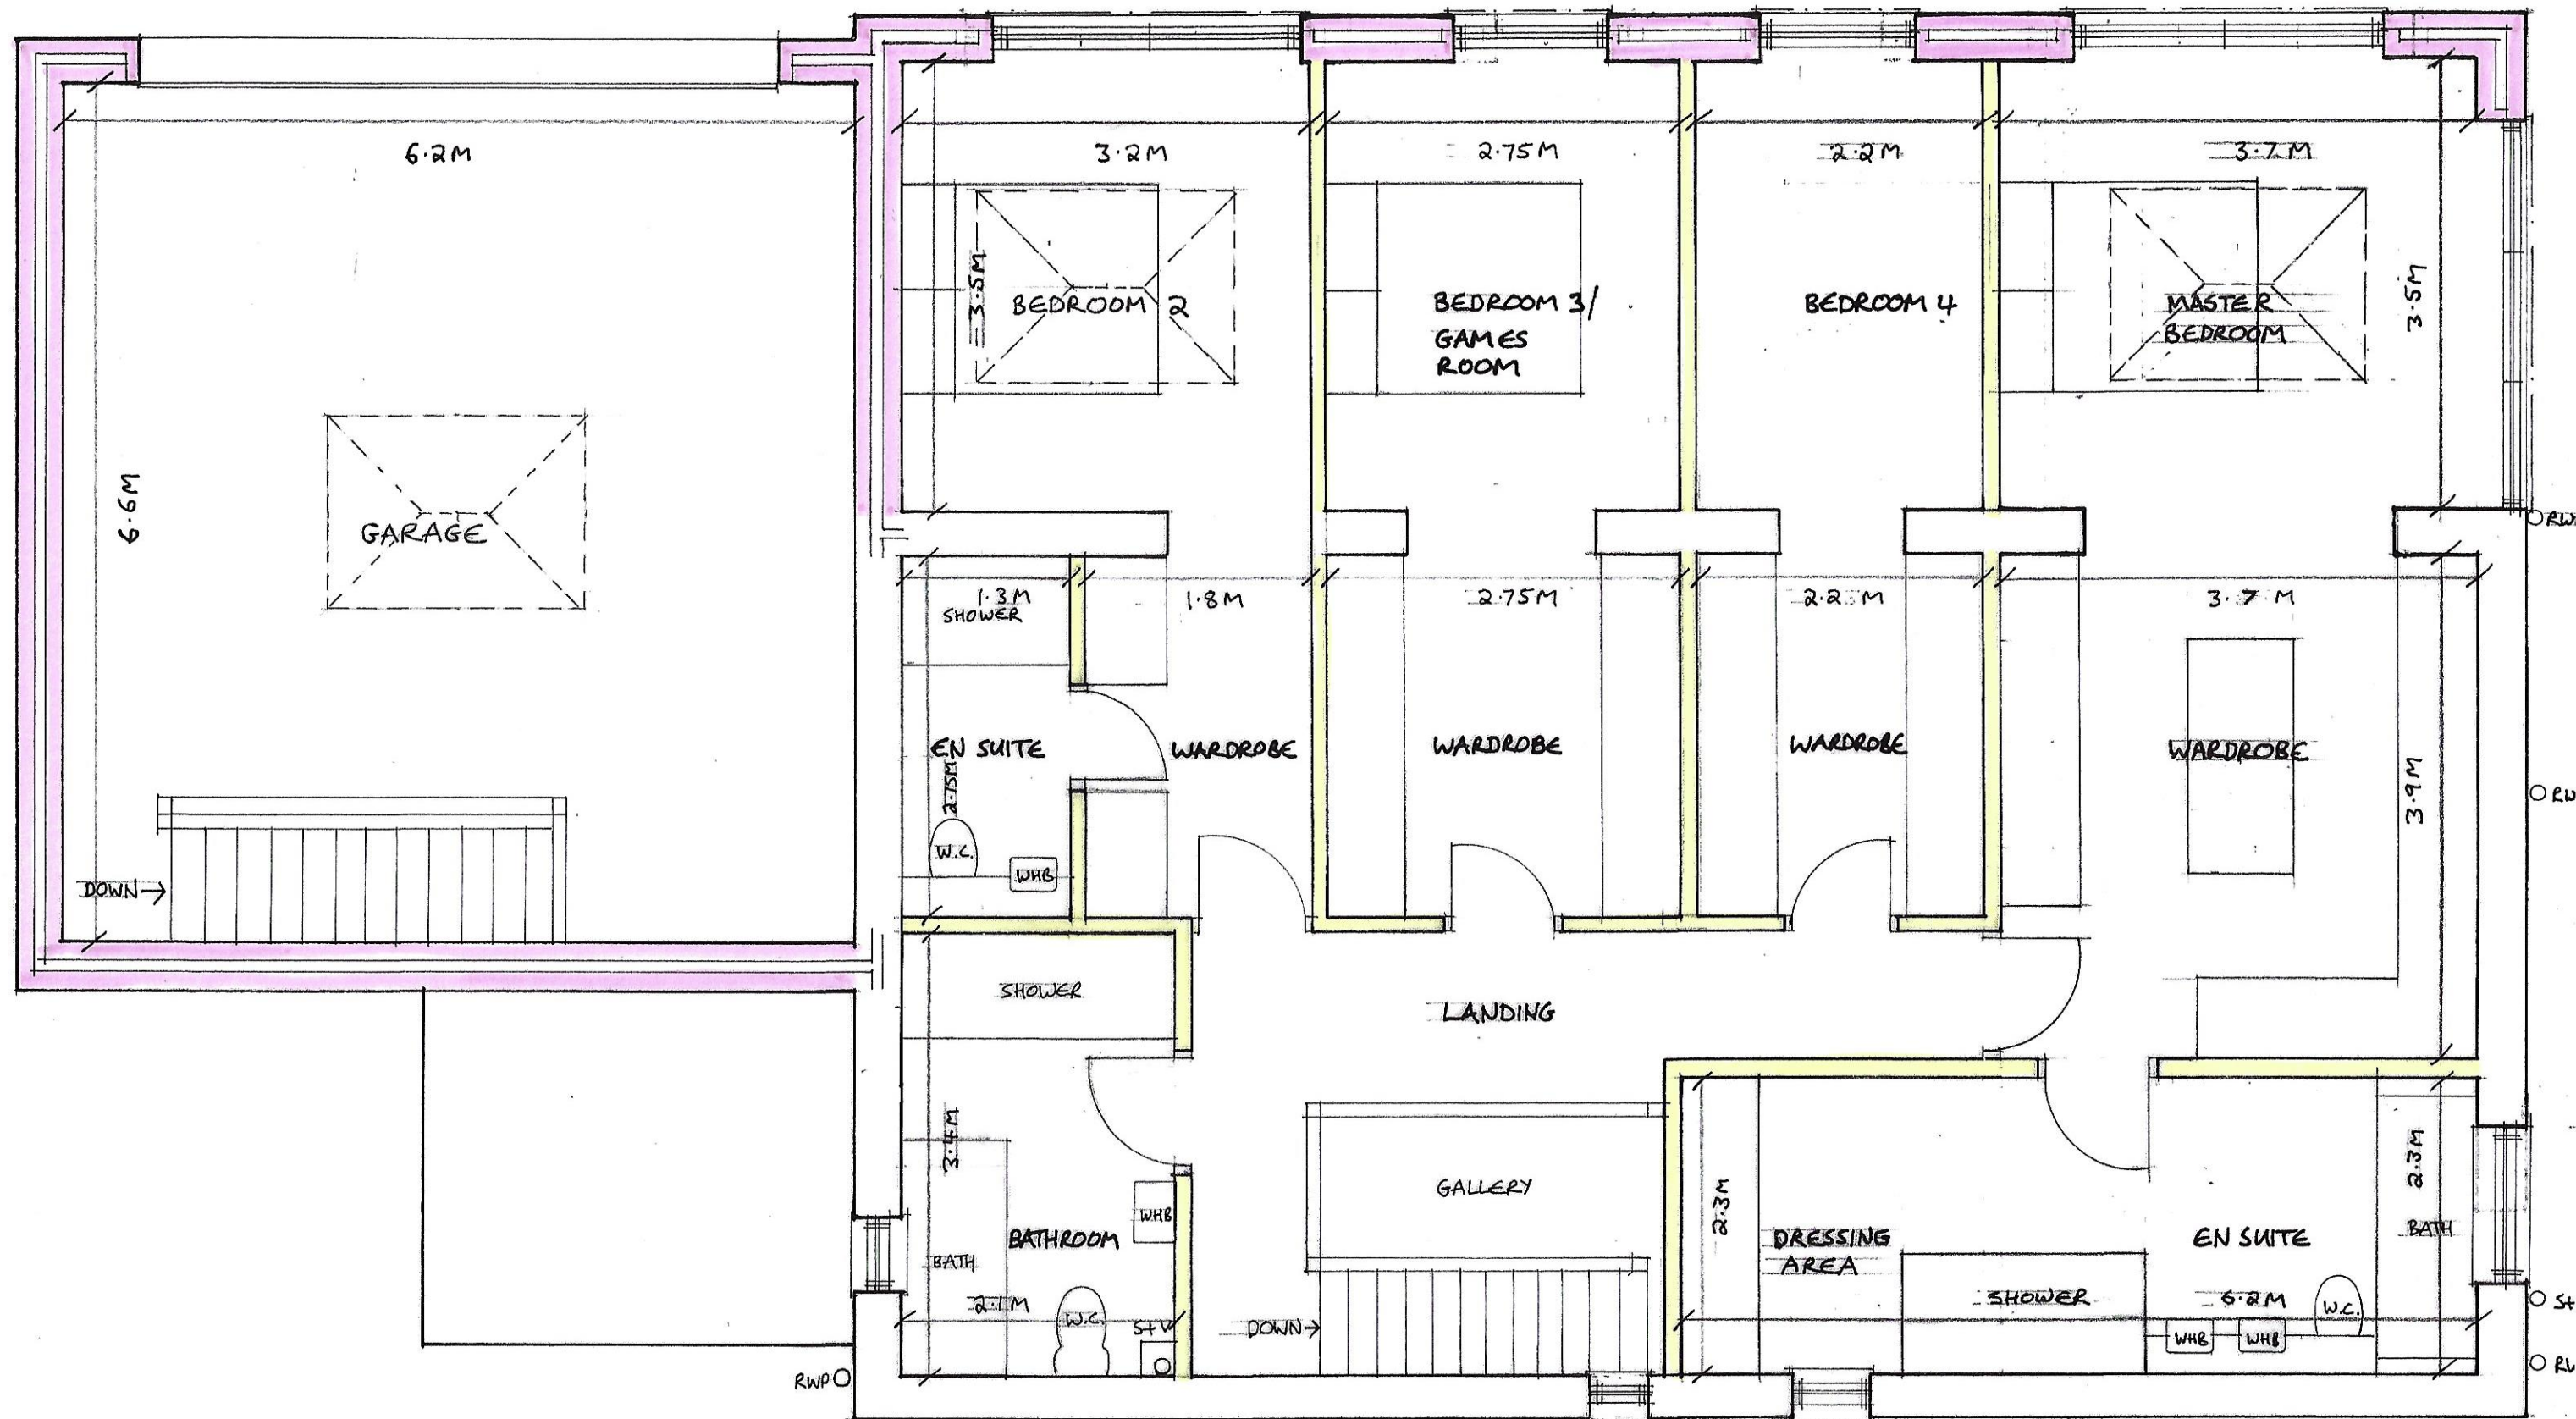

PROPOSED 1ST FLOOR PLAN AT
 THE HAWTHORNES, MANCHESTER ROAD,
 PLUMPTON, THURLSTONE, S36 9QW
 CLIENT: MR P. BUCKLEY + MS A. CUTTS

Dr. No: 27/6 DATE: 13.6.18 SCALE 1:50 @ A3

CLAY
 Architectural Designs

M. 07792 527 531
 T. 01909 566 000

Grove House, Lidsters Lane,
 South Anston, Sheffield S25 5BB

james@clayarchitecturaldesigns.co.uk
 clayarchitecturaldesigns.co.uk

This drawing is copyright. Contractor must check all dimensions on site and report any discrepancies immediately to Clay Architectural Designs Ltd.
 Registered in England and Wales No. 11187238