





FRONT ELEVATION
Scale 1:100

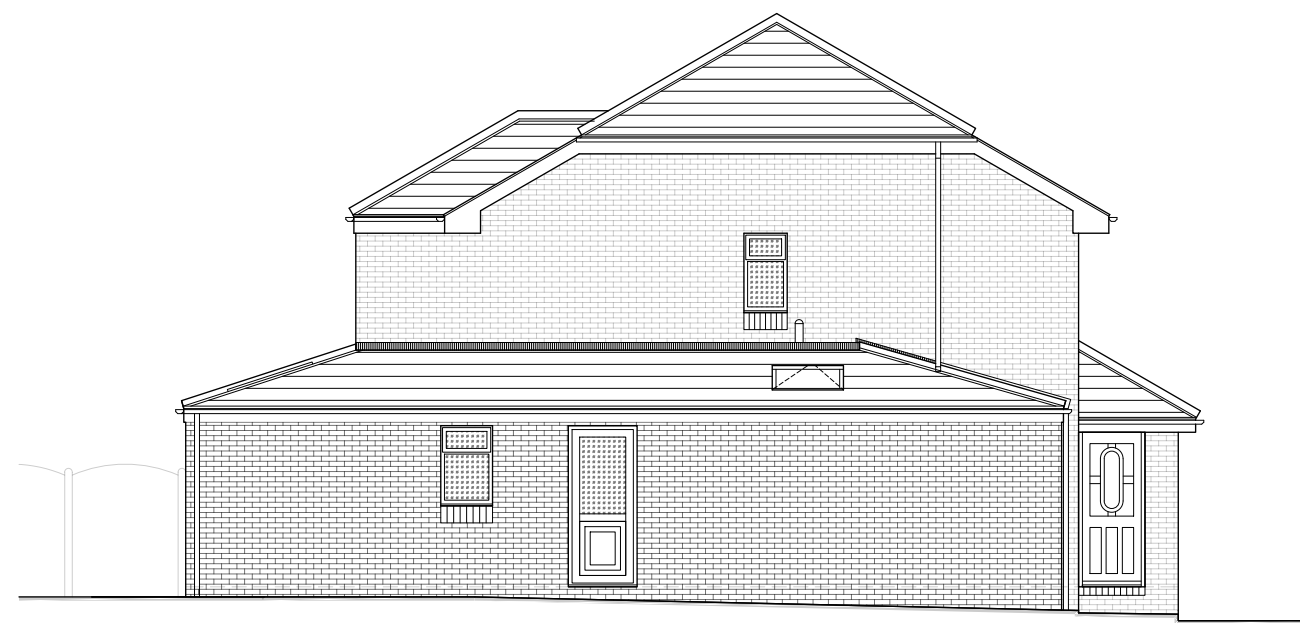


SIDE ELEVATION (L)
Scale 1:100




REAR ELEVATION
Scale 1:100

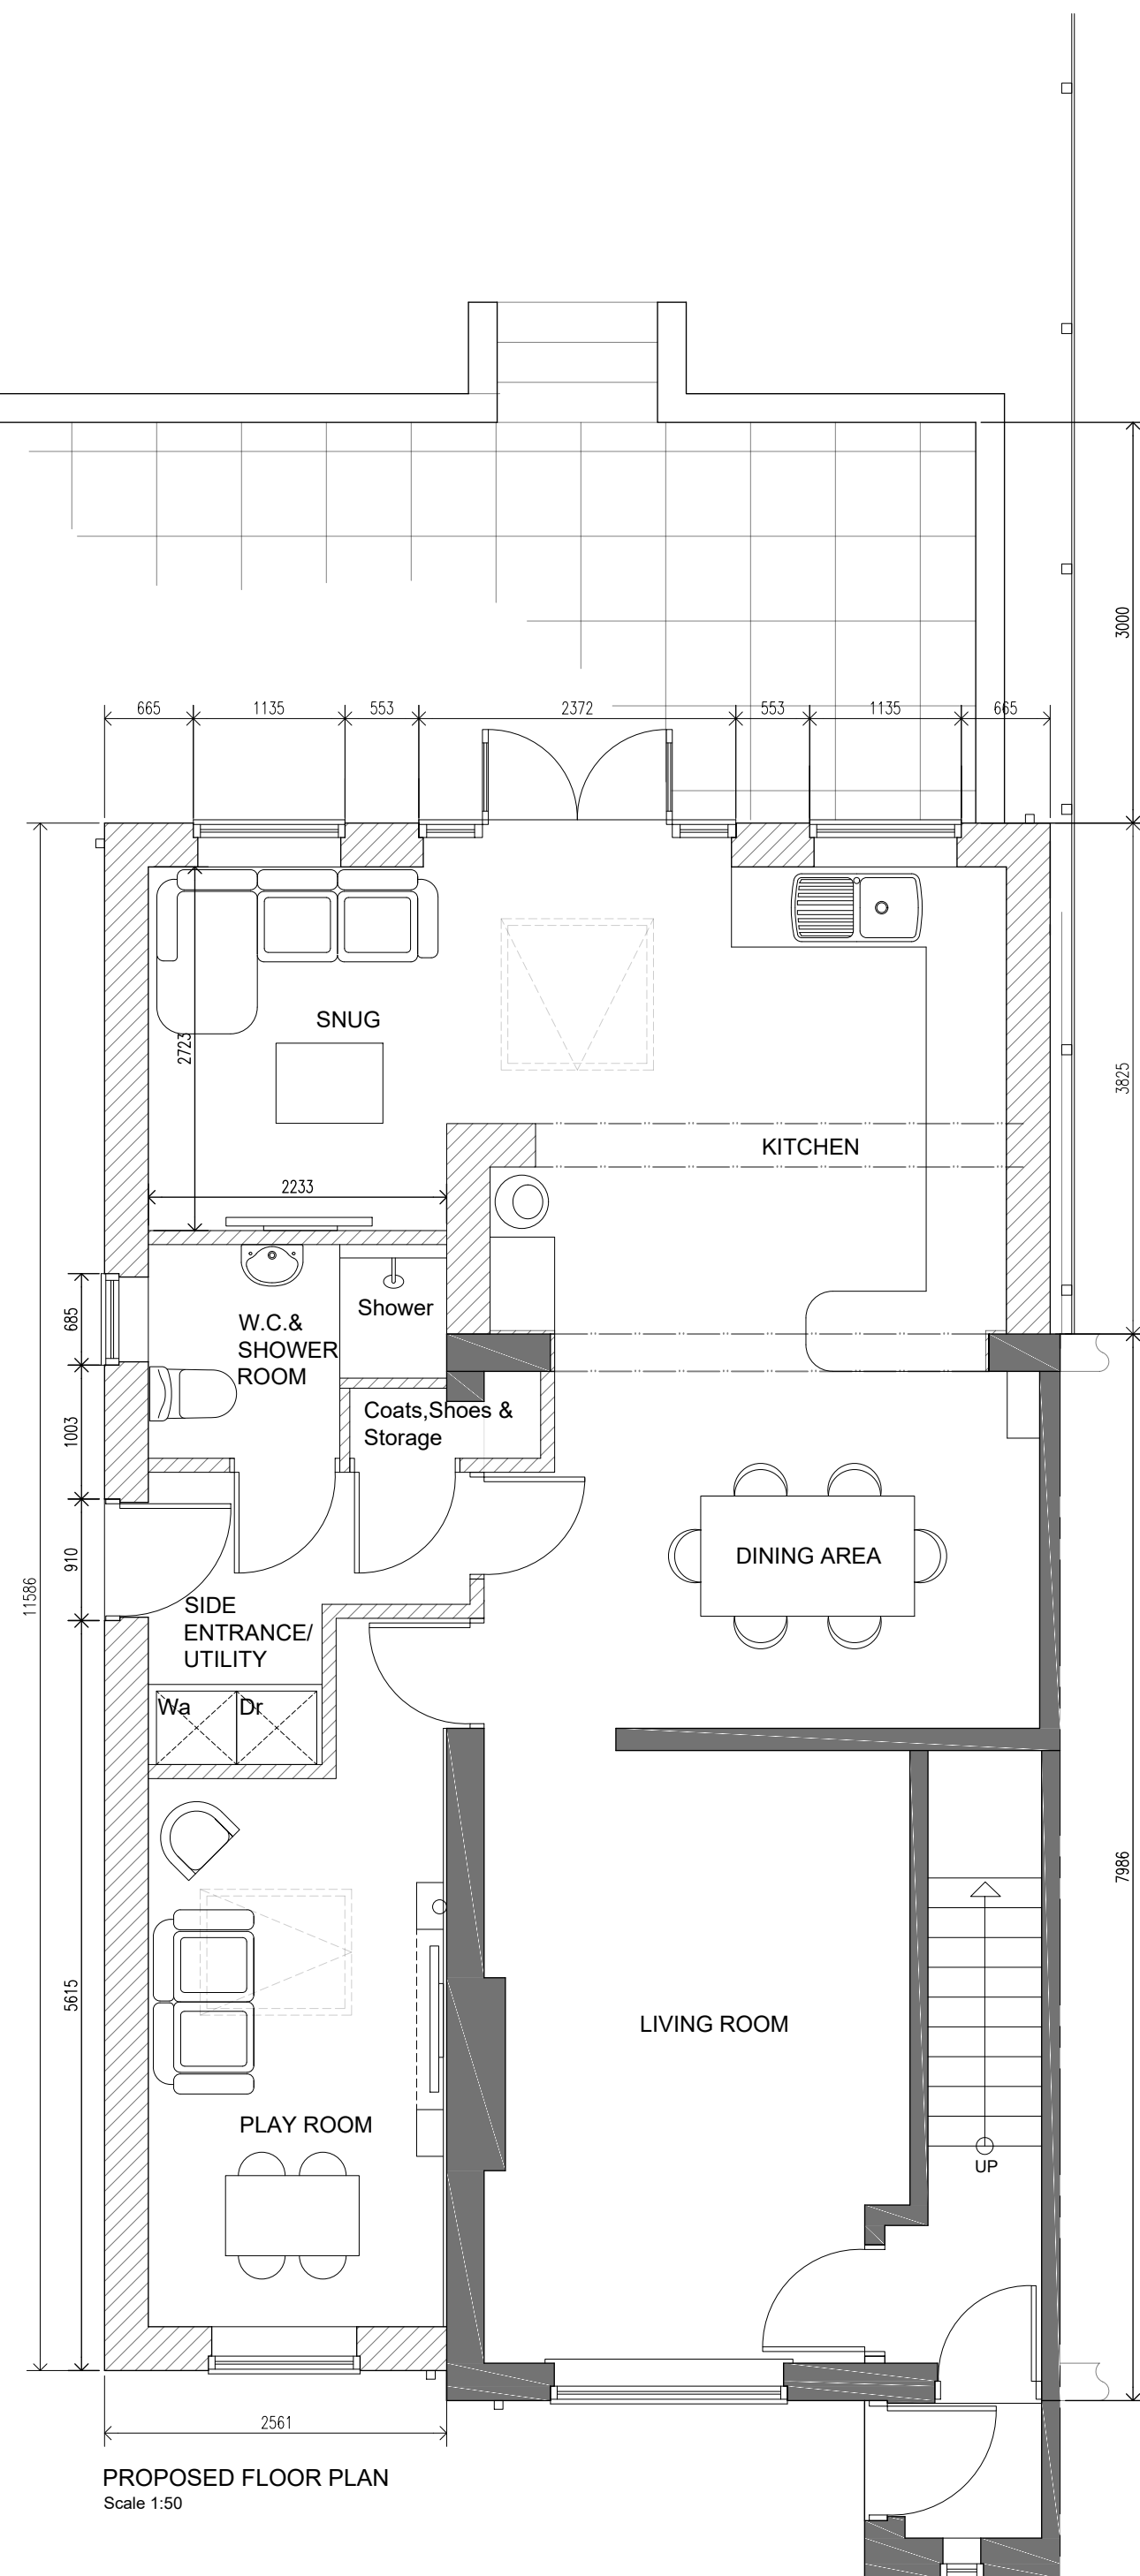


PROPOSED FLOOR PLAN
Scale 1:50

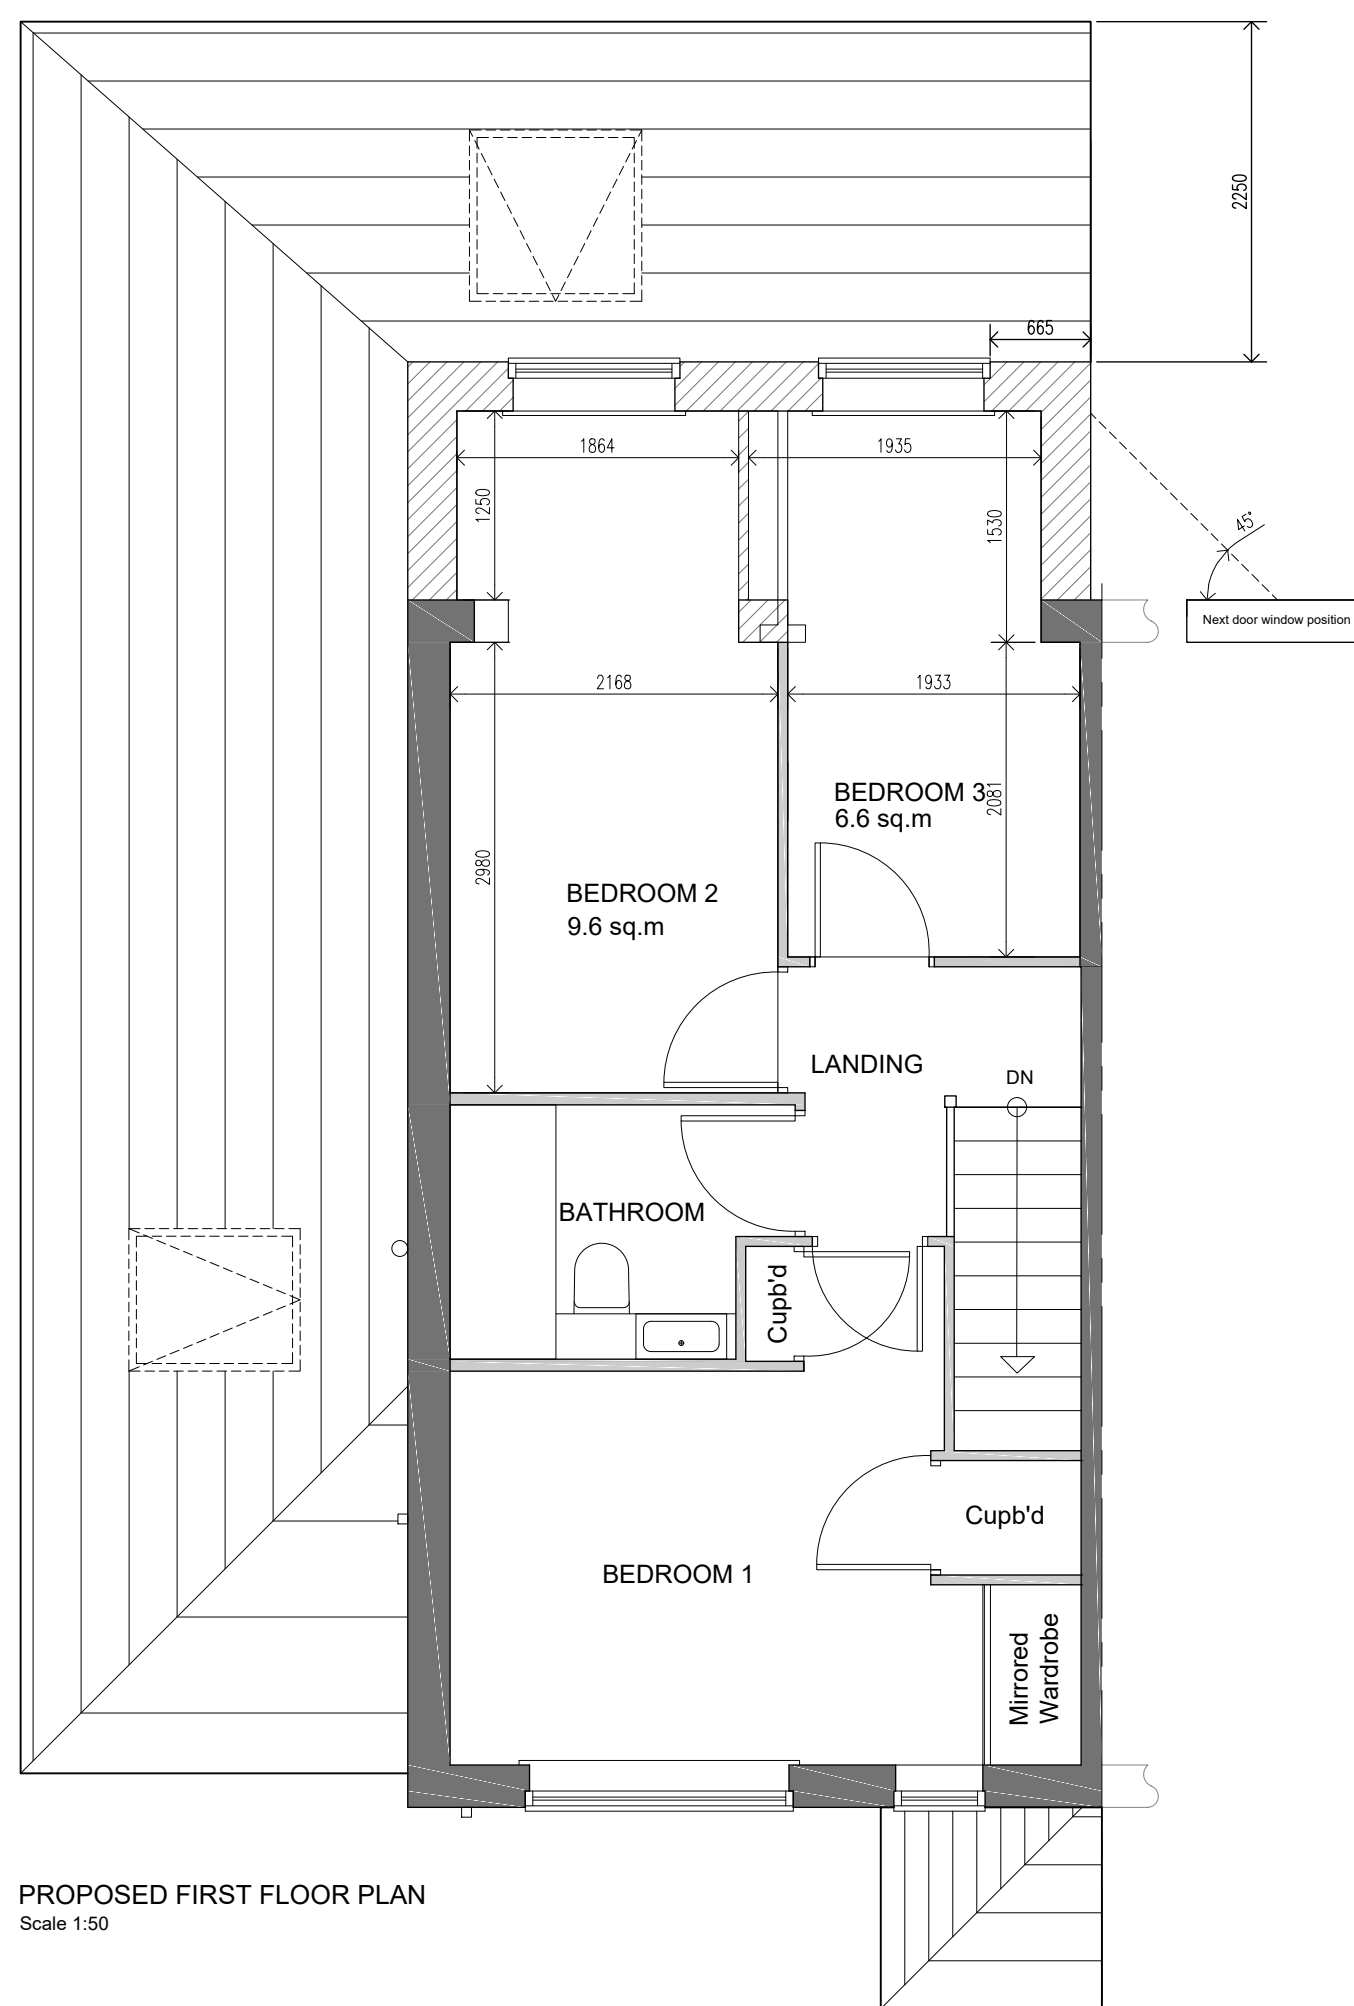

PROPOSED FIRST FLOOR PLAN
Scale 1:50

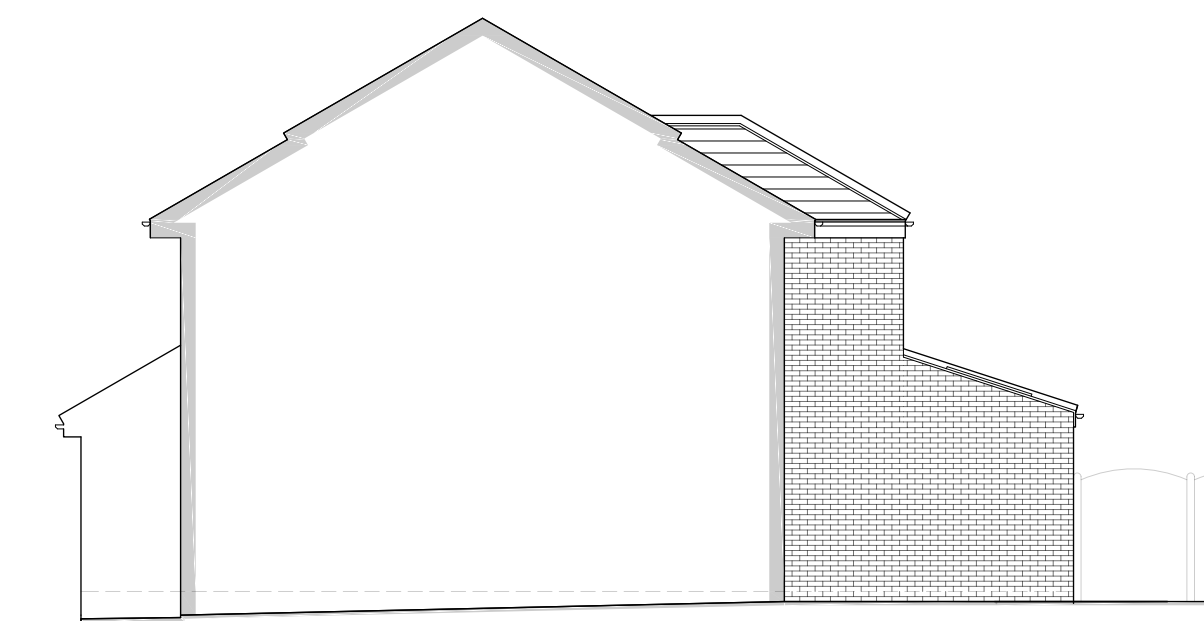

SIDE ELEVATION (R)
Scale 1:100

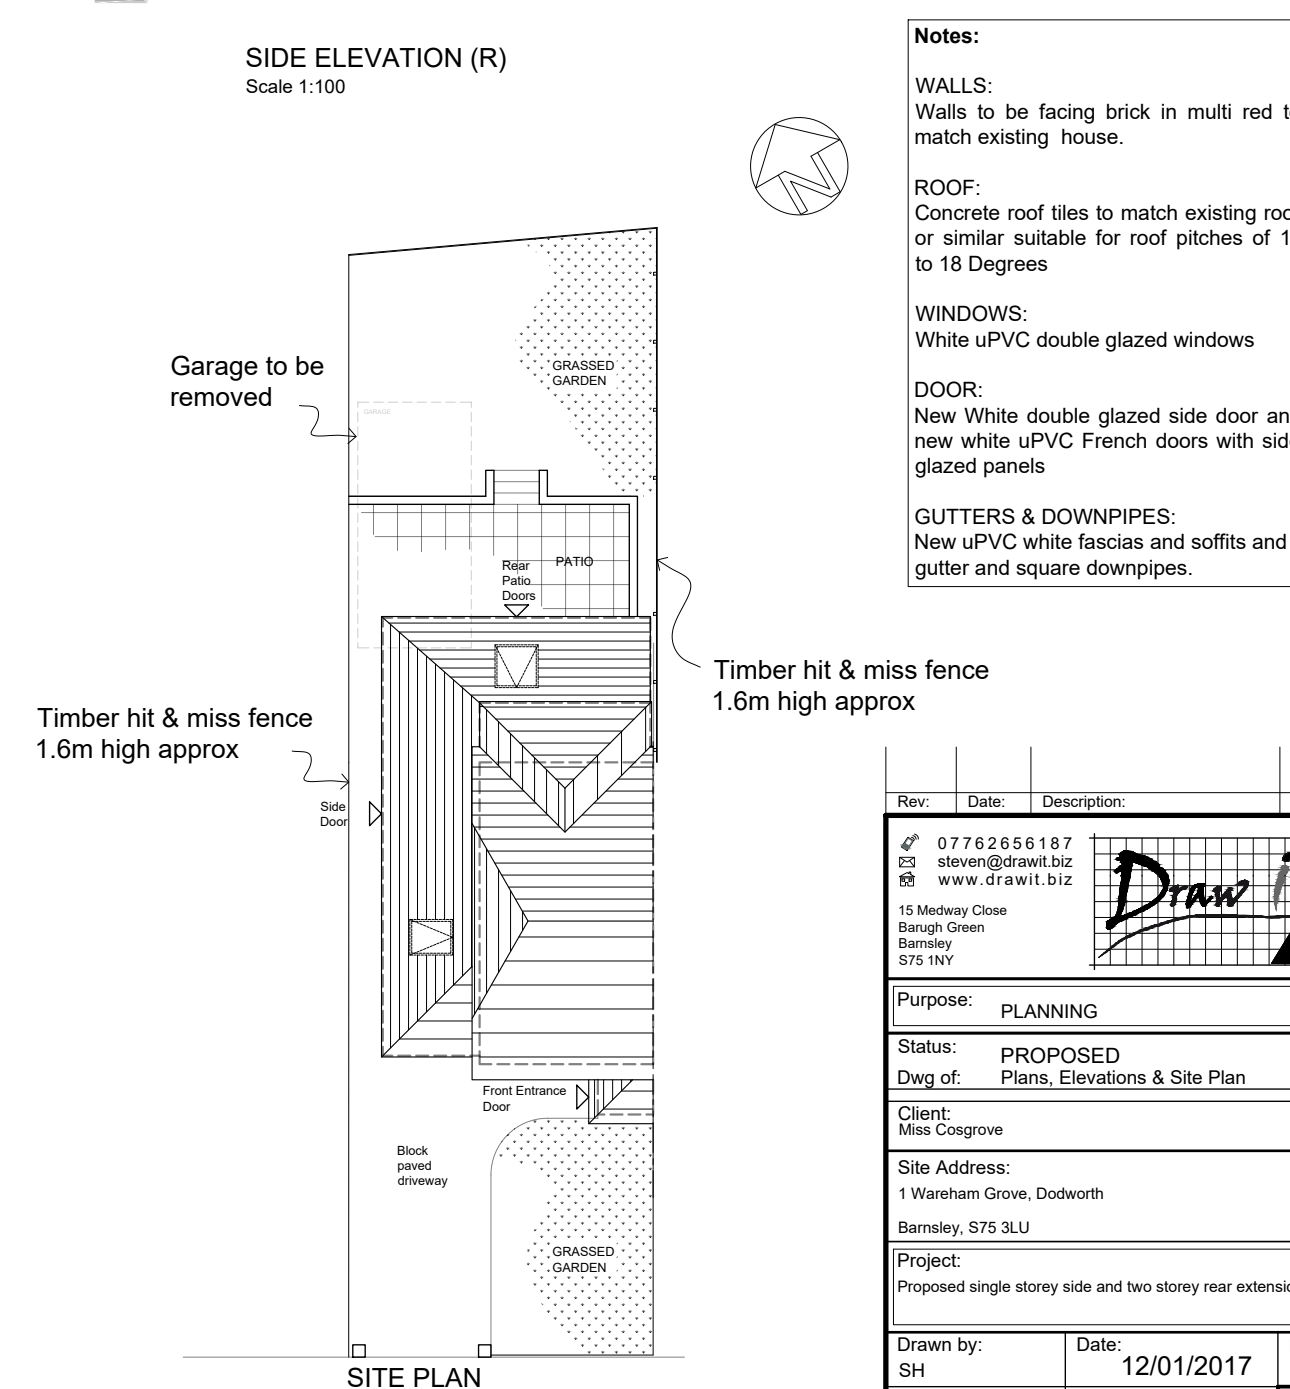

SITE PLAN
Scale 1:200

Notes:

WALLS:
Walls to be facing brick in multi red to match existing house.

ROOF:
Concrete roof tiles to match existing roof
or similar suitable for roof pitches of 16
to 18 Degrees

WINDOWS:
White uPVC double glazed windows

DOOR:
New White double glazed side door and
new white uPVC French doors with side
glazed panels

GUTTERS & DOWNPIPES:
New uPVC white fascias and soffits and
gutter and square downpipes.

Rev:	Date:	Description:	By:
07	07/26/2016	187 stevenc@drawit.biz www.drawit.biz	
15 Medway Close Barugh Green Barnsley S75 1NY			
Purpose: PLANNING			
Status: PROPOSED			
Dwg of: Plans, Elevations & Site Plan			
Client: Miss Cosgrove			
Site Address: 1 Wareham Grove, Dodworth Barnsley, S75 3LU			
Project: Proposed single storey side and two storey rear extension			
Drawn by: SH	Date: 12/01/2017	Re:	
Scale: As Shown	Dwg No: 1620 104		