



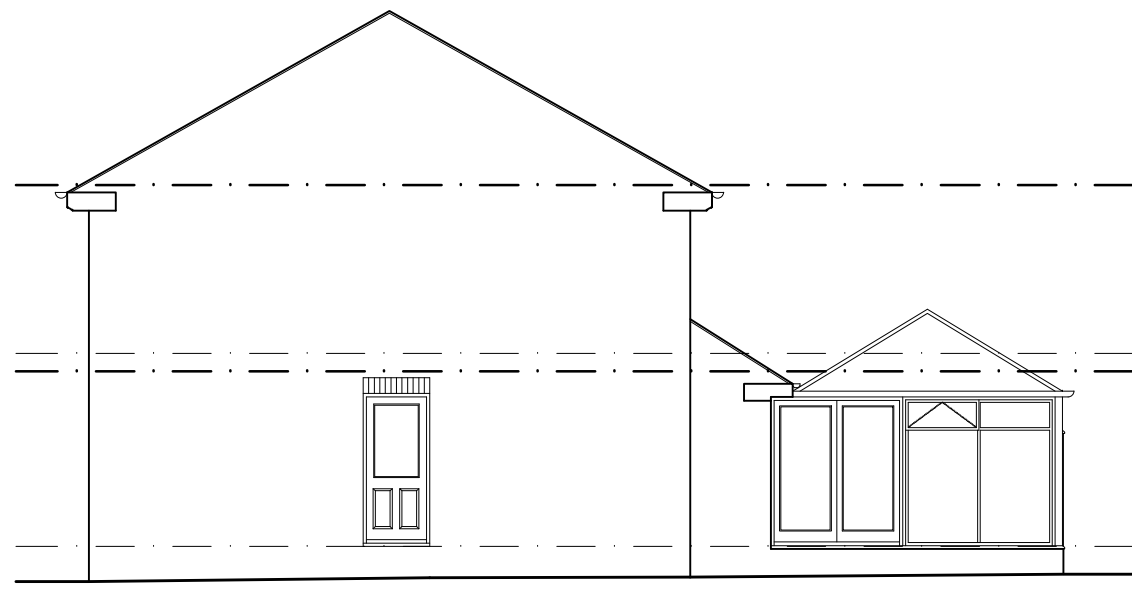


EXISTING
SIDE ELEVATION
SCALE 1:100



EXISTING
REAR ELEVATION
SCALE 1:100

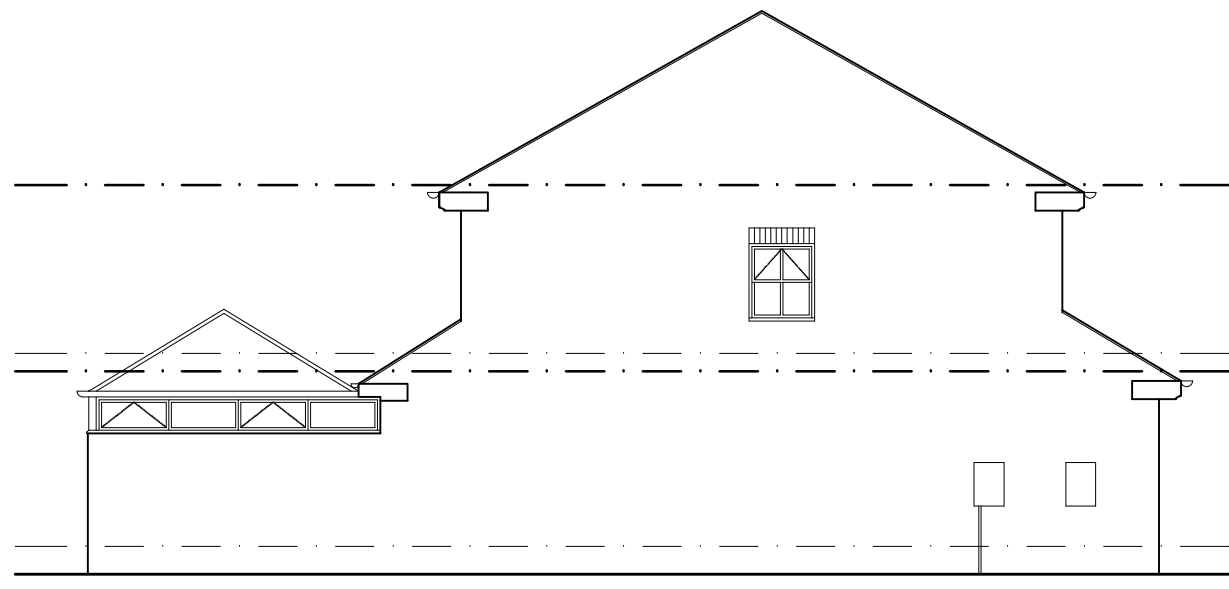


EXISTING
SIDE ELEVATION
SCALE 1:100

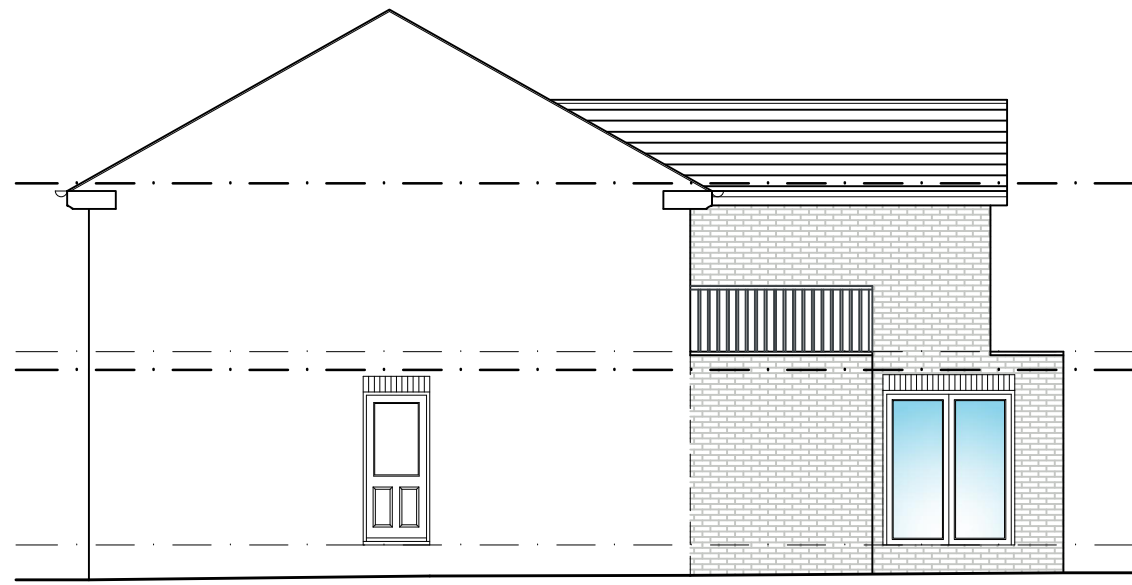


PROPOSED
SIDE ELEVATION
SCALE 1:100




PROPOSED
REAR ELEVATION
SCALE 1:100

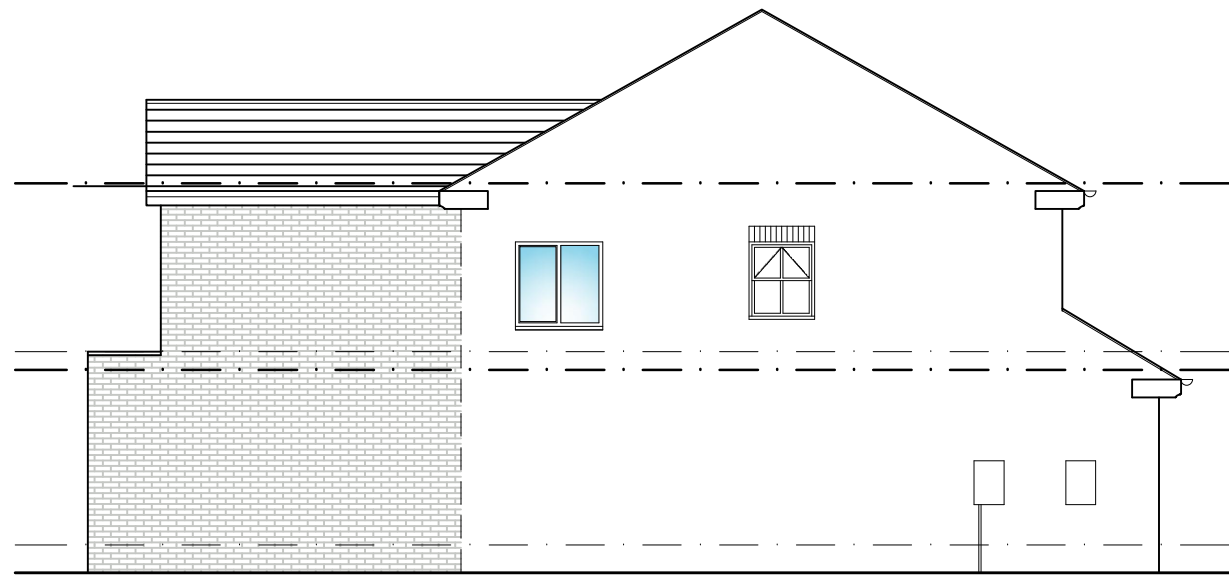


PROPOSED
SIDE ELEVATION
SCALE 1:100

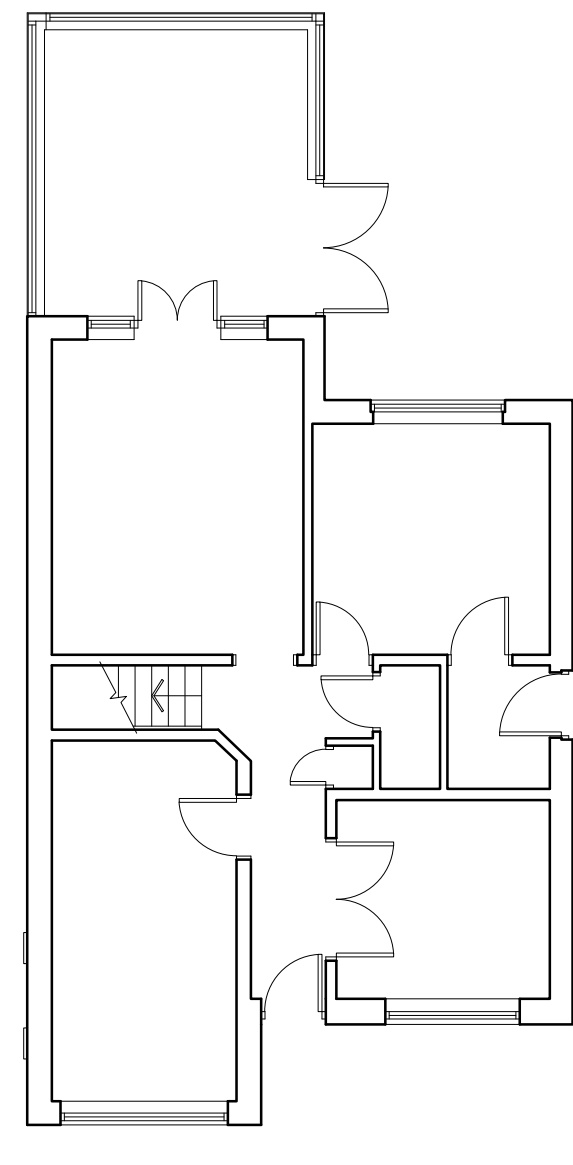


EXISTING GROUND
FLOOR PLAN
SCALE 1:100

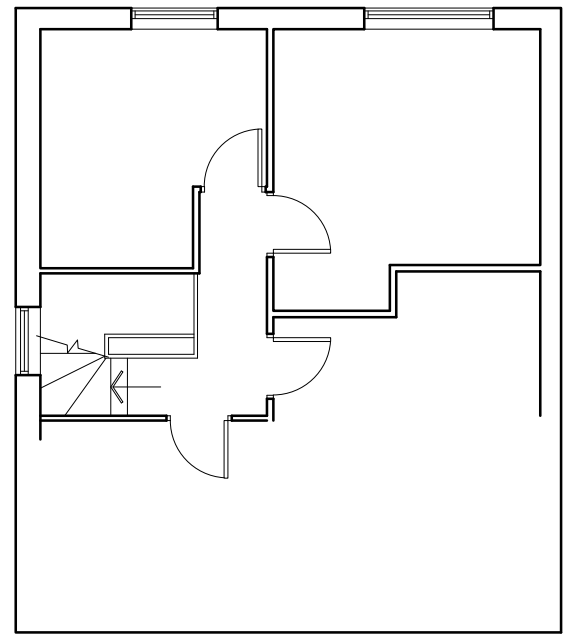


EXISTING FIRST
FLOOR PLAN
SCALE 1:100

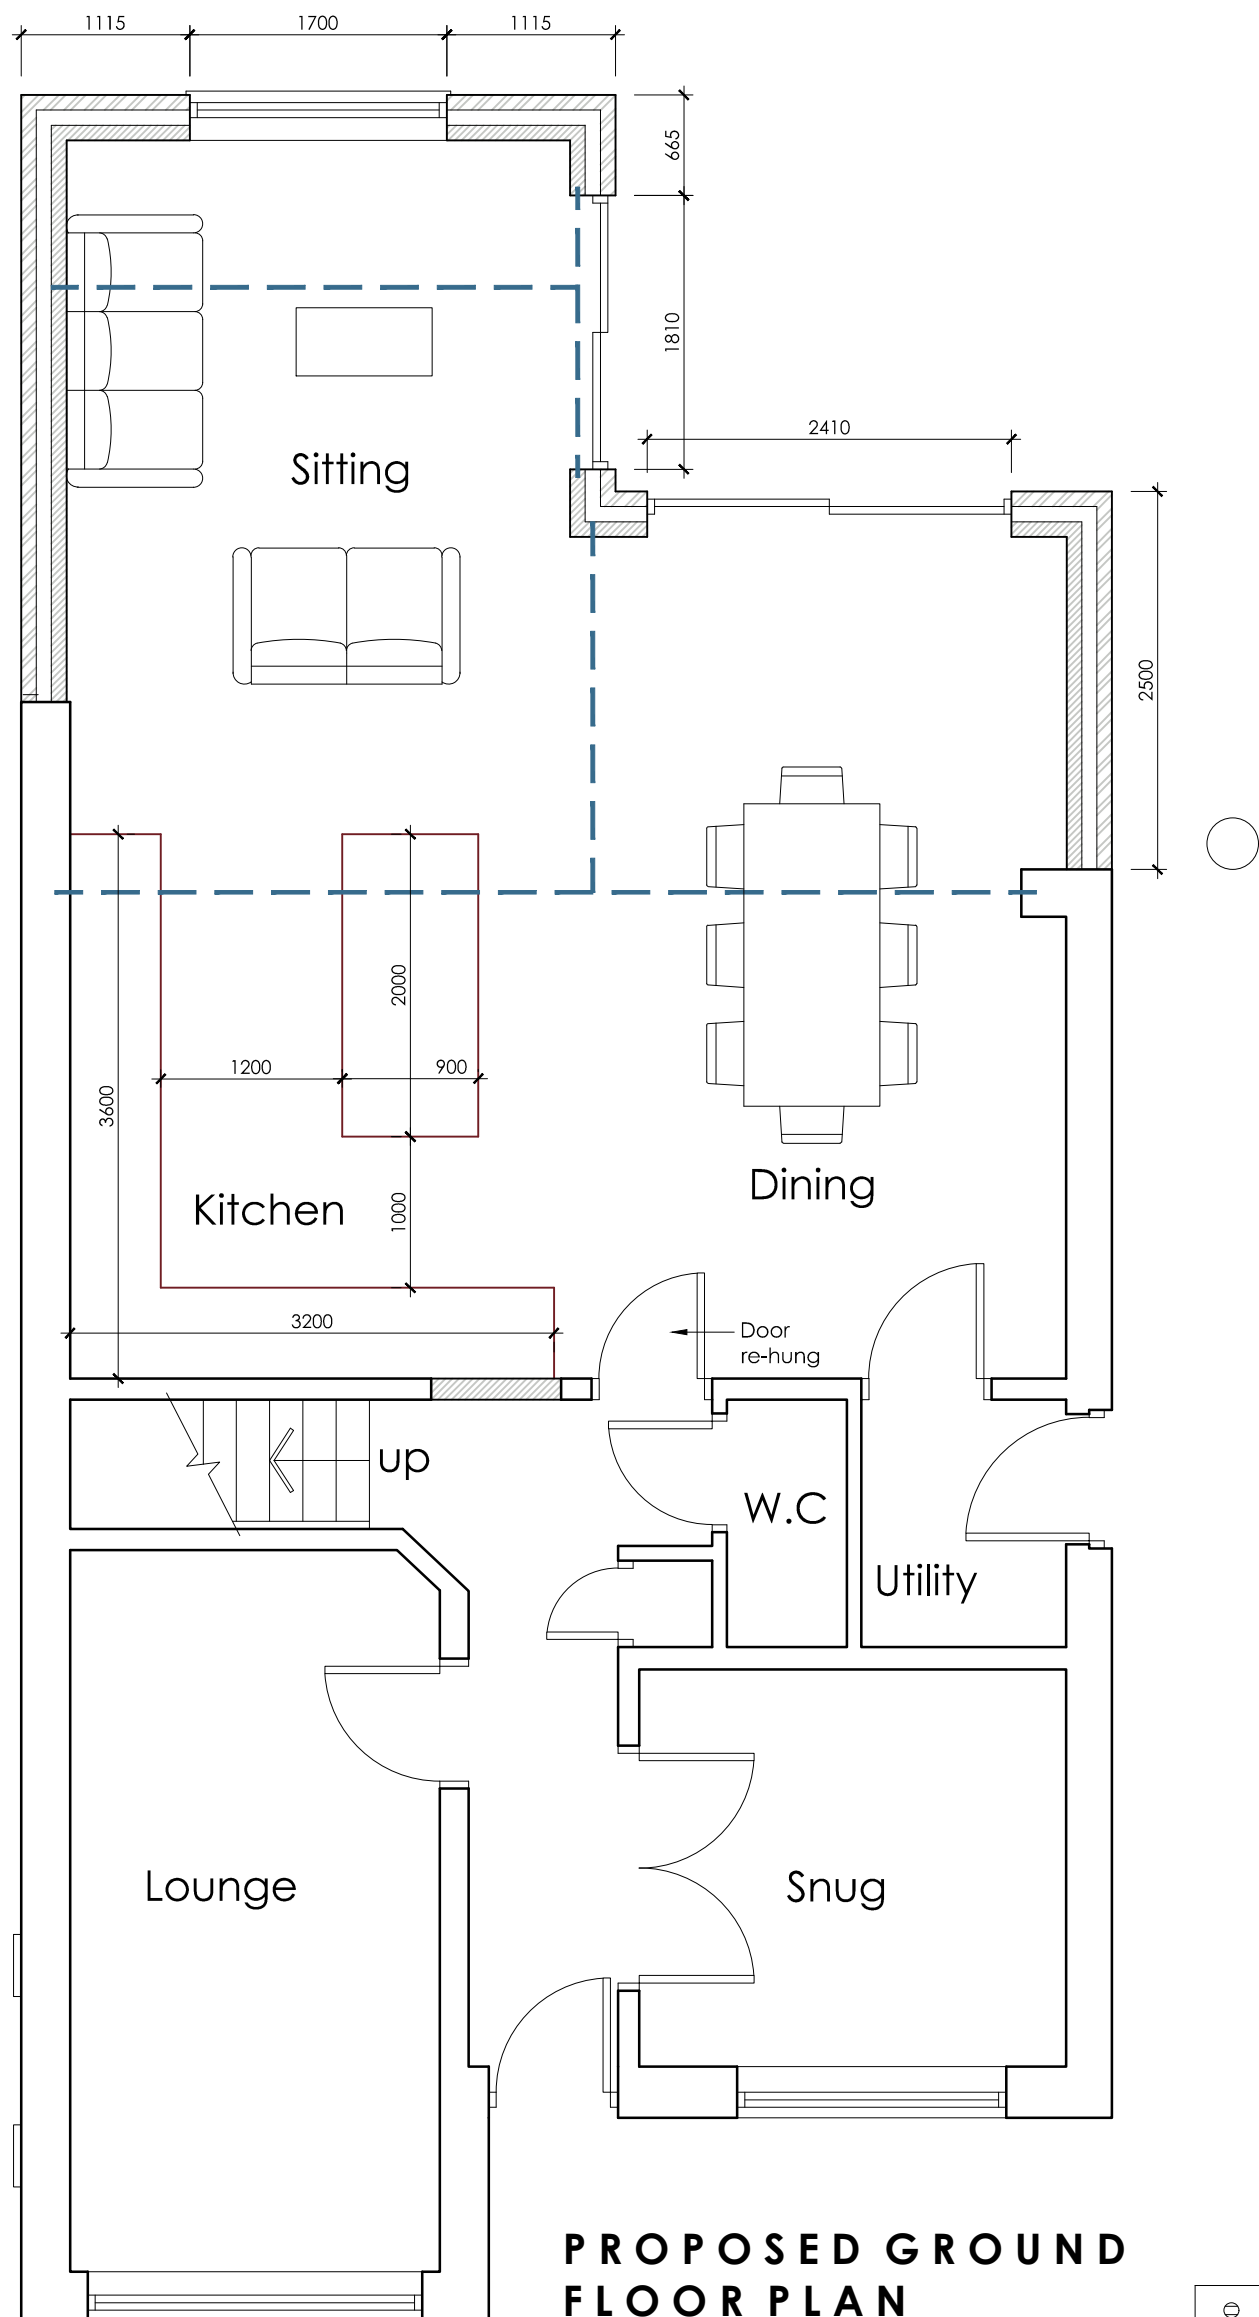


PROPOSED GROUND
FLOOR PLAN
SCALE 1:50

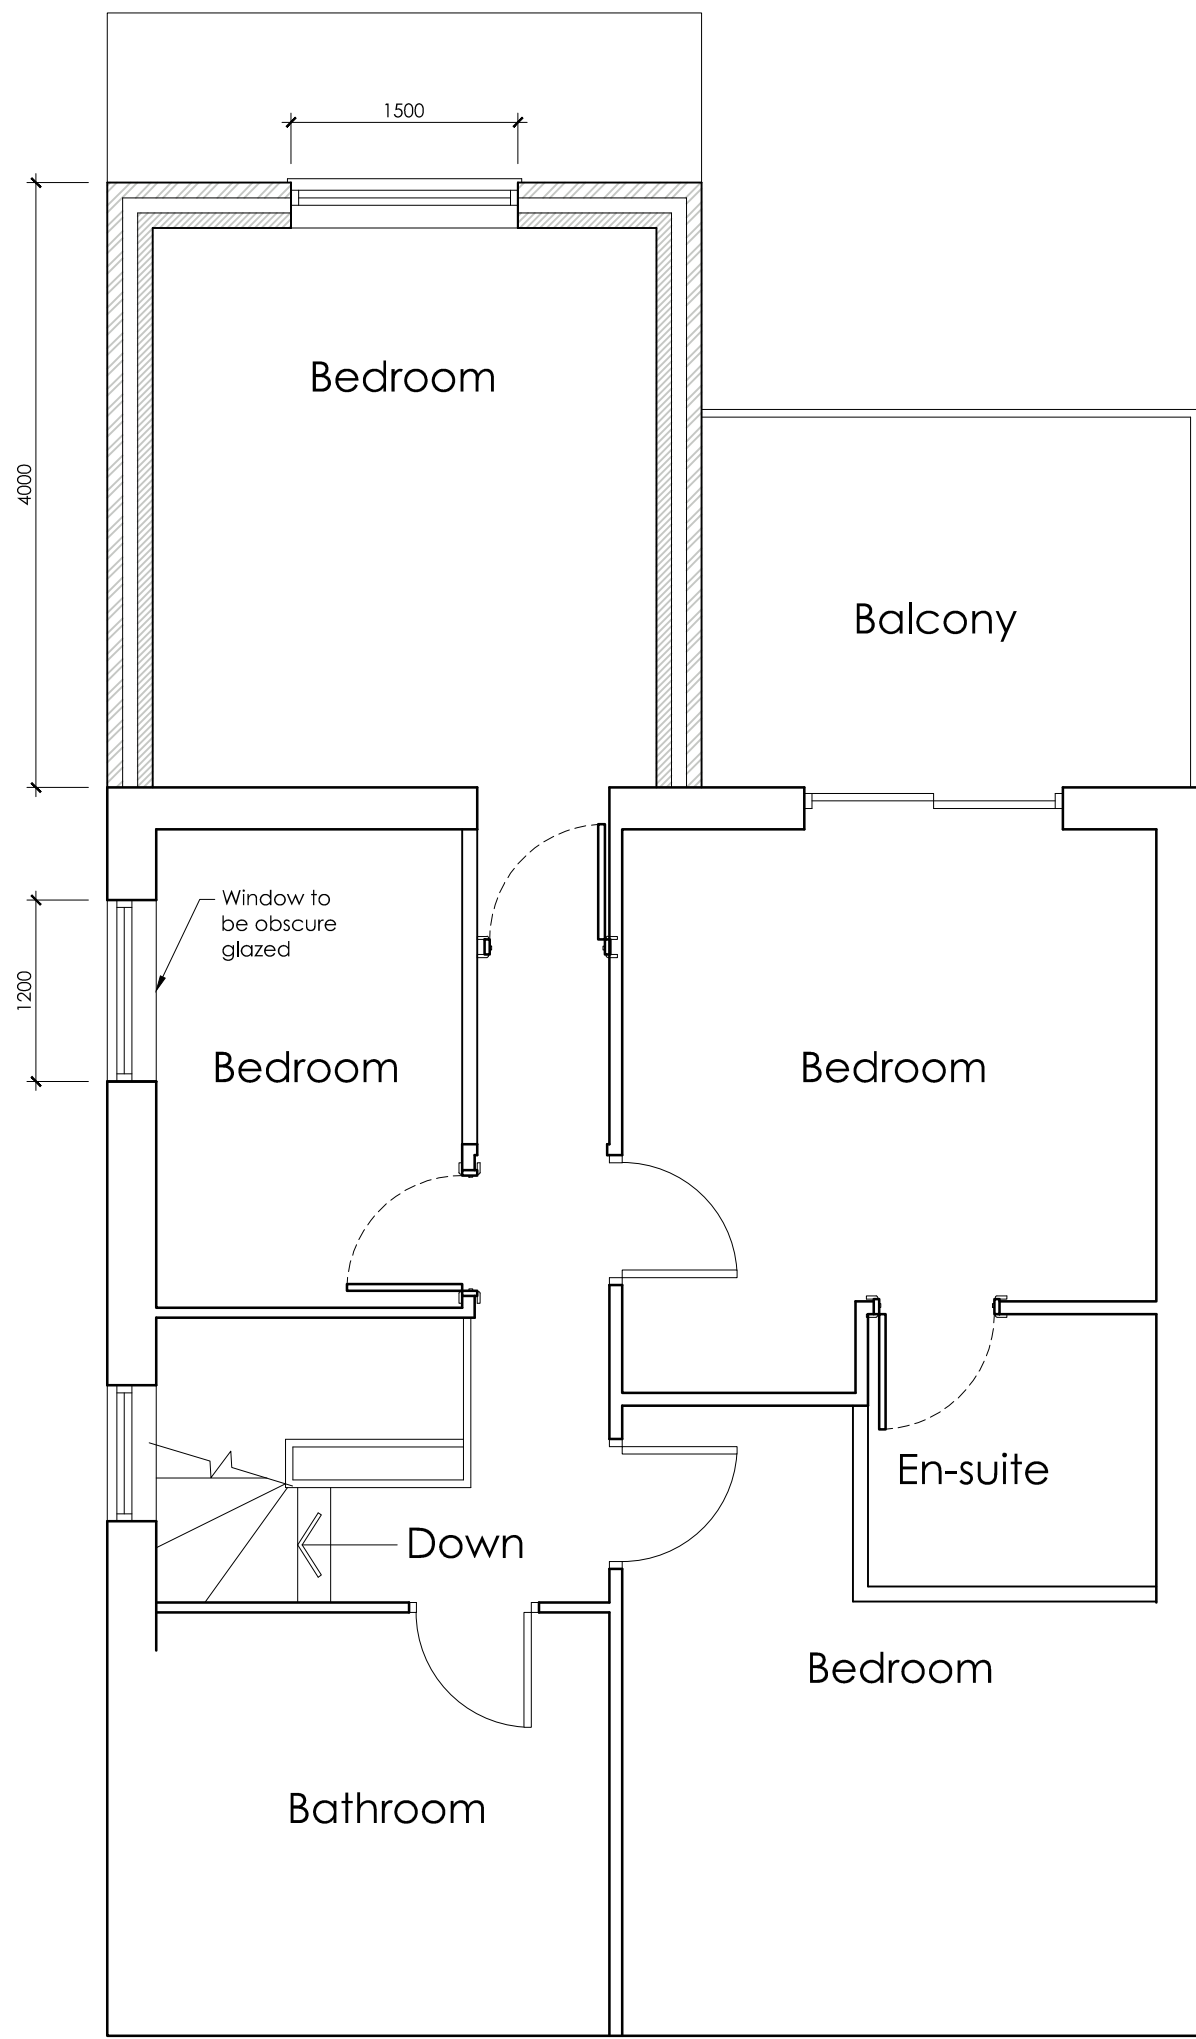

PROPOSED FIRST
FLOOR PLAN
SCALE 1:50

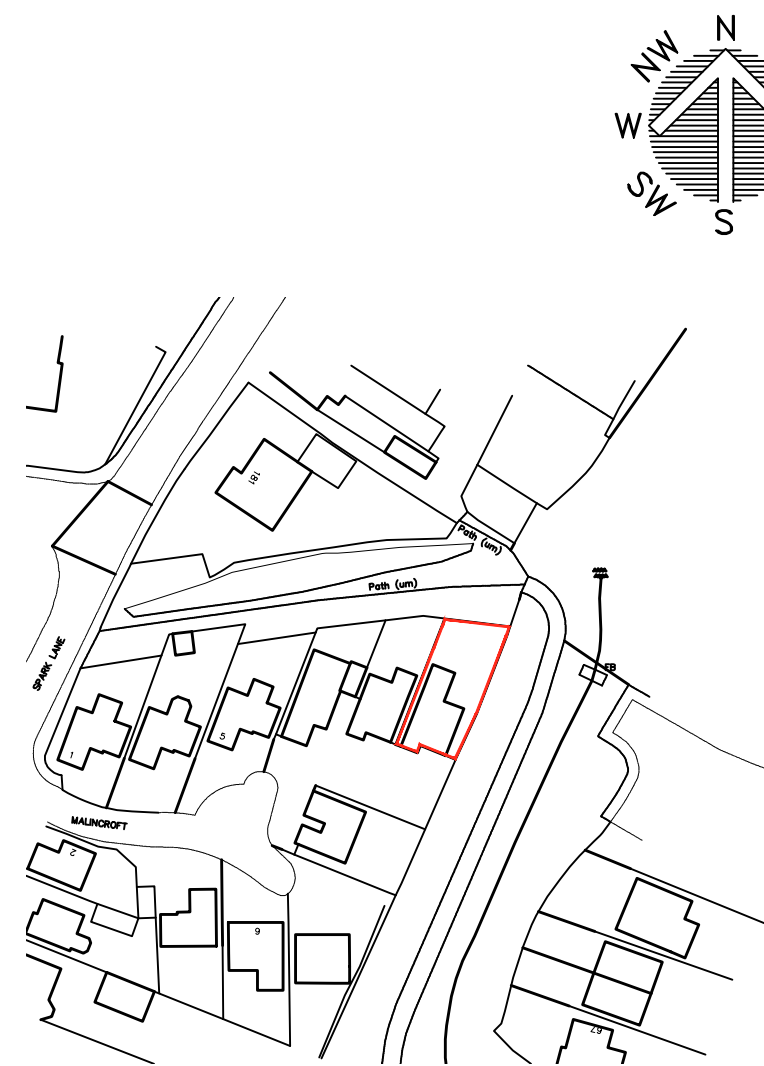

LOCATION PLAN
SCALE 1:1250

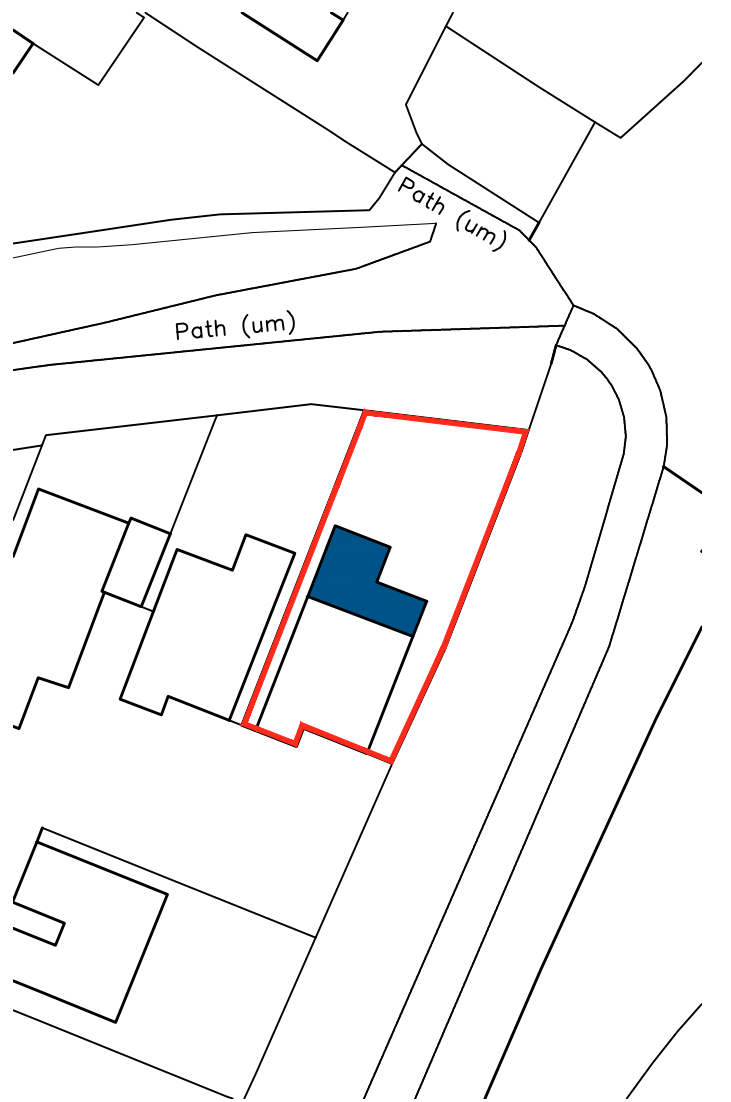

BLOCK PLAN
SCALE 1:500



OFFICE ONE,
34 VICTORIA ROAD,
BARNSELY,
S70 2BU

Phone: 01226 208482

Email: info@whiteaguspартnership.co.uk
Web: www.whiteaguspартnership.co.uk

ARCHITECTURAL SERVICES

Project.
PROPOSED EXTENSION AT
11 MALIN CROFT, MAPPLEWELL
BARNSELY, S75 6GB

Client.
ANT AND GEORGIE

Drawing
Title.
PLANS AND ELEVATIONS

Date.
OCTOBER 2020
Ref. 20-132
Scale.
1:50 & 1:100 @ A1
Dwg. No. 01
Rev. B

Date	Suffix	Description	Date	Suffix	Description
19/10/2020	A	REVISED TO CLIENTS REQUIREMENTS			
02/12/2020	B	REVISED FOR PLANNING			