

Notes:

PLANNING DRAWINGS - THIS DRAWING SHOULD NOT BE USED FOR ANY OTHER PURPOSES THAN THAT SPECIFIED HERE

COPYRIGHT - THIS DRAWING MAY NOT BE REPRODUCED OR MODIFIED IN WHOLE OR PART BY ANY PERSON OR ORGANISATION WITHOUT THE ARCHITECTS CONSENT. ISSUING COPIES TO THIRD PARTIES MAY NOT BE DONE WITHOUT THE ARCHITECTS CONSENT

Revision: --

Revision List:

0 5m

EXISTING MATERIALS

Walls - Buff Brick
Roof - Concrete interlocking tile
Windows/ doors - White PVCu
Fascias / Soffits - White PVCu
Gutters & Pipes - Black PVCu

Project/ Client: 27 Cubley Rise / Clapham


Drawing Title: Ground Floor Plan & Elevations - Existing

Drawing Number: 2086/TP/003


Scale at A3: 1:100




Date: Oct 19

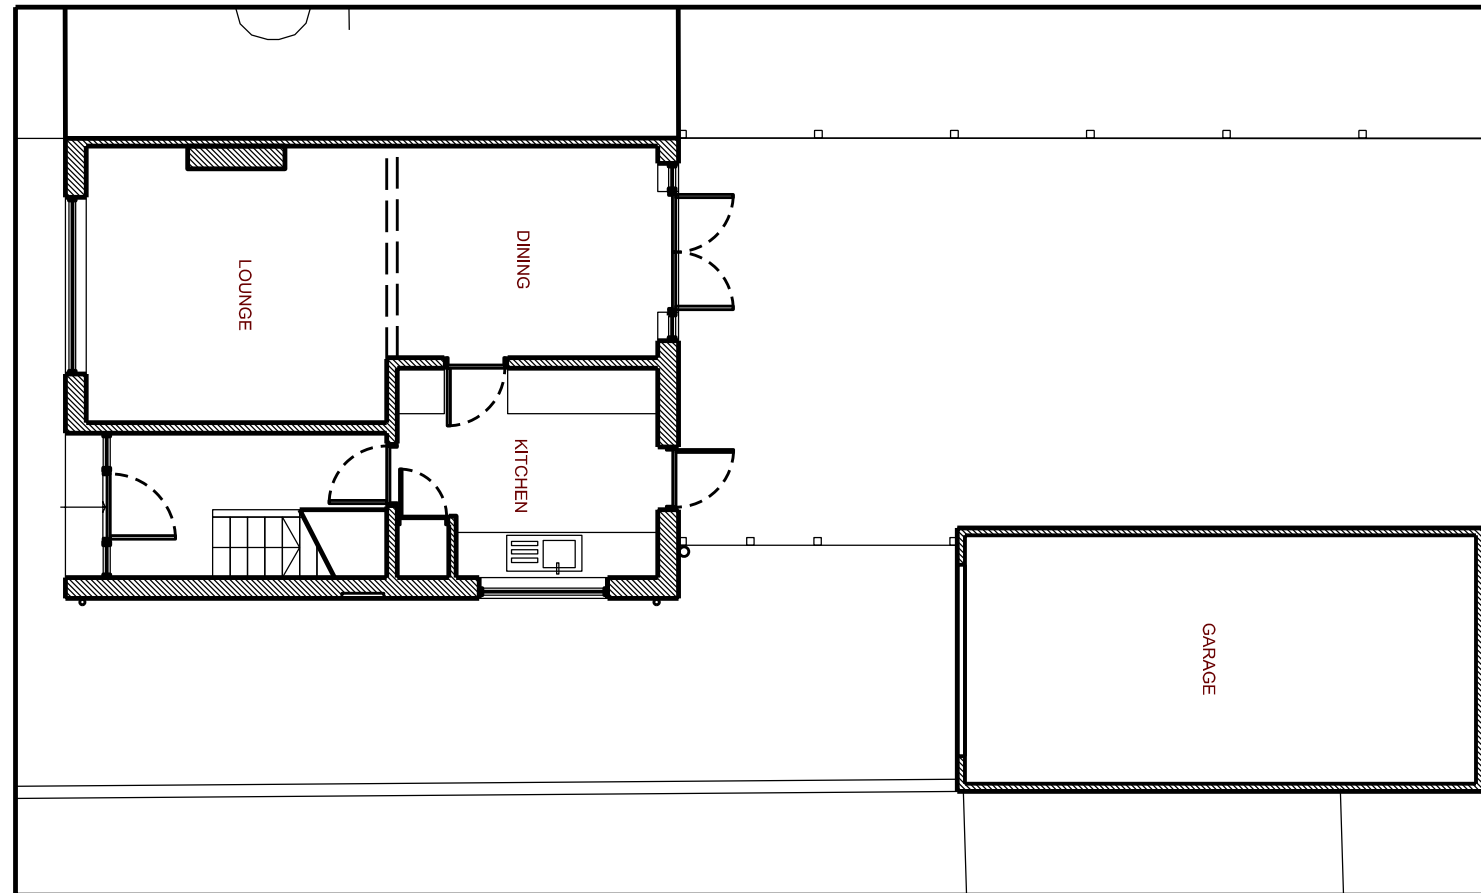


Ground Floor Plan - Proposed

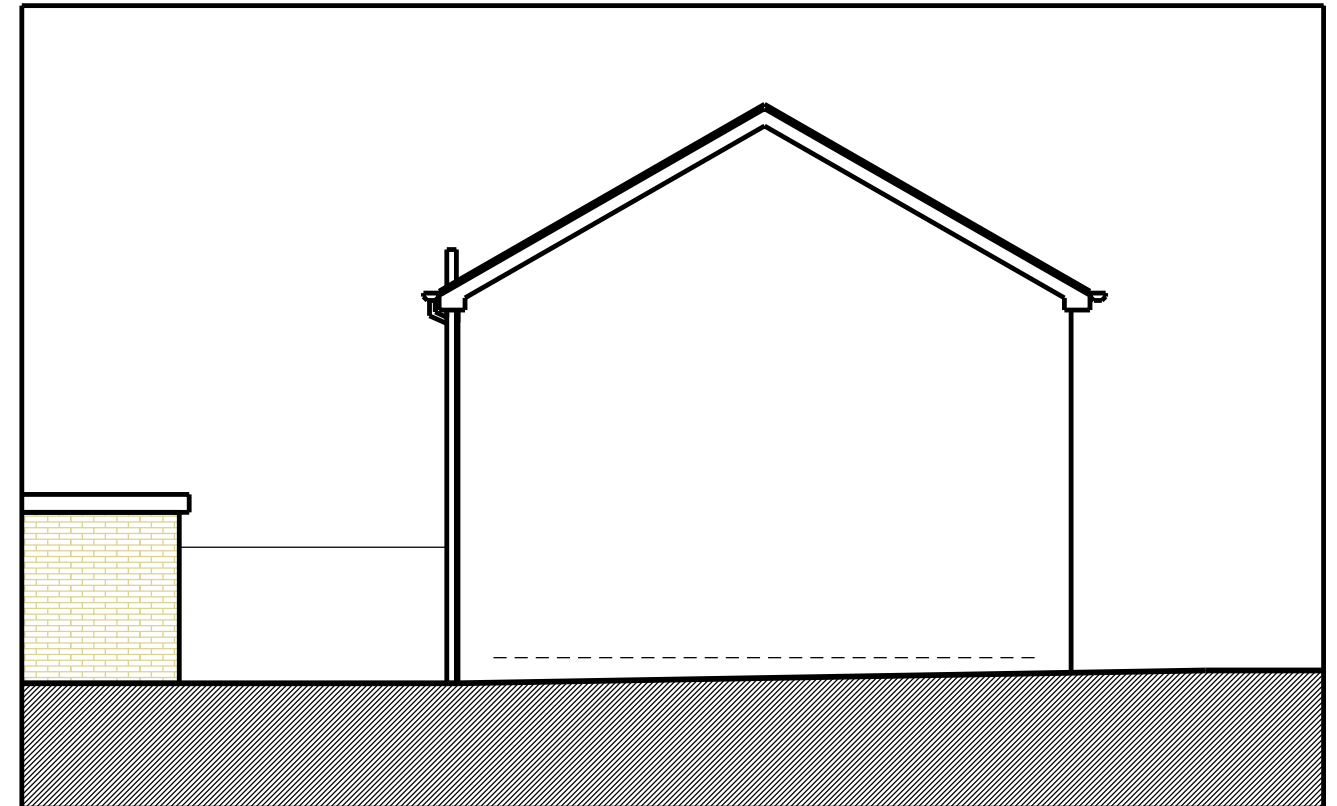

North Elevation - Proposed

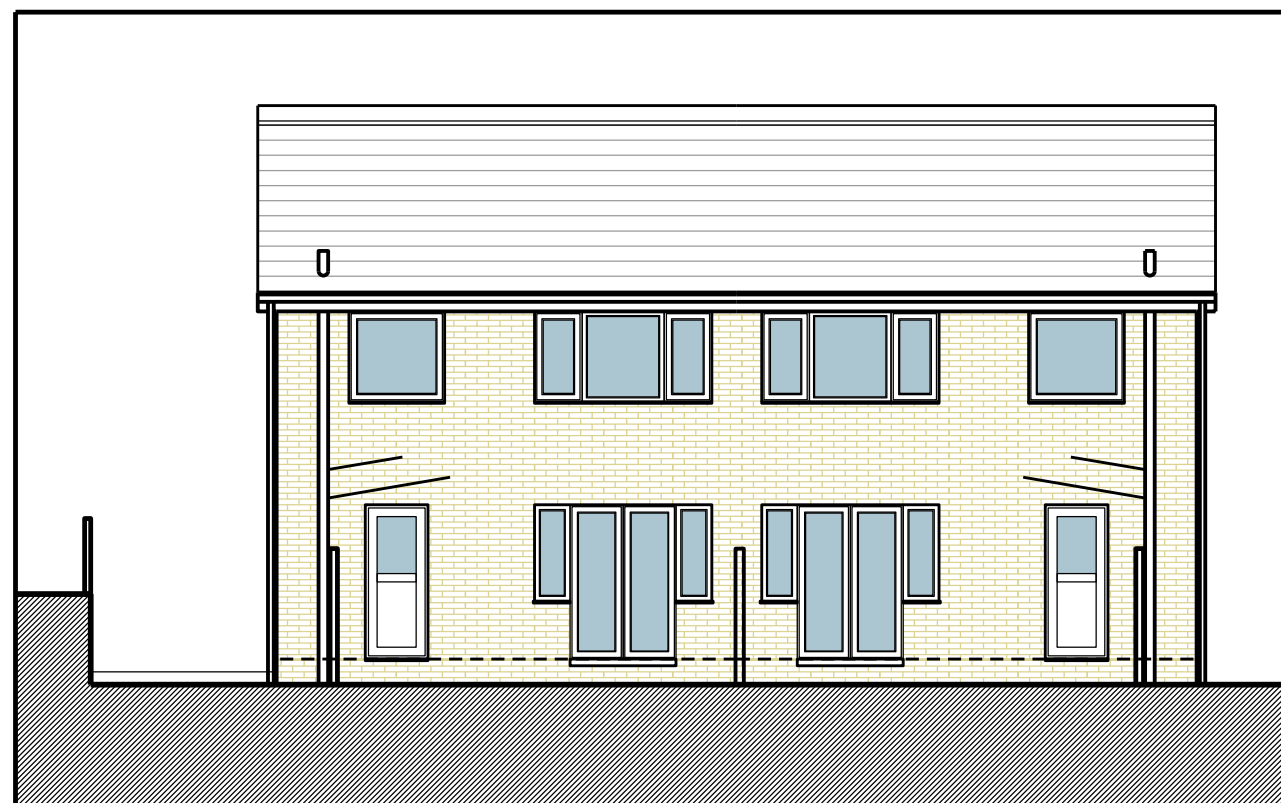

East Elevation - Proposed

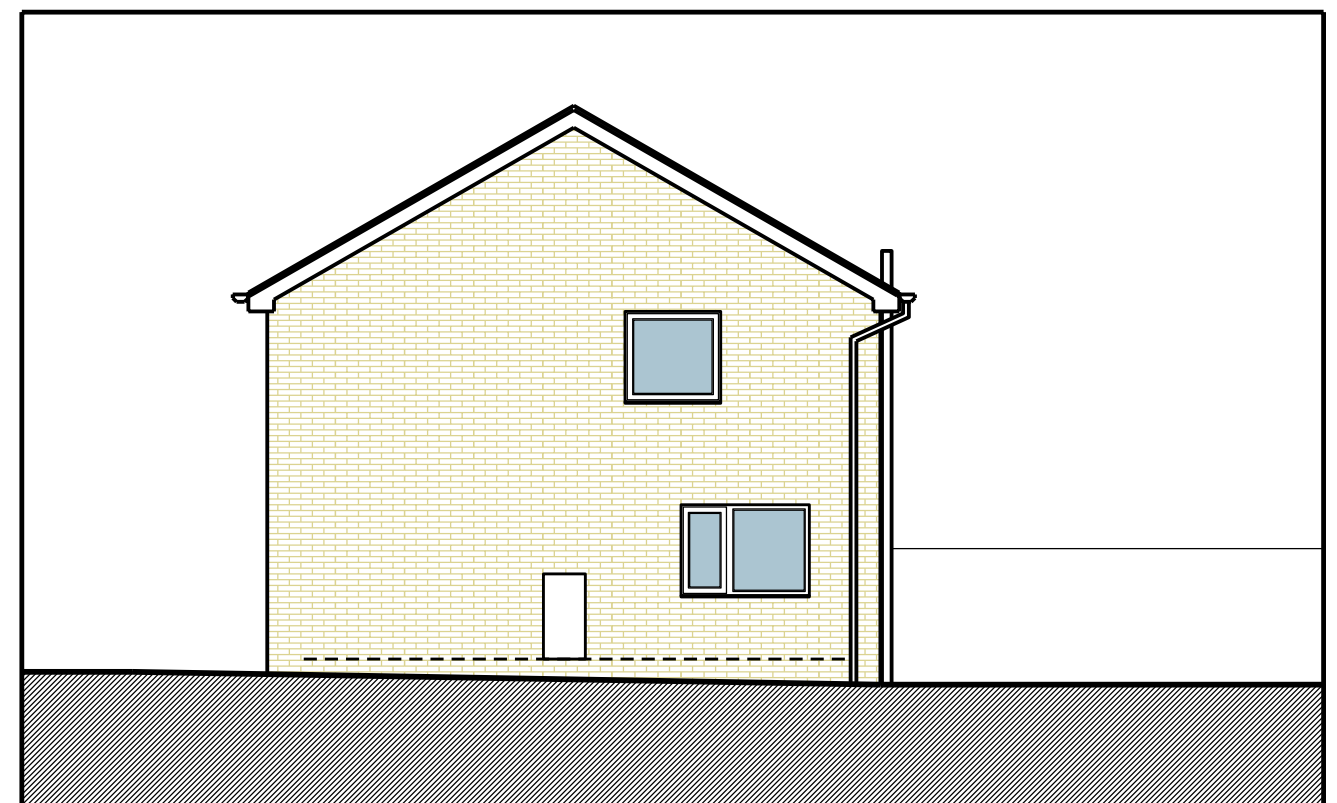

South Elevation - Proposed