


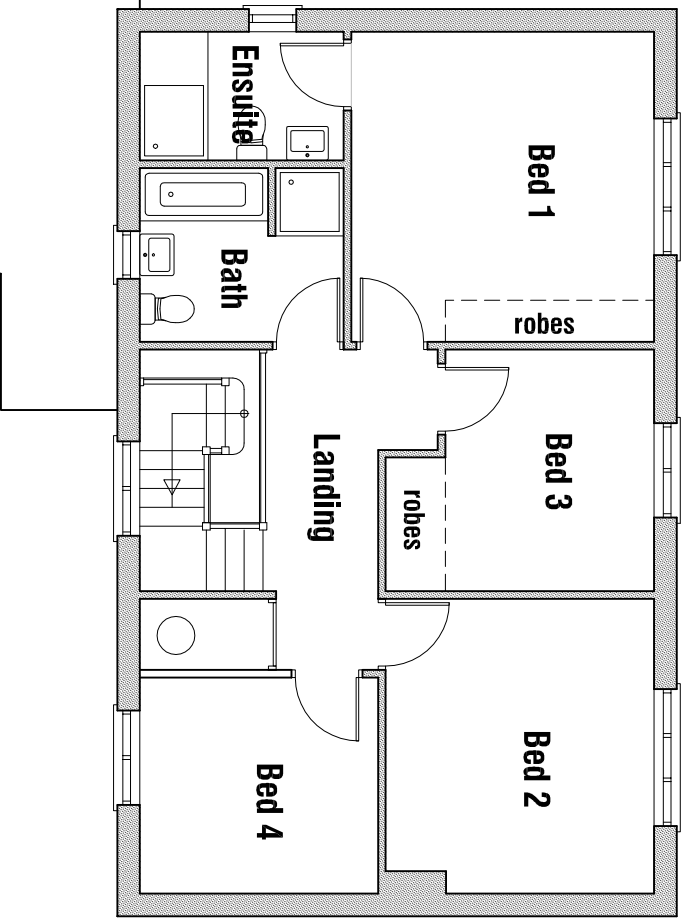


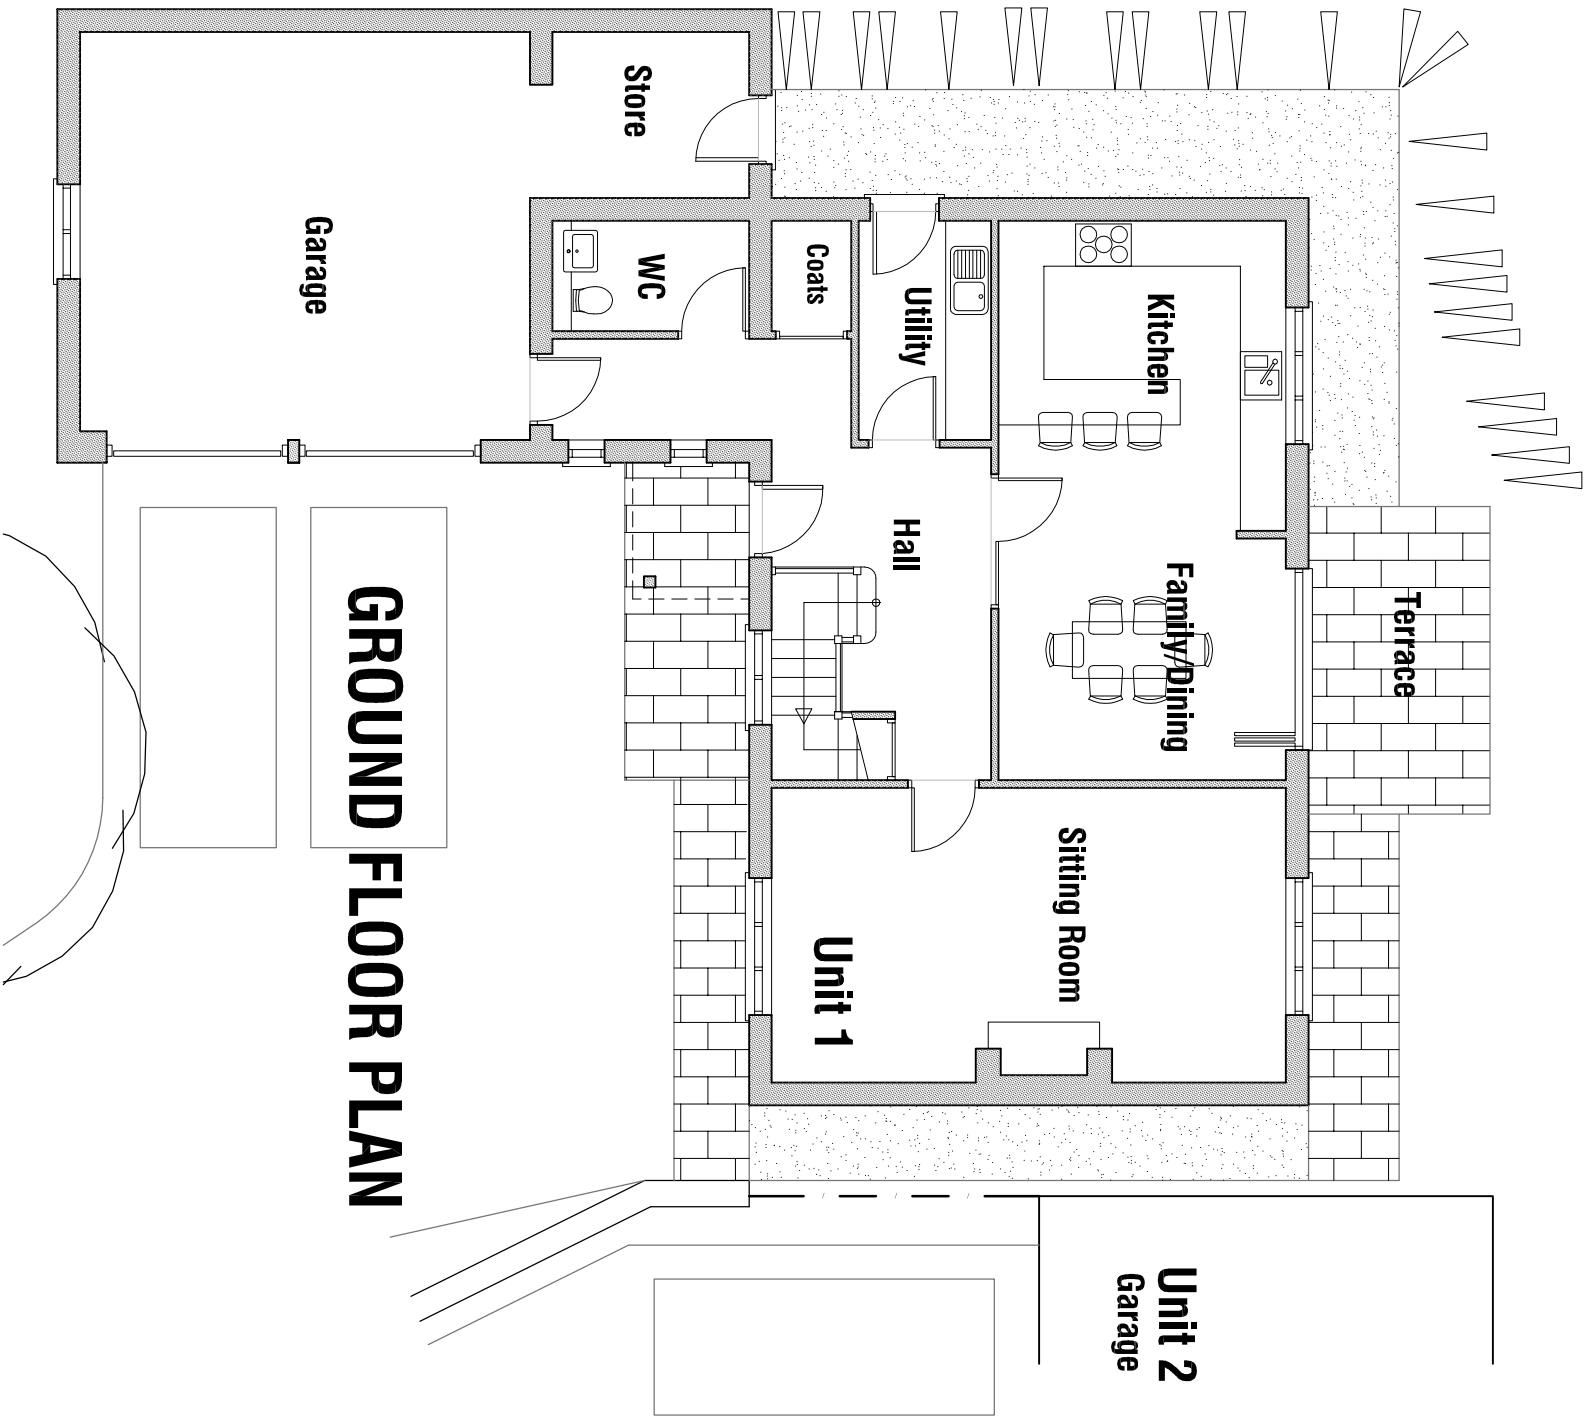

FIRST FLOOR PLAN

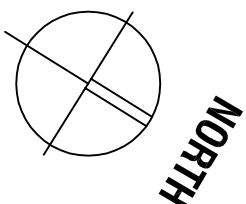


GROUND FLOOR PLAN

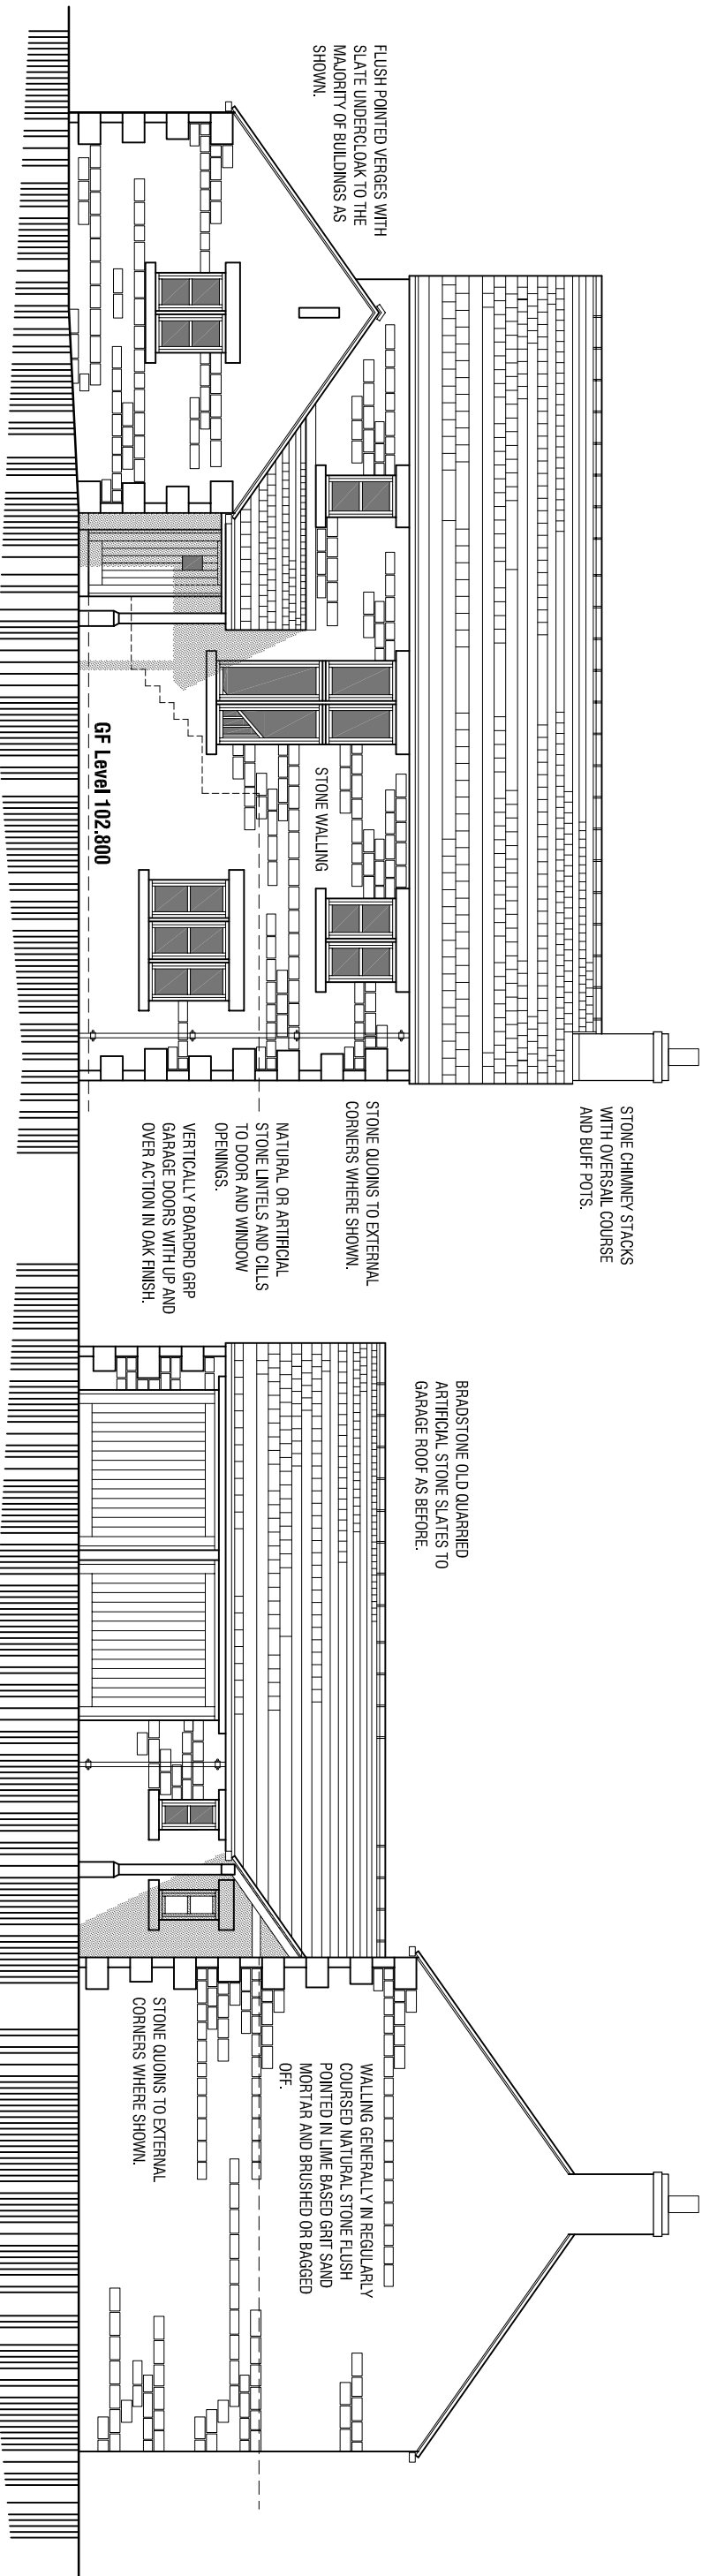

SOUTH EAST ELEVATION


VERTICALLY BOARDRO OAK DOOR TO MAIN ENTRANCE WITH OPEN CANDY POST AND EAVES BEAM.

NORTH EAST ELEVATION

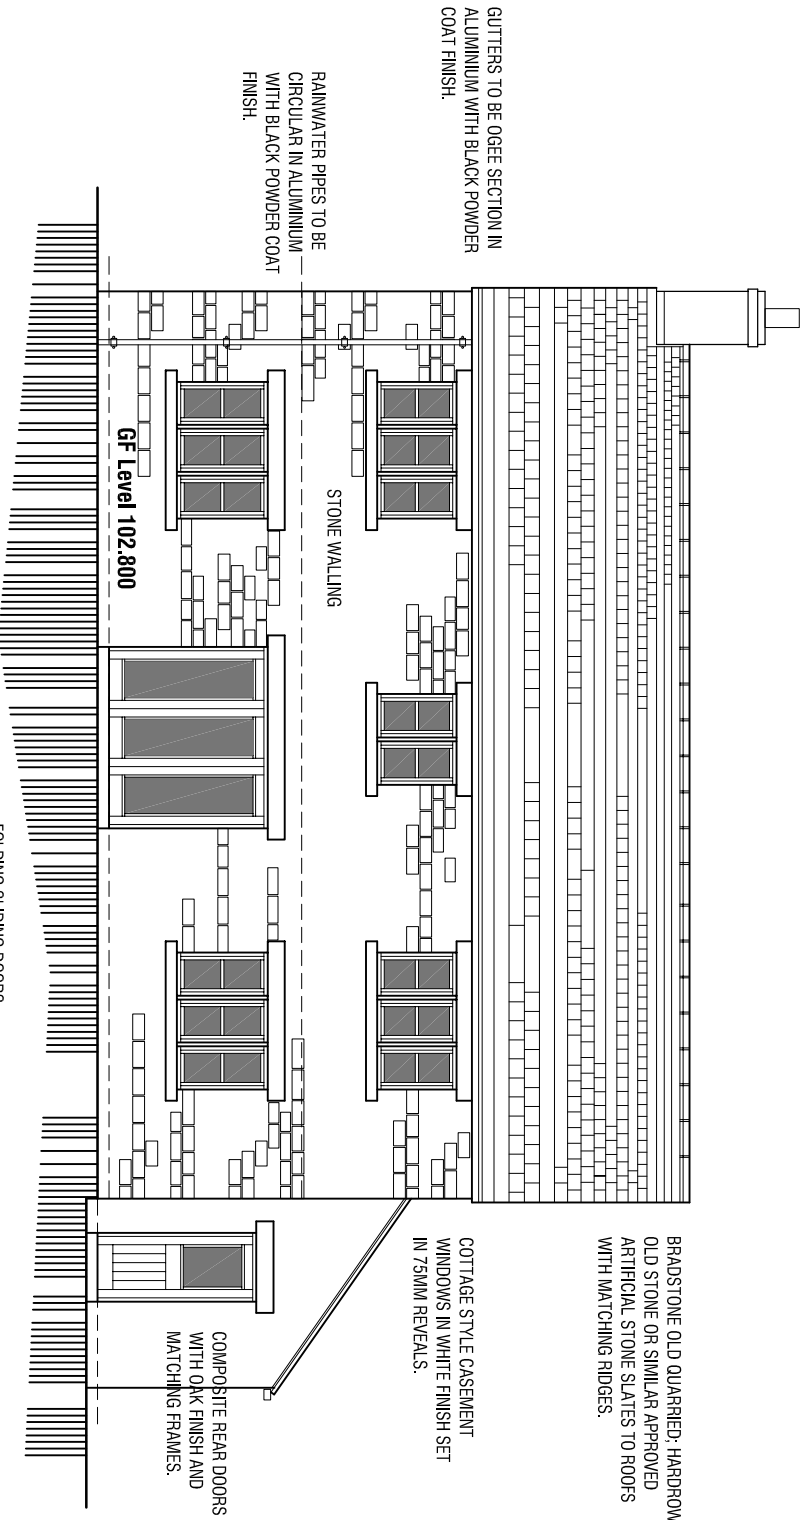

NORTH WEST ELEVATION

FOLDING SLIDING DOORS FROM DINING/FAMILY ROOM TO REAR GARDEN.

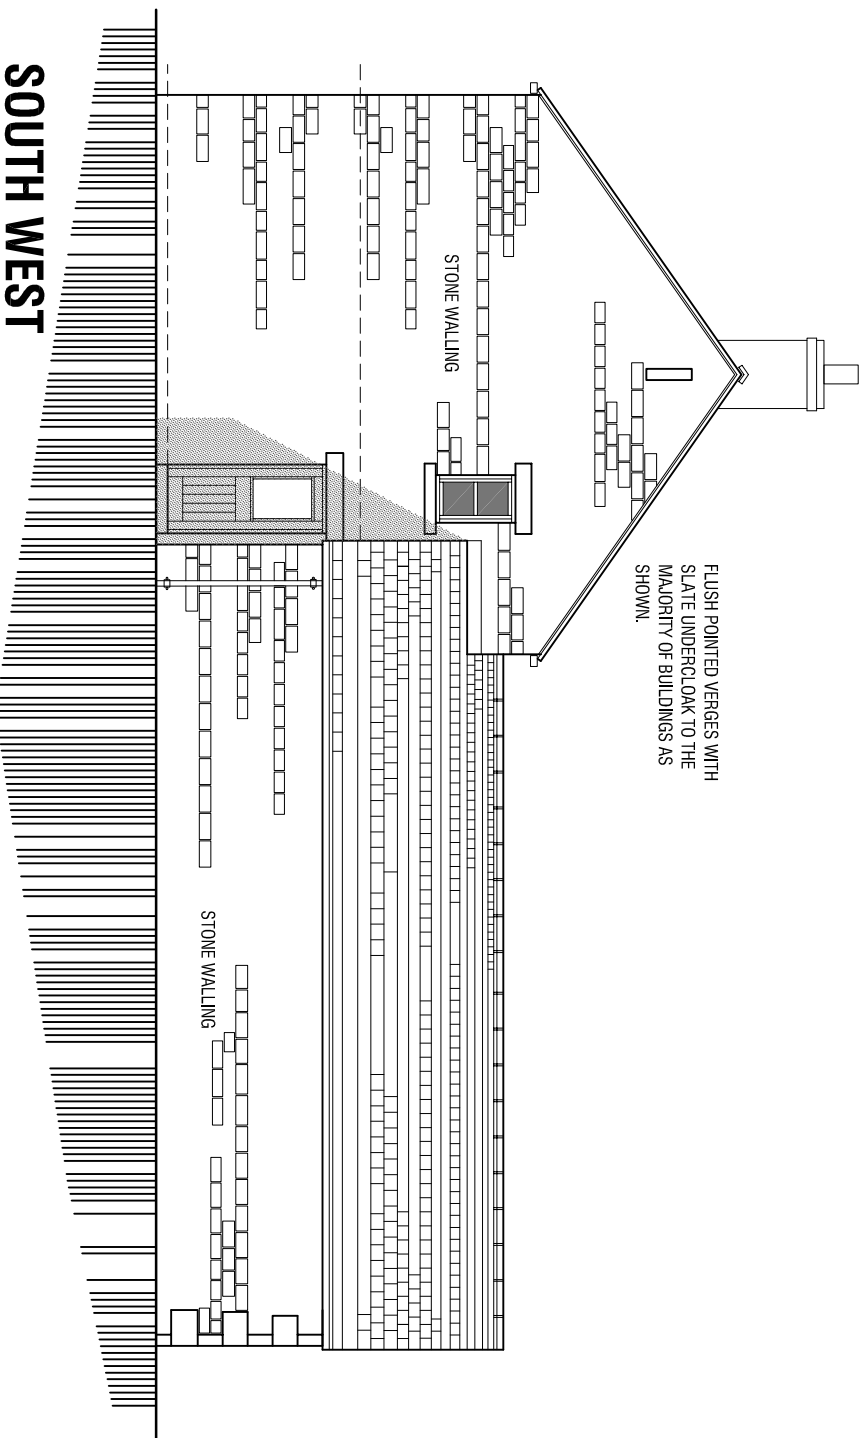

SOUTH WEST ELEVATION

RESIDENTIAL DEVELOPMENT
ERECTION OF 2 DWELLINGS
LAND ADJACENT
ORCHARD HOUSE
BRIERLEY ROAD BRIERLEY
BARNSELEY

DESIGN PROPOSALS PLOT 1 - PLANS & ELEVATIONS

☐ **mboothdesign**
architectural design and building consultants

Fairfield House
Berneslai Close Barnsley
S70 2FL
T: 01226 286256
M: 07681898300
E: mboothdesign@btconnect.com

Scale 1:100 @ A2 Drawn MJB

Date JANUARY 2014 Ref. 13.22

Dwg No. P2 Rev.

0cm 2cm 4cm 6cm

Copyright mboothdesign. All dimensions in millimeters unless otherwise stated.
Dimensions for setting out in existing buildings are to be checked and verified on site.