


KEY

- Proposed Grass to Gardens
- Proposed Tarmac Parking spaces
- Proposed Landscaping
- Proposed Block Paving
- Proposed Paths/Patios
- Banking
- Timber Bin Store
- 1.8M High Fence
- 1.2M High Loop Top

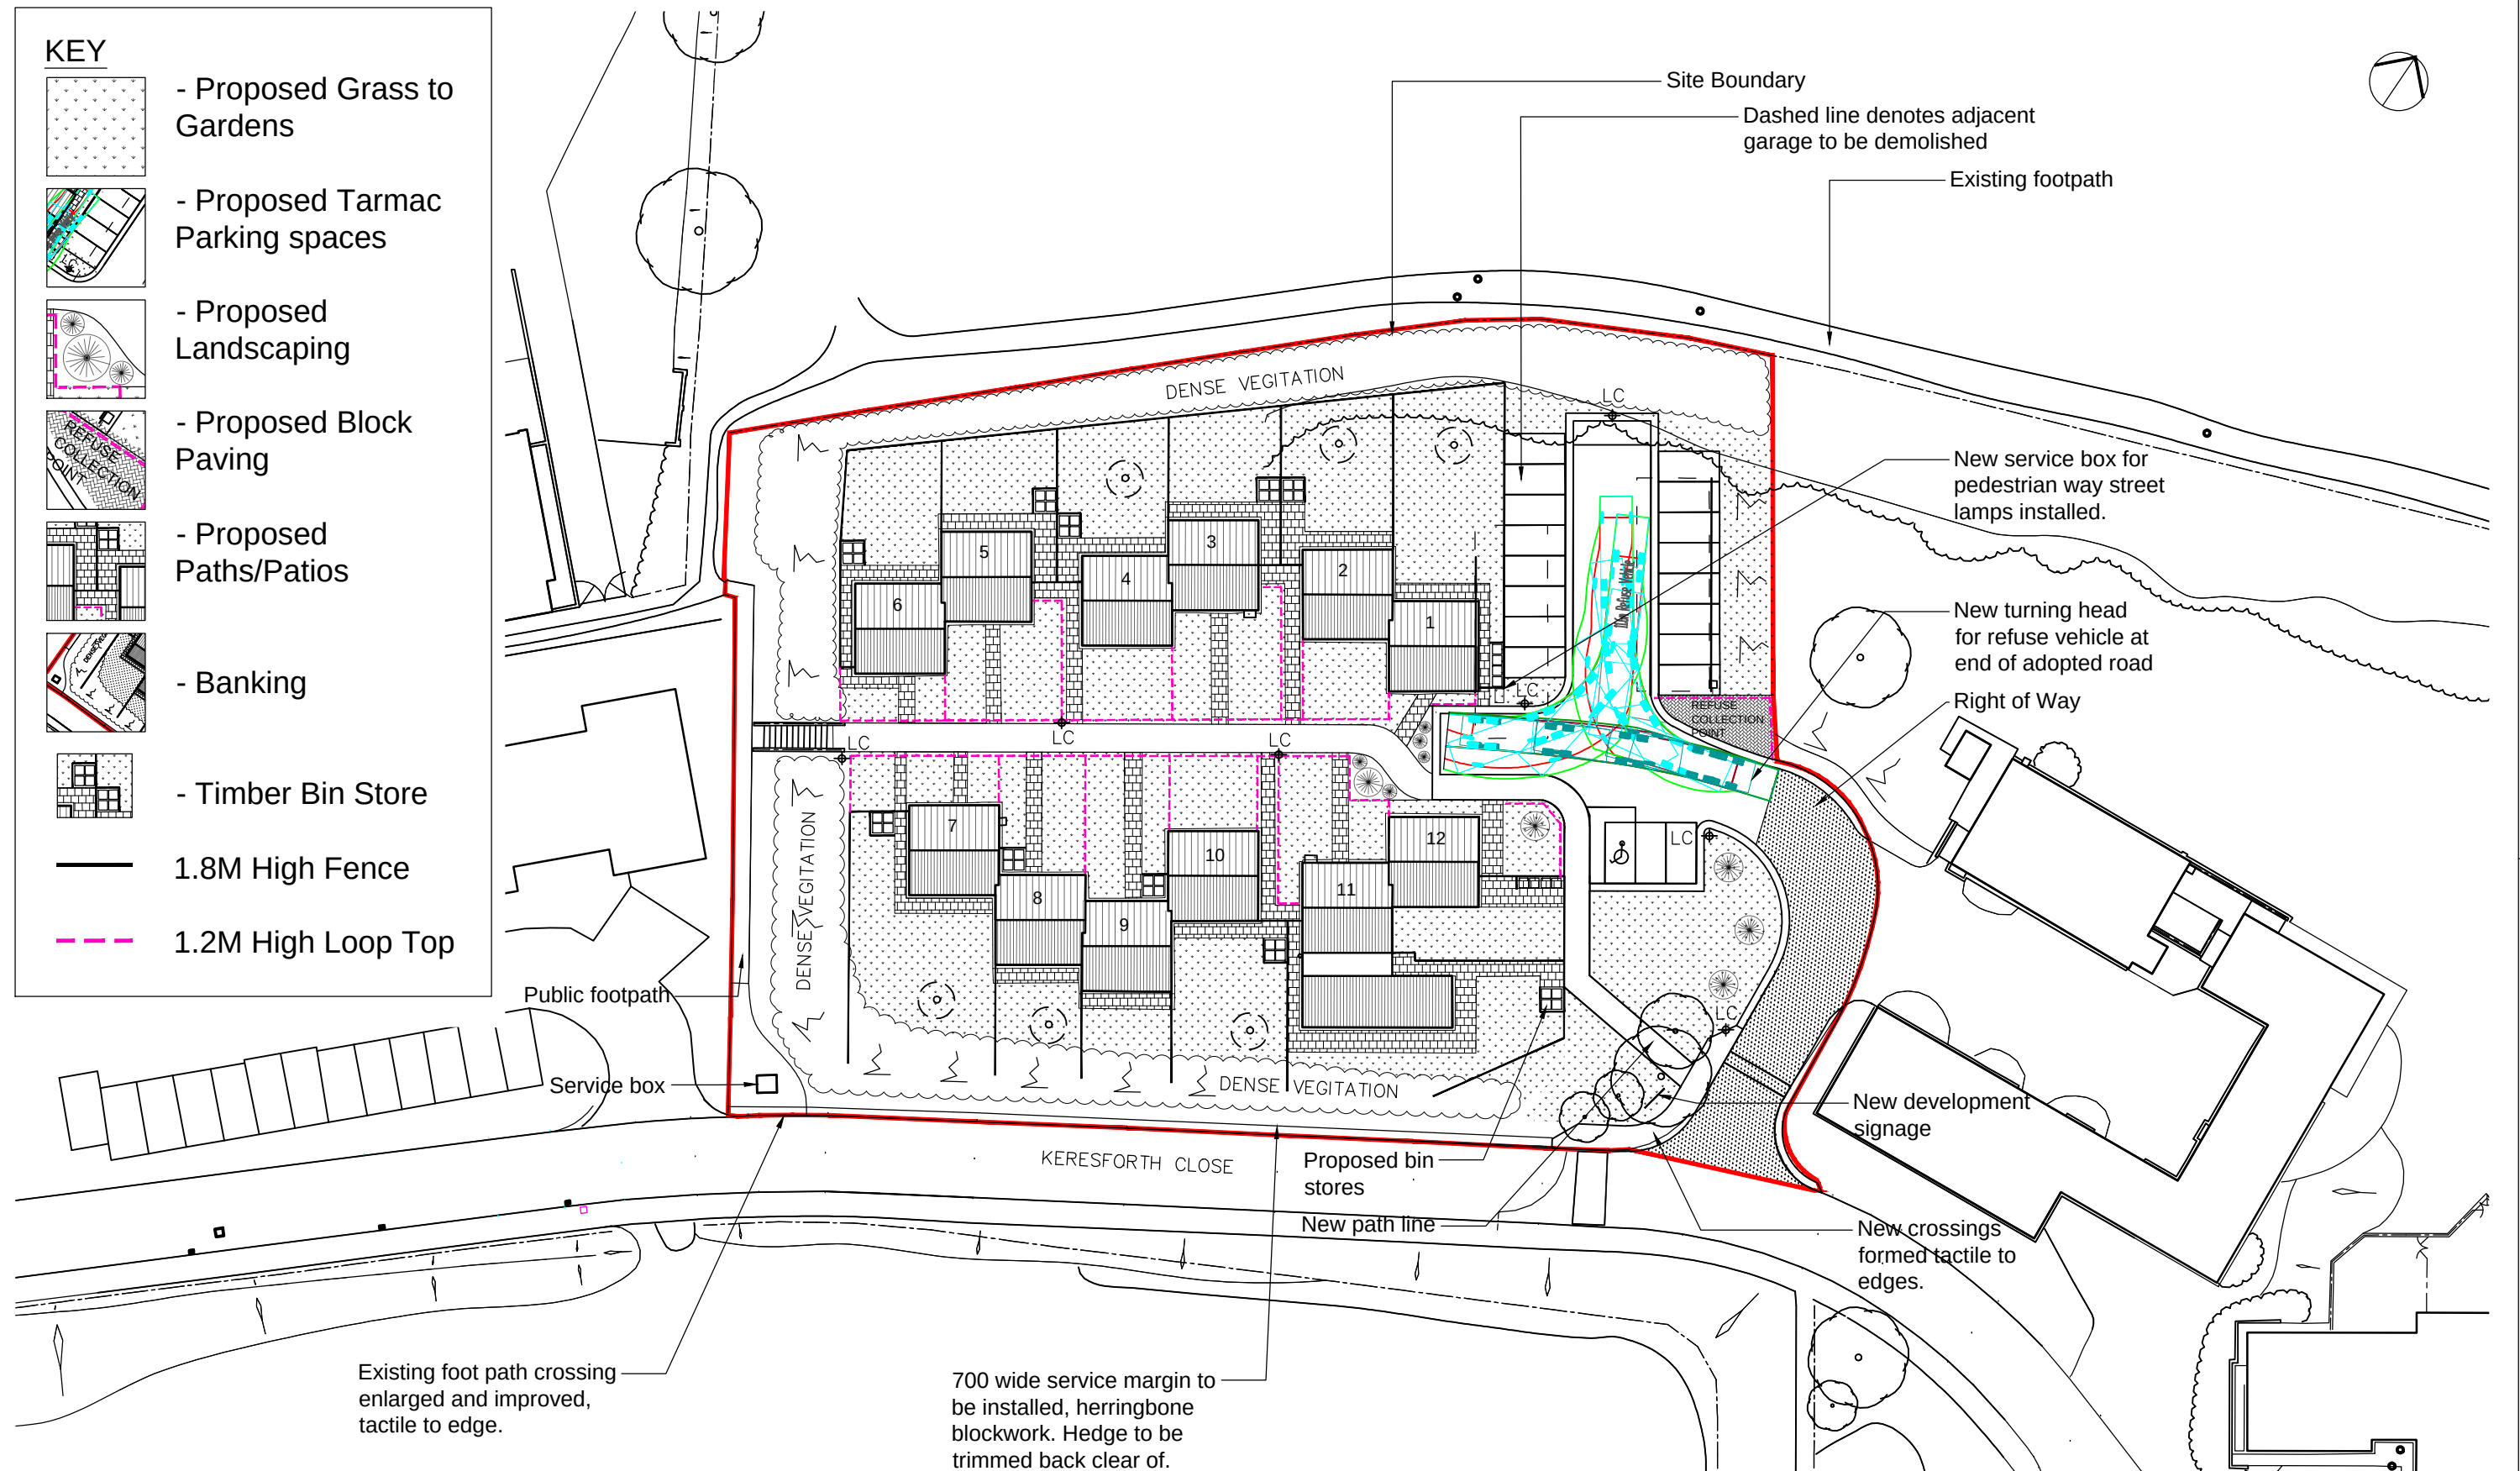

THIS DRAWING IS PRODUCED FOR USE IN THIS PROJECT ONLY AND MAY NOT BE USED FOR ANY OTHER PURPOSE. NPS PROPERTY CONSULTANTS LTD ACCEPT NO LIABILITY FOR THE USE OF THIS DRAWING OTHER THAN THE PURPOSE FOR WHICH IT WAS INTENDED IN CONNECTION WITH THIS PROJECT AS RECORDED IN THE 'PURPOSE FOR ISSUE' AND 'FILE STATUS CODE'.

THIS DRAWING MAY NOT BE REPRODUCED IN ANY FORM WITHOUT PRIOR WRITTEN AGREEMENT OF NPS PROPERTY CONSULTANTS LTD.

© CROWN COPYRIGHT AND DATABASE RIGHTS 2018
ORDNANCE SURVEY LICENCE NUMBER 100022264

ORIGINAL
SHEET SIZE

A3

Updated with highways design

C12 - - - - -

Updated inline with clients further comments, footpath omitted.

C11 - - - - -

Updated for further discussion with highways & client feedback

C9 - - - - -

CLIENT
BERNESLAI HOMES

TITLE
PROPOSED SITE PLAN

PROJECT
KERESFORTH CLOSE,
RESIDENTIAL
CONVERSIONS

nps/group

NPS Barnsley Ltd
Gateway Plaza, Sackville St, Barnsley, South
Yorkshire, S70 2RD,
Tel: 01226 774605; Email: barnsley@nps.co.uk
web:www.nps.co.uk

SCALES DISCIPLINE PROJECT NUMBER
1:500 ARCH 07-17-18-1-1409

DRAWING NUMBER
NPS-DR-A-(00)-004

REV CODE
C12

STATUS CODE PURPOSE OF ISSUE DRAWN
S0 CONSTRUCTION WC