



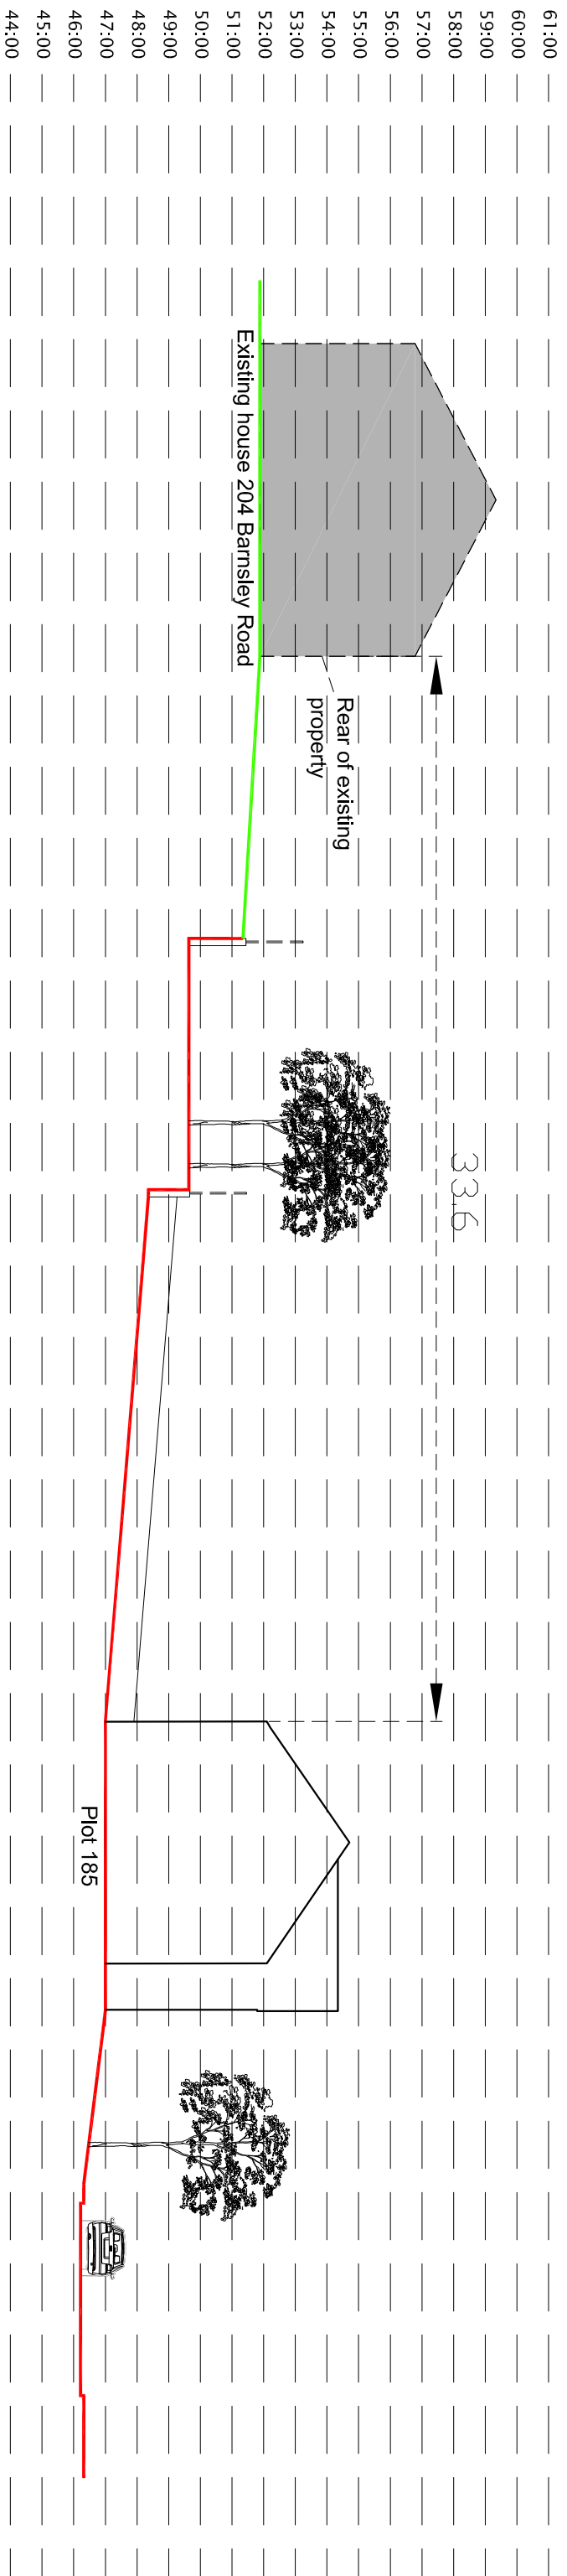


Section E-E

KEY
Proposed Ground Level
Existing Ground Level

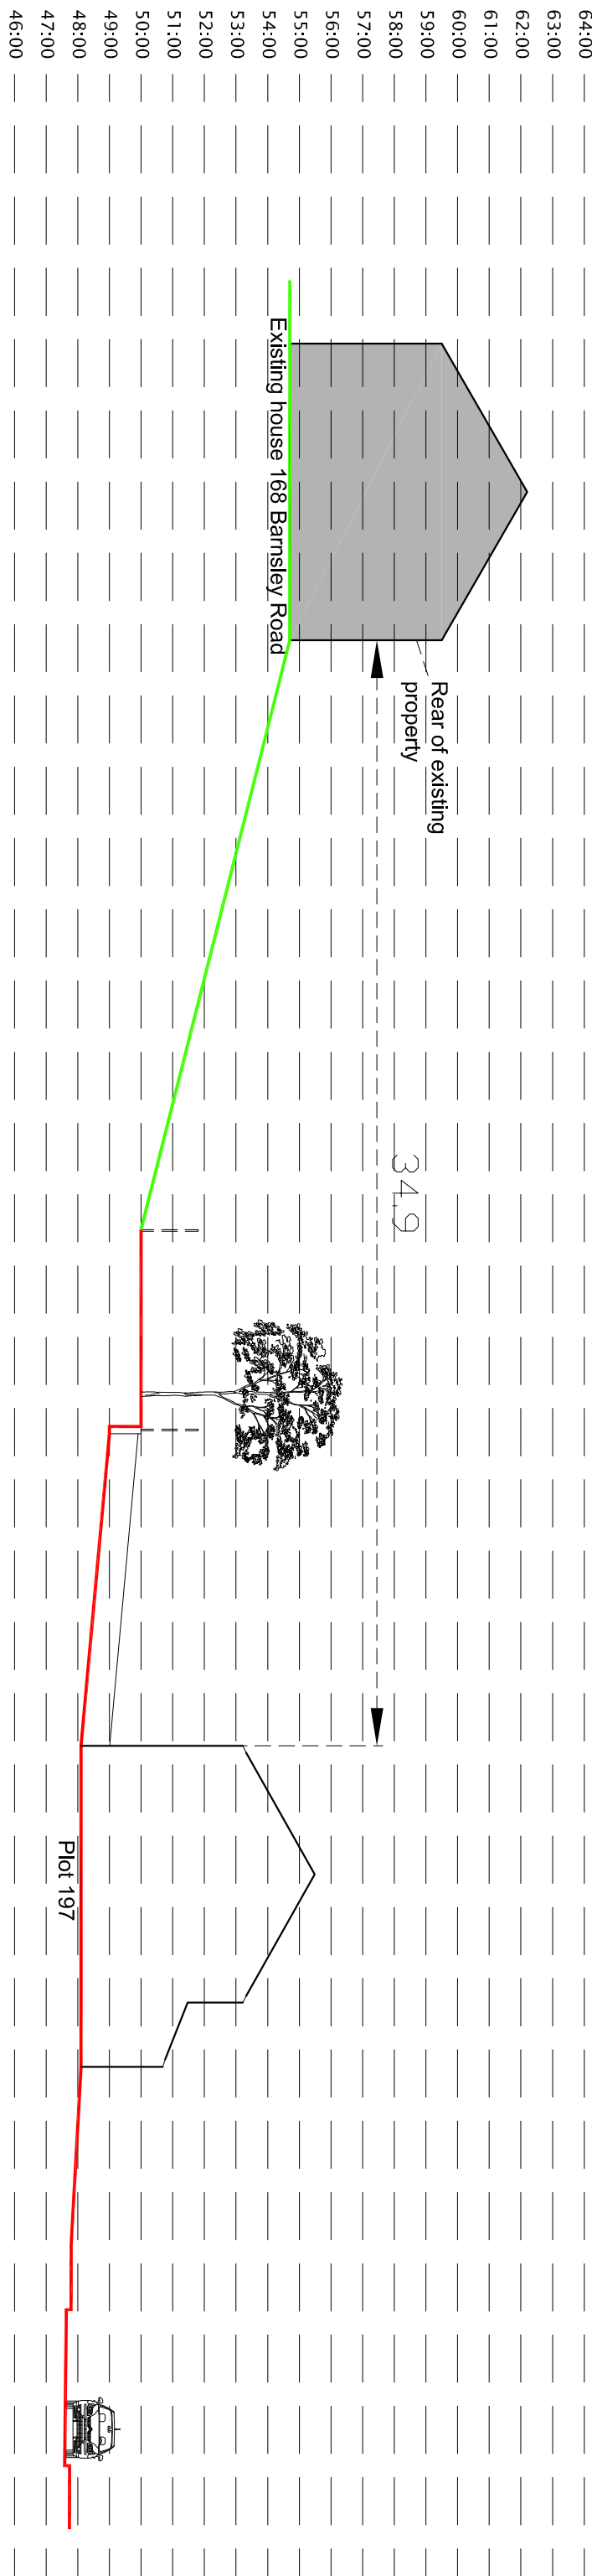


Section D-D

KEY
Proposed Ground Level
Existing Ground Level

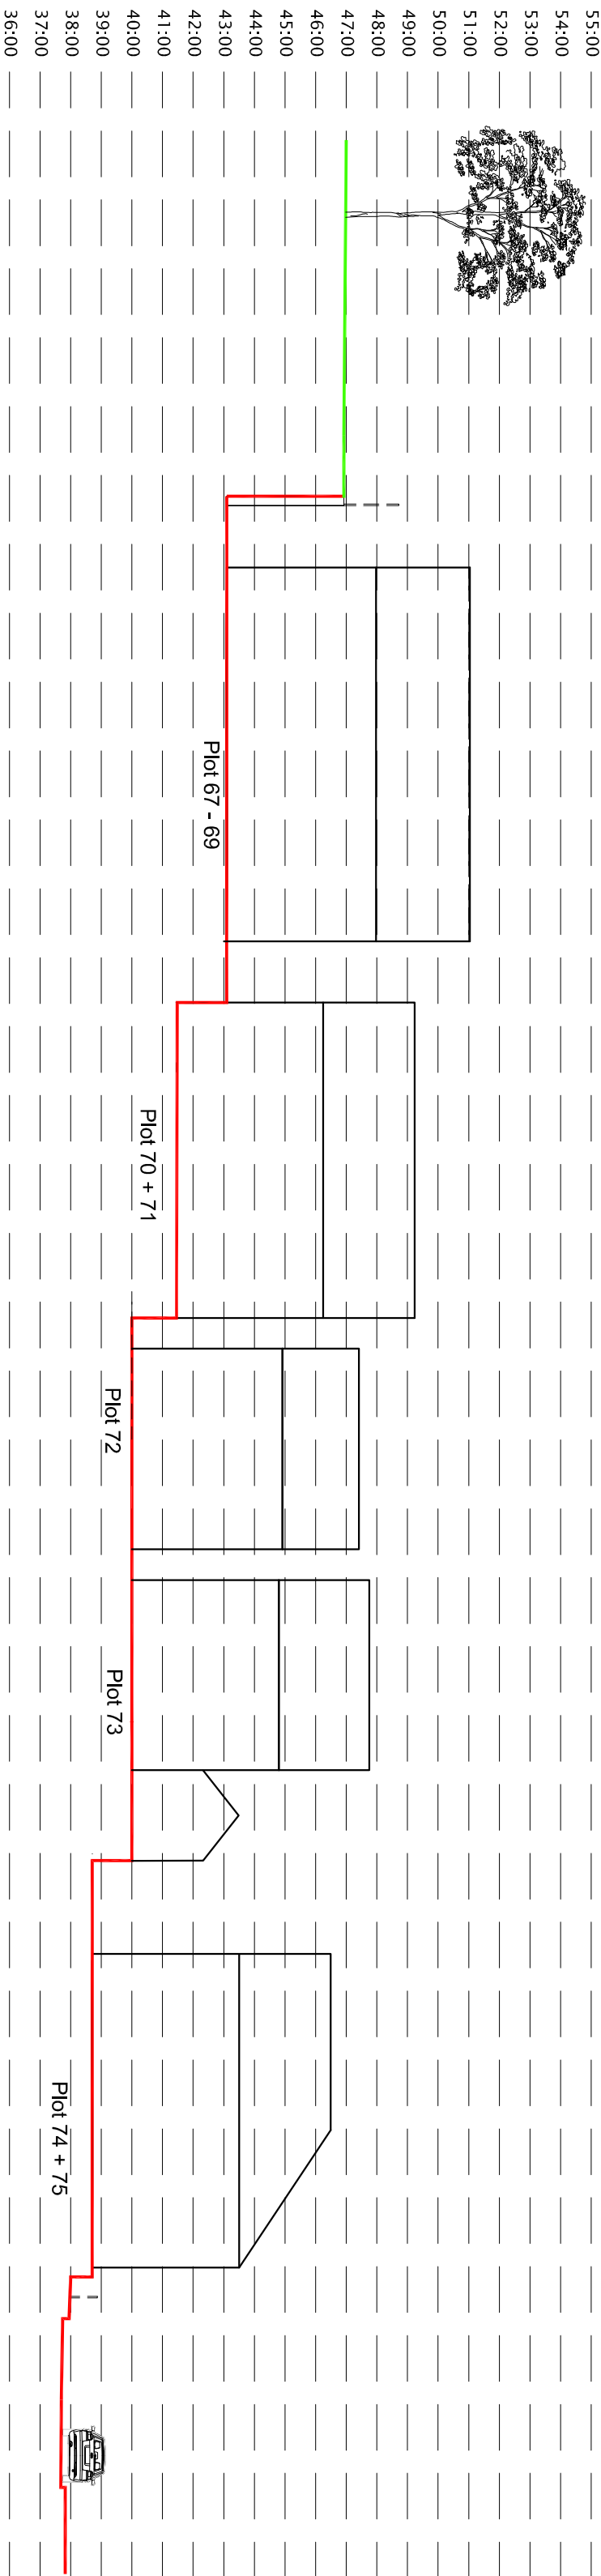


Section B-B

KEY
Proposed Ground Level
Existing Ground Level

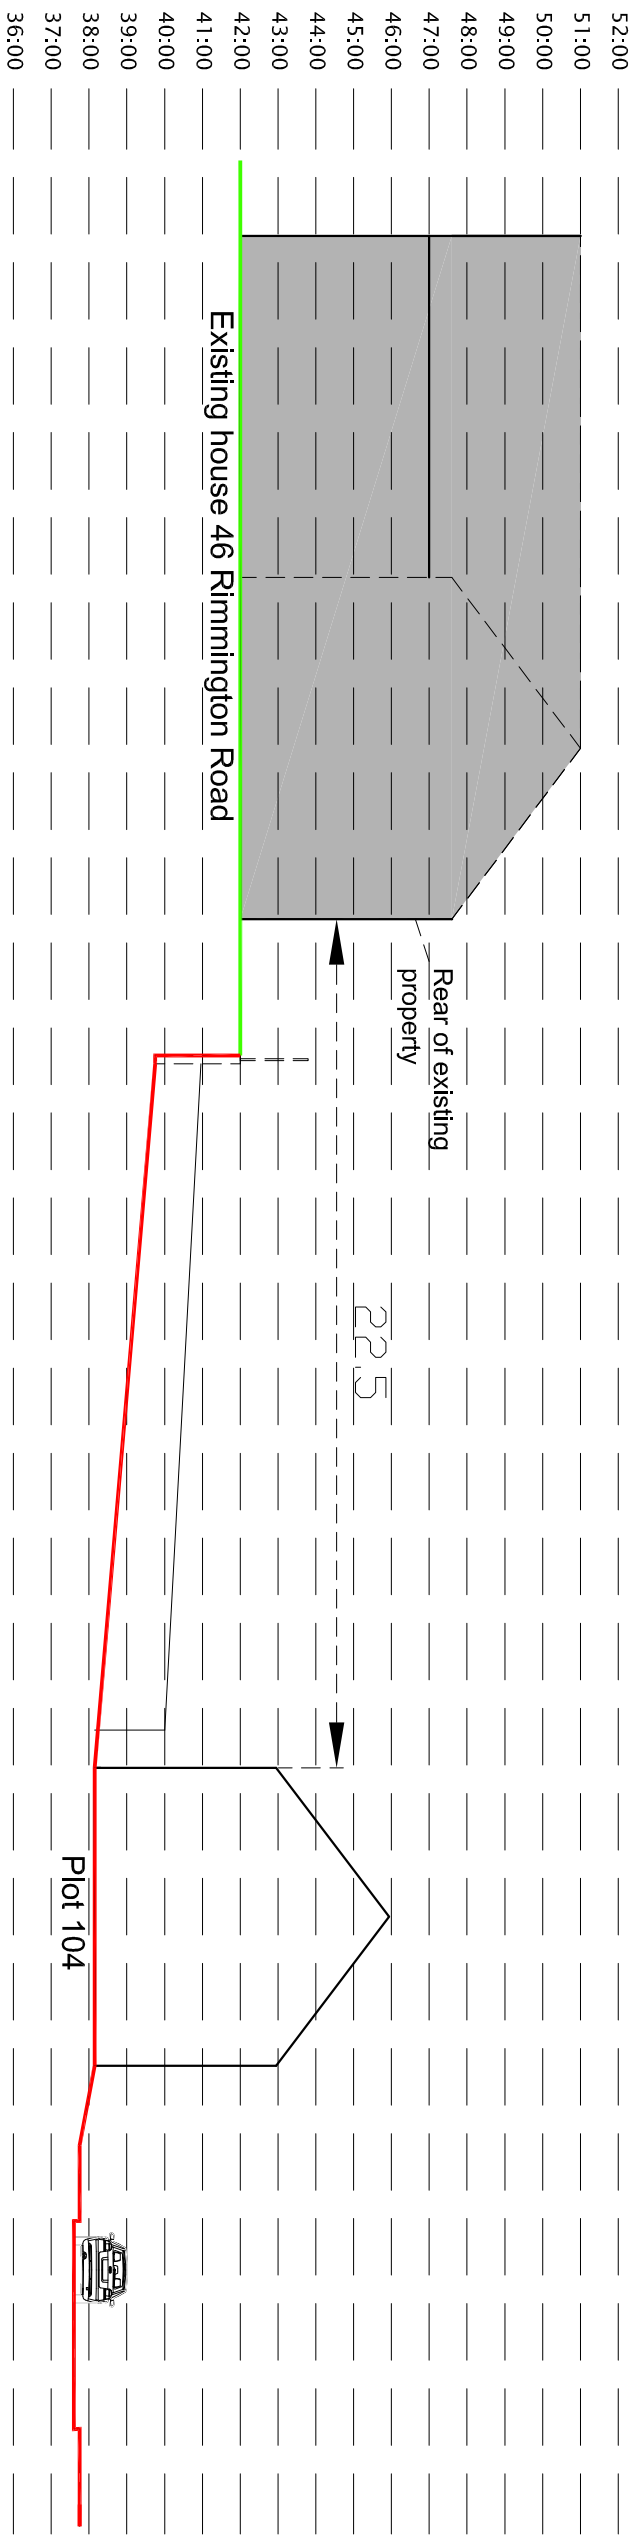


Section A-A

KEY
Proposed Ground Level
Existing Ground Level

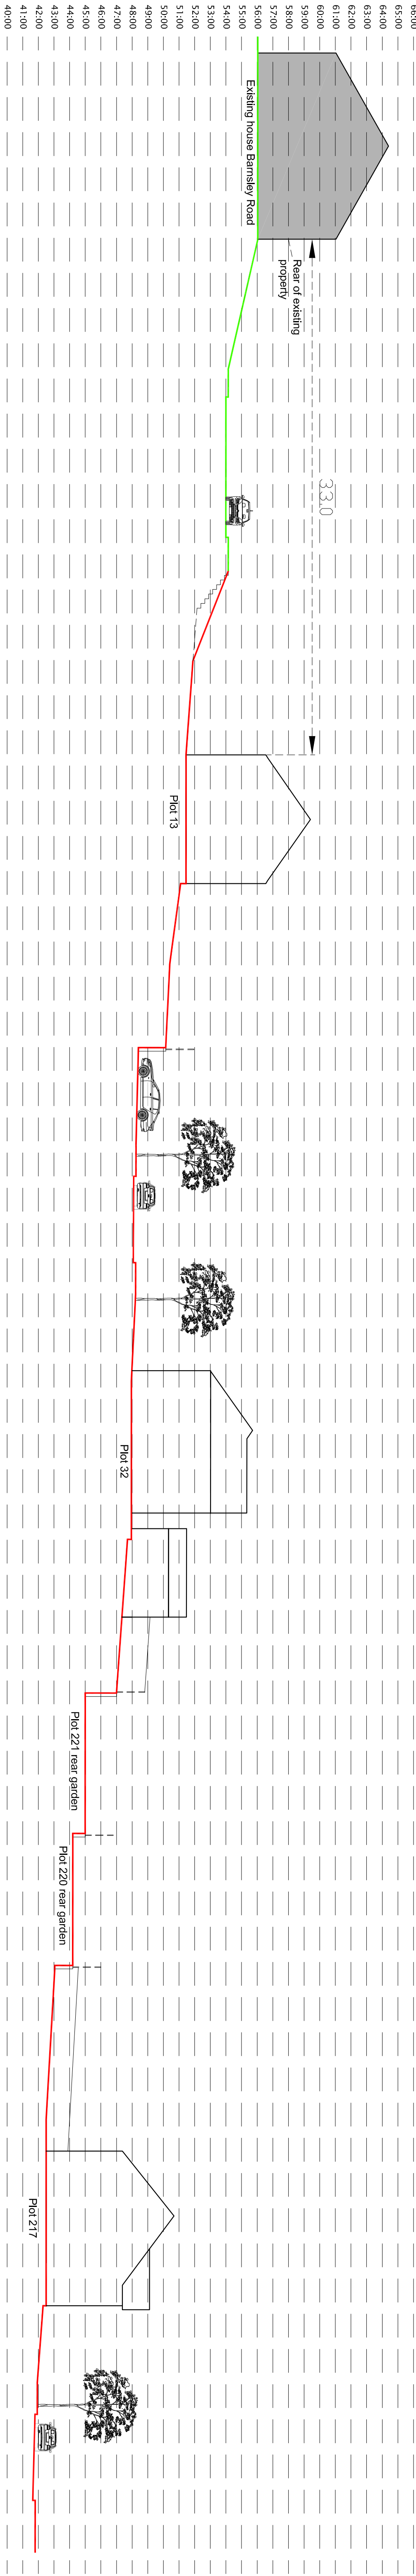

Section C-C

KEY
Proposed Ground Level
Existing Ground Level

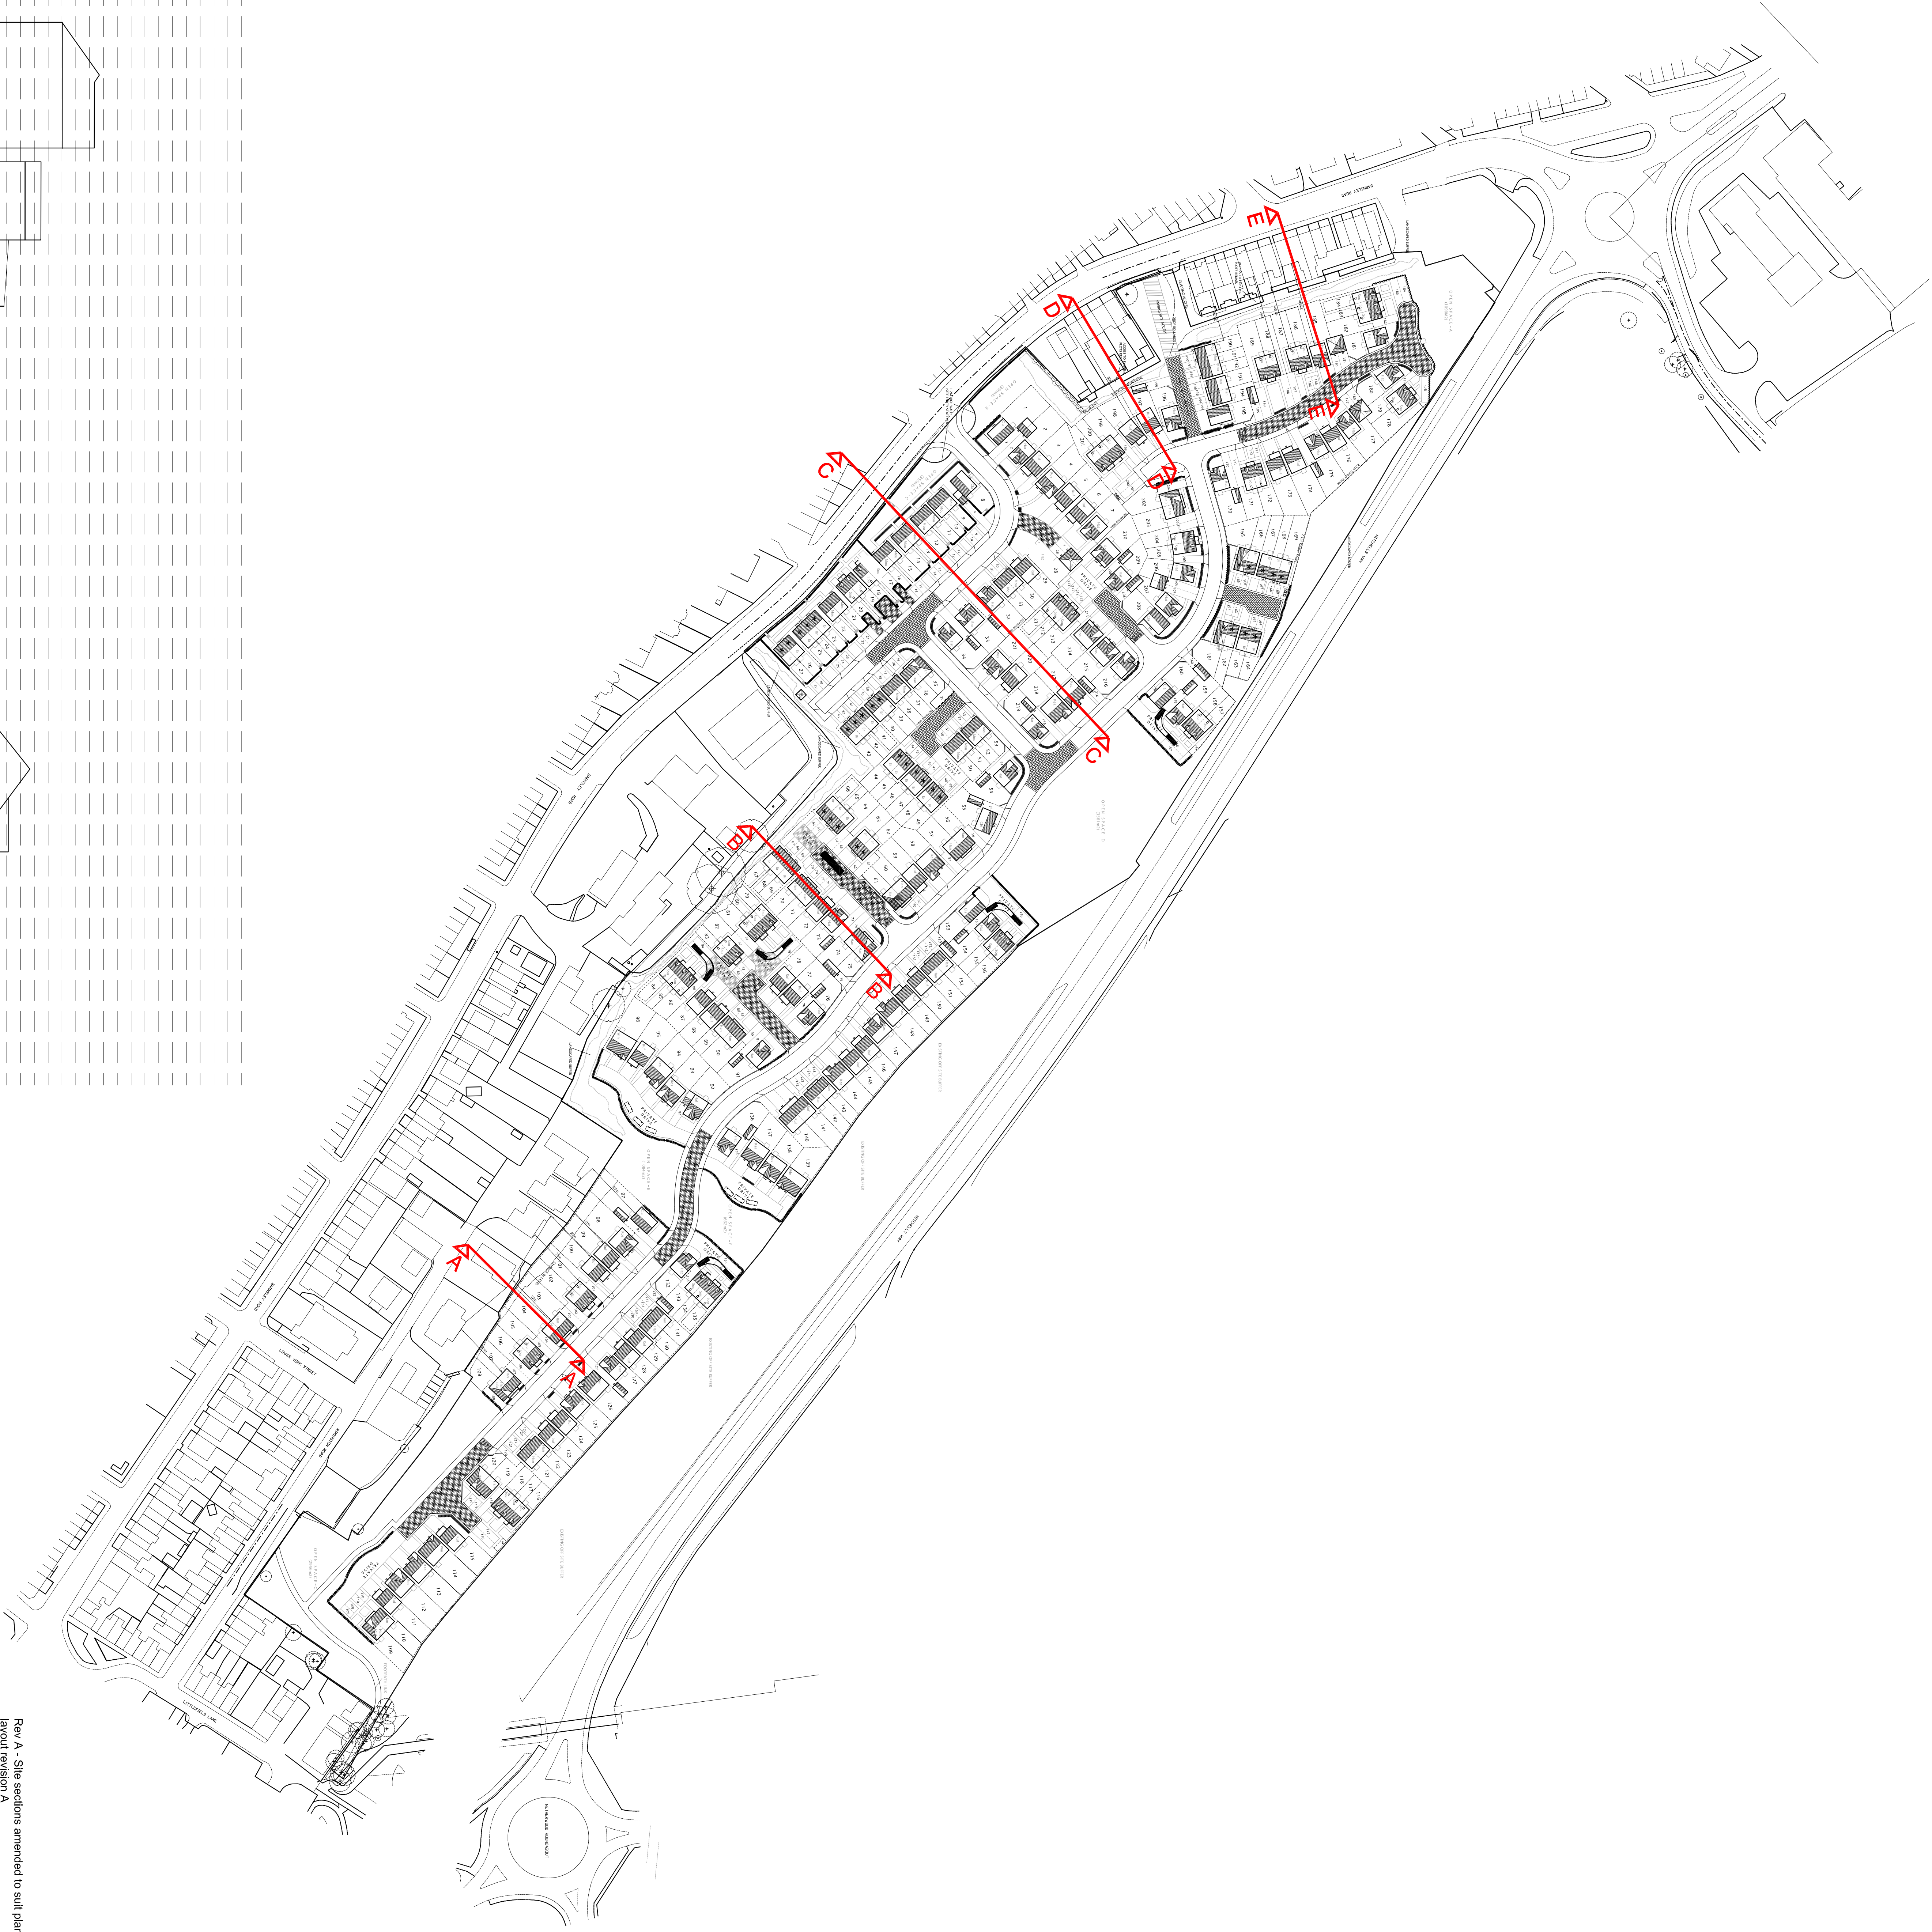

Rev A - Site sections amended to suit planning layout revision A



Proposed Residential Development
Off Barnsley Road, Wombwell

Site Sections

Scale	1:200@A0	Drawing Number	
Drawn By	DRH	WOM/201302A	
Checked By	CAH	August 13	

SCALE 1:200

SITE PLAN NTS