


PROJECT	TITLE
Proposed Front Extension 14 Headlands Road, Hoyland	Block / Site Plan
SCALE	DATE
1:100 @ A4	23.06.2022
DRAWN BY	REVIEWED
DRAWING NO	REVISION
2022-02-03	

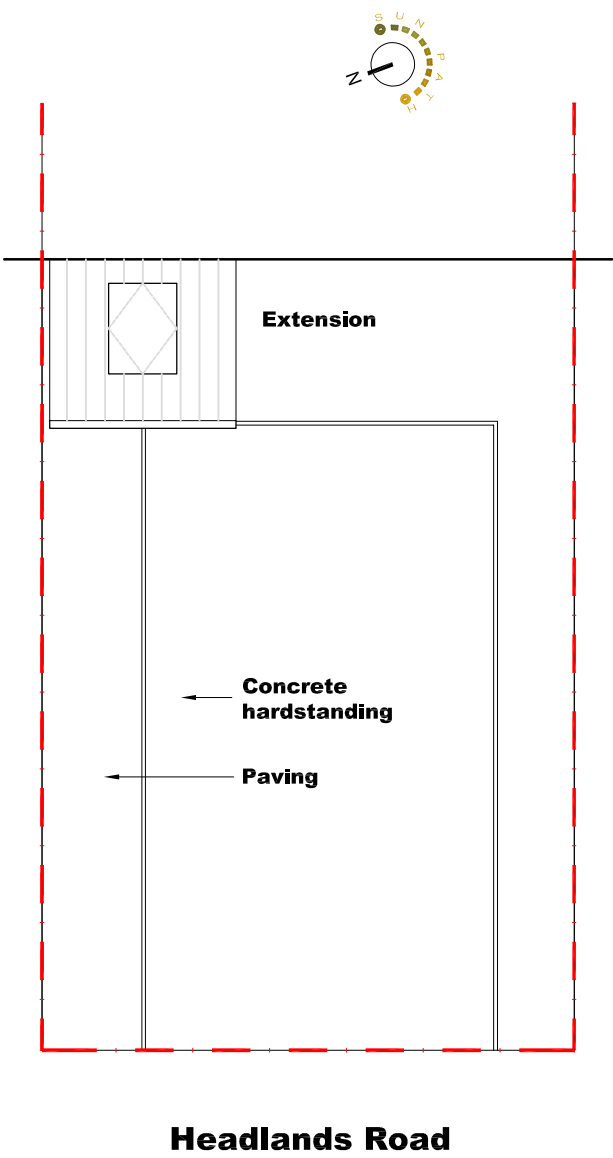

Proposed Site Plan
scale: 1:100