


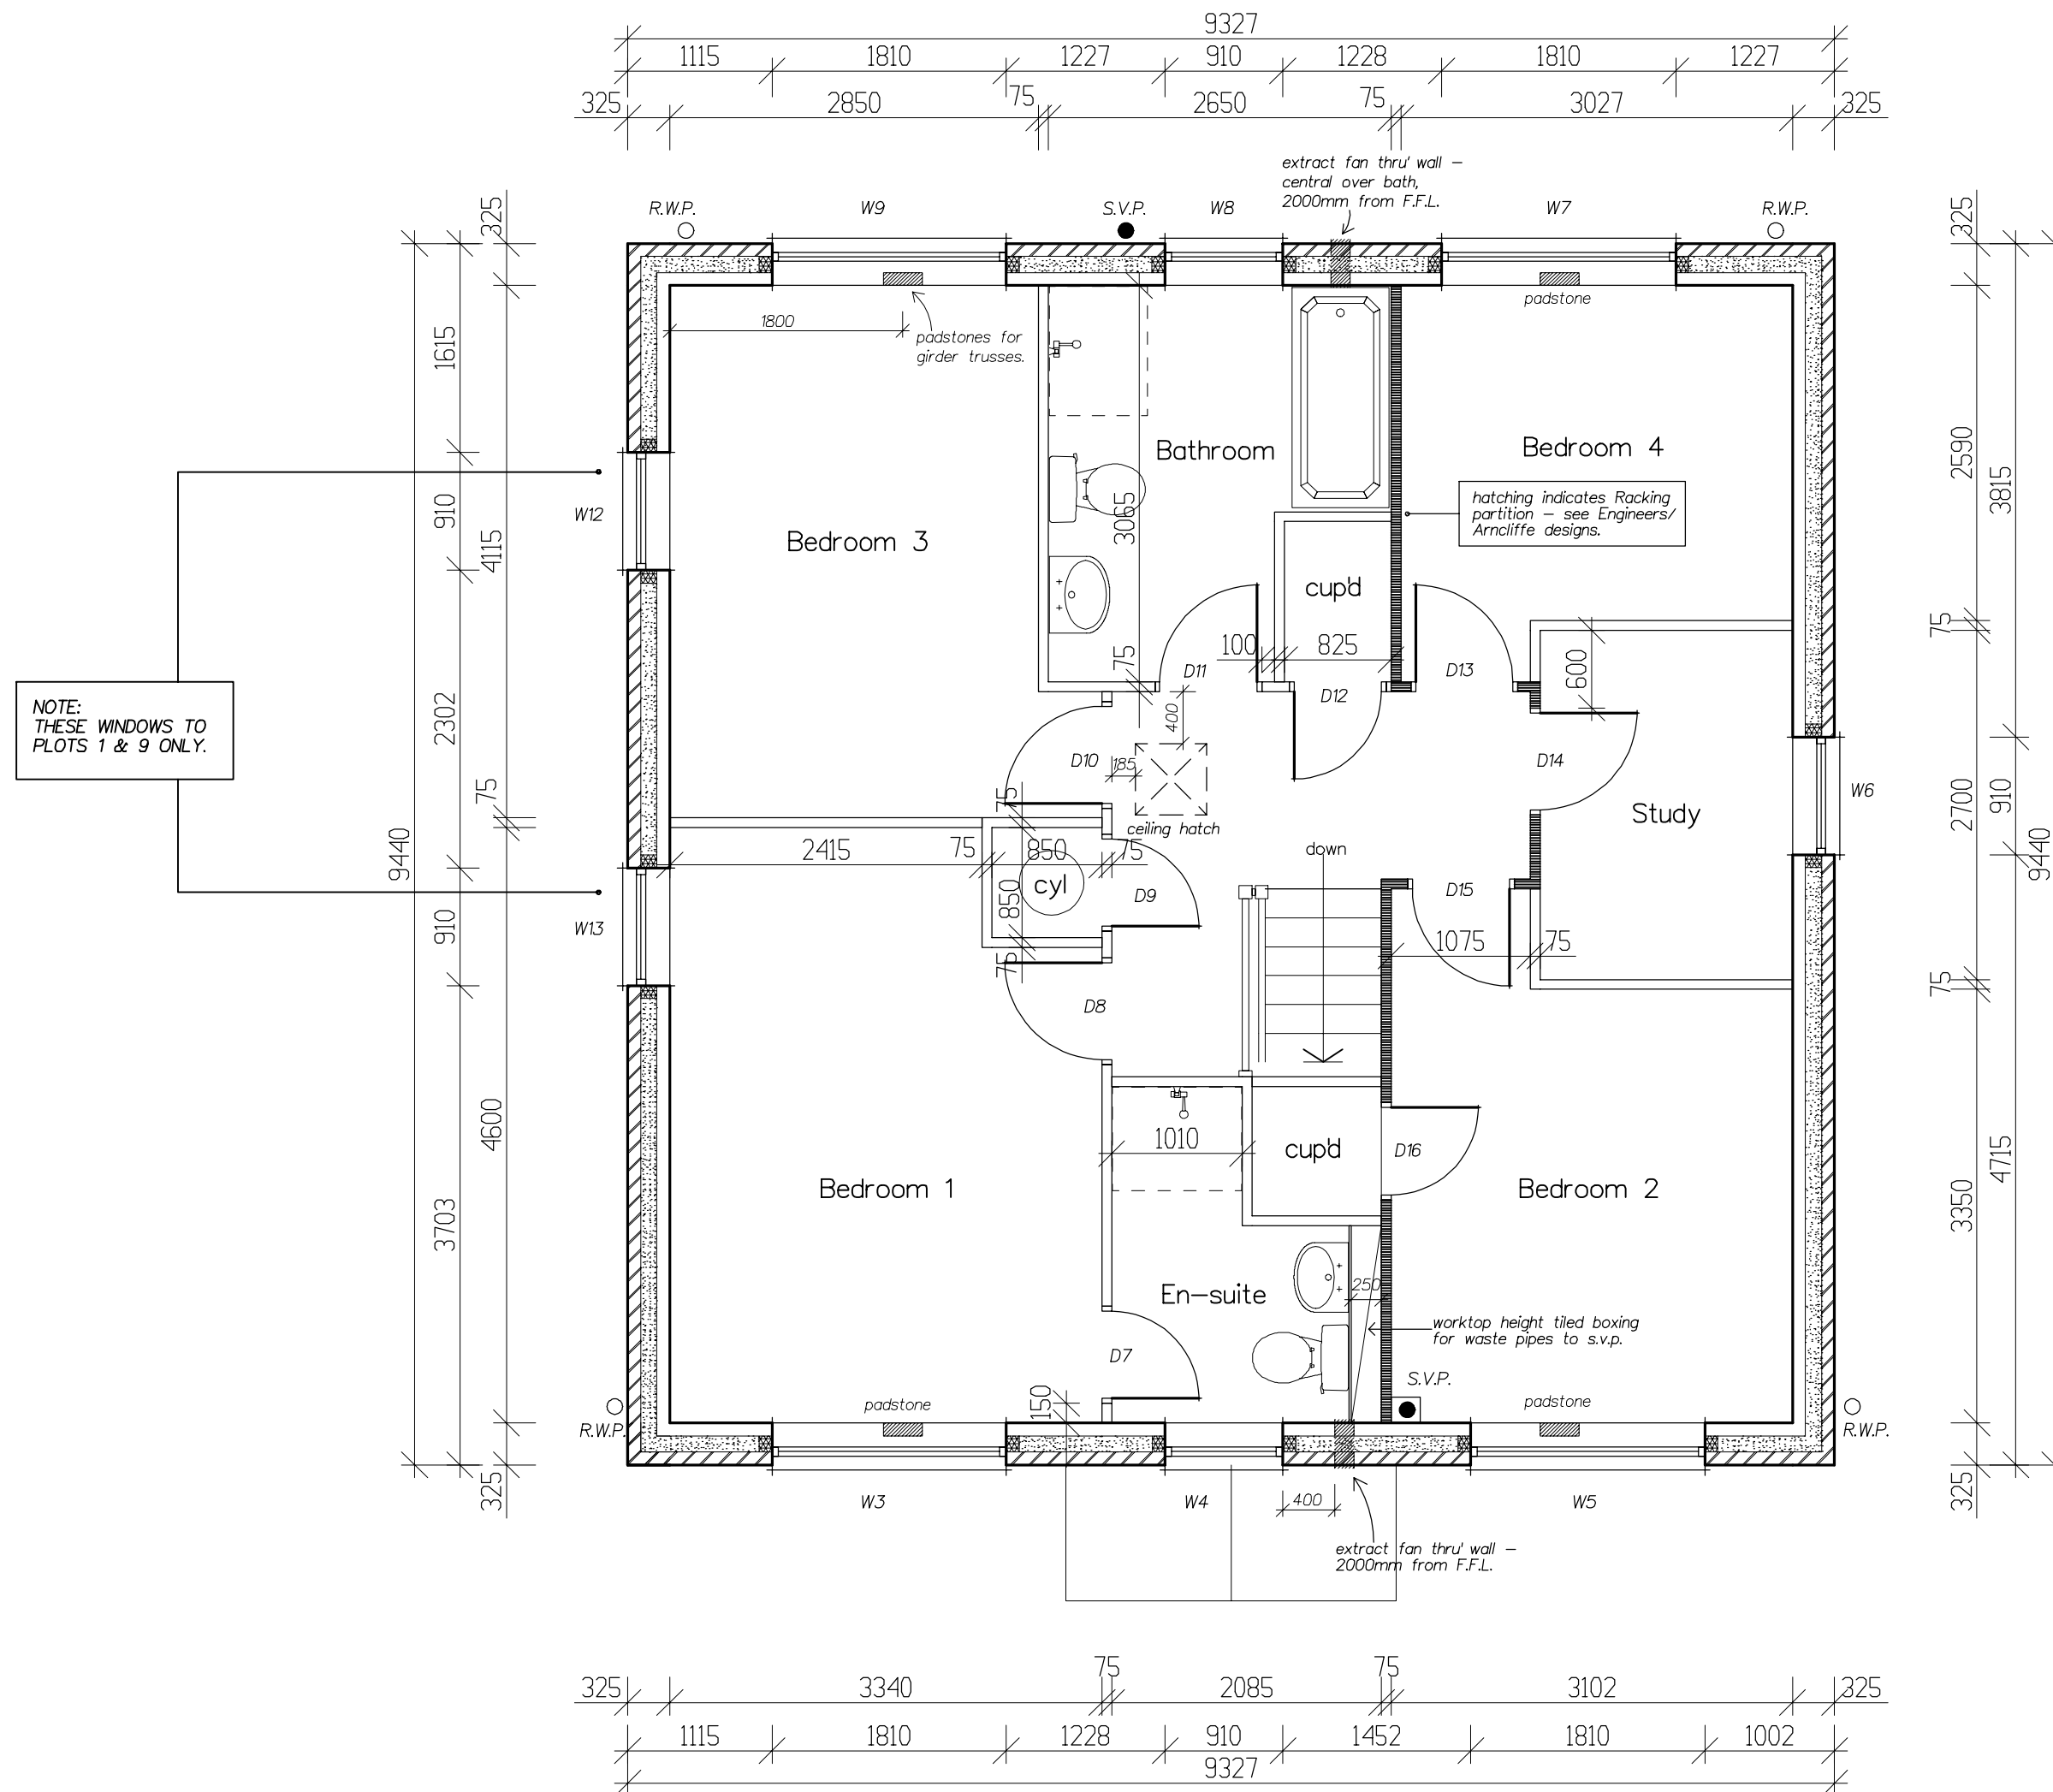

REV C: 30/01/20: WINDOW NOTE AMENDED TO INCLUDE PLOT 9.
REV B: 20/12/19: GENERAL AMENDMENTS.
REV A: 16/12/19: AMENDED TO SUIT GENERAL OFFICE COMMENTS.

Arncliffe

ARNCLIFFE HOMES LIMITED
Arncliffe House, Bramley Grange,
Thorner, Leeds LS14 3DW.
Tel: 0113 237 5900 Fax: 0113 265 4458

**Proposed Residential
Development**

HALIFAX ROAD,
THURGOLAND.

WENTWORTH (1451)

FIRST FLOOR PLAN

SCALE 1:50

DATE 16/12/2019 DRAWN IanDi

DRG. No. 292/WN/2 REV. C.