


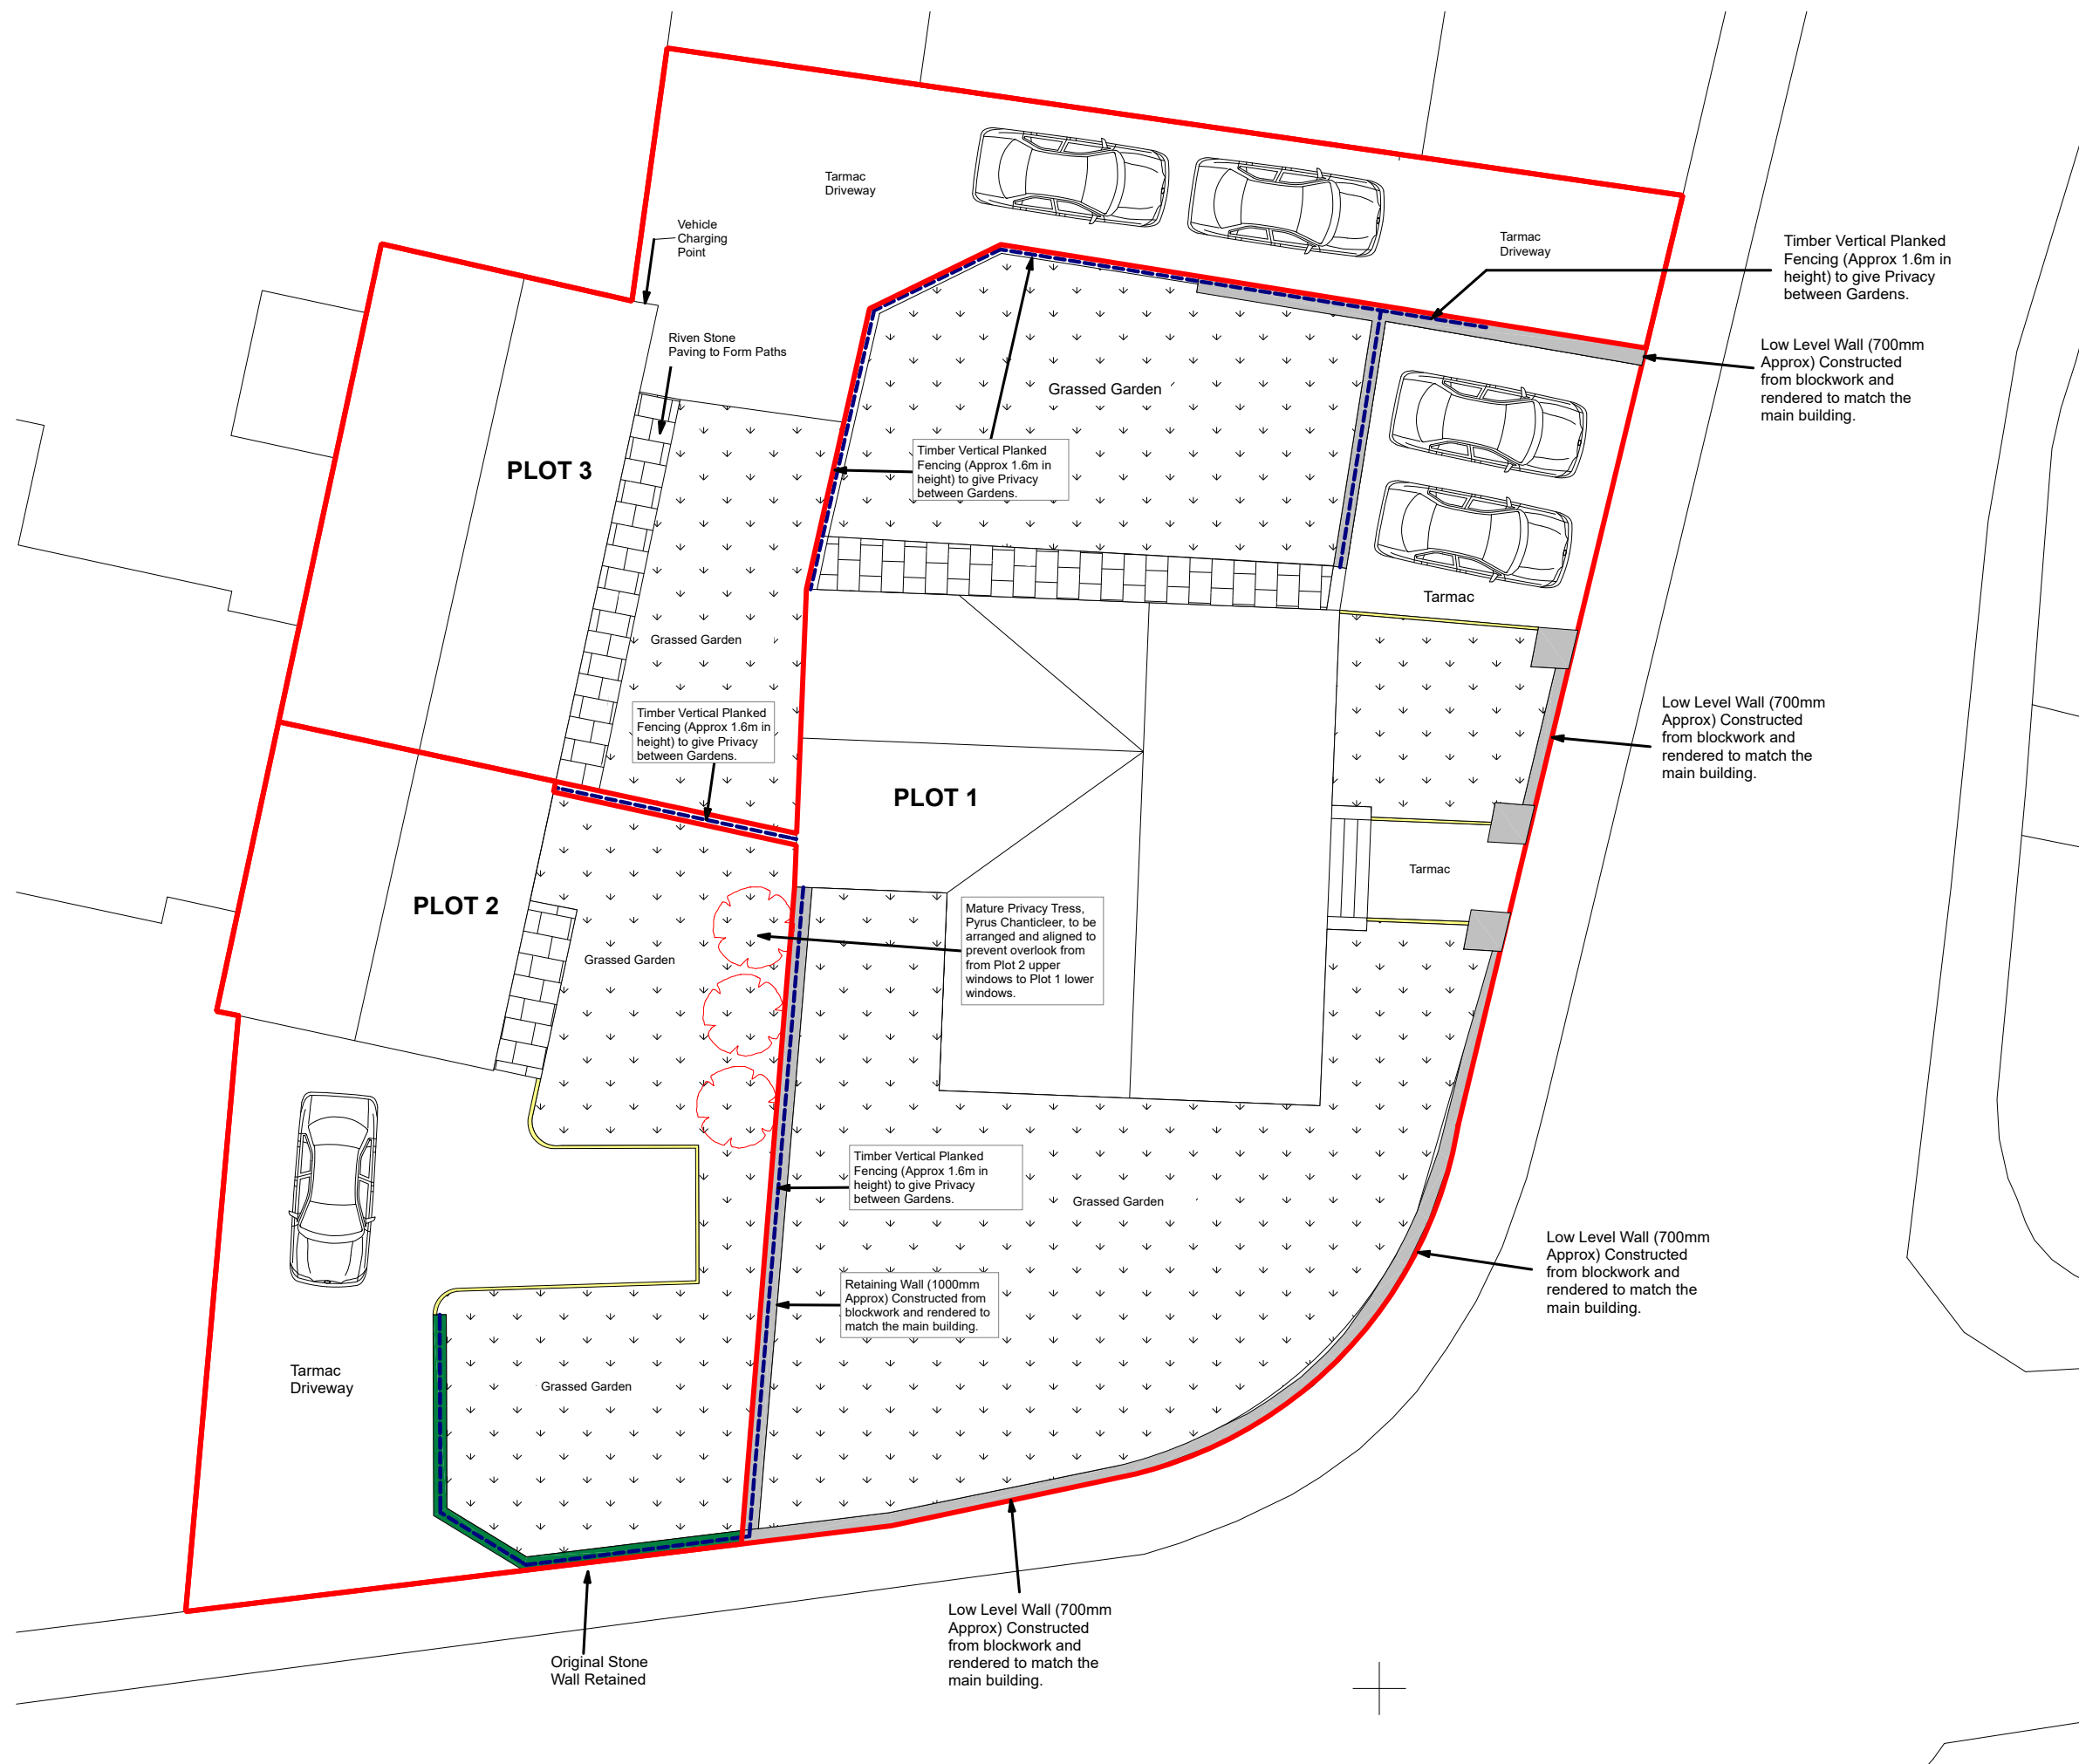

NICHOLAS & NICHOLAS

PROJECT

White Bear Inn, 2 Ballfield Lane, Kexbrough, Barnsley, S75 5EF

PROPOSAL

CONVERSION of FORMER PUBLIC HOUSE AND OUTBUILDINGS TO FORM 3 DWELLINGS

CLIENT

DR M SPENCER

DRAWING NUMBER

SITE PLAN SHOWING, LANDSCAPING, BOUNDARY TREATMENT, VEHICLE CHARGING POINT, to DISCHARGE CONDITIONS 4, 5, 6, 7, 8 of APPROVED APPLICATION 2020/1427.

DATE

05.12.2021

SCALE

1:150 (A3)

Do not scale from this drawing. If in doubt please ask. Dimensions must be checked on site where possible

WWW.NICHOLASANDNICHOLAS.CO.UK

MAIL@NICHOLASANDNICHOLAS.CO.UK