

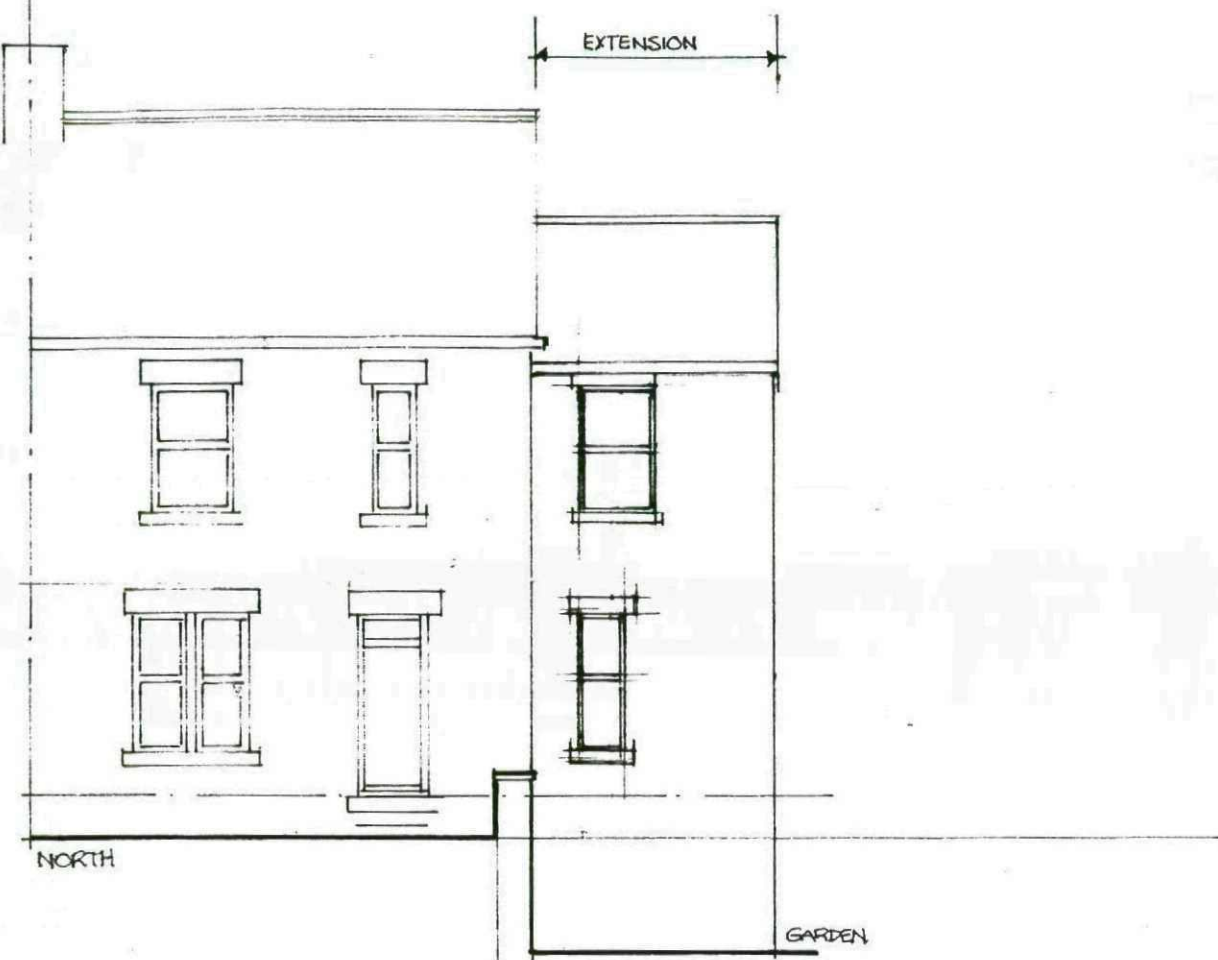


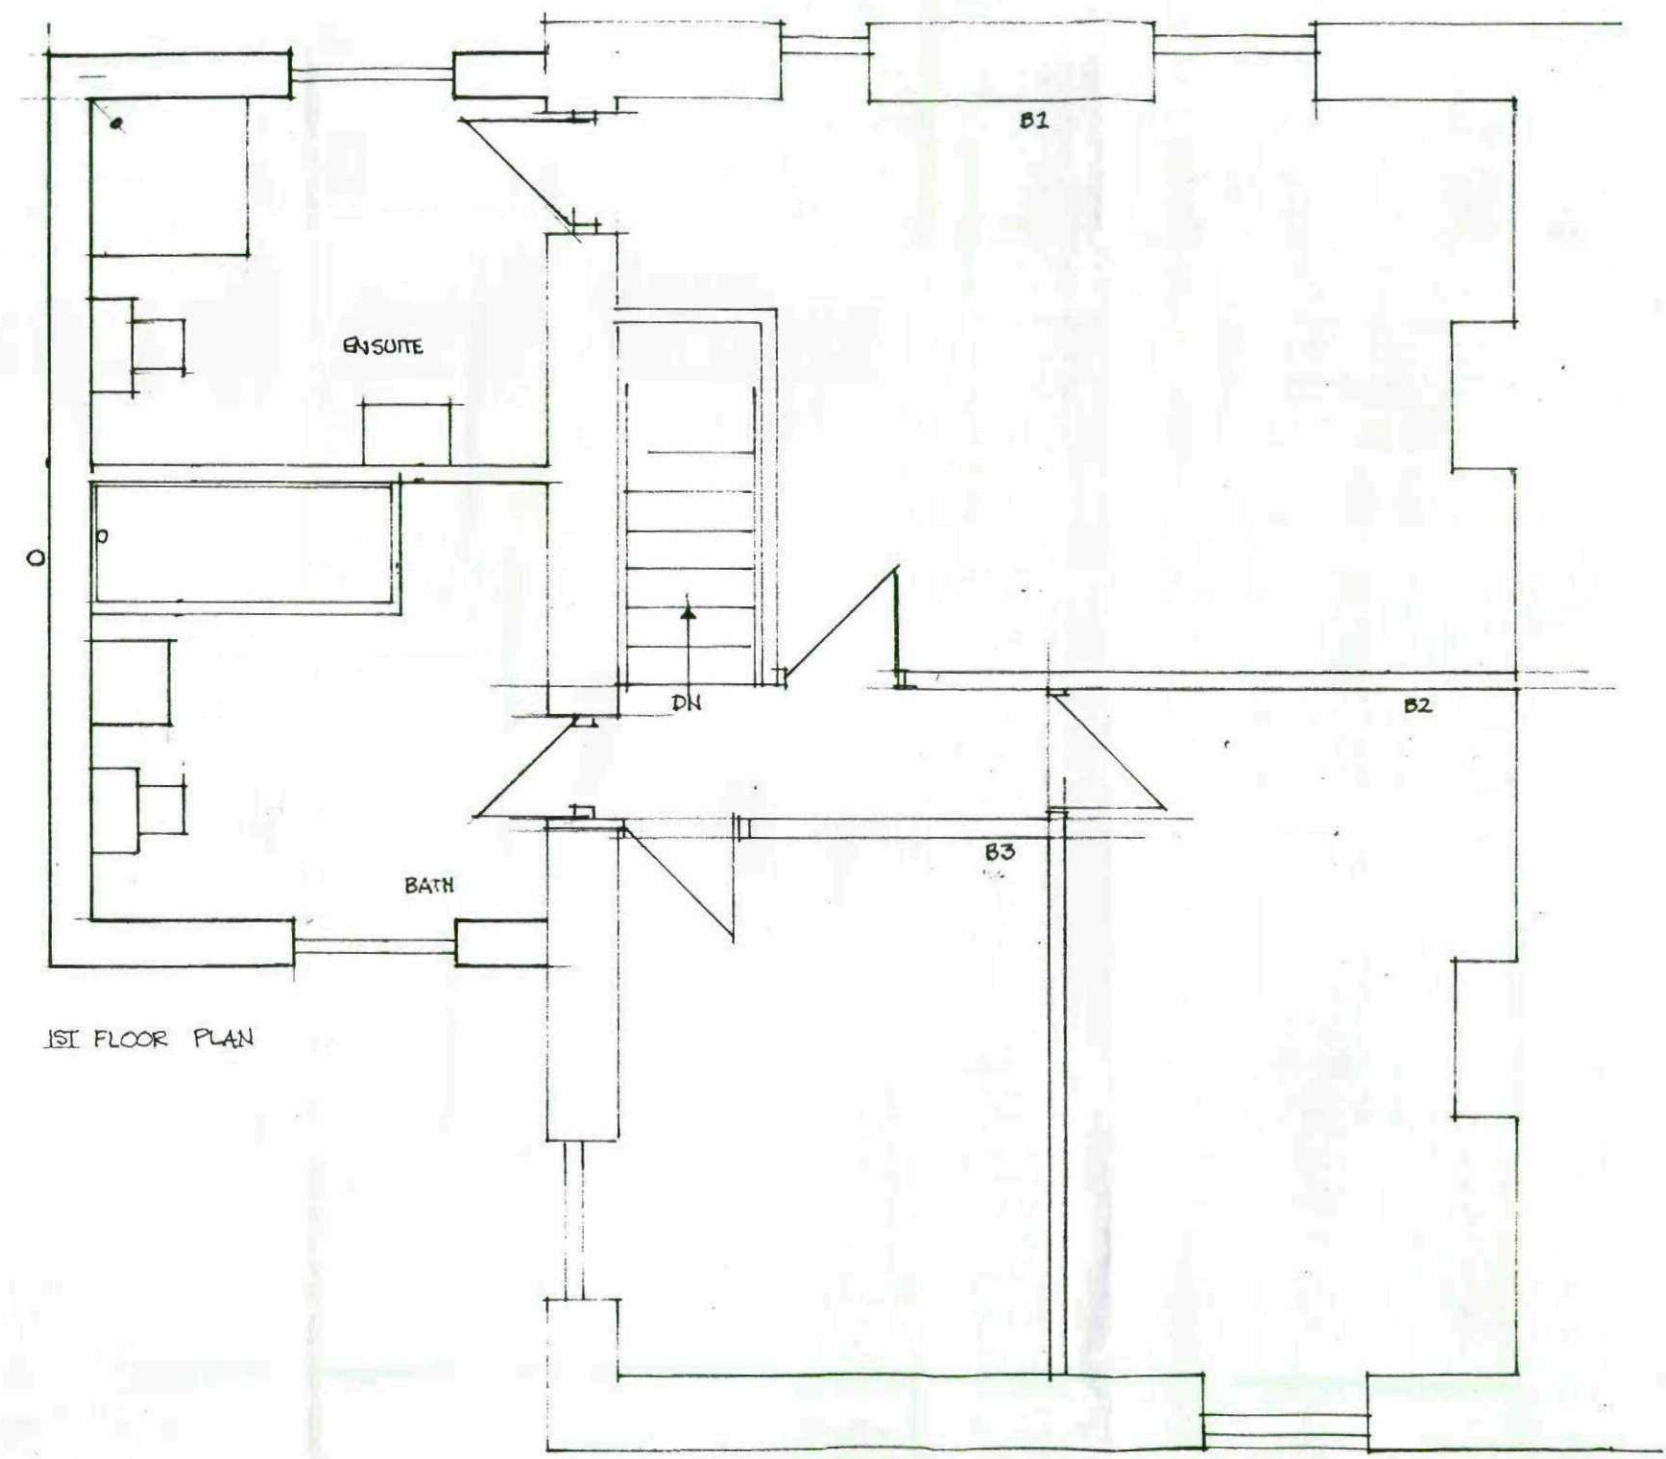

EXTENSION TO HOUSE AT 4 BANK VIEW BOWER HILL ROAD OXSPRING
 PLAN + ELEVATIONS 1:50 1:100 DRG A1 3/2011.

MICHAEL A CLYNCH
 Dip. Arch. Dip. T. P. A.R.I.B.A.
 Architect & Town Planner
 14 Huddersfield Road, Ingbirchworth
 Sheffield S36 7GF Tel: 01226 766308

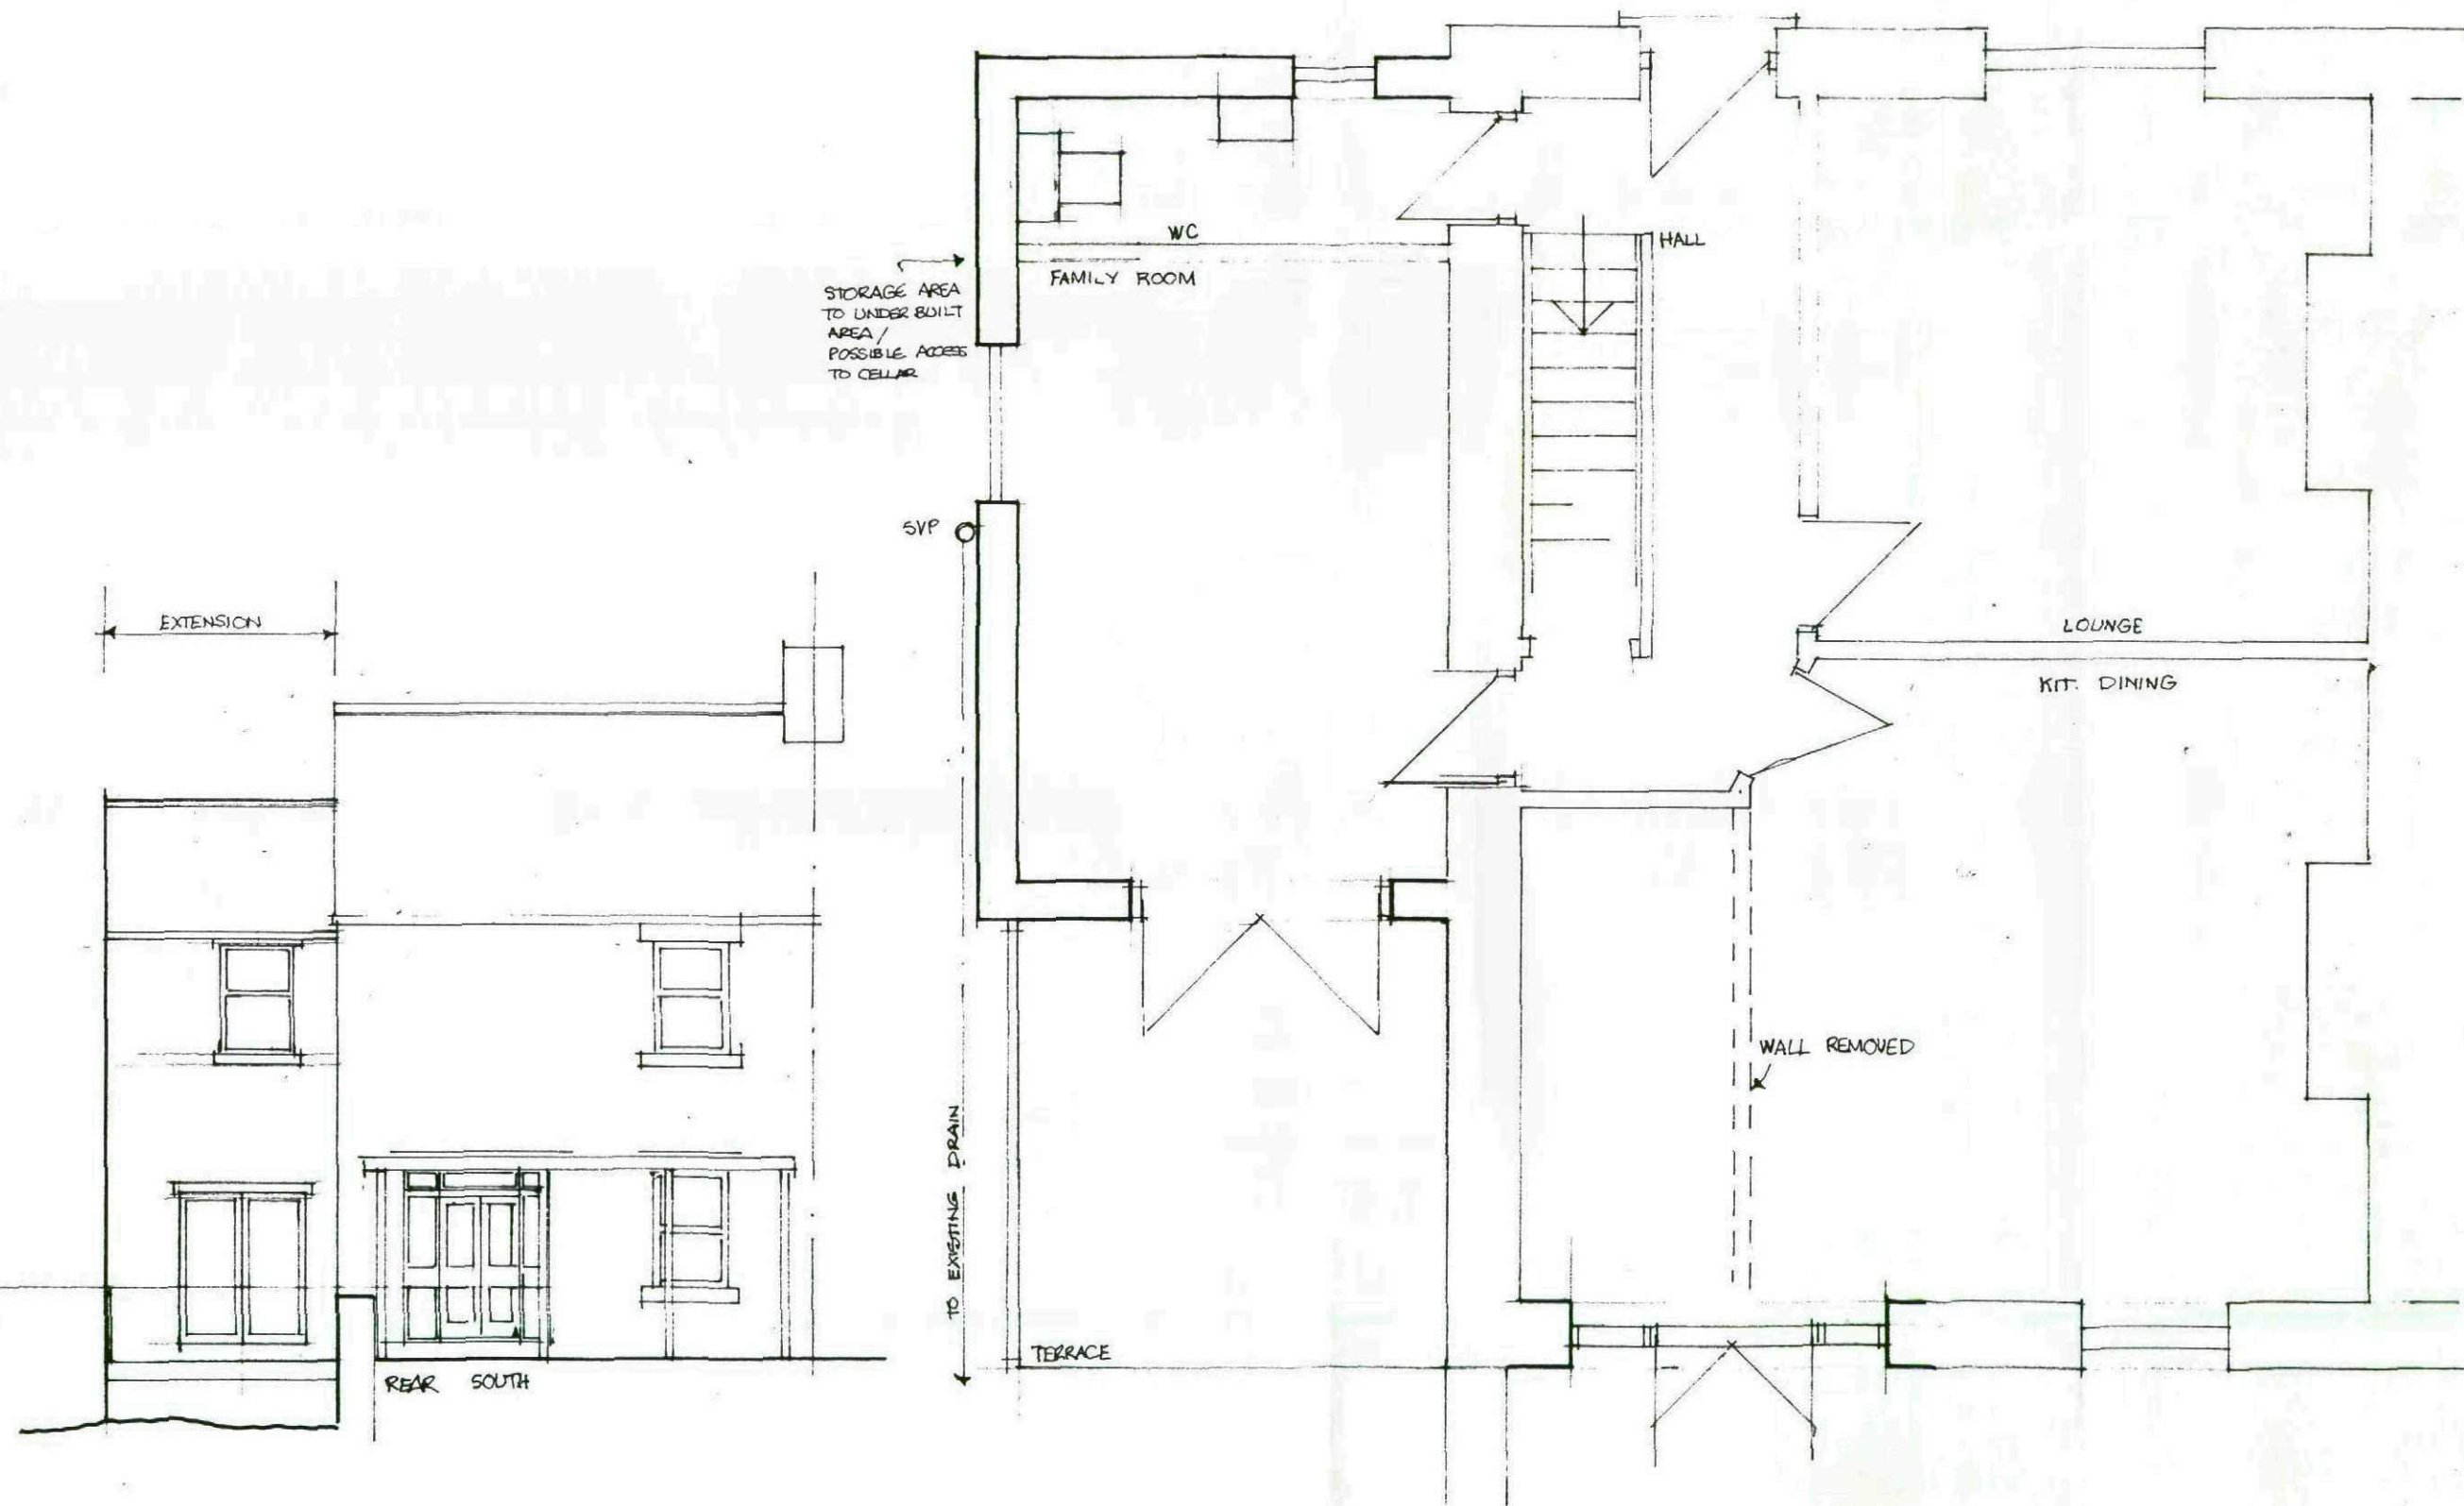


EXTENSION TO HOUSE AT 4 BANK VIEW BOWER HILL ROAD OXSPRING
PLAN AND ELEVATION

1:50 1:100 DRG A1 3/2011


MICHAEL A CLYNCH
Dip. Arch. Dip. T. P. A.R.I.B.A.
Architect & Town Planner
14 Huddersfield Road, Ingblirchworth
Sheffield S36 7GF Tel: 01226 766308



EXISTING FRONT ELEVATION

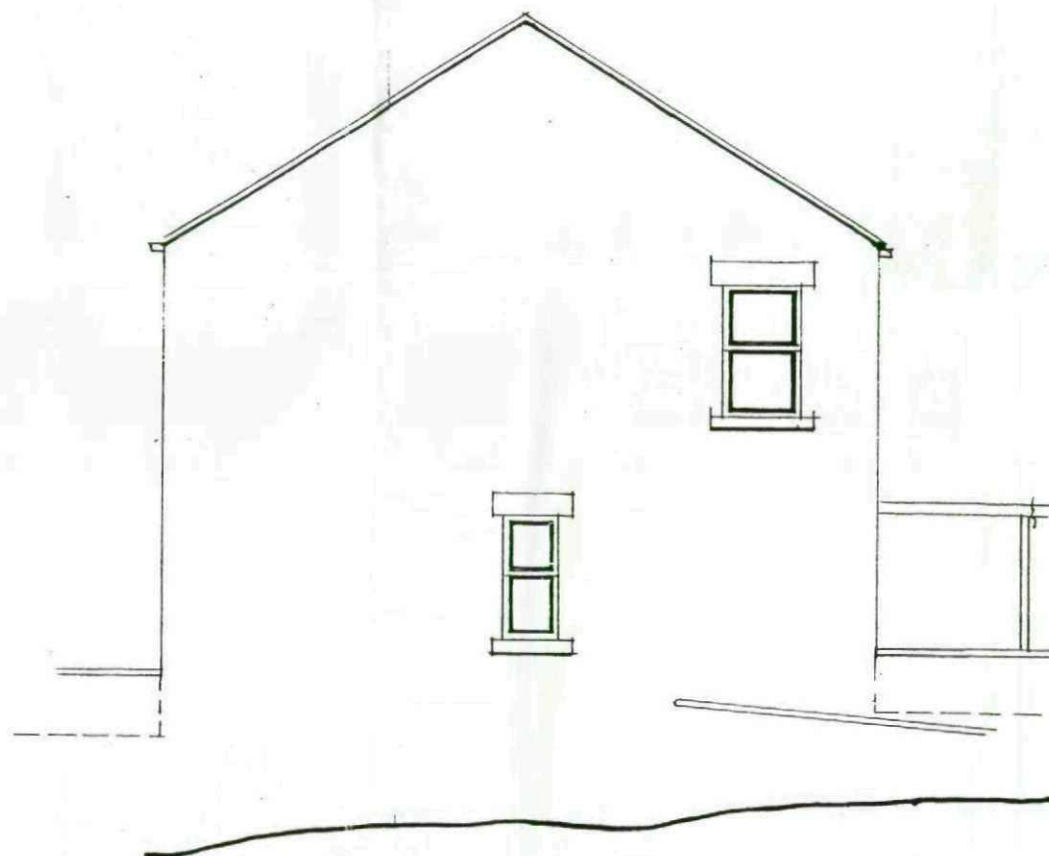


EXISTING SIDE ELEVATION

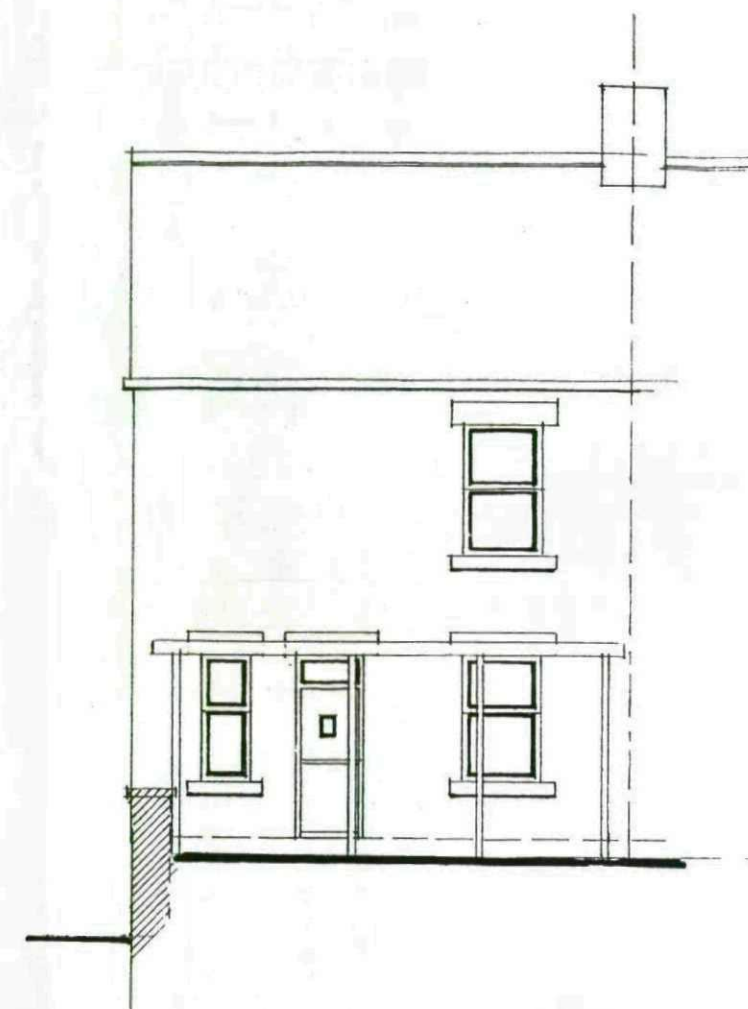

EXISTING REAR ELEVATION

MICHAEL A CLYNCH
 Dip. Arch. Dip. T. P. A.R.B.A.
 Architect & Town Planner
 14 Huddersfield Road, Ingbrichworth
 S16 7GF Tel: 01226 766308

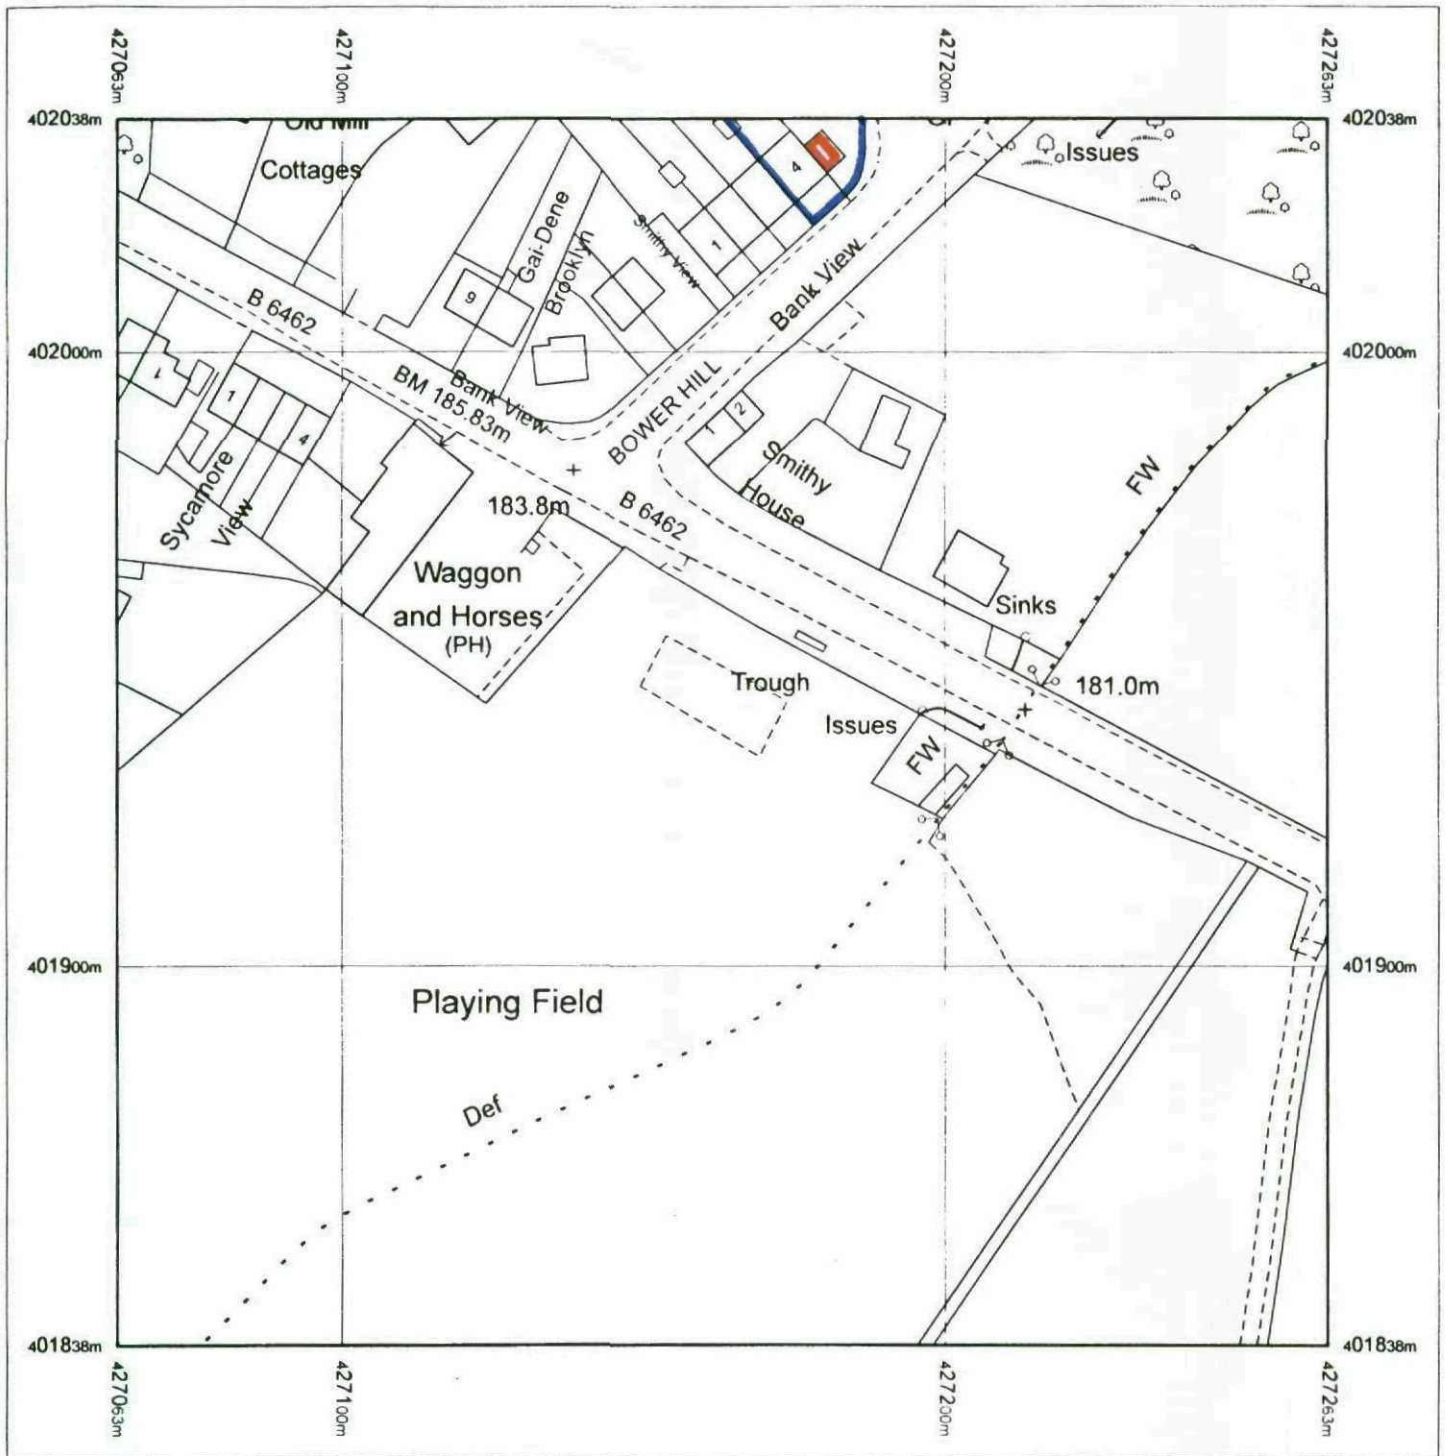


Produced 06.11.2007 from the Ordnance Survey National Geographic Database and incorporating surveyed revision available at this date. © Crown Copyright 2007.

Reproduction in whole or part is prohibited without the prior permission of Ordnance Survey.

Ordnance Survey and the OS Symbol are registered trademarks and OS Sitemap is a trademark of Ordnance Survey, the national mapping agency of Great Britain.

The representation of a road, track or path is no evidence of a right of way.

The representation of features as lines is no evidence of a property boundary.

 

Scale 1:1250

Supplied by **The Orchard Bookshop**
Serial number: 00003500
Centre coordinates 427163 401938

Further information can be found on the OS Sitemap Information leaflet or the Ordnance Survey web site:
www.ordnancesurvey.co.uk