




Roof Plan

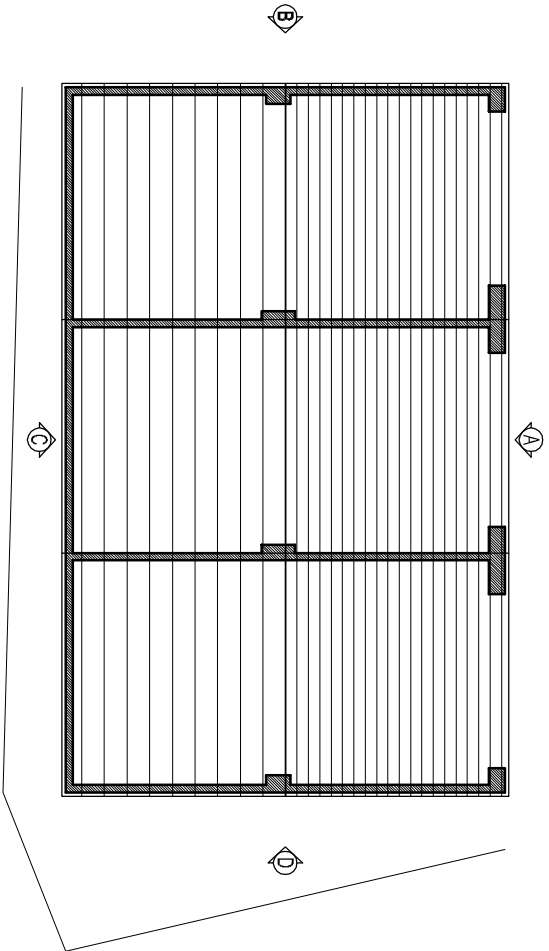


Elevation A

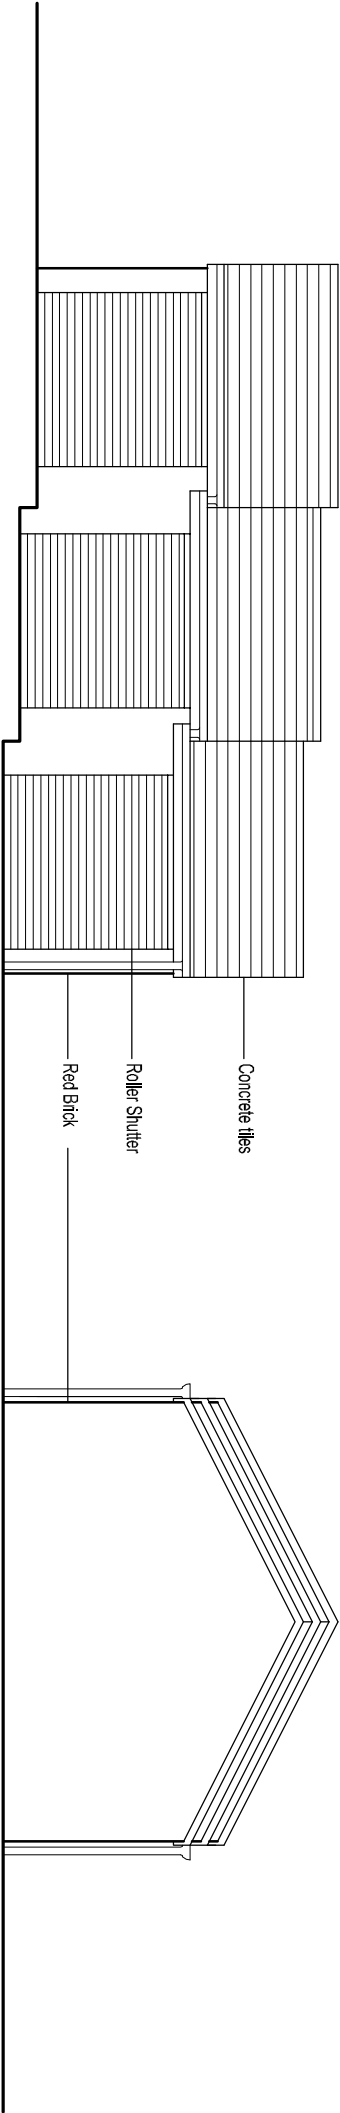


Elevation B

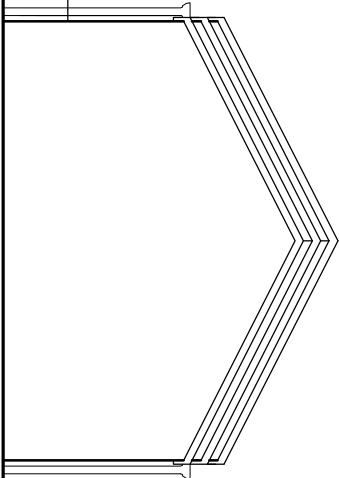

Elevation C

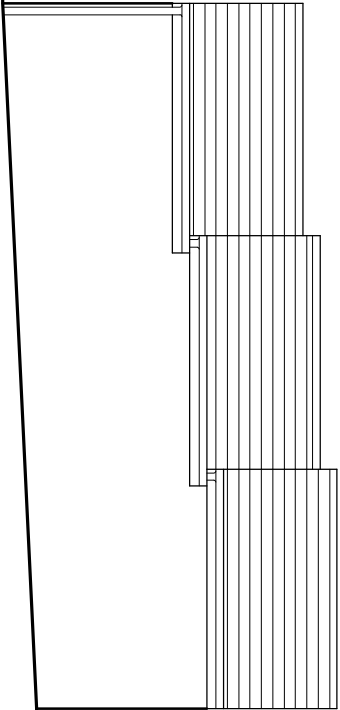

Elevation D

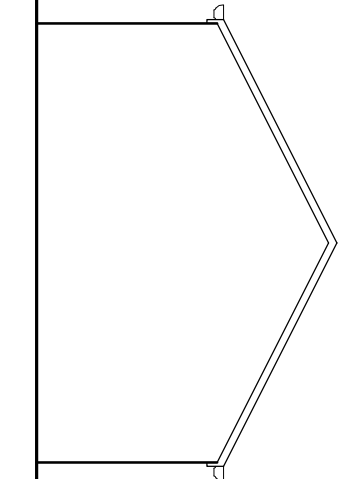

DRAWN	CHECKED	DATE	SCALE	REVISION
RS	DC	09/09	1:100	-

Client Pearl Developments

Job Royston

Title Garages

Dwg. No. 1506-004

© COPYRIGHT EXISTS ON THE DESIGNS AND INFORMATION SHOWN ON THIS DRAWING
The Contractor must verify all dimensions on site before making shop drawings
or commencing work of any kind. No dimensions to be scaled from this drawing.
Architect to be notified of any discrepancies in dimensions immediately.