




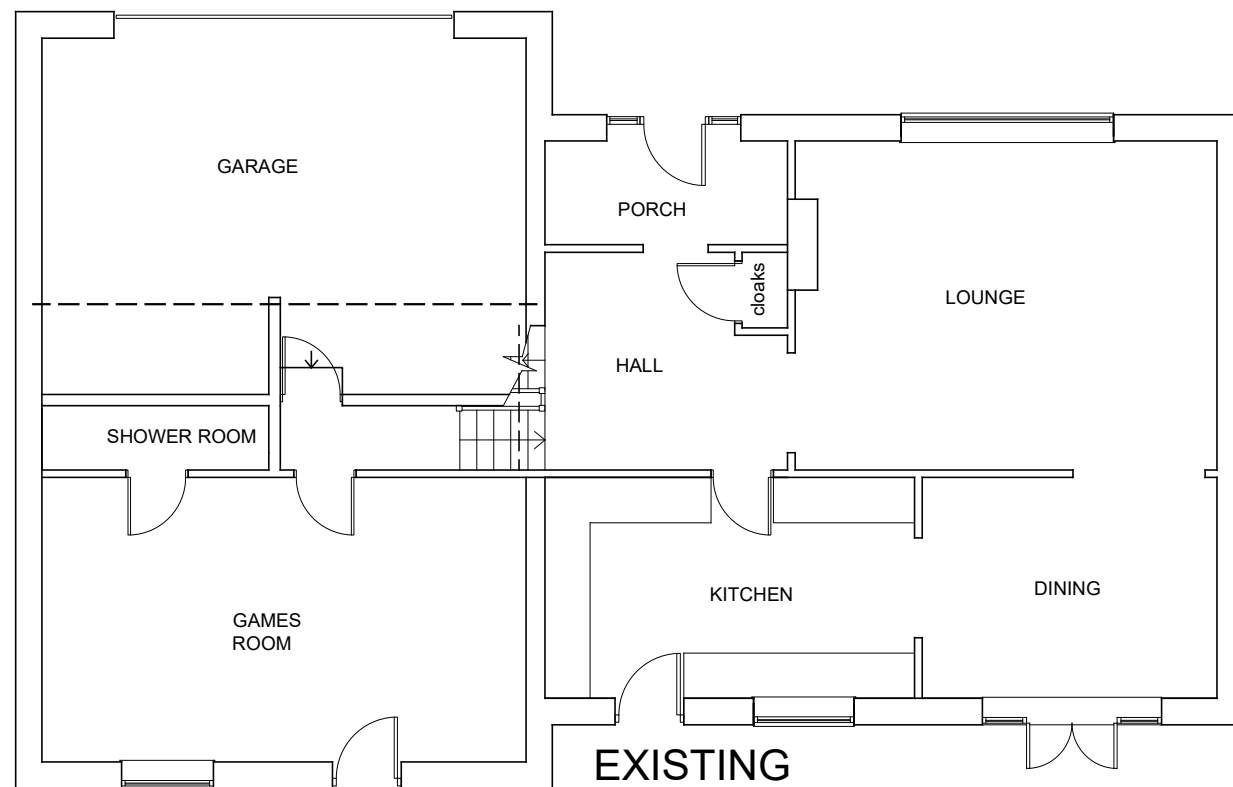


EXISTING
GROUND
FLOOR PLAN

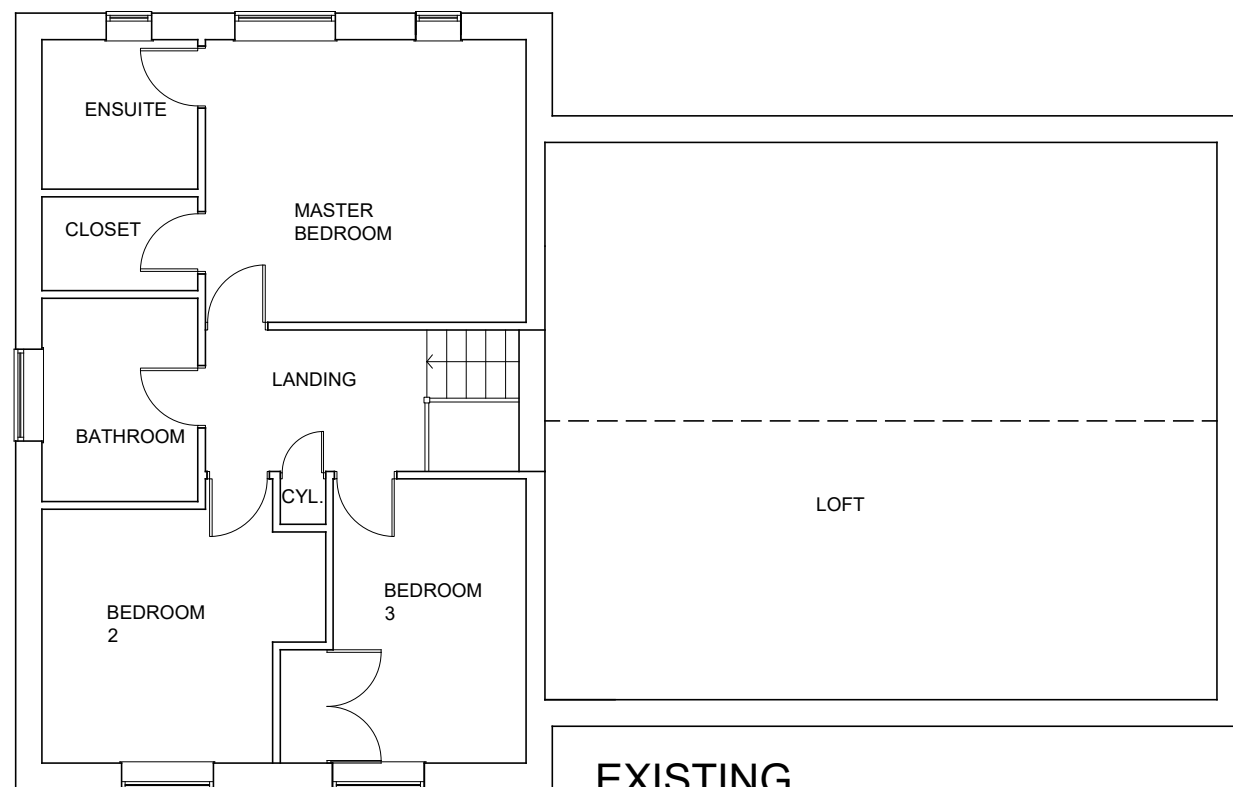


EXISTING
FIRST FLOOR
PLAN

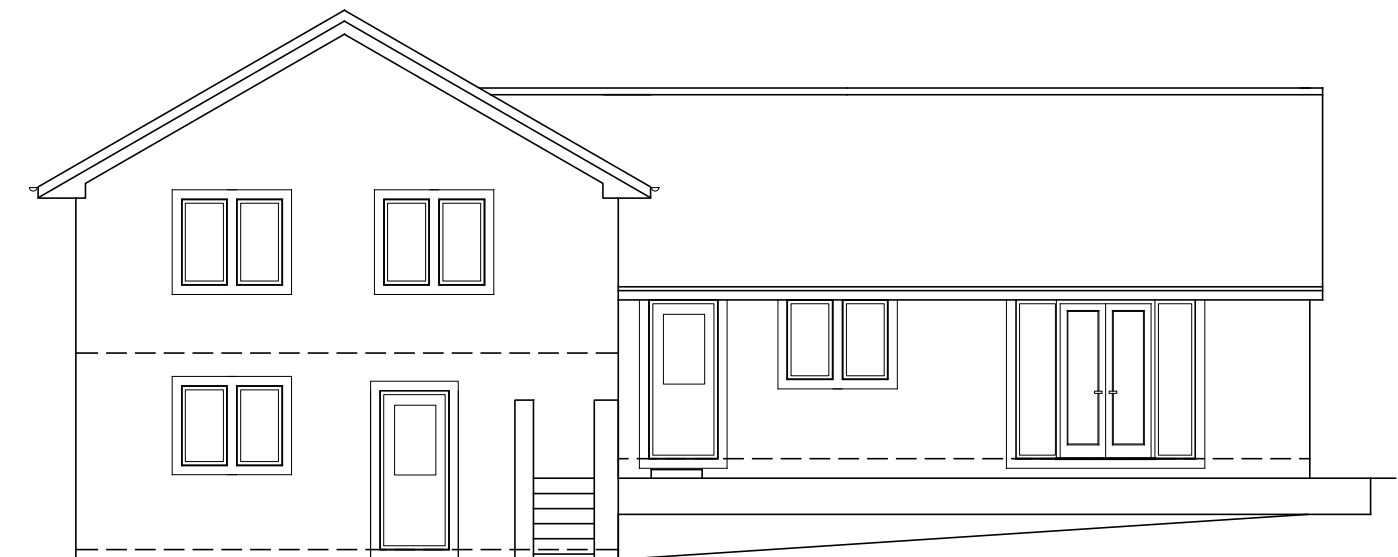

EXISTING REAR ELEVATION

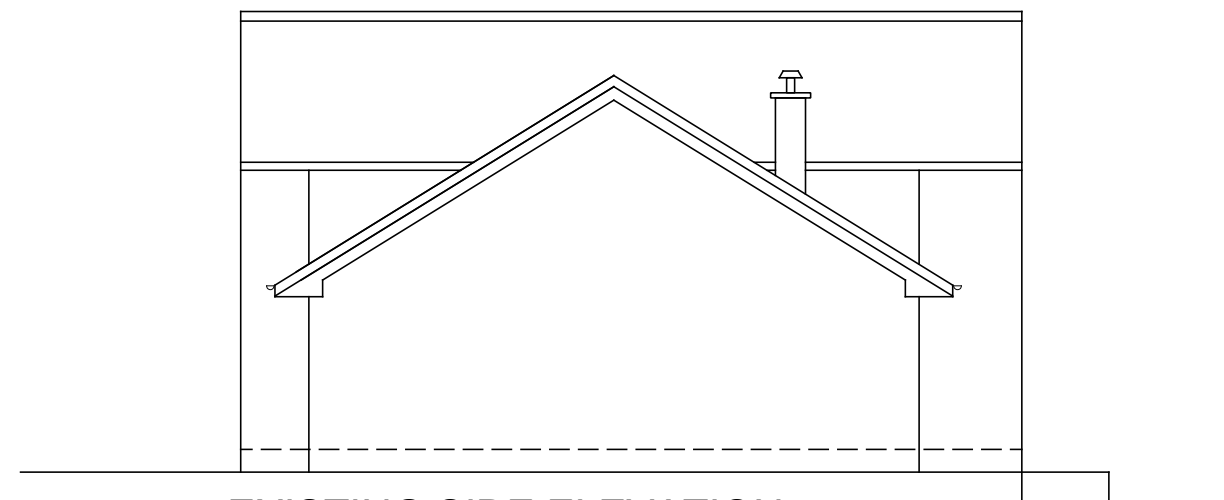

EXISTING SIDE ELEVATION

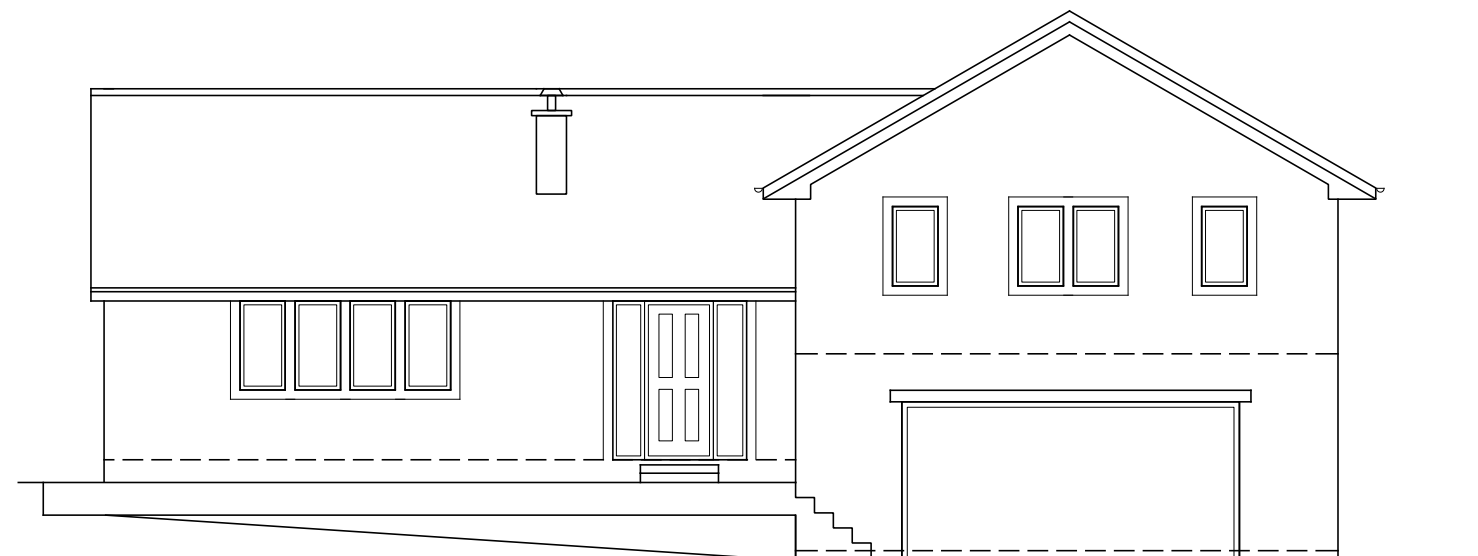

EXISTING FRONT
ELEVATION

Cobi House, Sycamore Lane, S36 7JZ

FIRST FLOOR EXTENSION TO DWELLING
existing plans

Scale: 1:100@A3