

SLA Design LLP
The Link Building
24A St Andrew's Road
Sheffield
South Yorkshire
S11 9AL

Tel: (+44) 0114 2585603
Fax: (+44) 0114 2362918
E-mail: enquires@SLAdesign.co.uk

www.SLAdesign.co.uk

SLA Design LLP
Reg. No: 06380579 Registered in England and Wales
Reg. Office: 39-43 Bridge Street, Sinton, Mexborough, South Yorkshire S64 6AP

SLA DESIGN:
- All rights reserved by SLA DESIGN.
- No part of this publication may be reproduced, stored in any retrieval system or transmitted in any form or by any means without the prior permission of SLA DESIGN.

Do not scale off drawing
All dimensions to be checked on site

Revision - Date

Client:

**Ladywood
Primary School**

Project No:
16/029

Project Title:
**Change of Use
Former Caretakers
Bungalow, Ladywood
Primary School,
Barnsley, S72 7JX**

Drawing No:
002

Drawing Title:
**Proposed
Plan /
Elevations**

Revision:

Drawn by:
PH


Approved By:

Date:
Jan 2017


Scale:
1:50 at A1

Drawing Status :


Planning

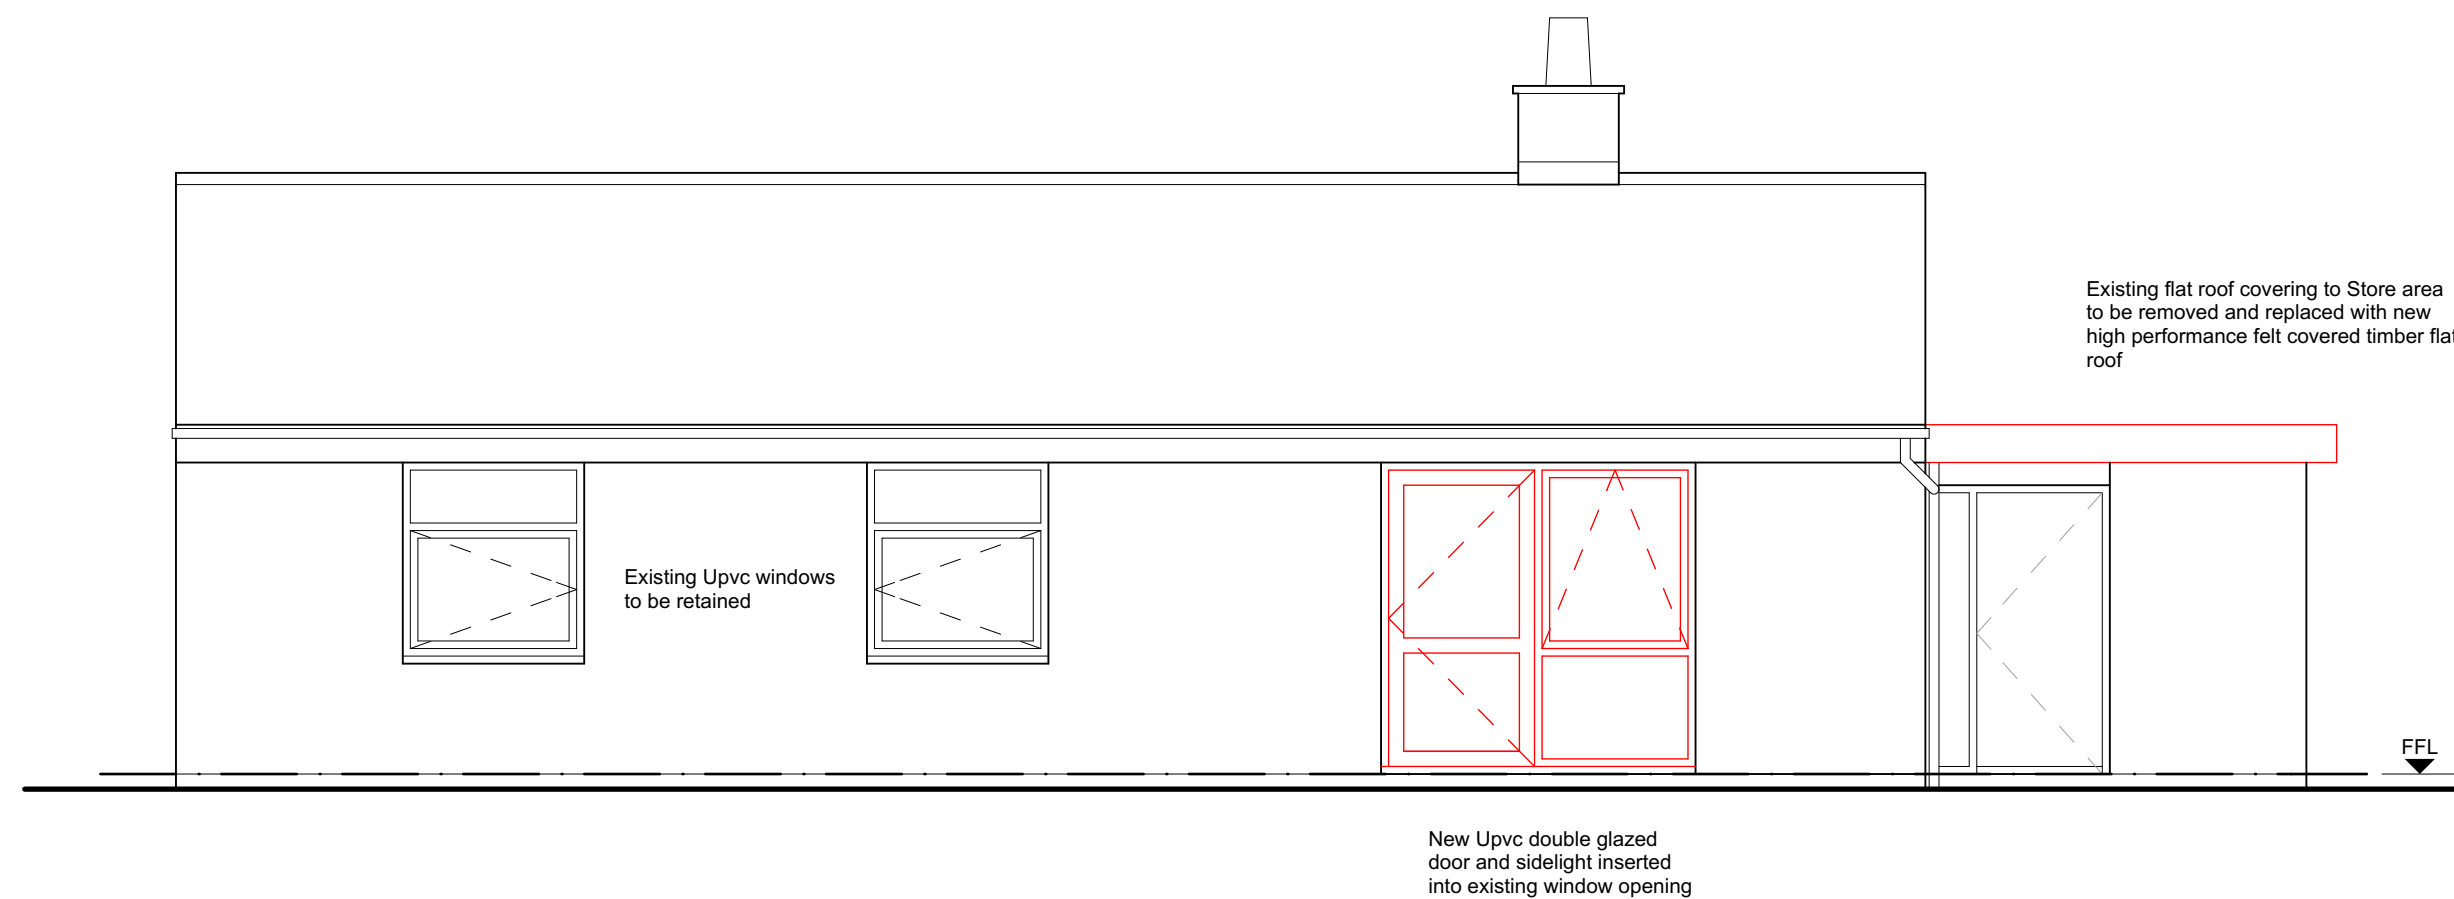


Proposed Front / West Elevation

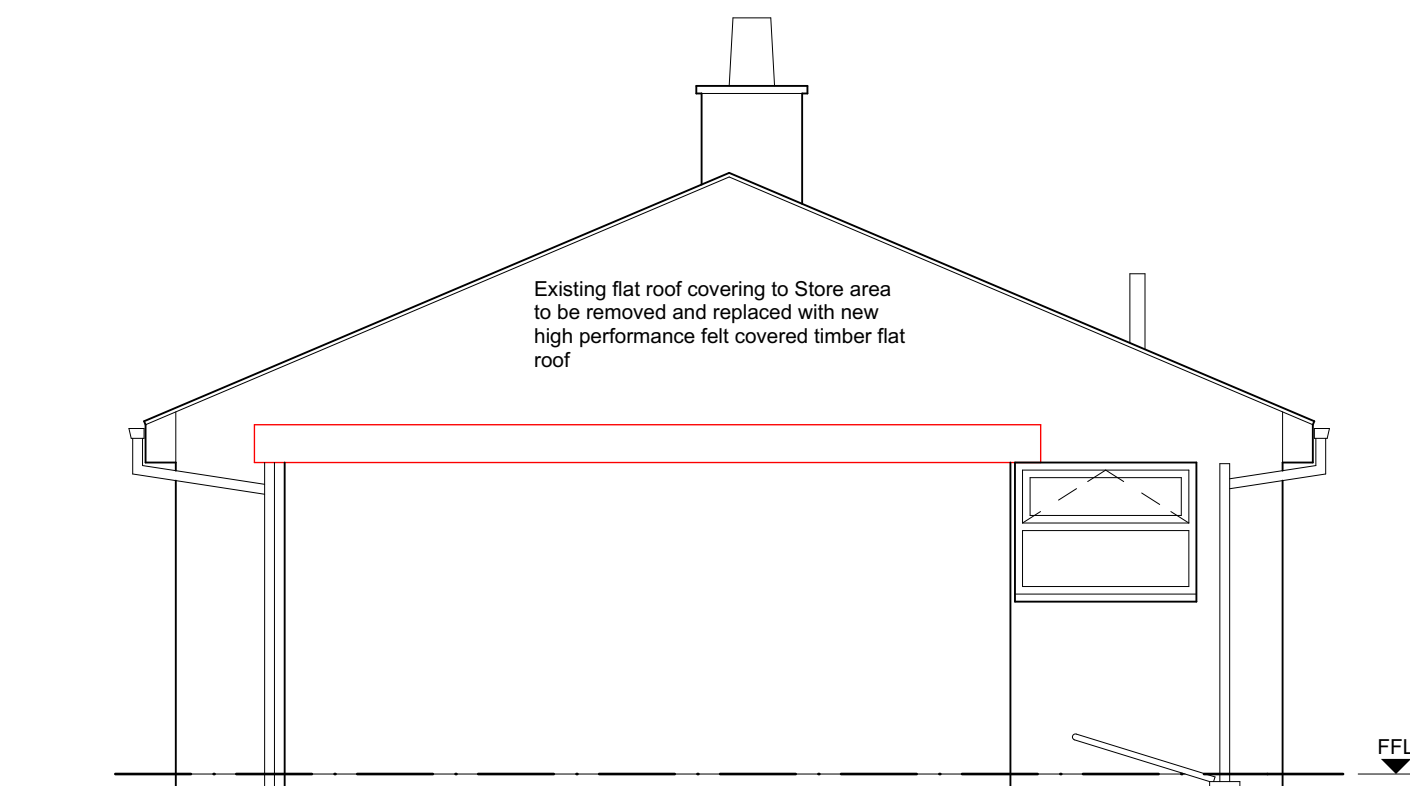


Proposed Side / South Elevation

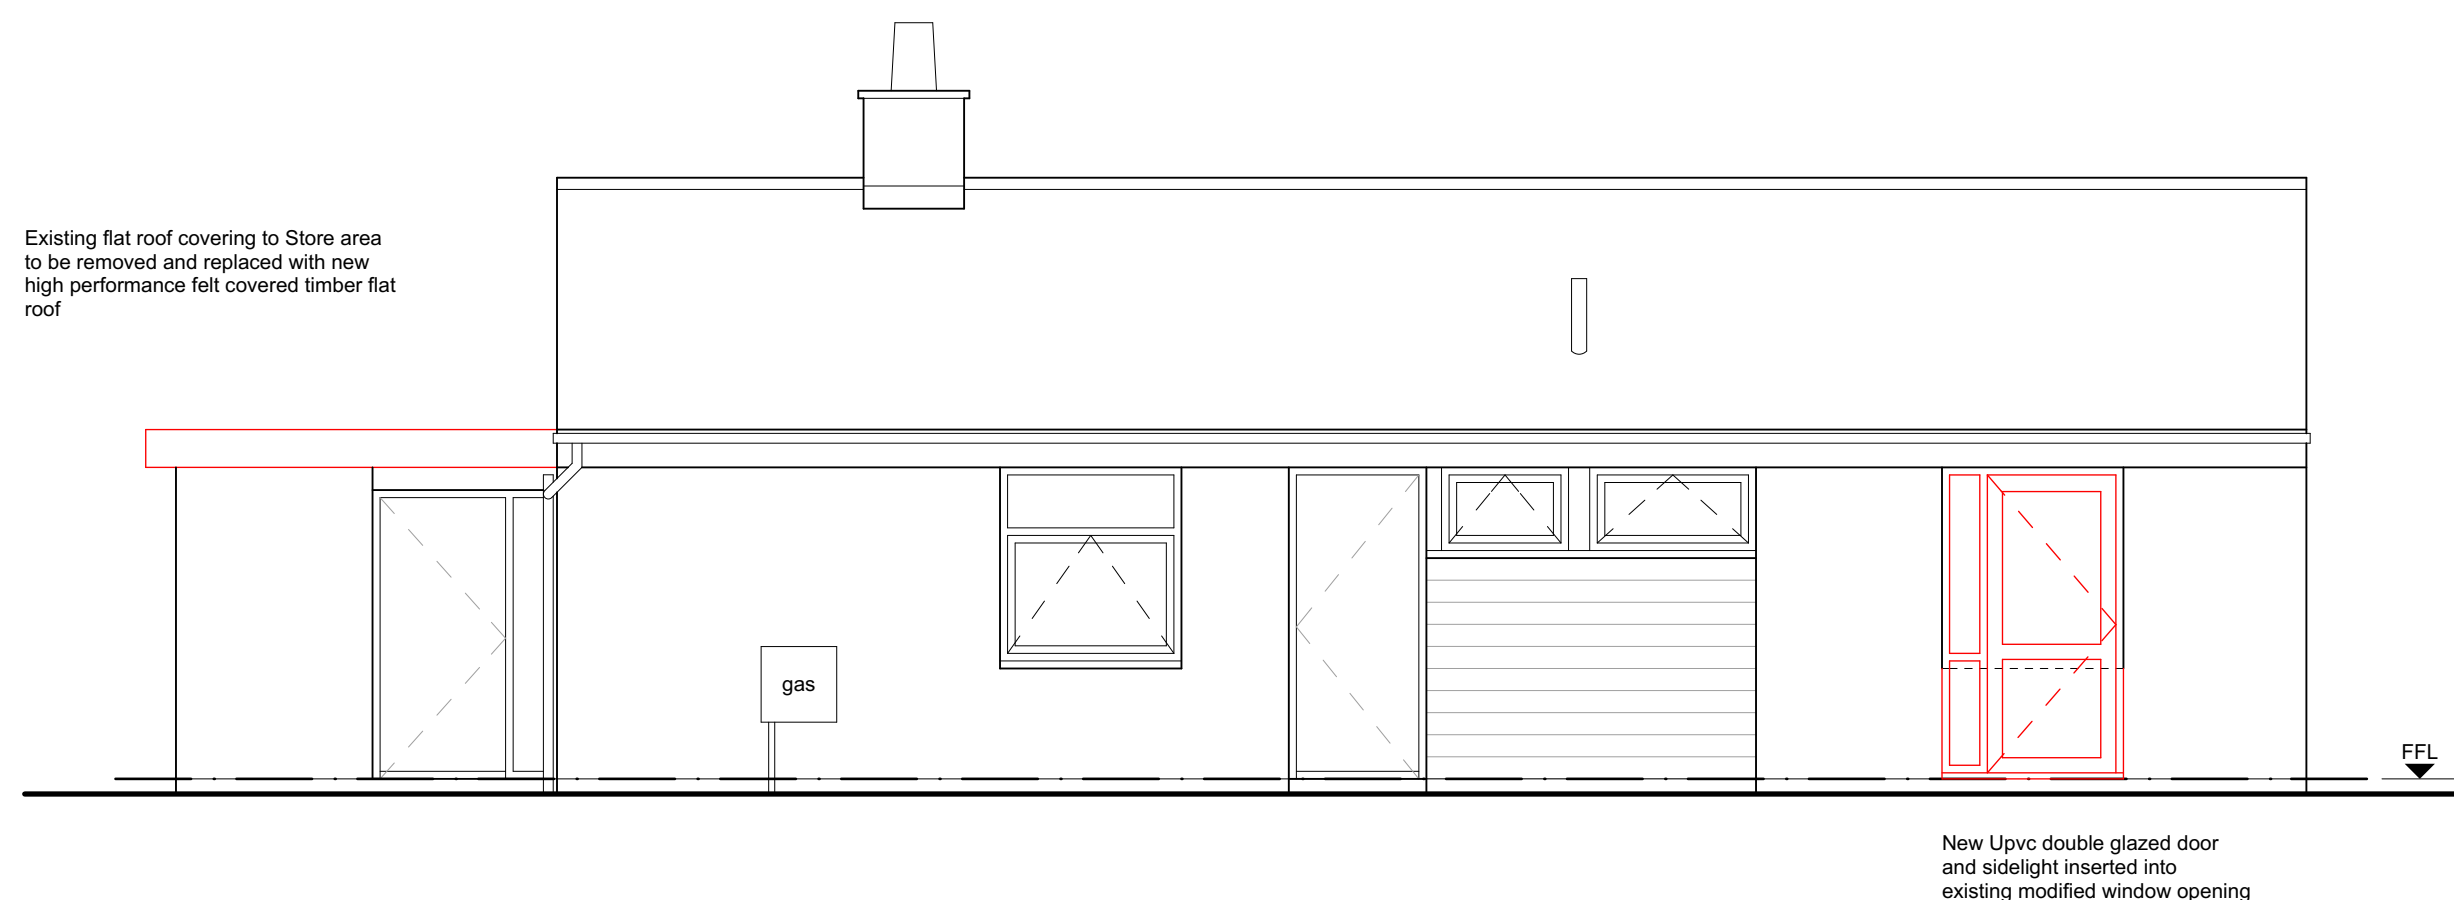


Proposed Rear / East Elevation

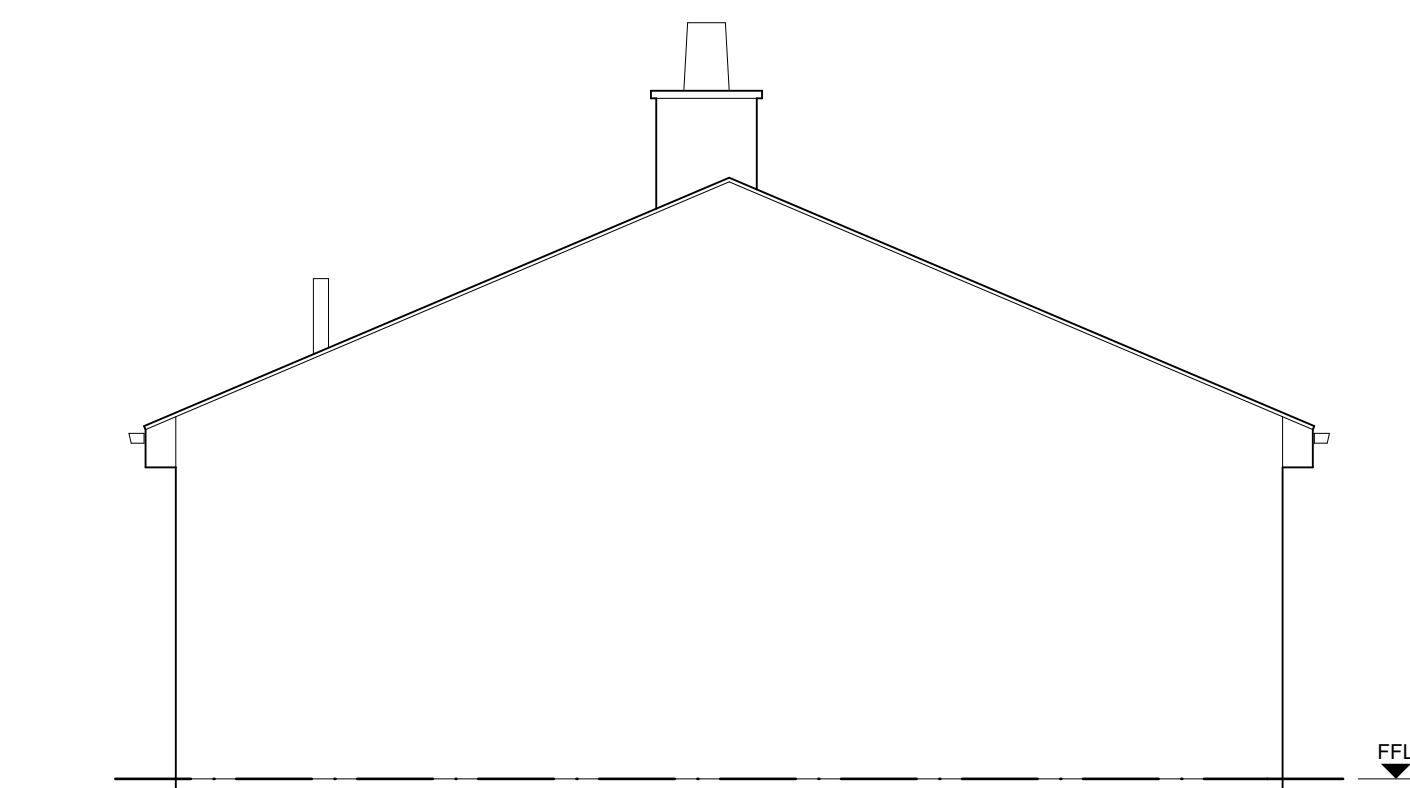

Proposed Side / North Elevation

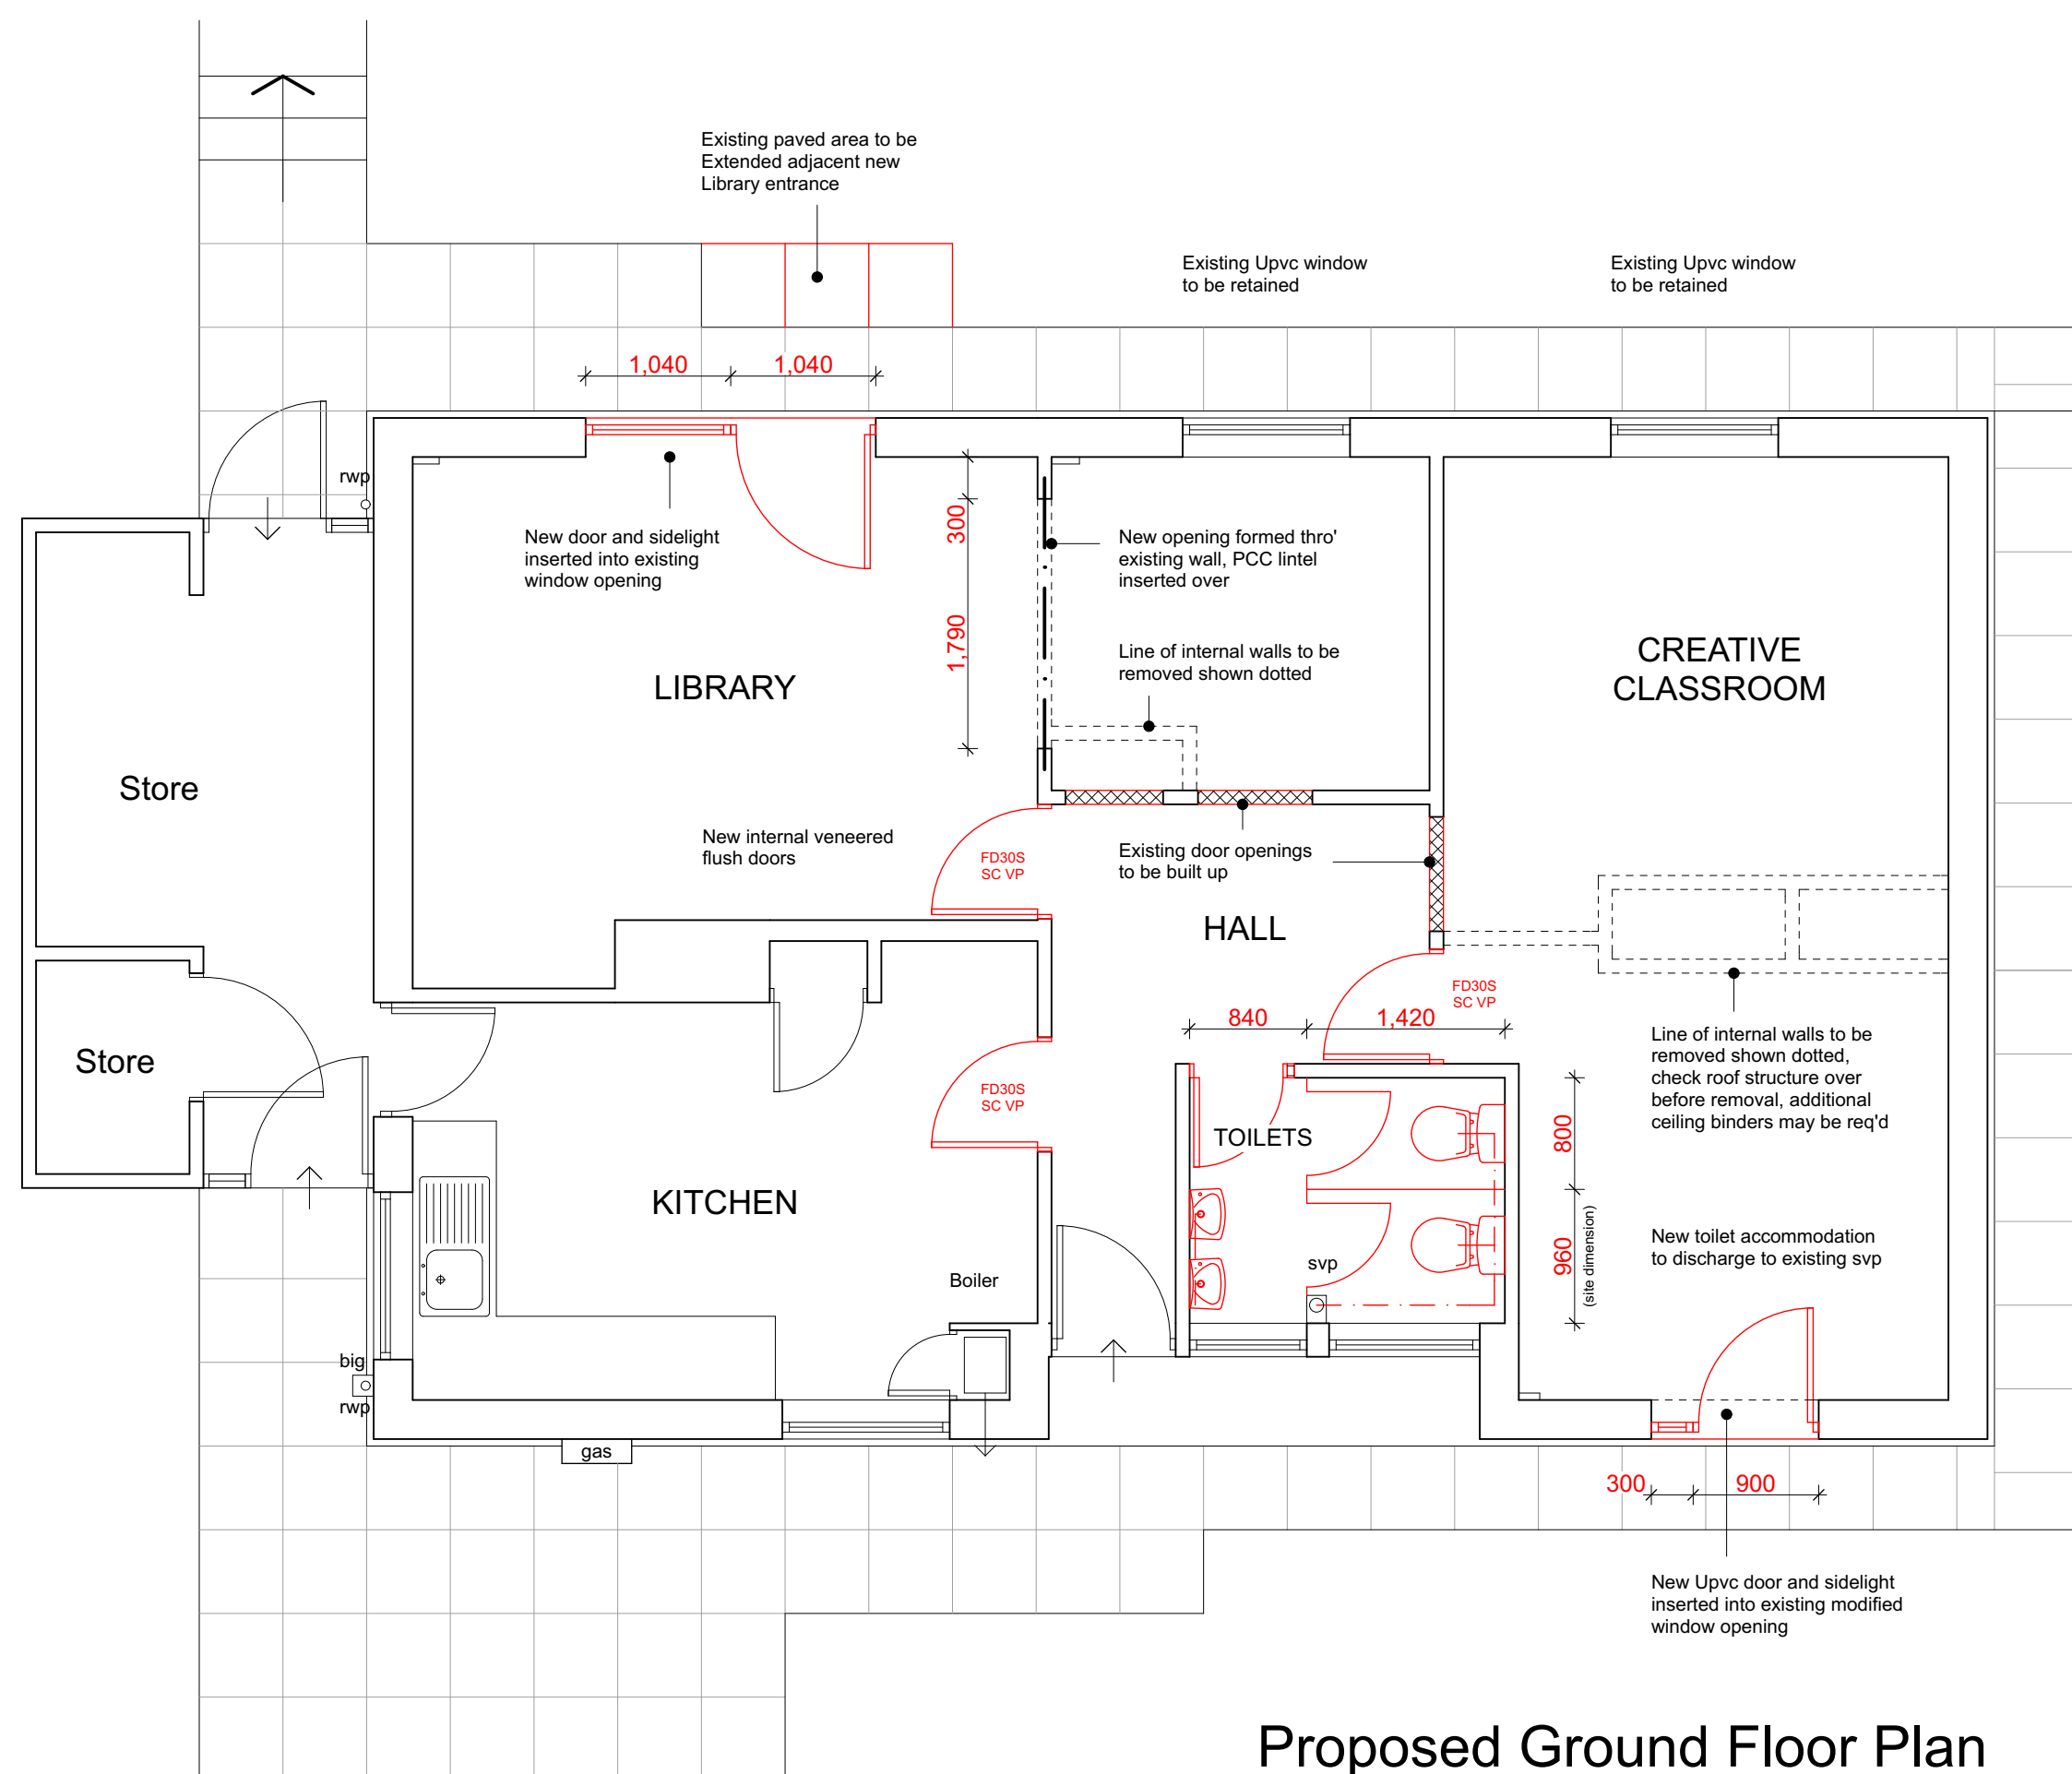

Proposed Ground Floor Plan

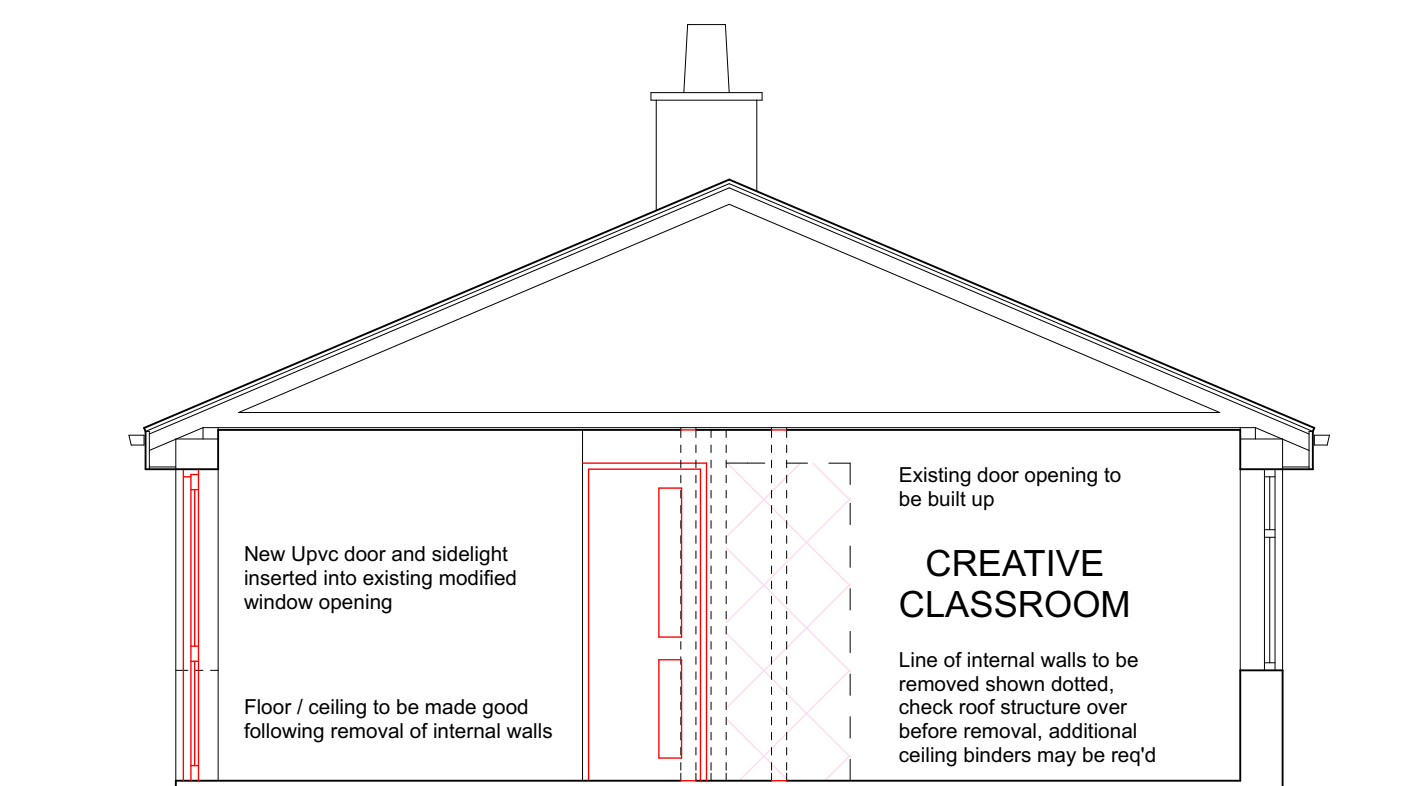

Proposed Cross Section