



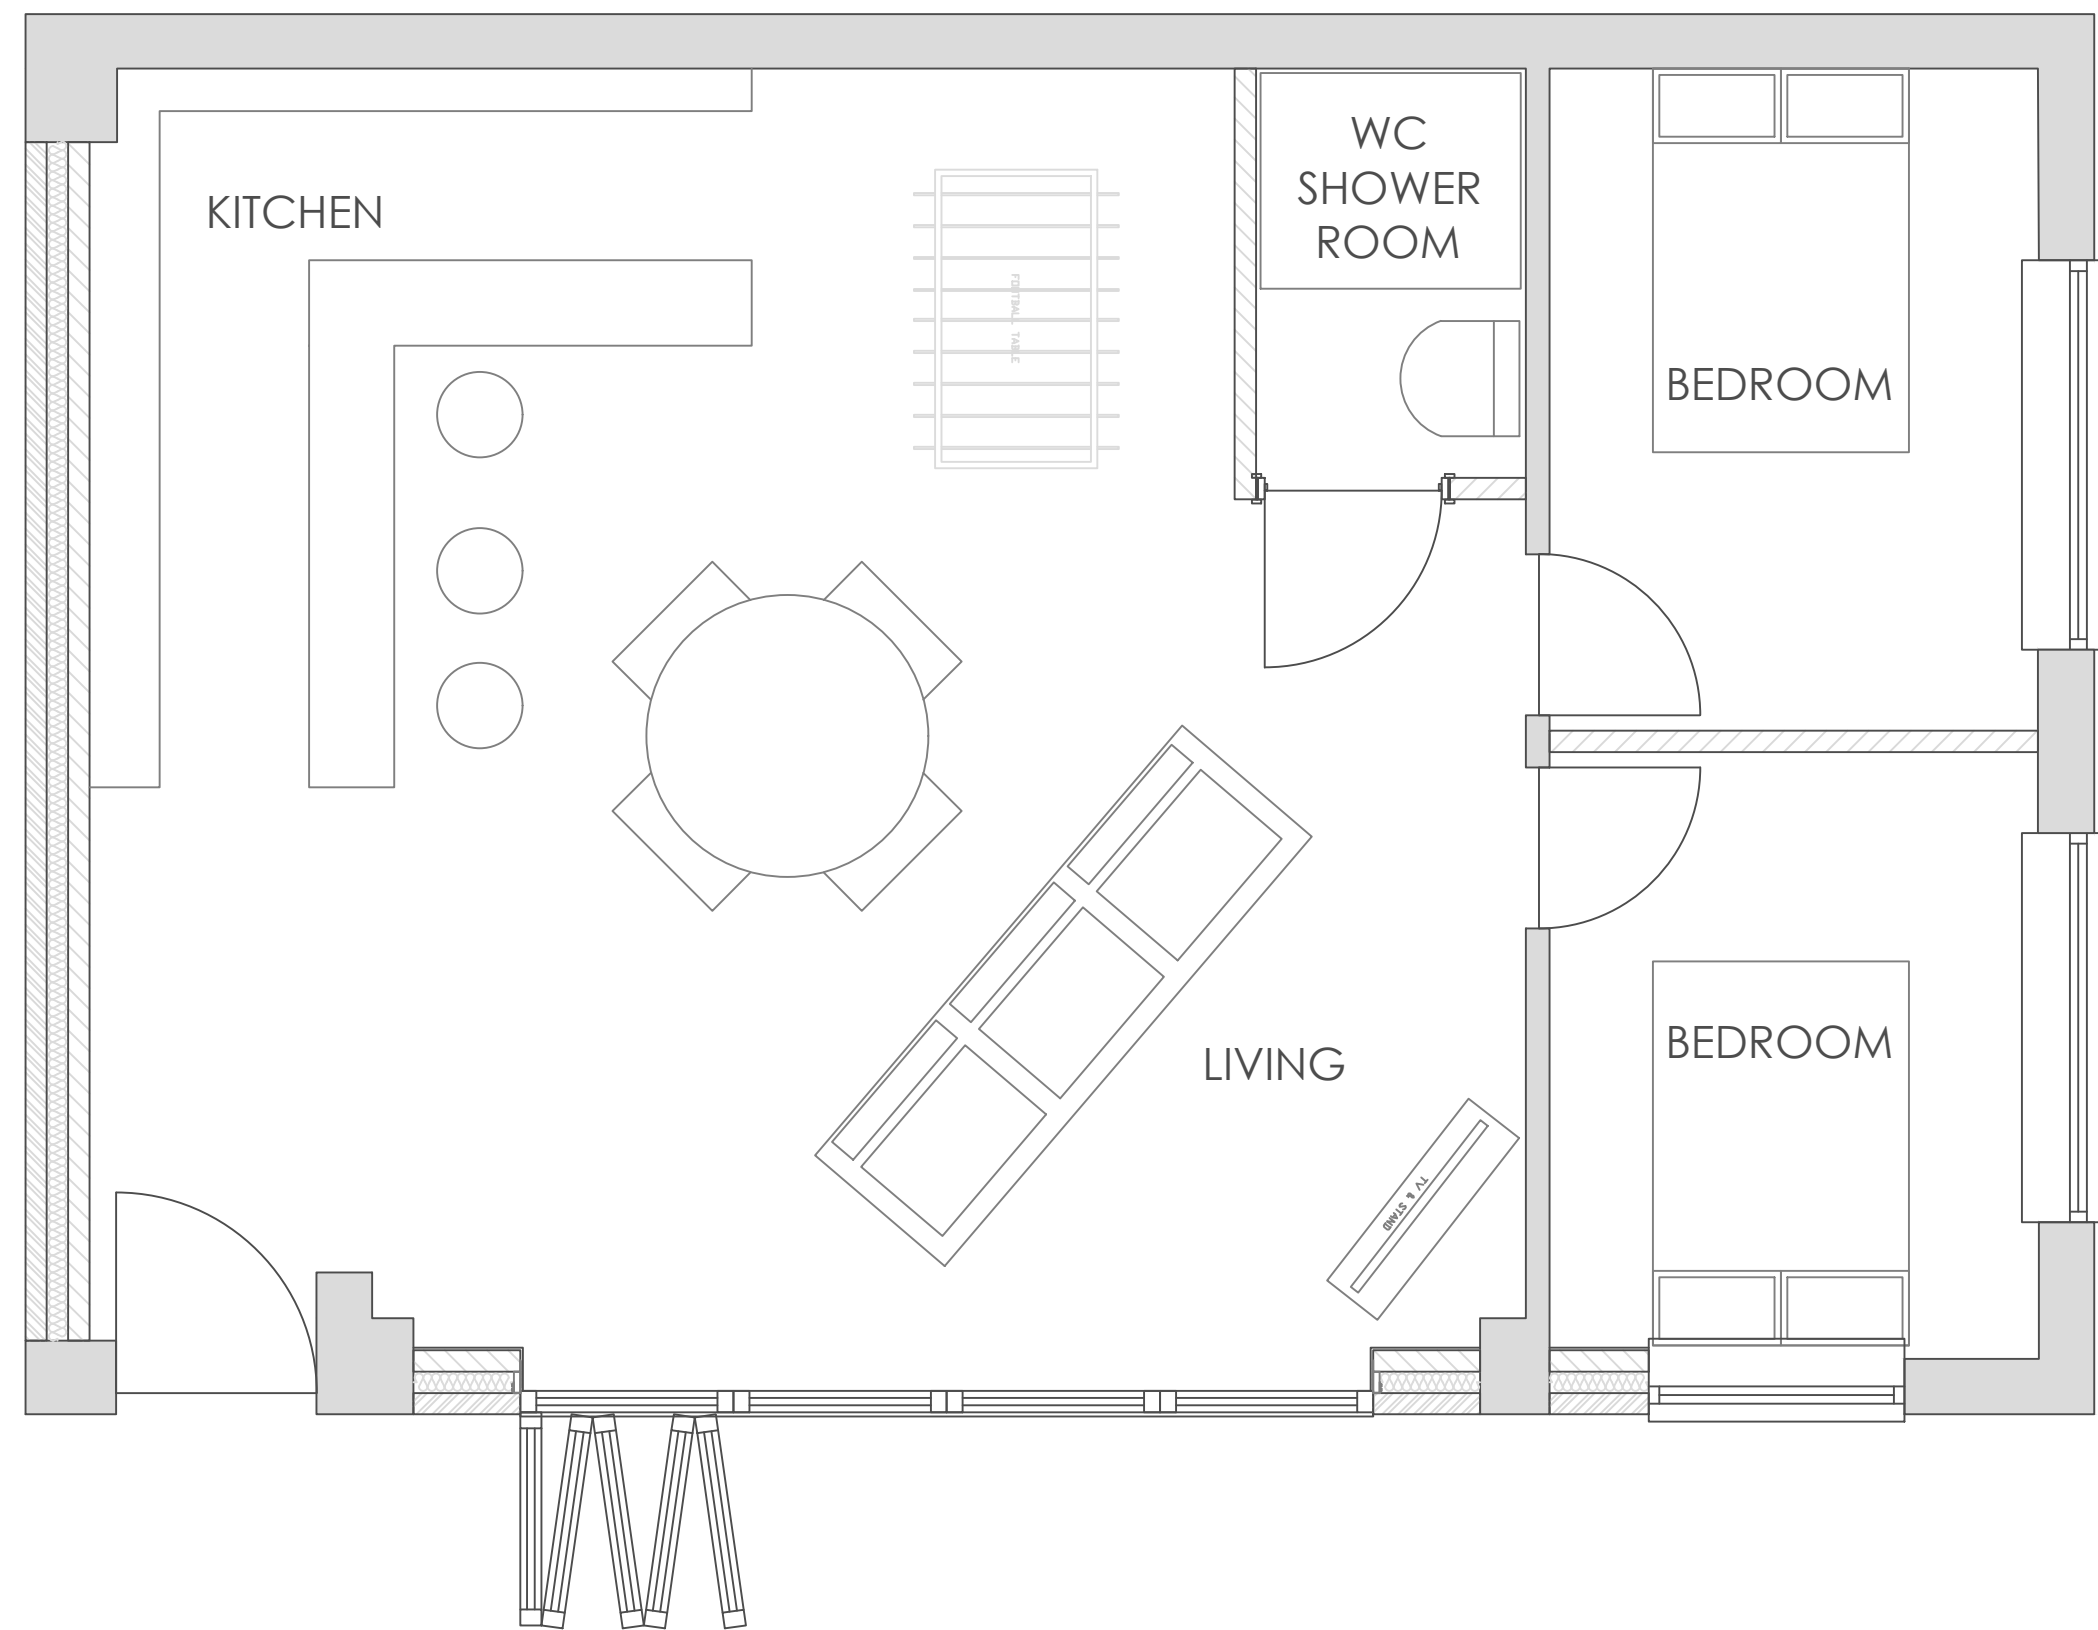


PROPOSED GROUND FLOOR PLAN 1:50

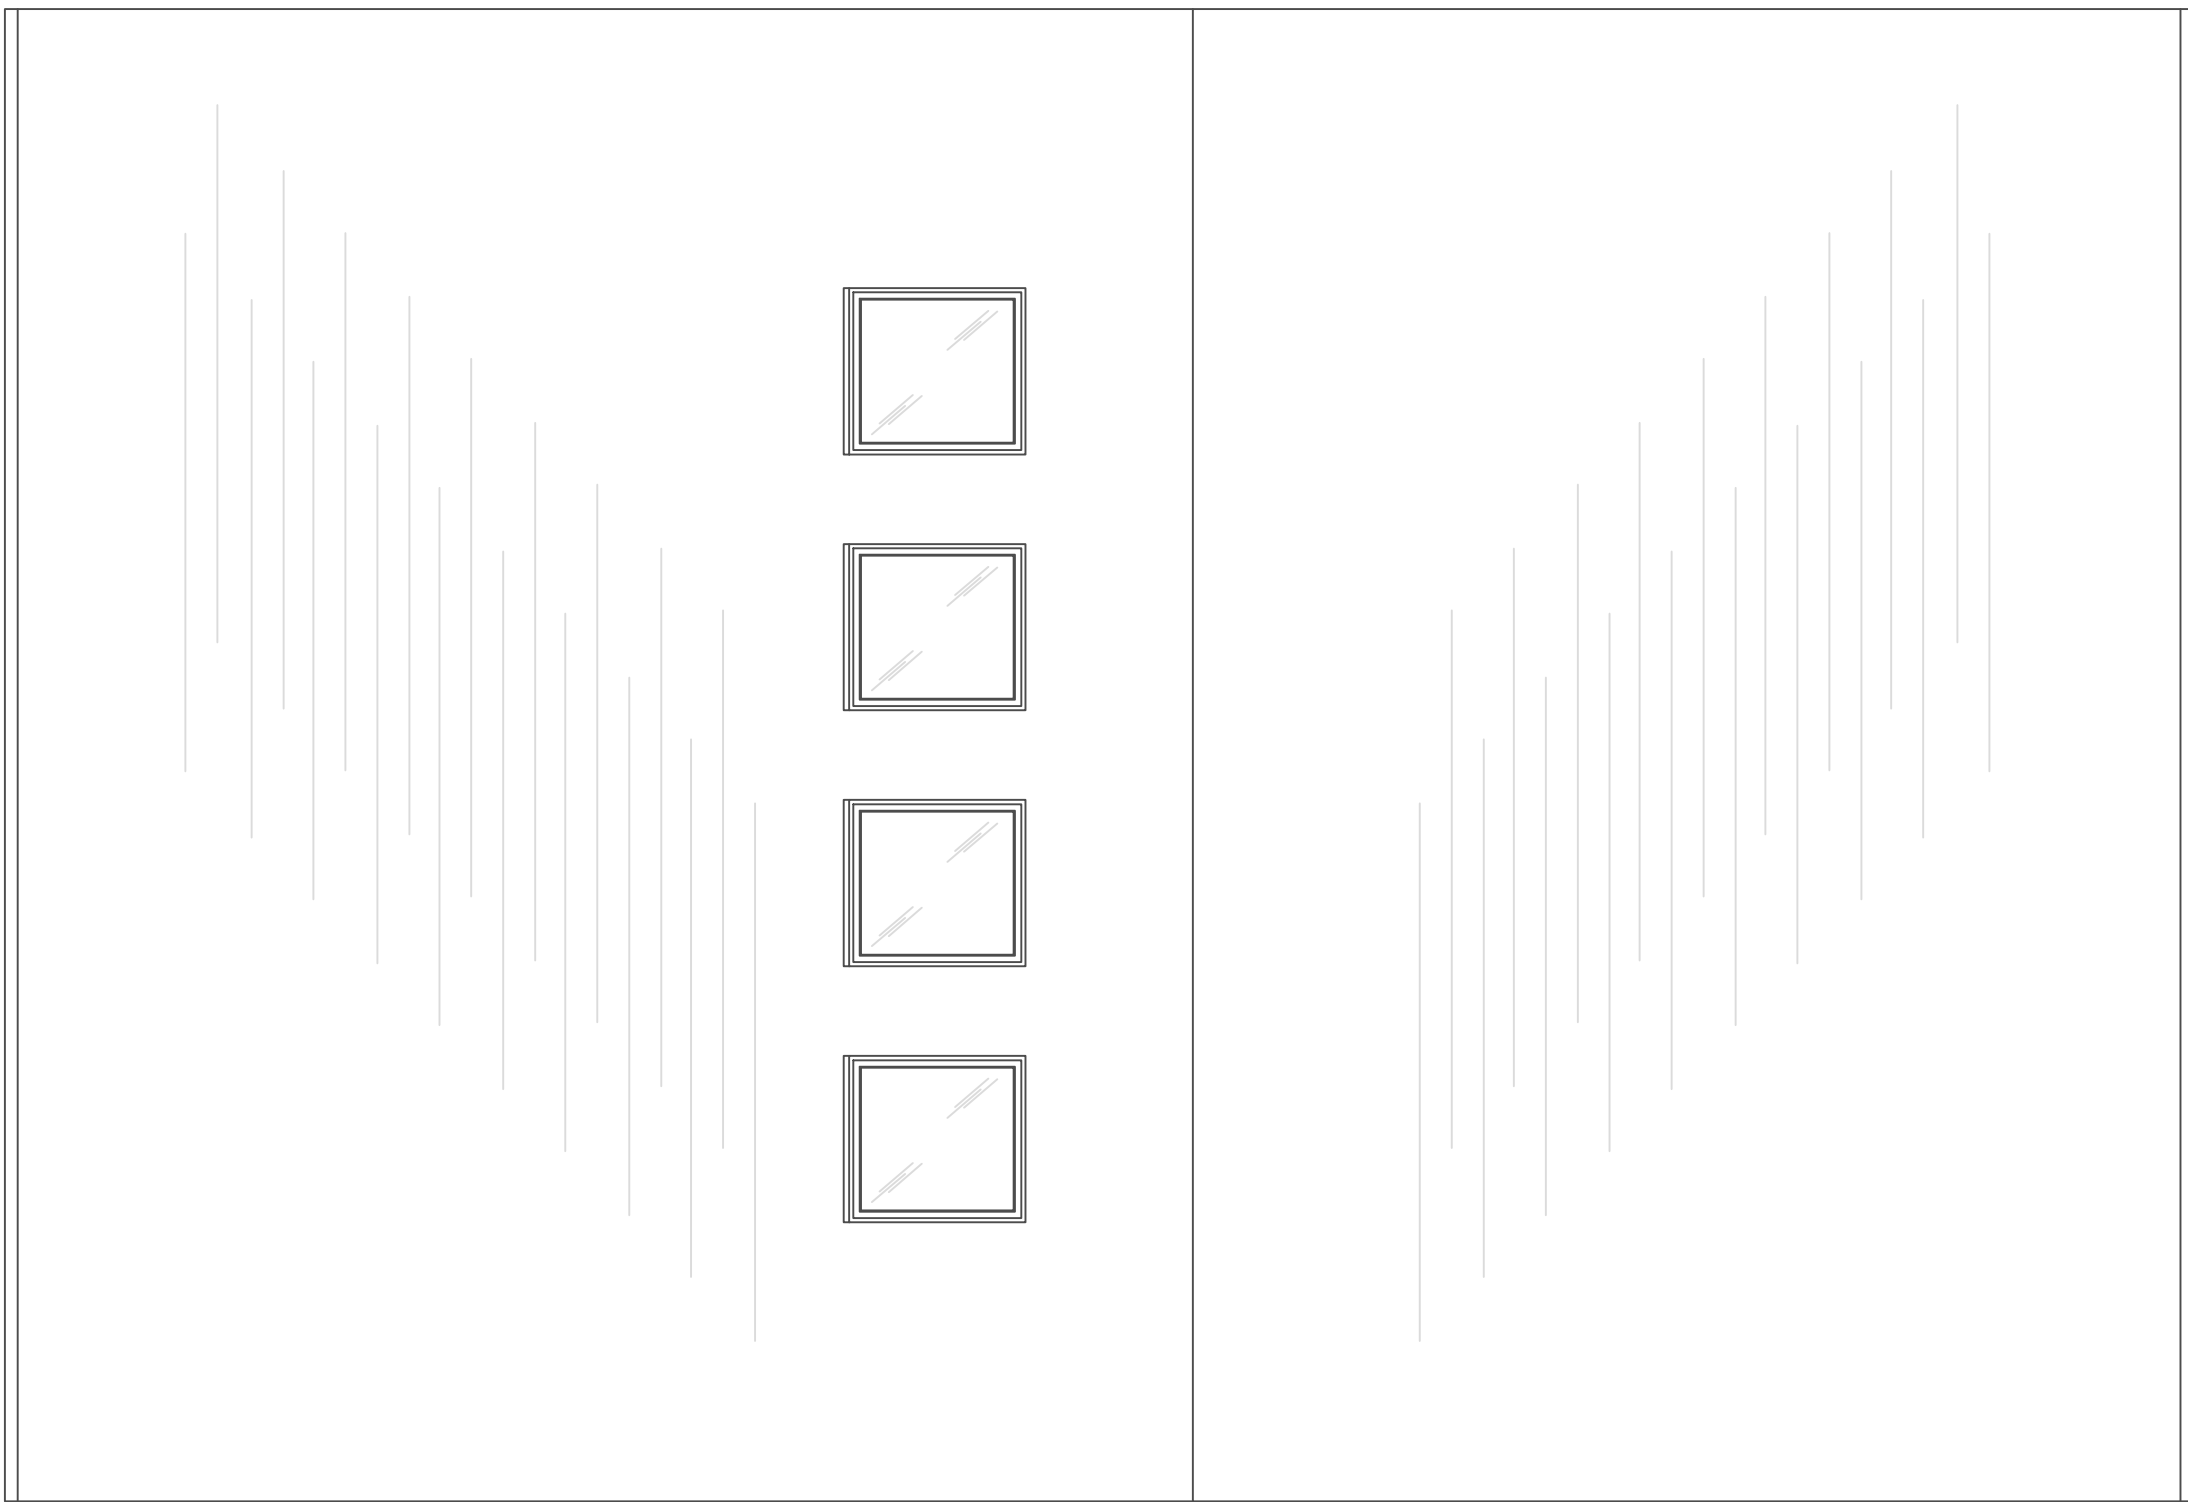


PROPOSED ROOF PLAN 1:50




PROPOSED FRONT ELEVATION 1:50

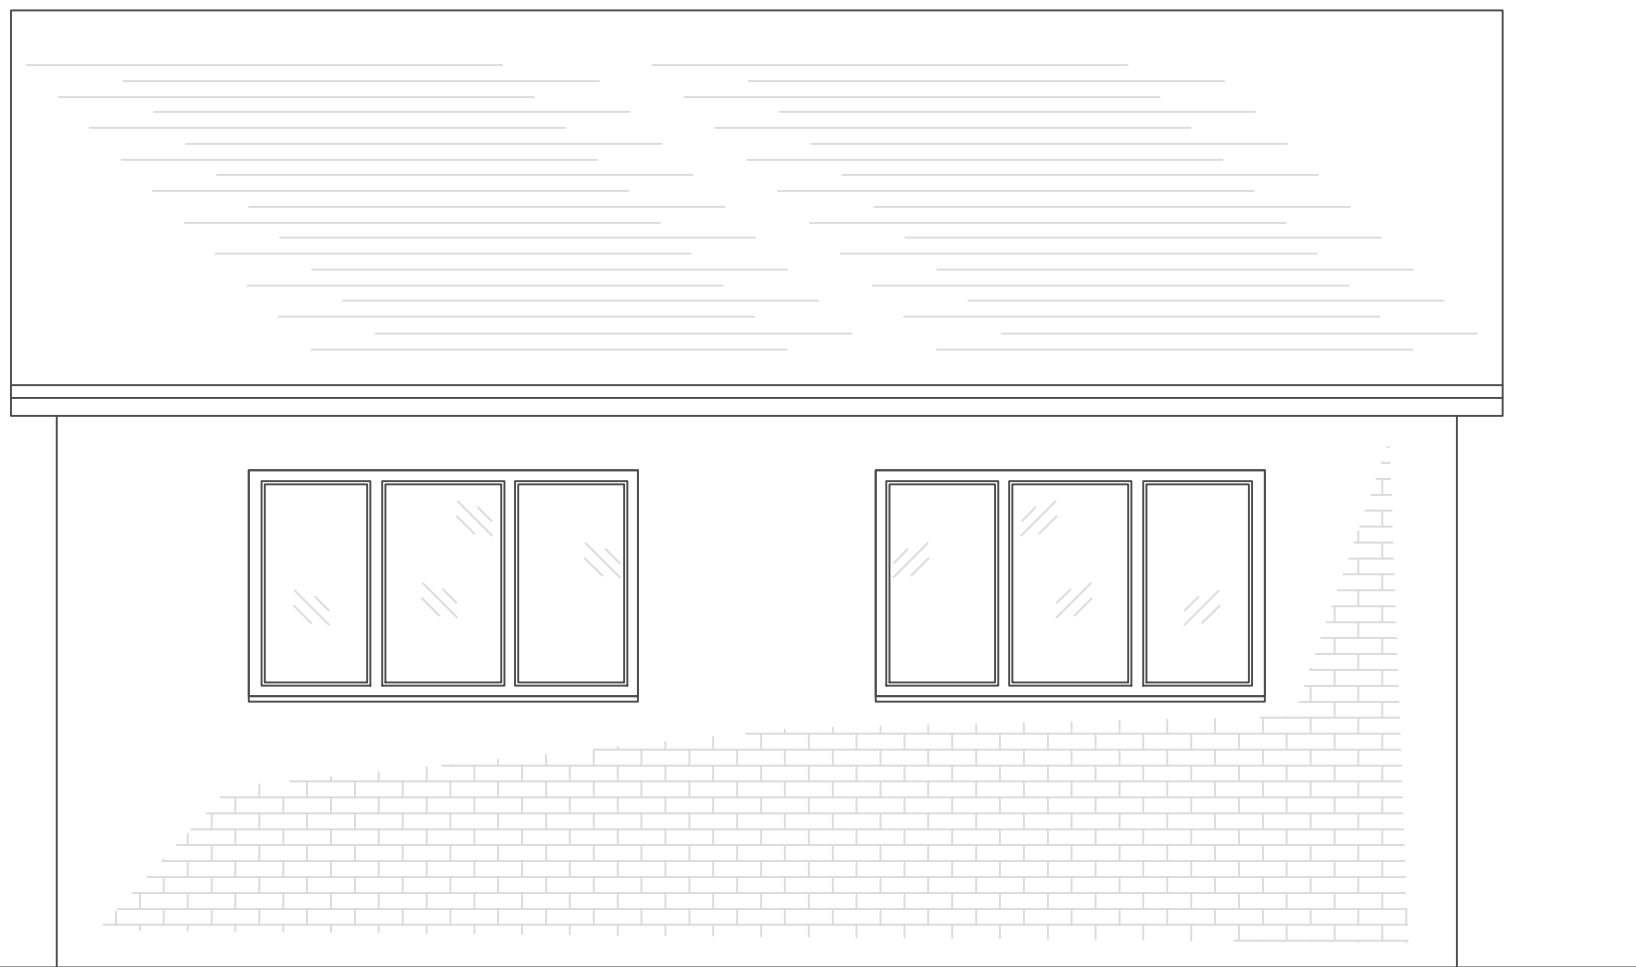

PROPOSED SIDE ELEVATION 1:50

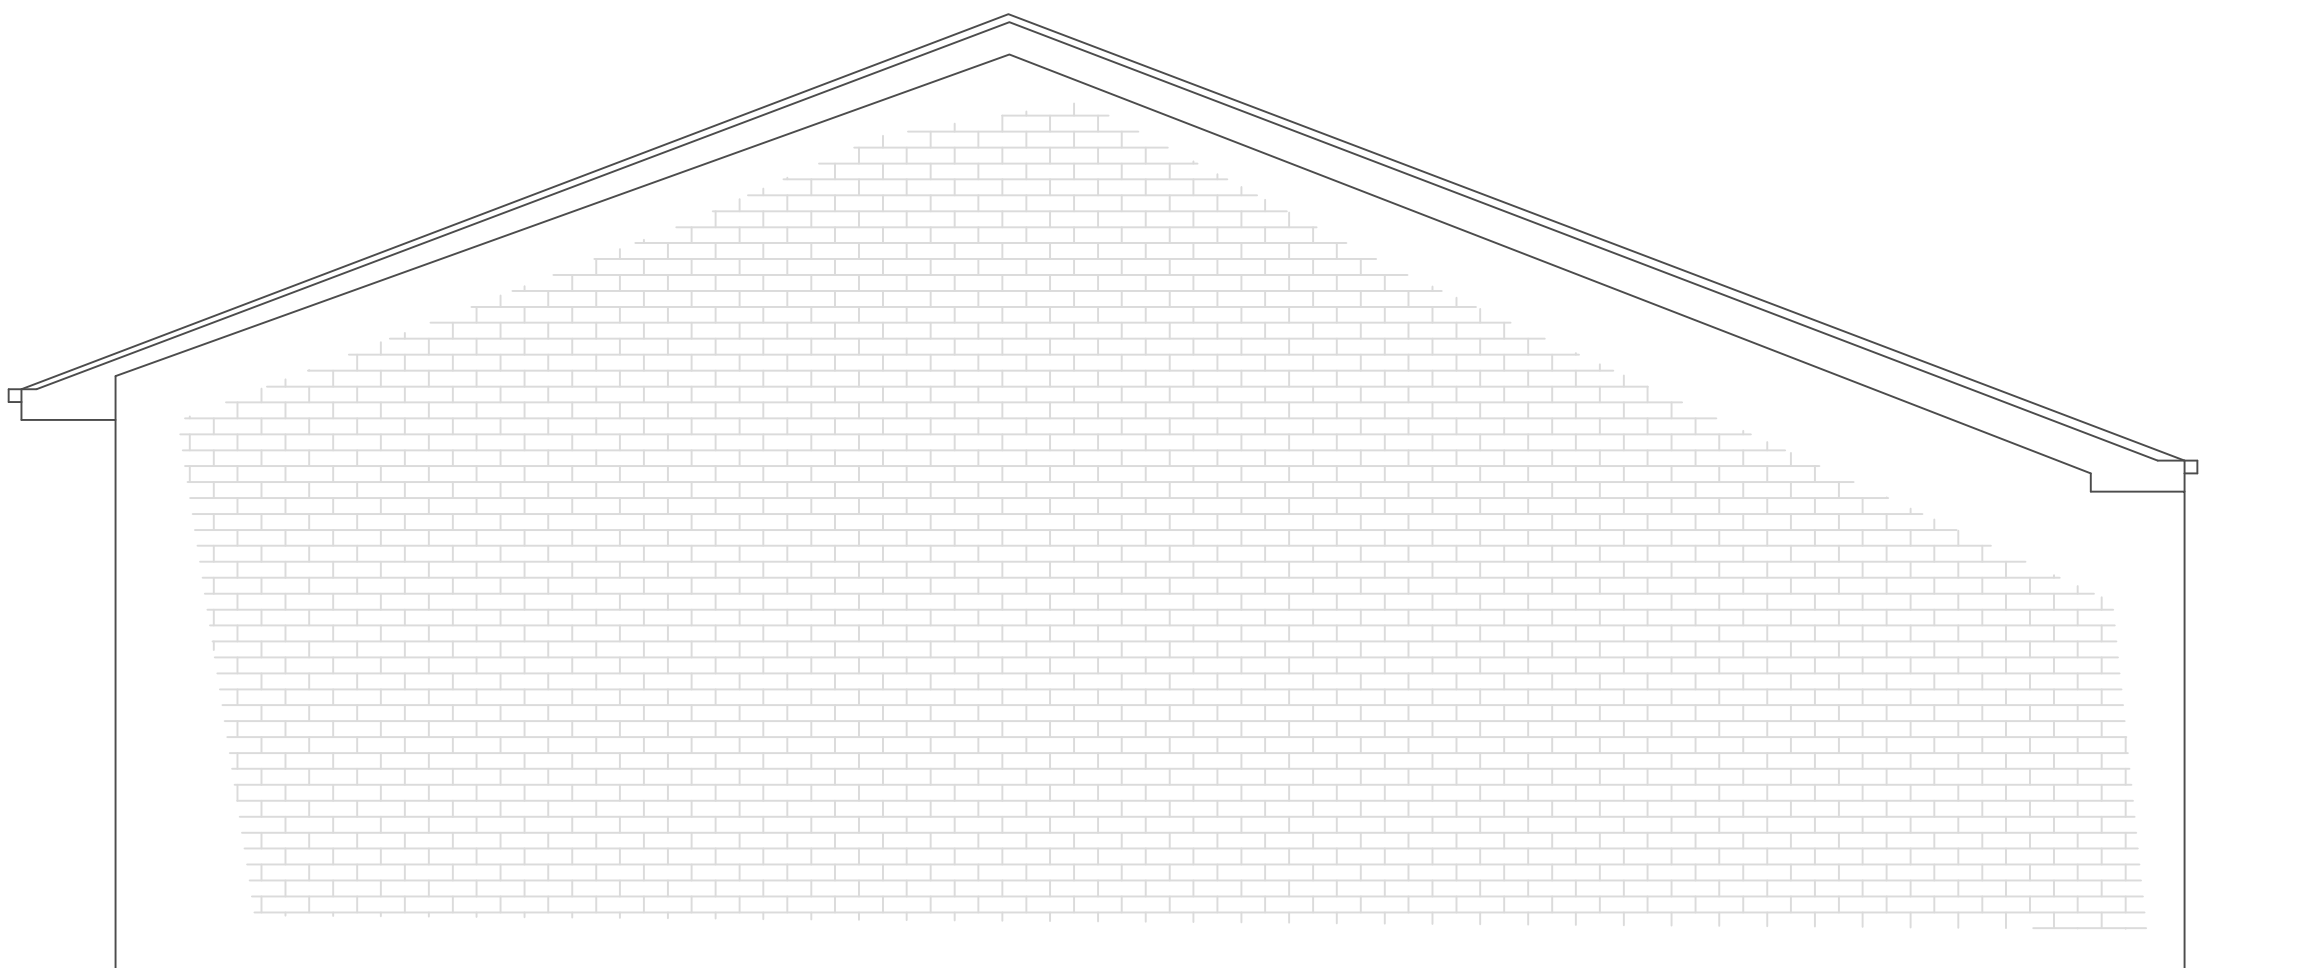

PROPOSED REAR ELEVATION 1:50

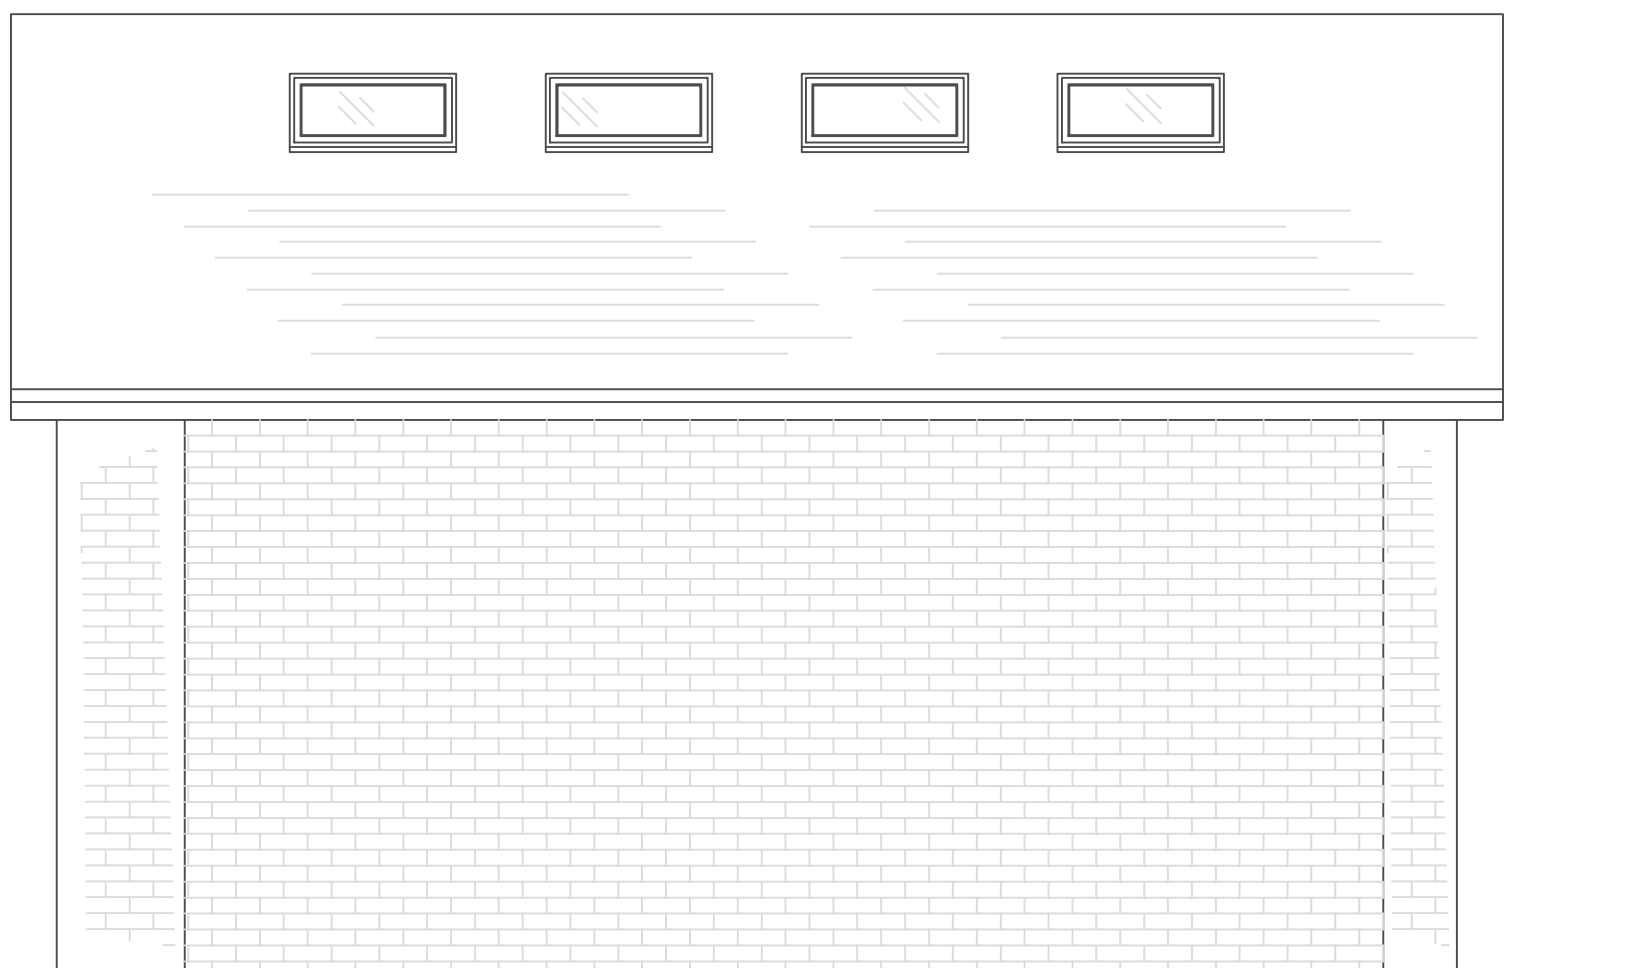

PROPOSED SIDE ELEVATION 1:50



MR CLIFTON,
152 INTAKE LANE,
POGMOOR, BARNSELEY,
S75 2HU

PLANNING APPLICATION
ELEVATION AMENDMENT,
GARAGE CONVERSION &
OUTBUILDING

GARAGE CONVERSION PROPOSED: FLOOR PLANS ELEVATIONS	SCALE: 1:50 1:50
--	------------------------

DATE: 02/2021
DRAWING NO: 005
PAPER SIZE A2