





front elevation




rear elevation

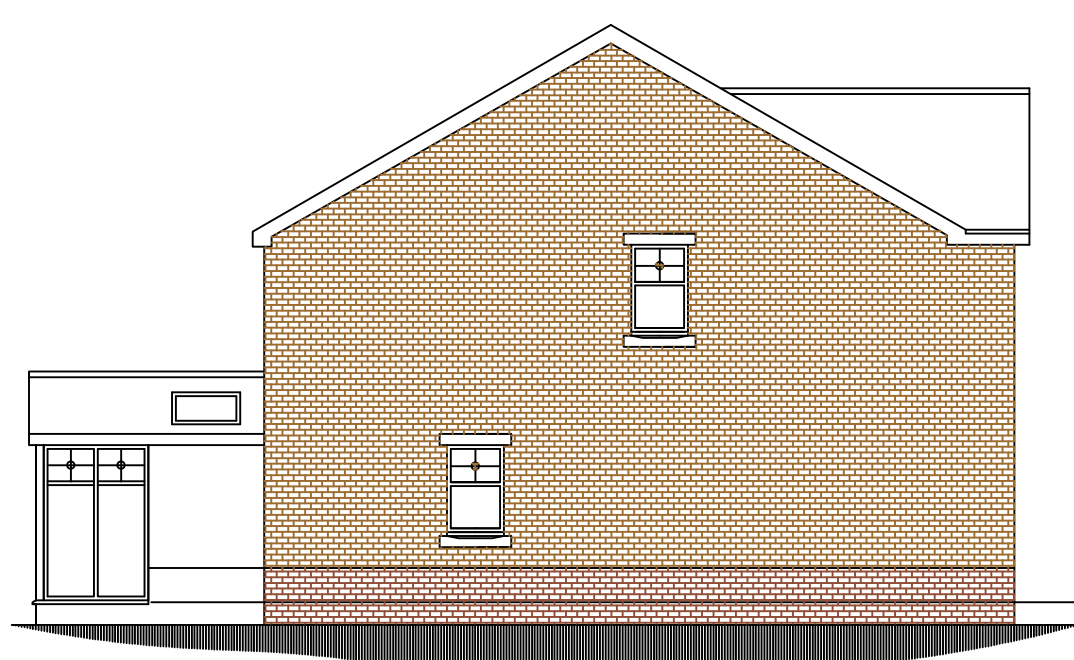


side elevation

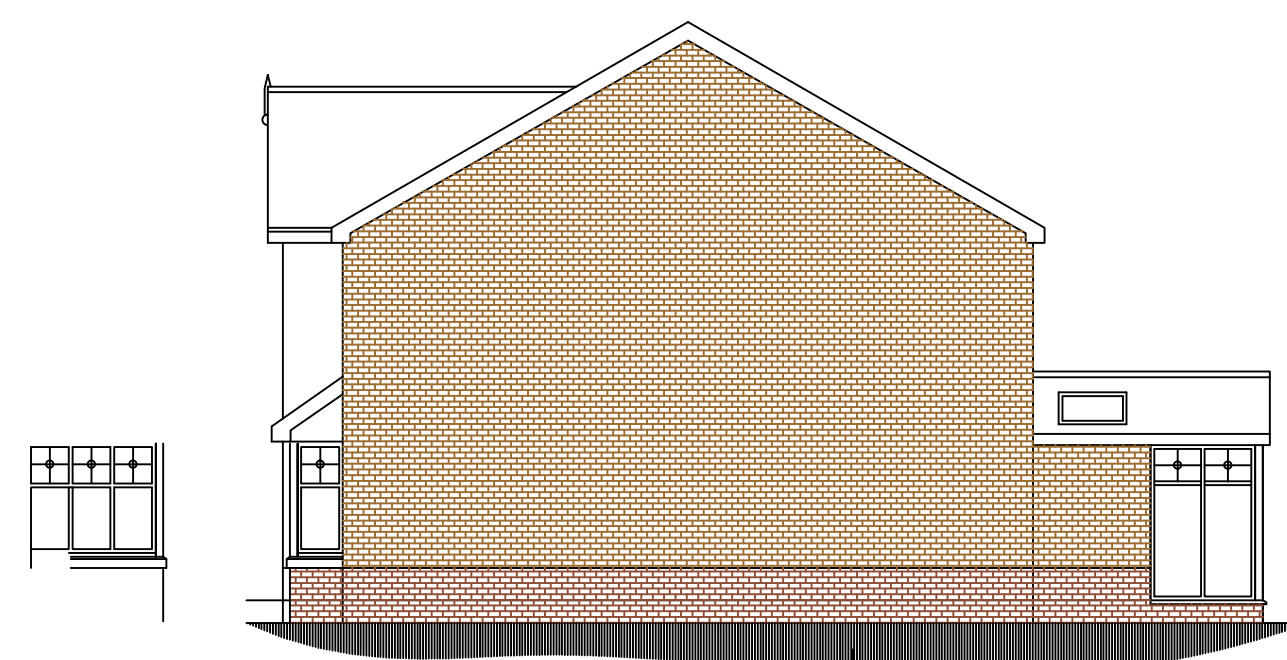


side elevation

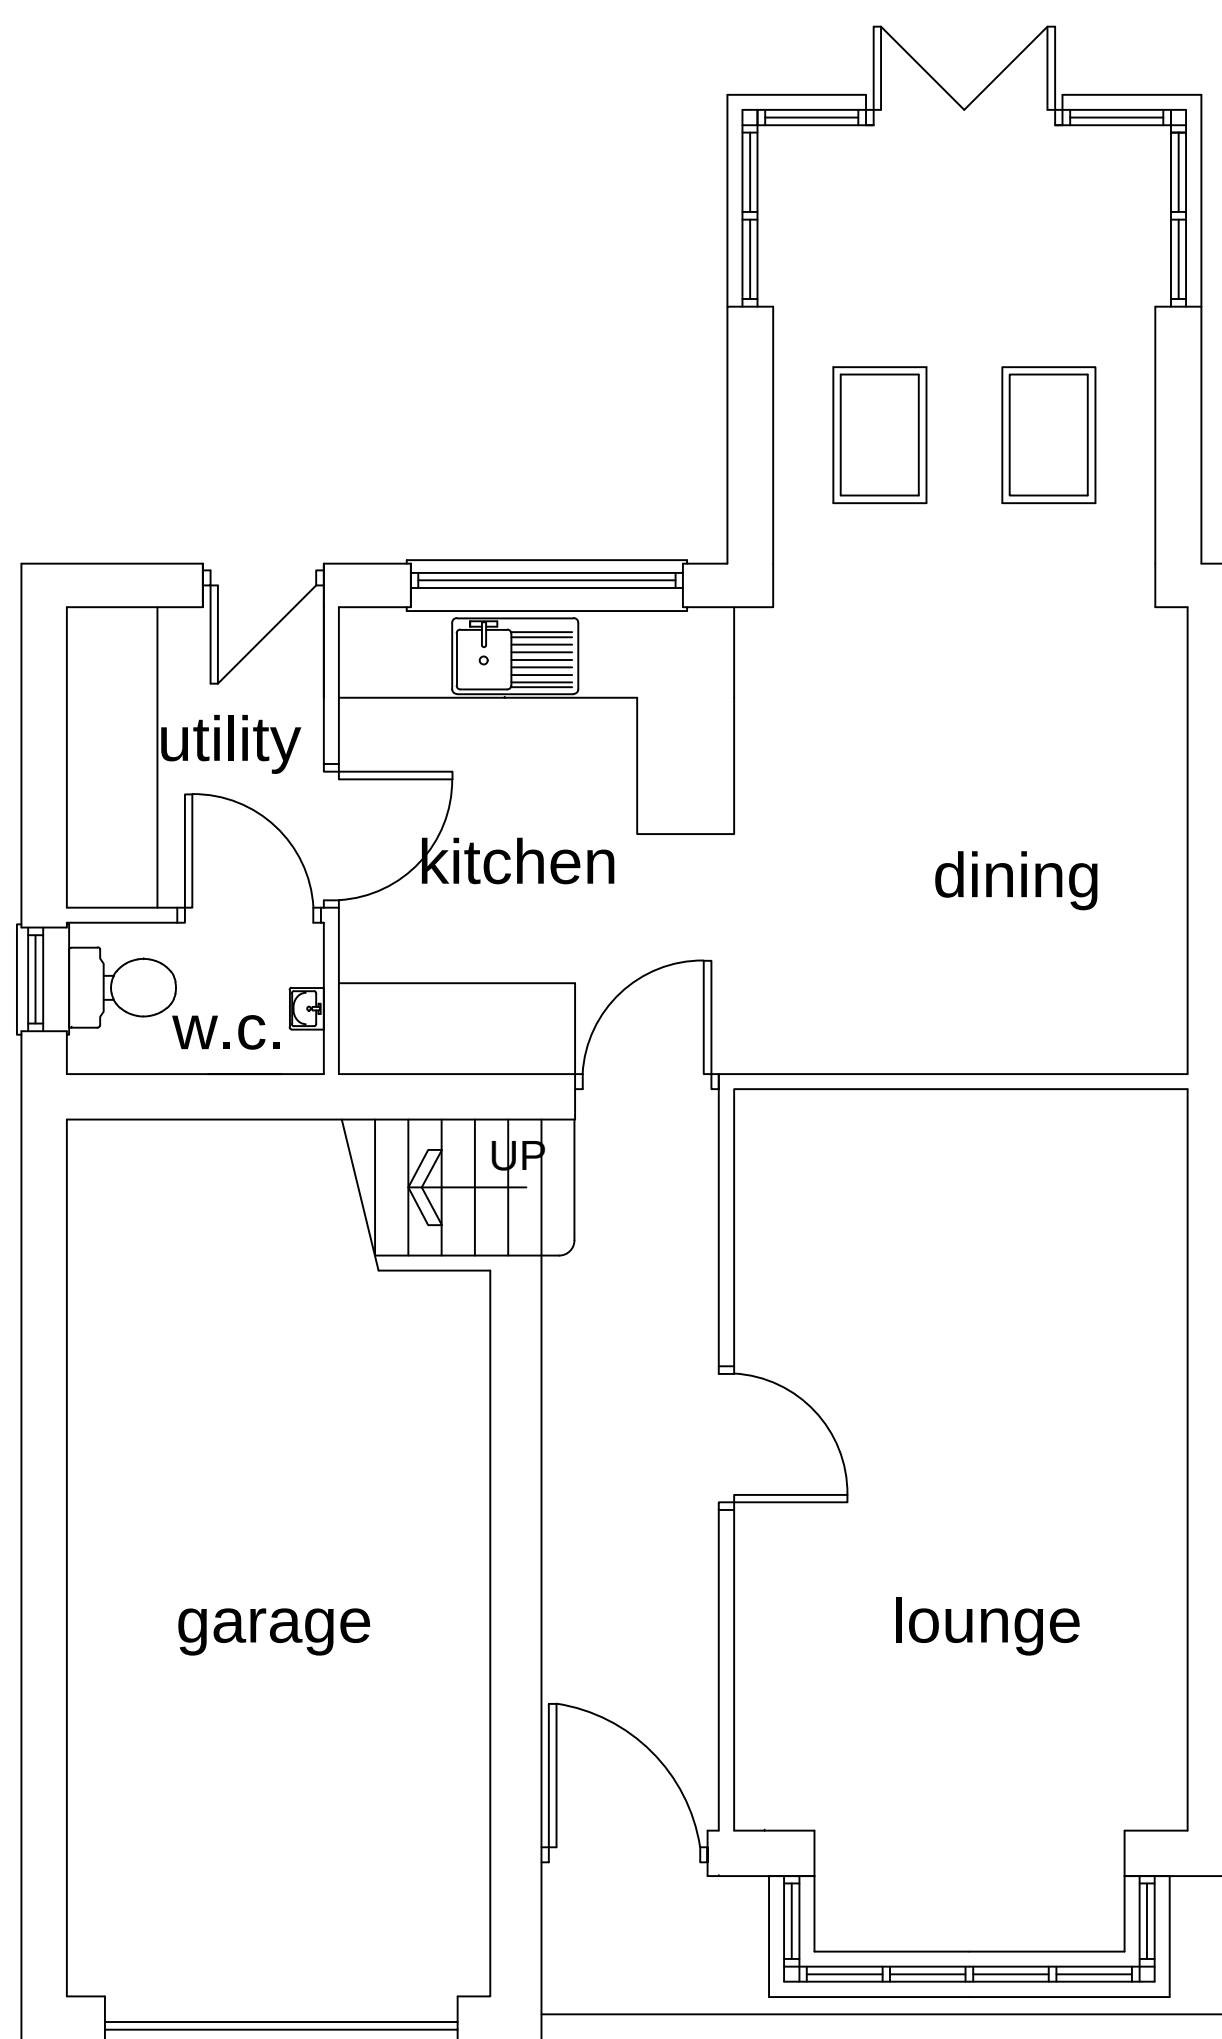

Ground Floor Plan

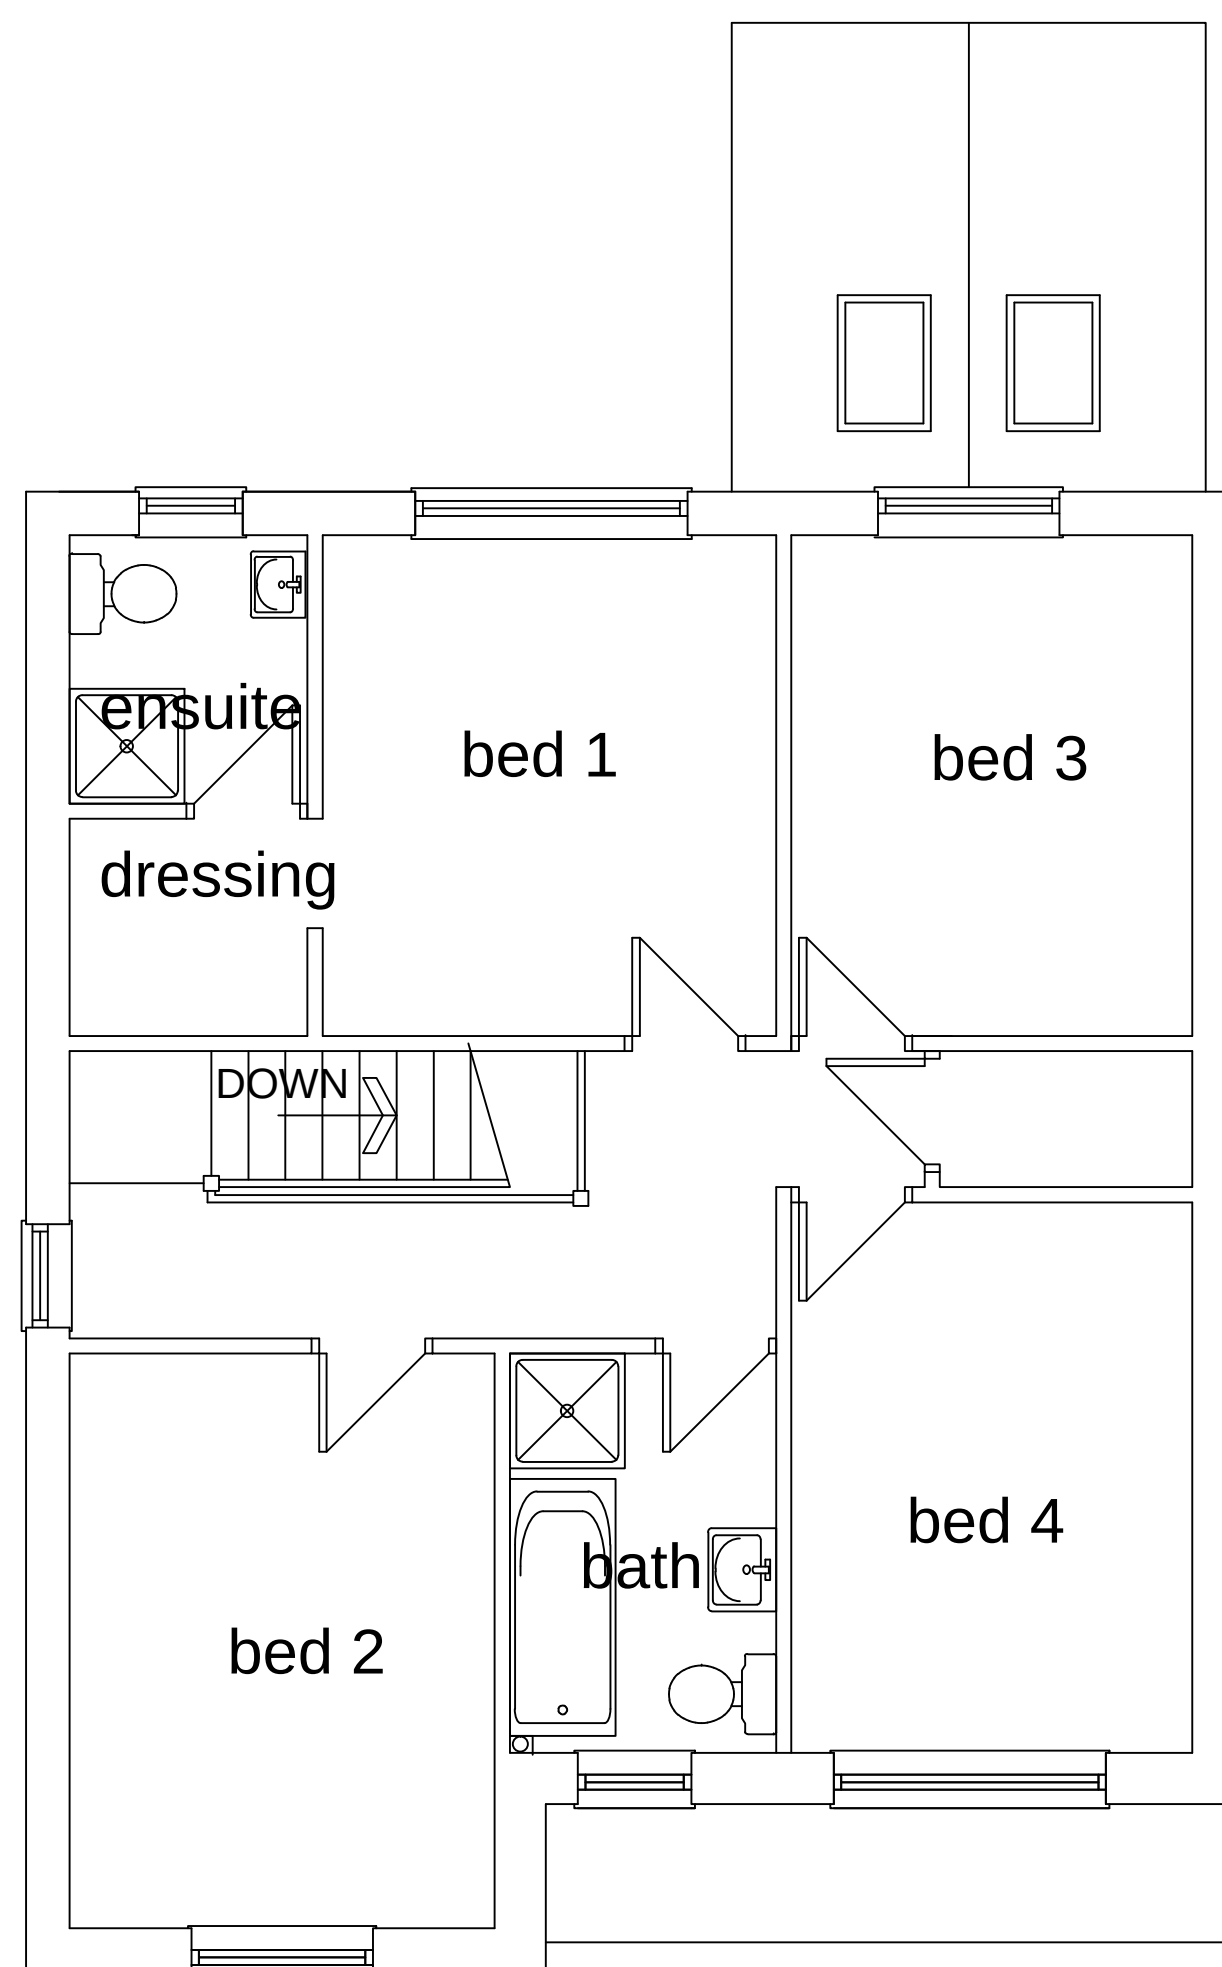

First Floor Plan

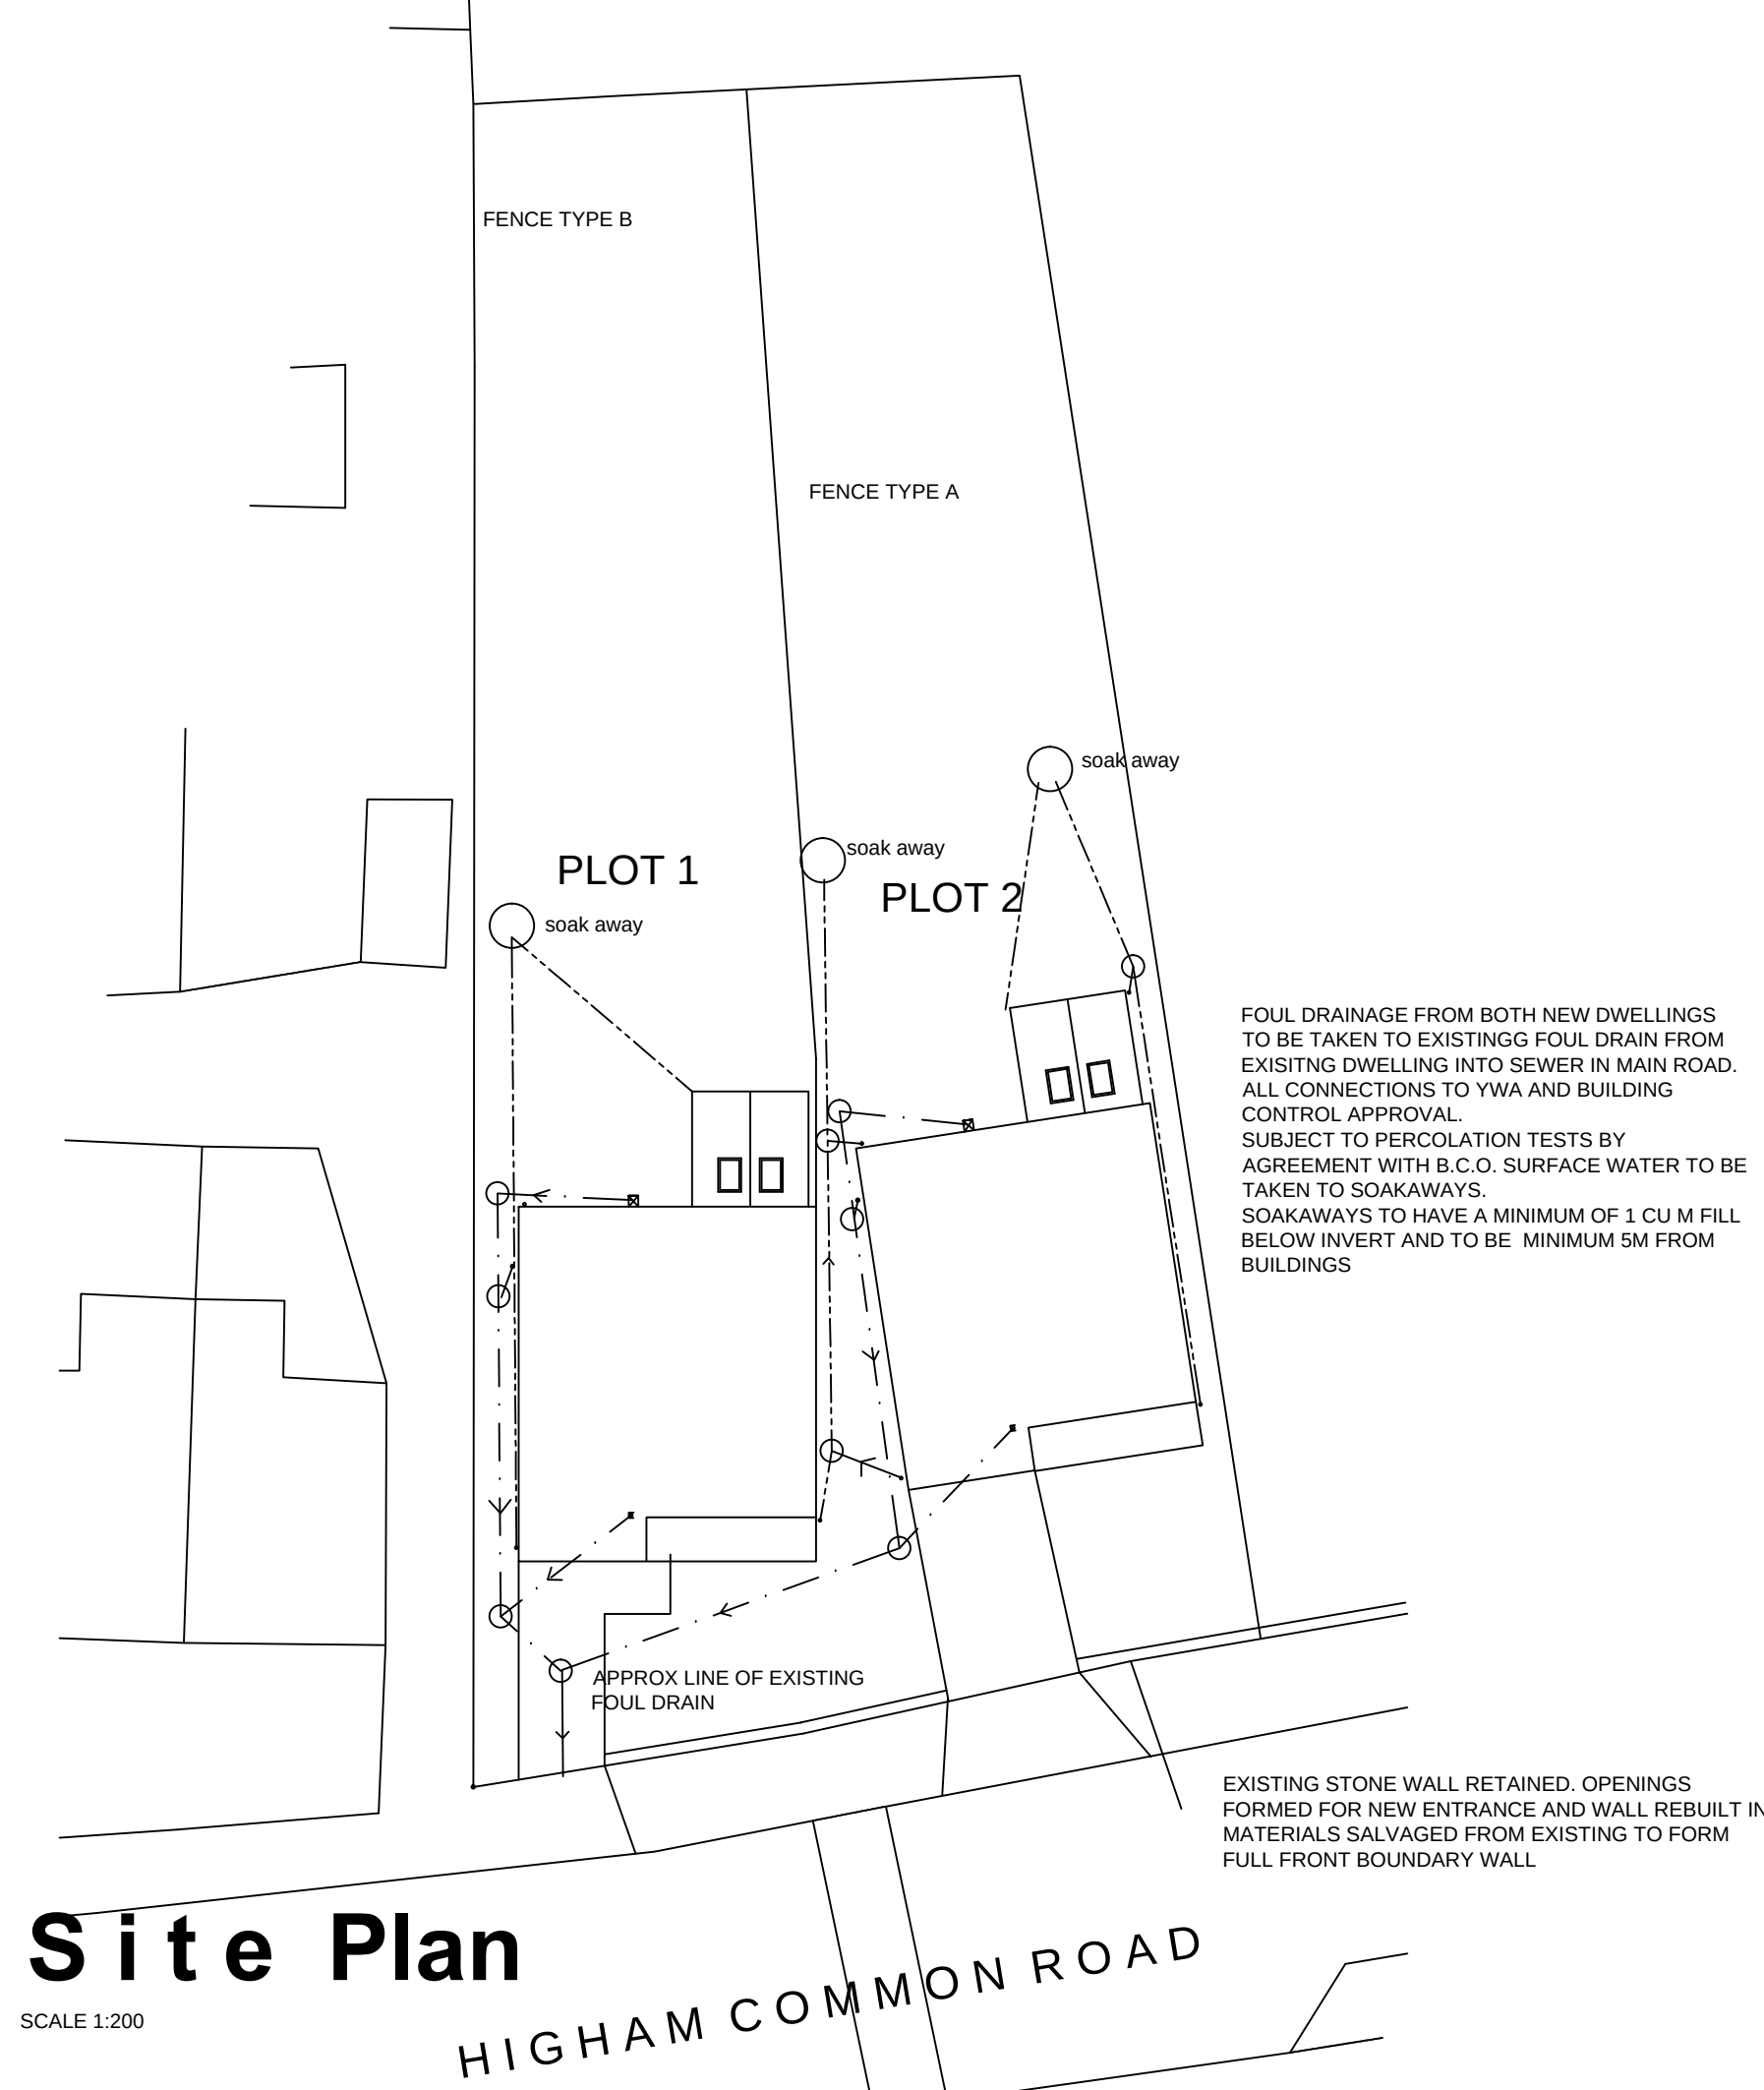

Site Plan

SCALE 1:200

 WhiteAgus PARTNERSHIP			8 MORSTON BUSINESS PARK, WHALEY ROAD, BARUGH GREEN, BARNSELY. S75 1HQ			Phone: 01226 208482 Fax: 01226 283030			
ARCHITECTURAL SERVICES AND SURVEYORS						Email: info@whiteaguspартnership.co.uk Web: www.whiteaguspартnership.co.uk			
Project. RESIDENTIAL DEVELOPMENT HIGHAM COMMON ROAD BARNSELY						Client. MR GARY HANSON			
Drawing Title. PLANS AND ELEVATIONS FEB 2014						Date. FEB 2014		Scale. 1:50 & 1:100 @ A1	
						Ref. 09-079		Dwg. No. 06	
Date	Suffix	Description				Date	Suffix	Description	
01-03-14	A	REVISED TO CLIENTS REQUIREMENTS							
17-04-14	B	ADDITIONAL DRAINAGE INFO ADDED							