
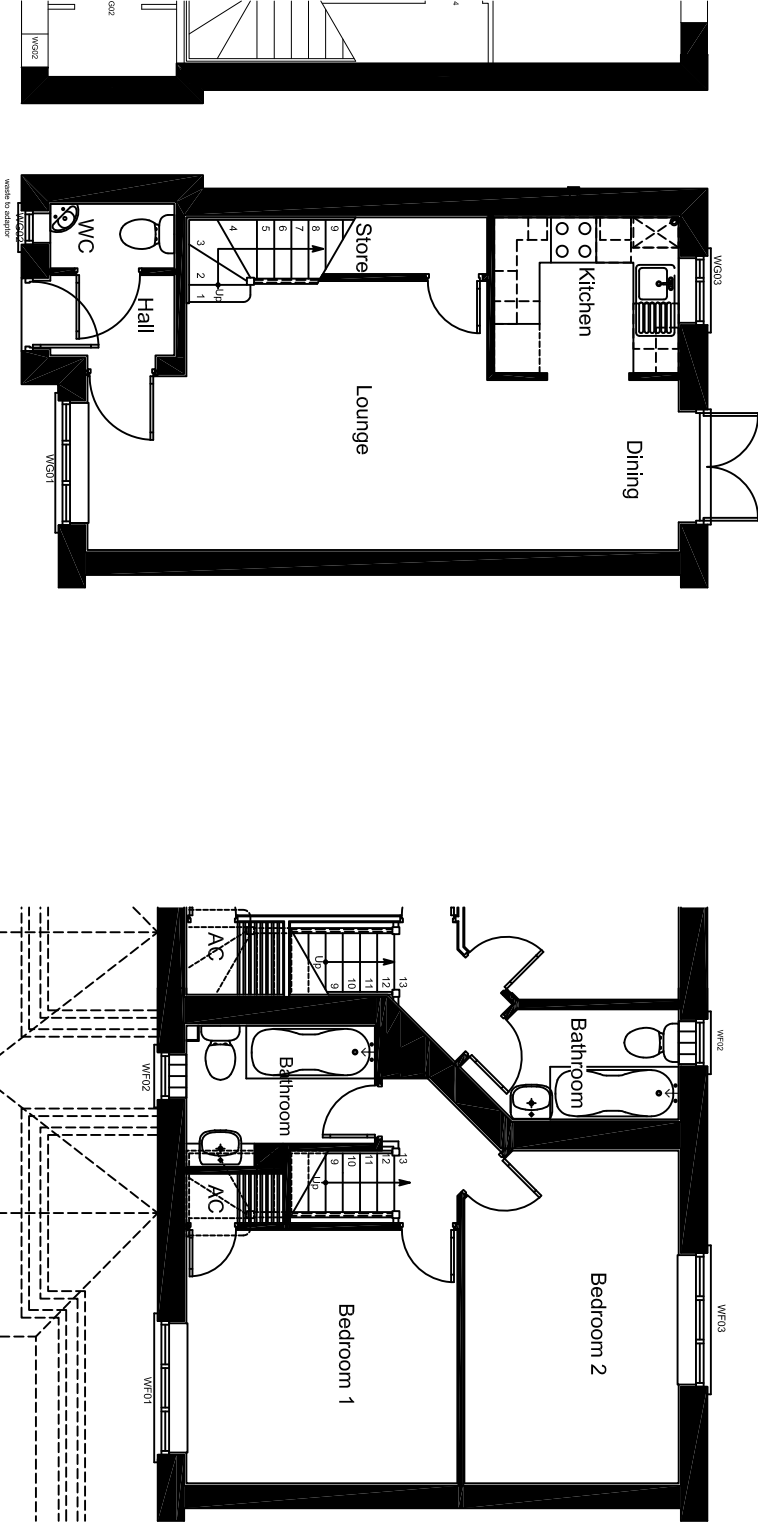


The Contractor is responsible for checking dimensions and any discrepancy to be verified with the Architects before proceeding. Figured dimensions to be worked to only. DO NOT SCALE

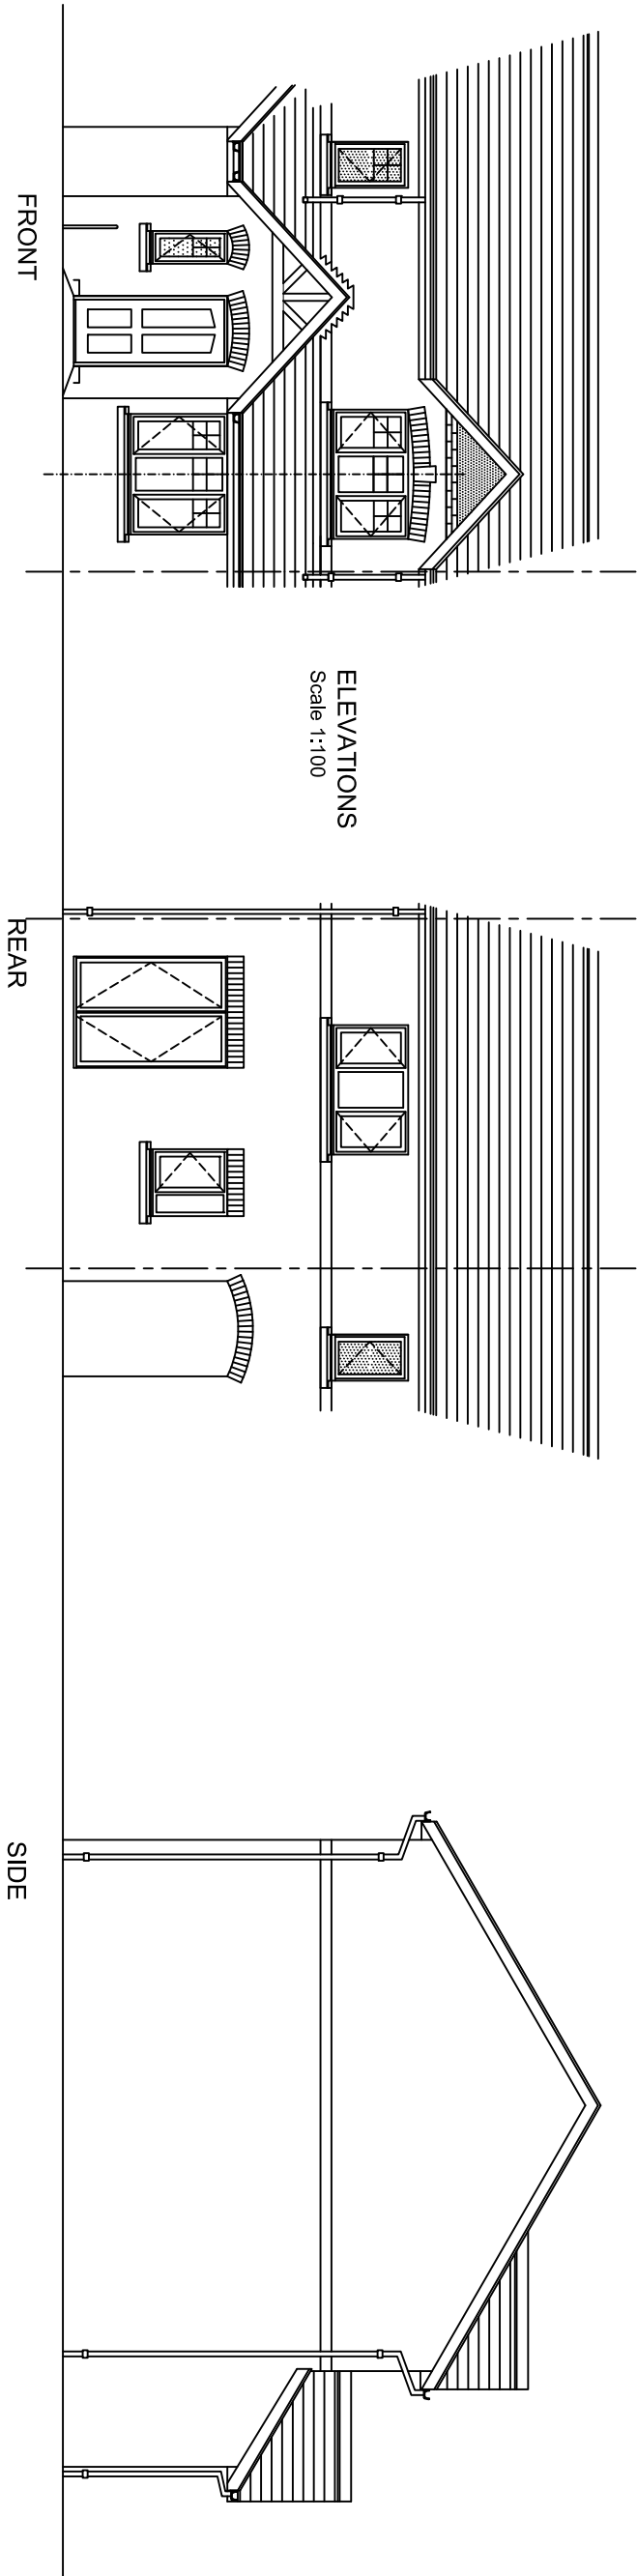

GROUND FLOOR PLAN
Scale 1:100

FIRST FLOOR PLAN
Scale 1:100

location
Standard Housetype

title
The Cranford
Planning Drawing

scale 1:100	size A3	db JAS	cb	date 05.12.12
----------------	------------	-----------	----	------------------

drawing no. CRAN-P-01	rev *
--------------------------	----------

JONES
HOMES

JONES HOMES
EMERSON HOUSE, HRYES LANE, ALDERLEY EDGE, CHESHIRE. SK9 7LP
Tel: (01625) 588400 Fax: (01625) 588270