




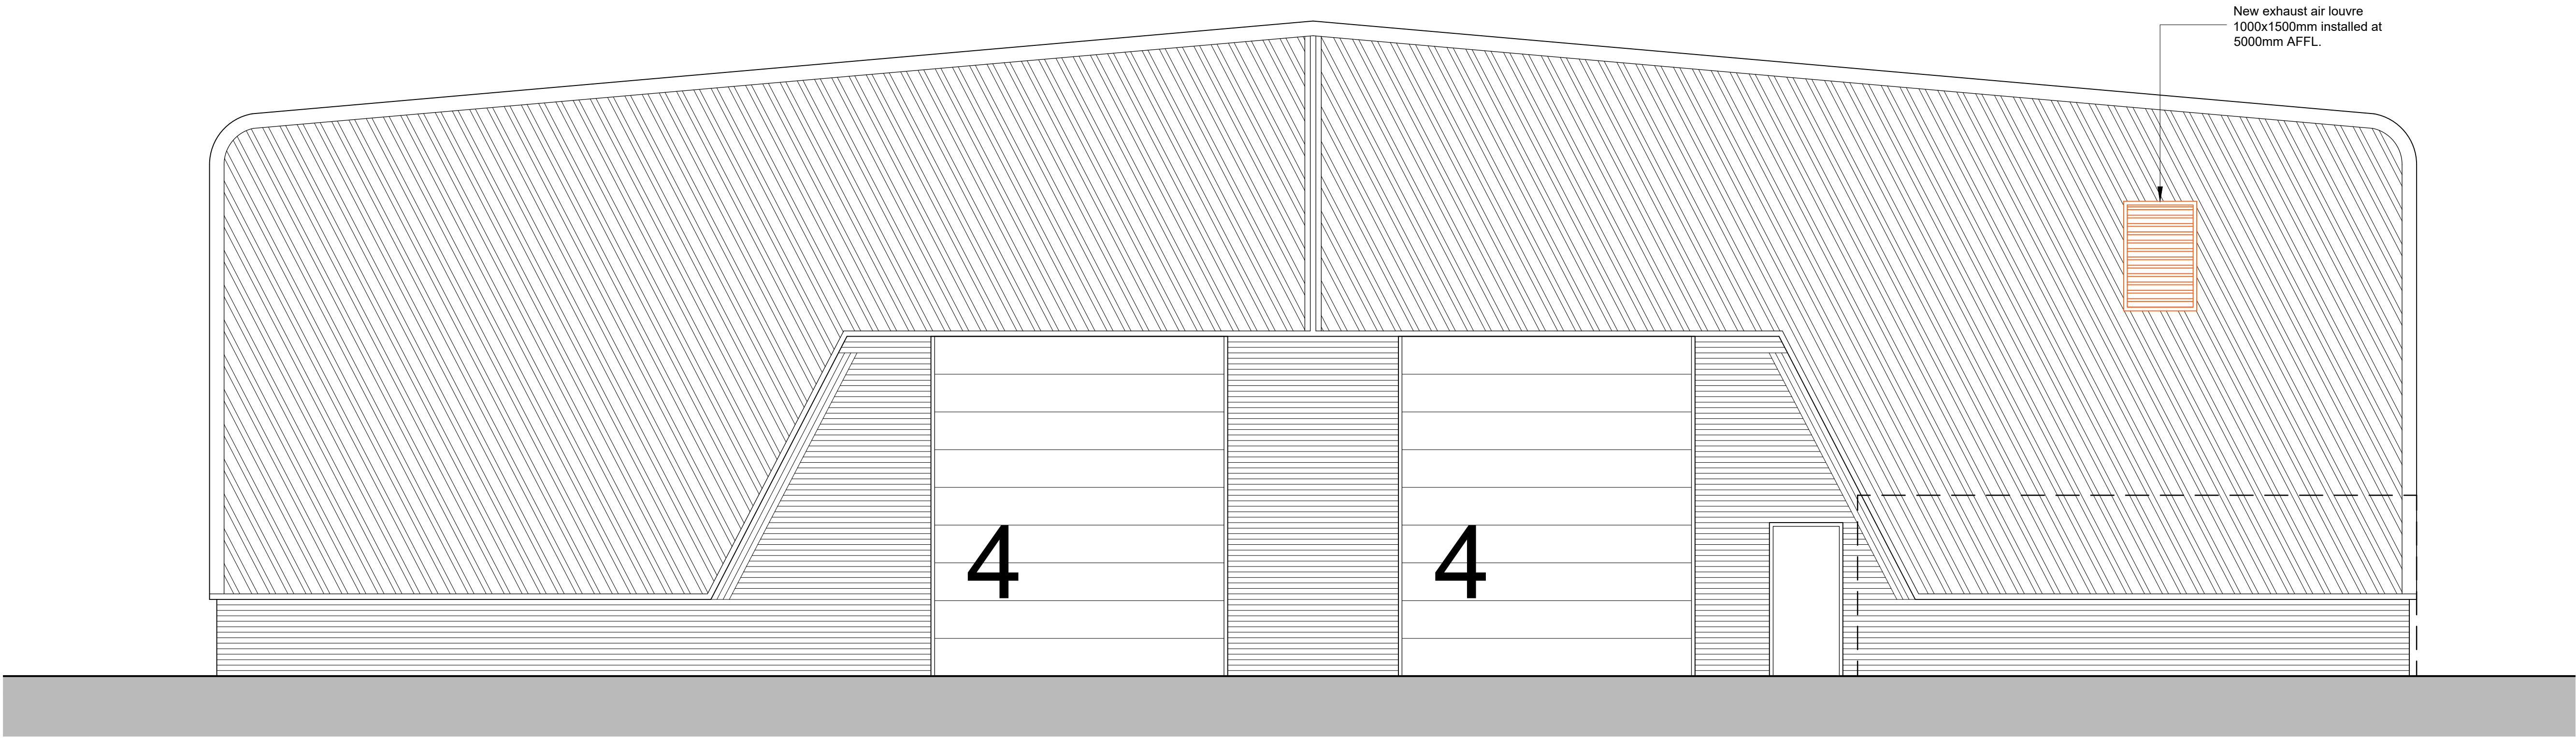

Existing North East Elevation - Scale 1:50@A1

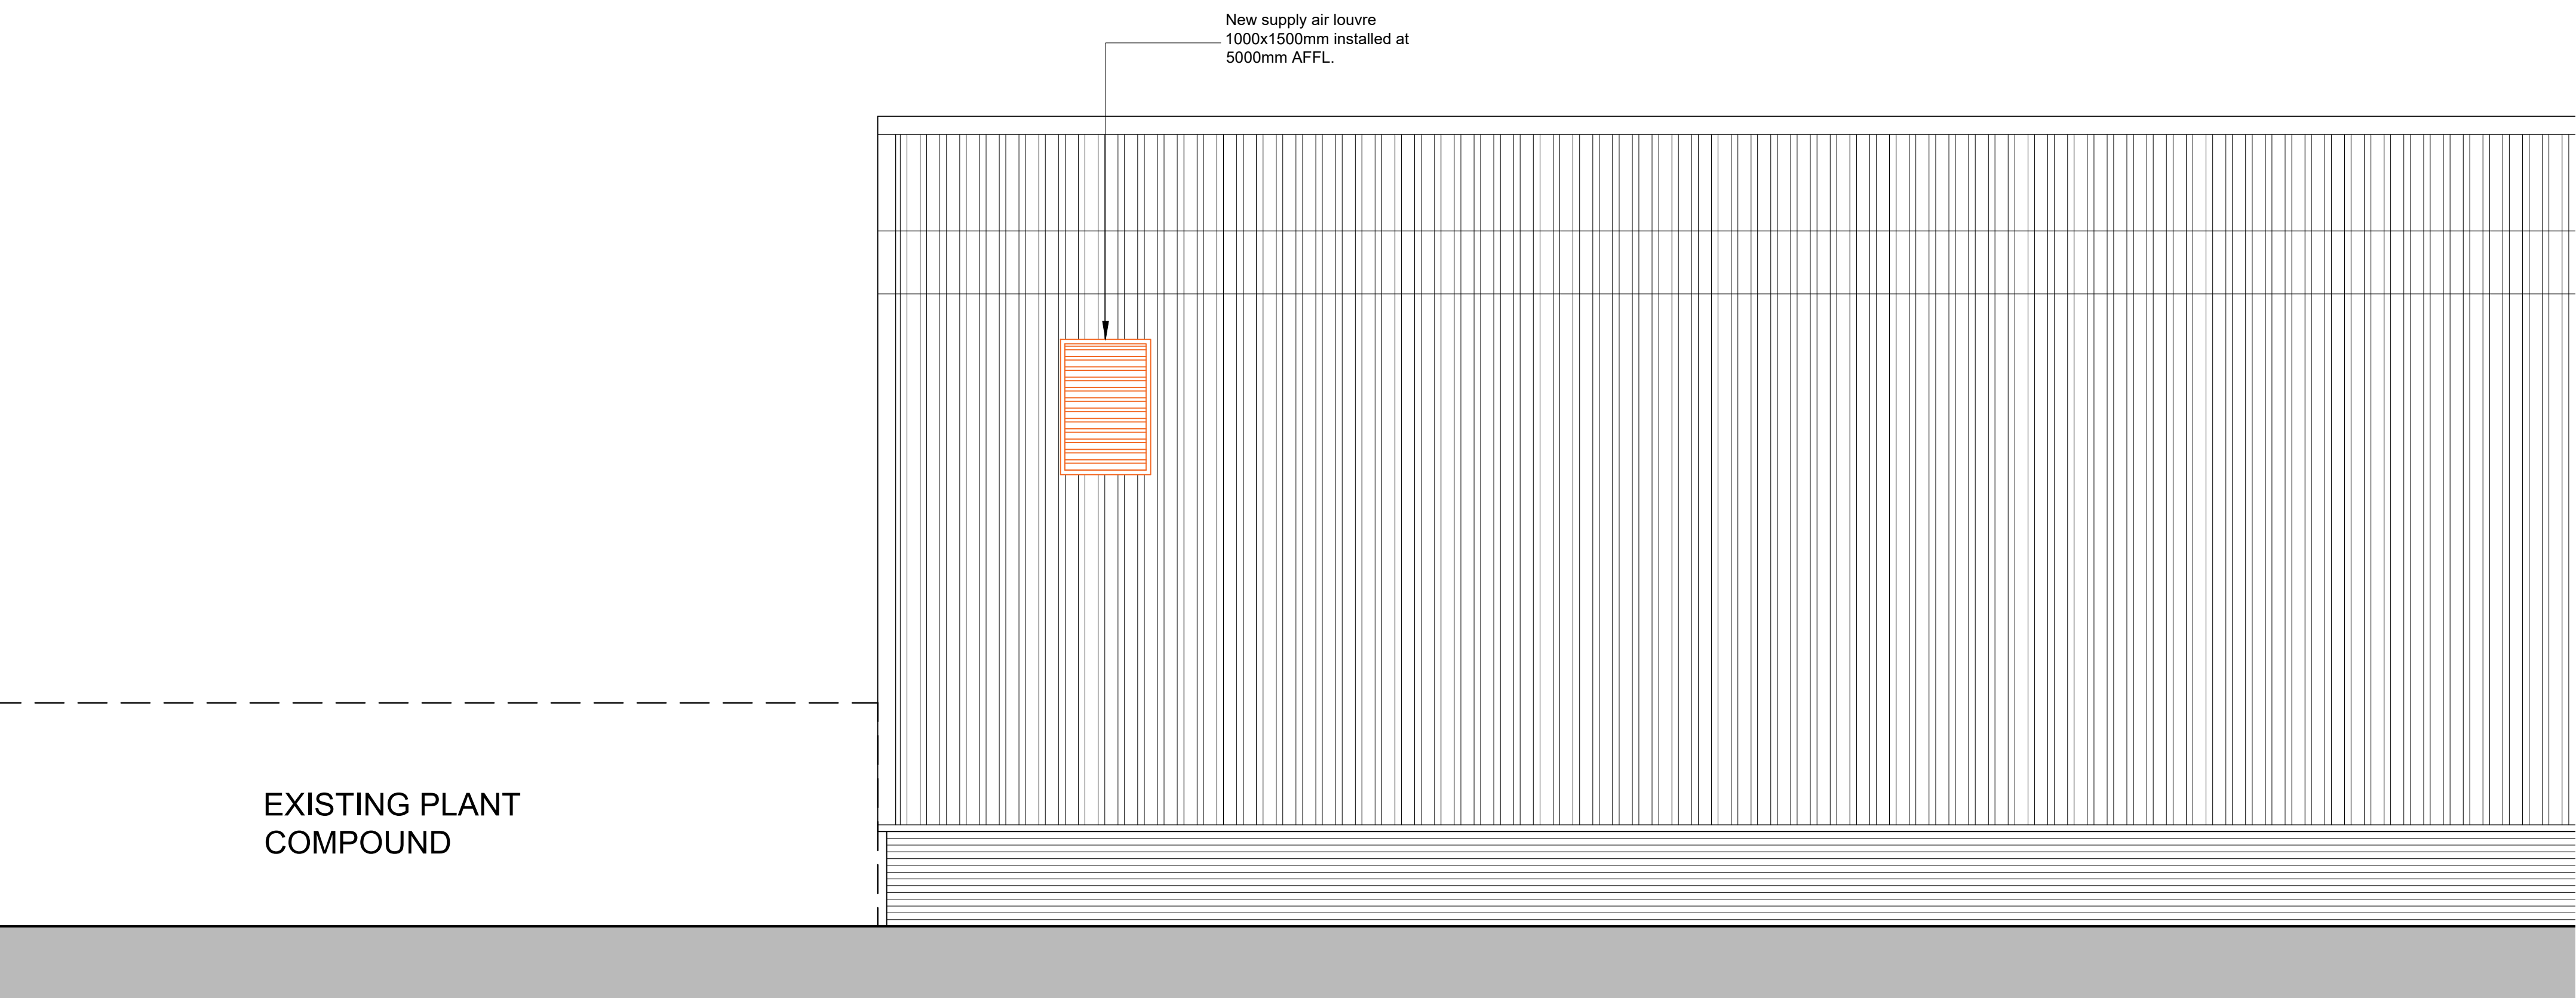

Existing North West Elevation - Scale 1:50@A1

 

Notes:

All dimensions to be checked on site.

DO NOT SCALE FROM DRAWING.

Discrepancies ambiguities and/or omissions between this drawing and information given elsewhere must be reported immediately to the architect before proceeding.

THIS DRAWING IS COPYRIGHT.

This drawing is to be read in conjunction with drawings:-

1	23/06/2017	ISSUED FOR PLANNING
REV	DATE	REVISION NOTES
NAPPER Napper Architects Ltd 3 Waterloo Square Newcastle upon Tyne NE1 4QR T: 0191 2610491 E: info@napperarchitects.co.uk W: www.napperarchitects.co.uk		
 W: www.upnorthgroup.com E: info@upnorthgroup.com T: +44 191 414 2882		
Status:		
Client: Virgin Media		
Site: Barnsley		
Zone/Room: Site		
Title: Proposed Elevations.		
Site/Bun Nr: T7990	Post Code: S71 3HS	
Designer: MB	Scale: 1:500	
CAD Tech: MJG	Paper Size: A1	
Approver: MB	Date: June 2017	
Origin Drg/File Number: AL(0)11		Rev: 1
UNG Project Number: J-17-2533		UNG Drg Number: