


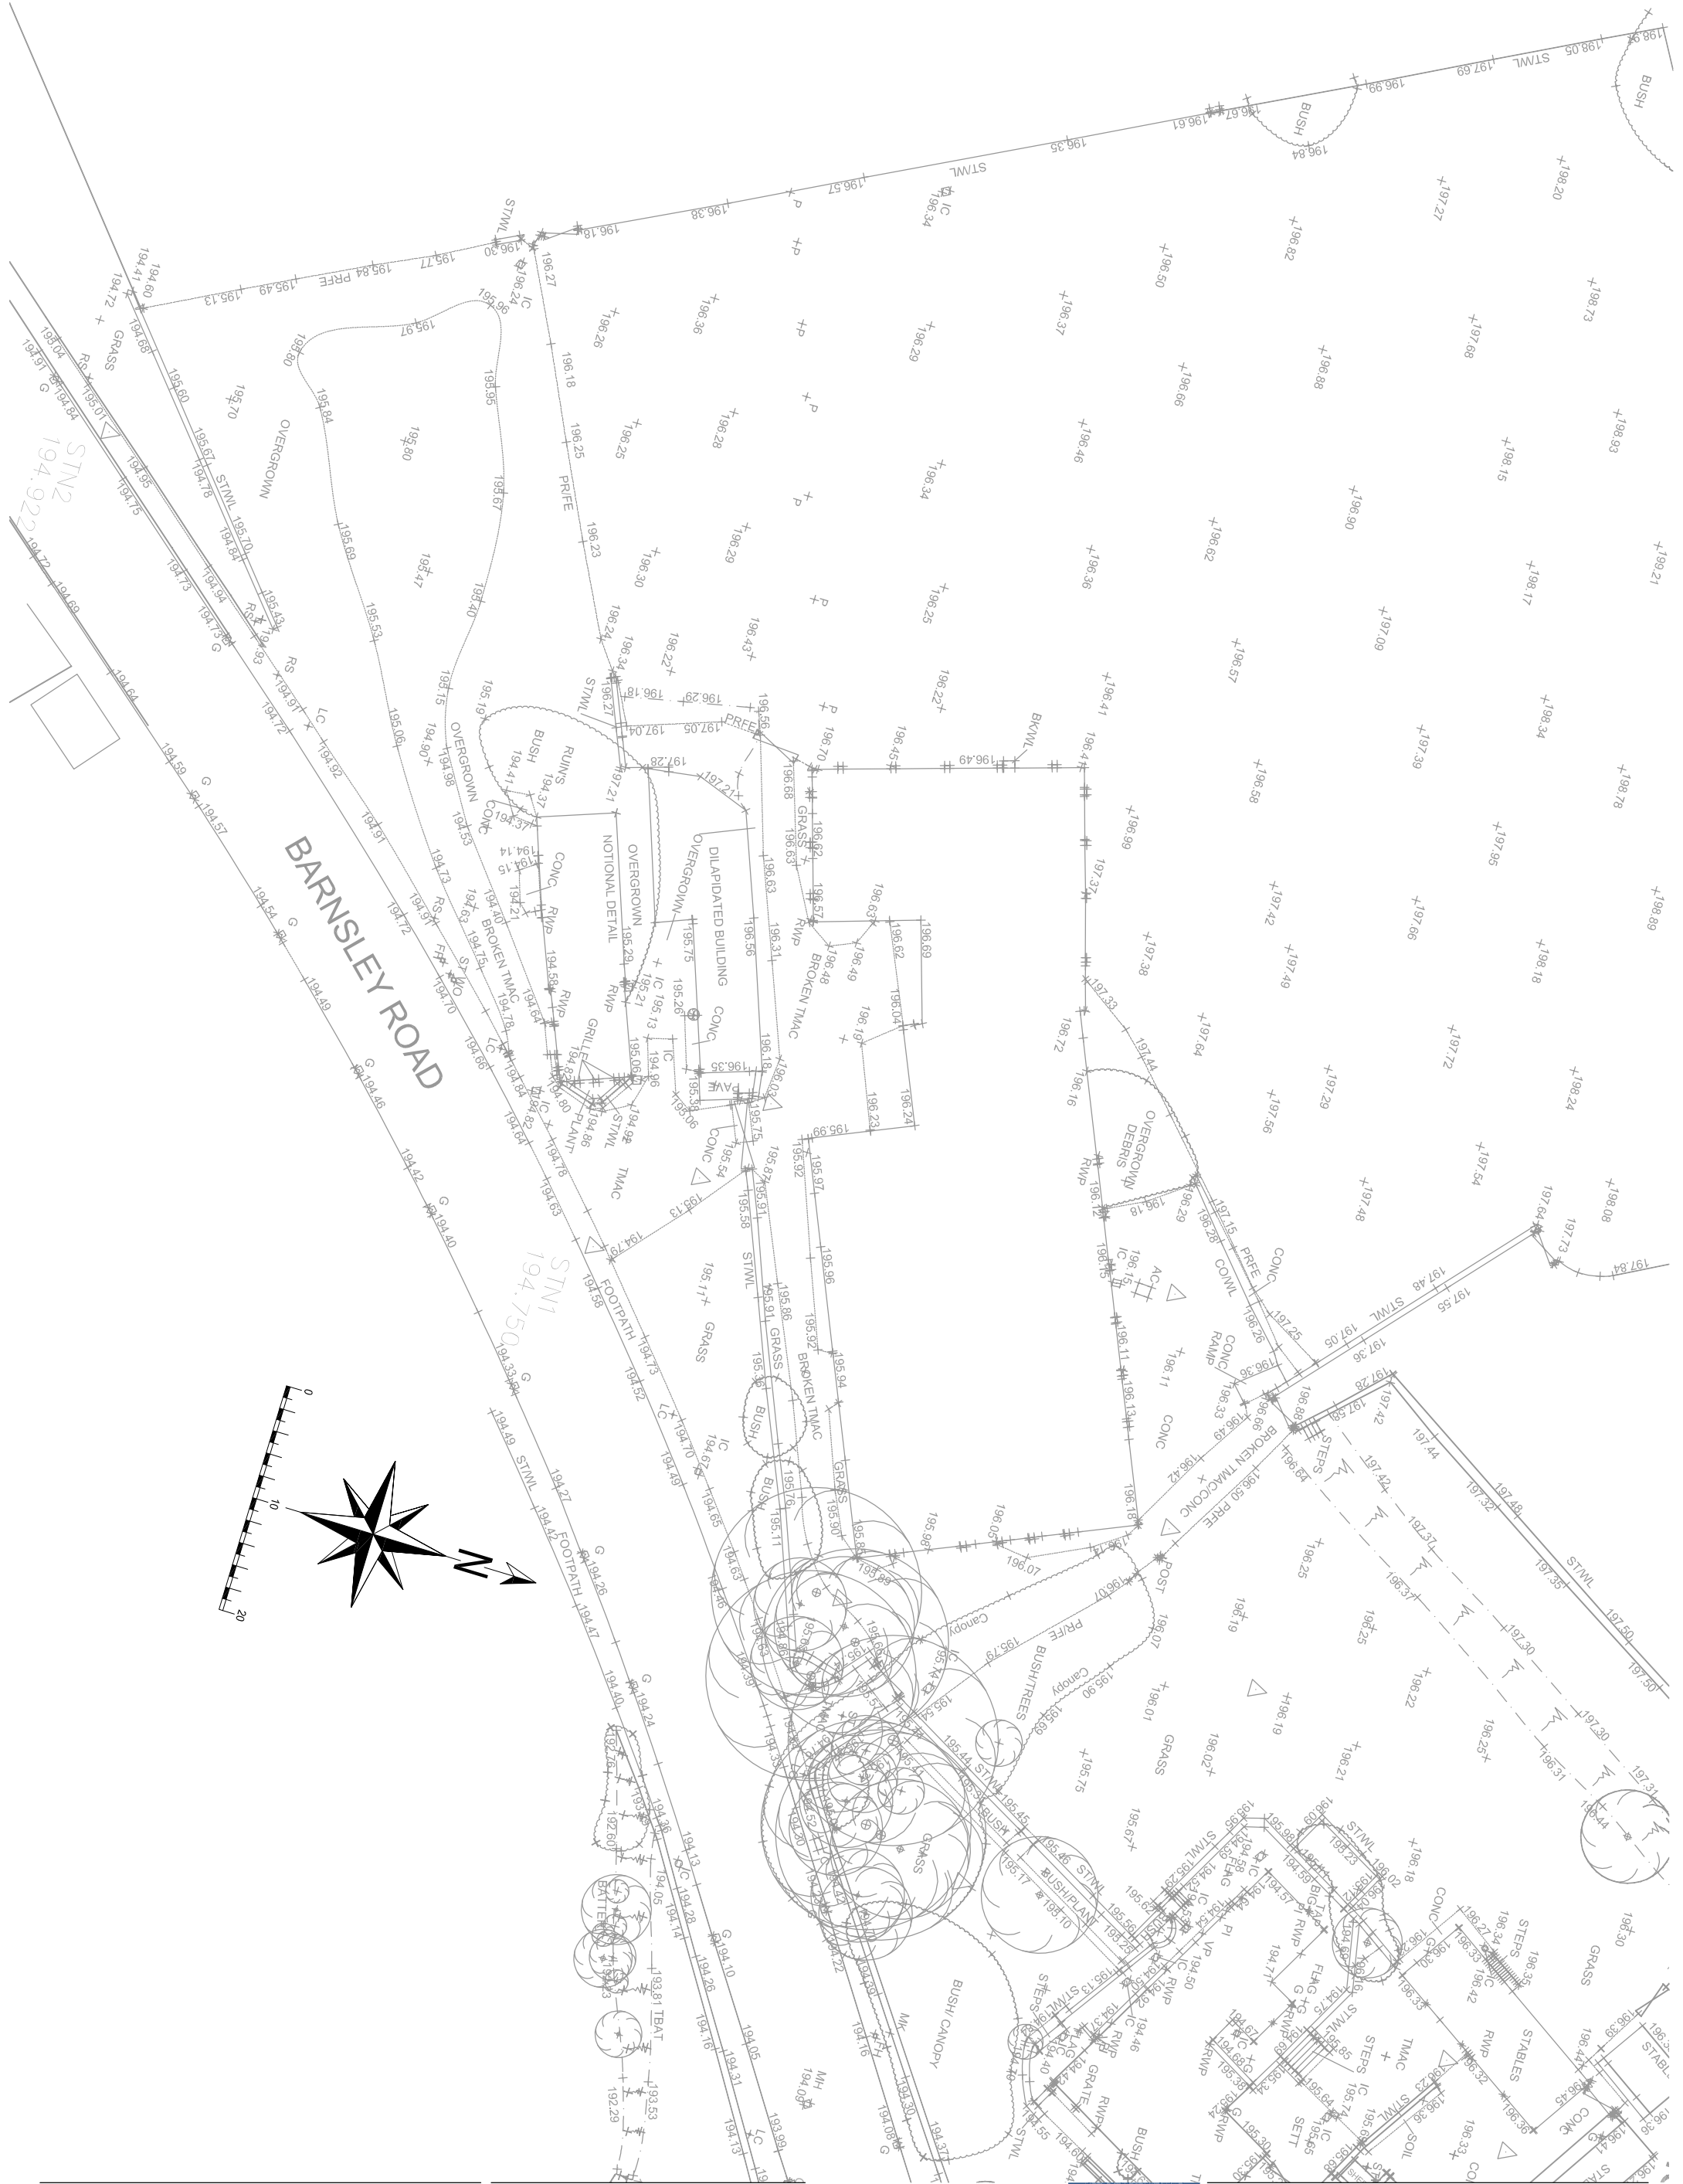

Date	Description
28/10/15	Red line revised
03/11/15	Levels added
04/11/15	Red line revised
10/11/15	Red line revised
11/11/15	Red line revised
11/11/15	Red line removed

Rev
B
O
O
M
B
O
O

House Type

Drawing Title
Existing Site Plan
Site
Barnsley Road, Penistone

4100 Park Approach
Thorpe Park
Leeds
LS15 8GB

0113 3970437
www.duchyhomes.co.uk



Scale @ A3	Date
1:500	14/04/15
Drawn	Checked
MF	
Drawing No.	Rev.
PS-003	G