




Notes:

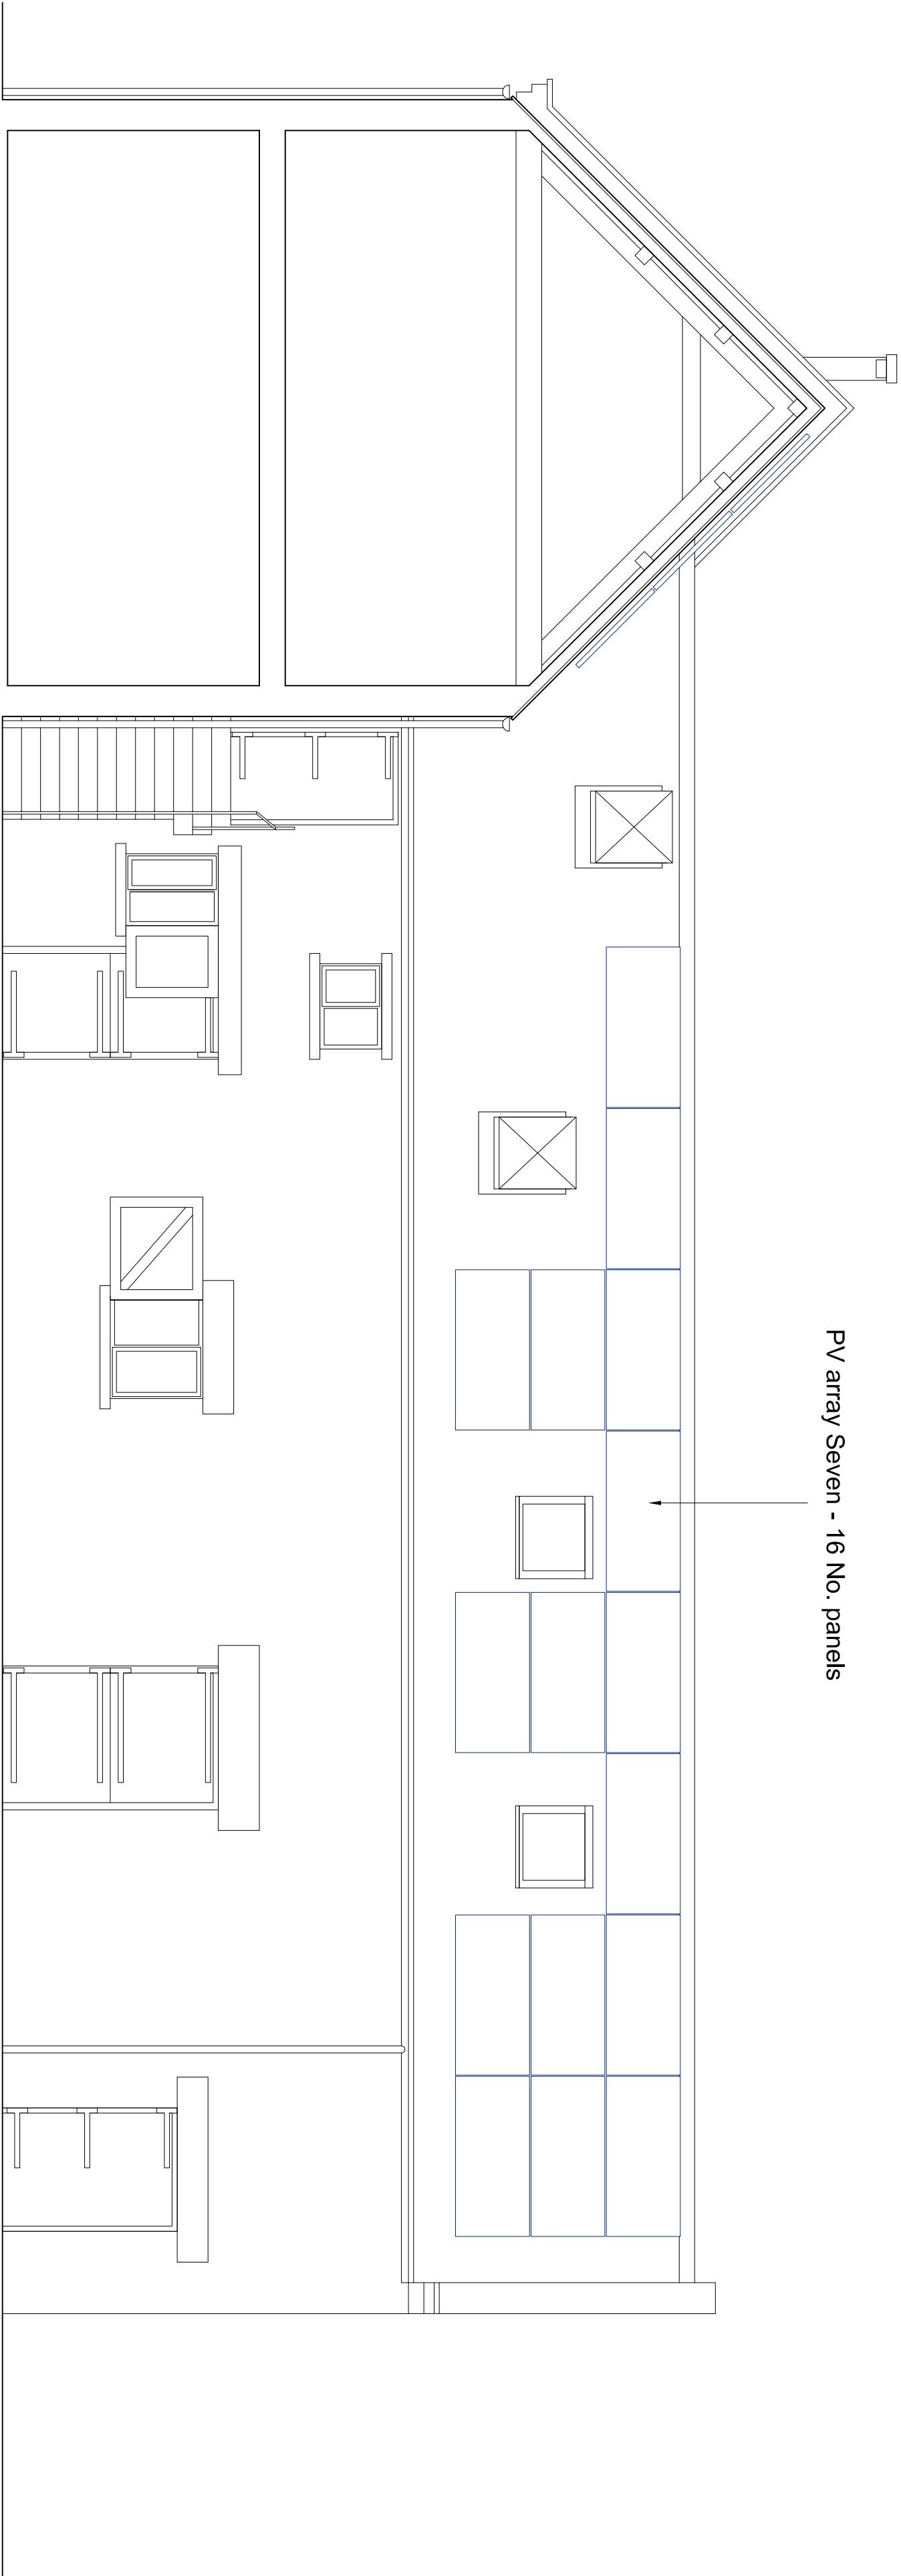

Visitor Centre East Wing existing west elevation

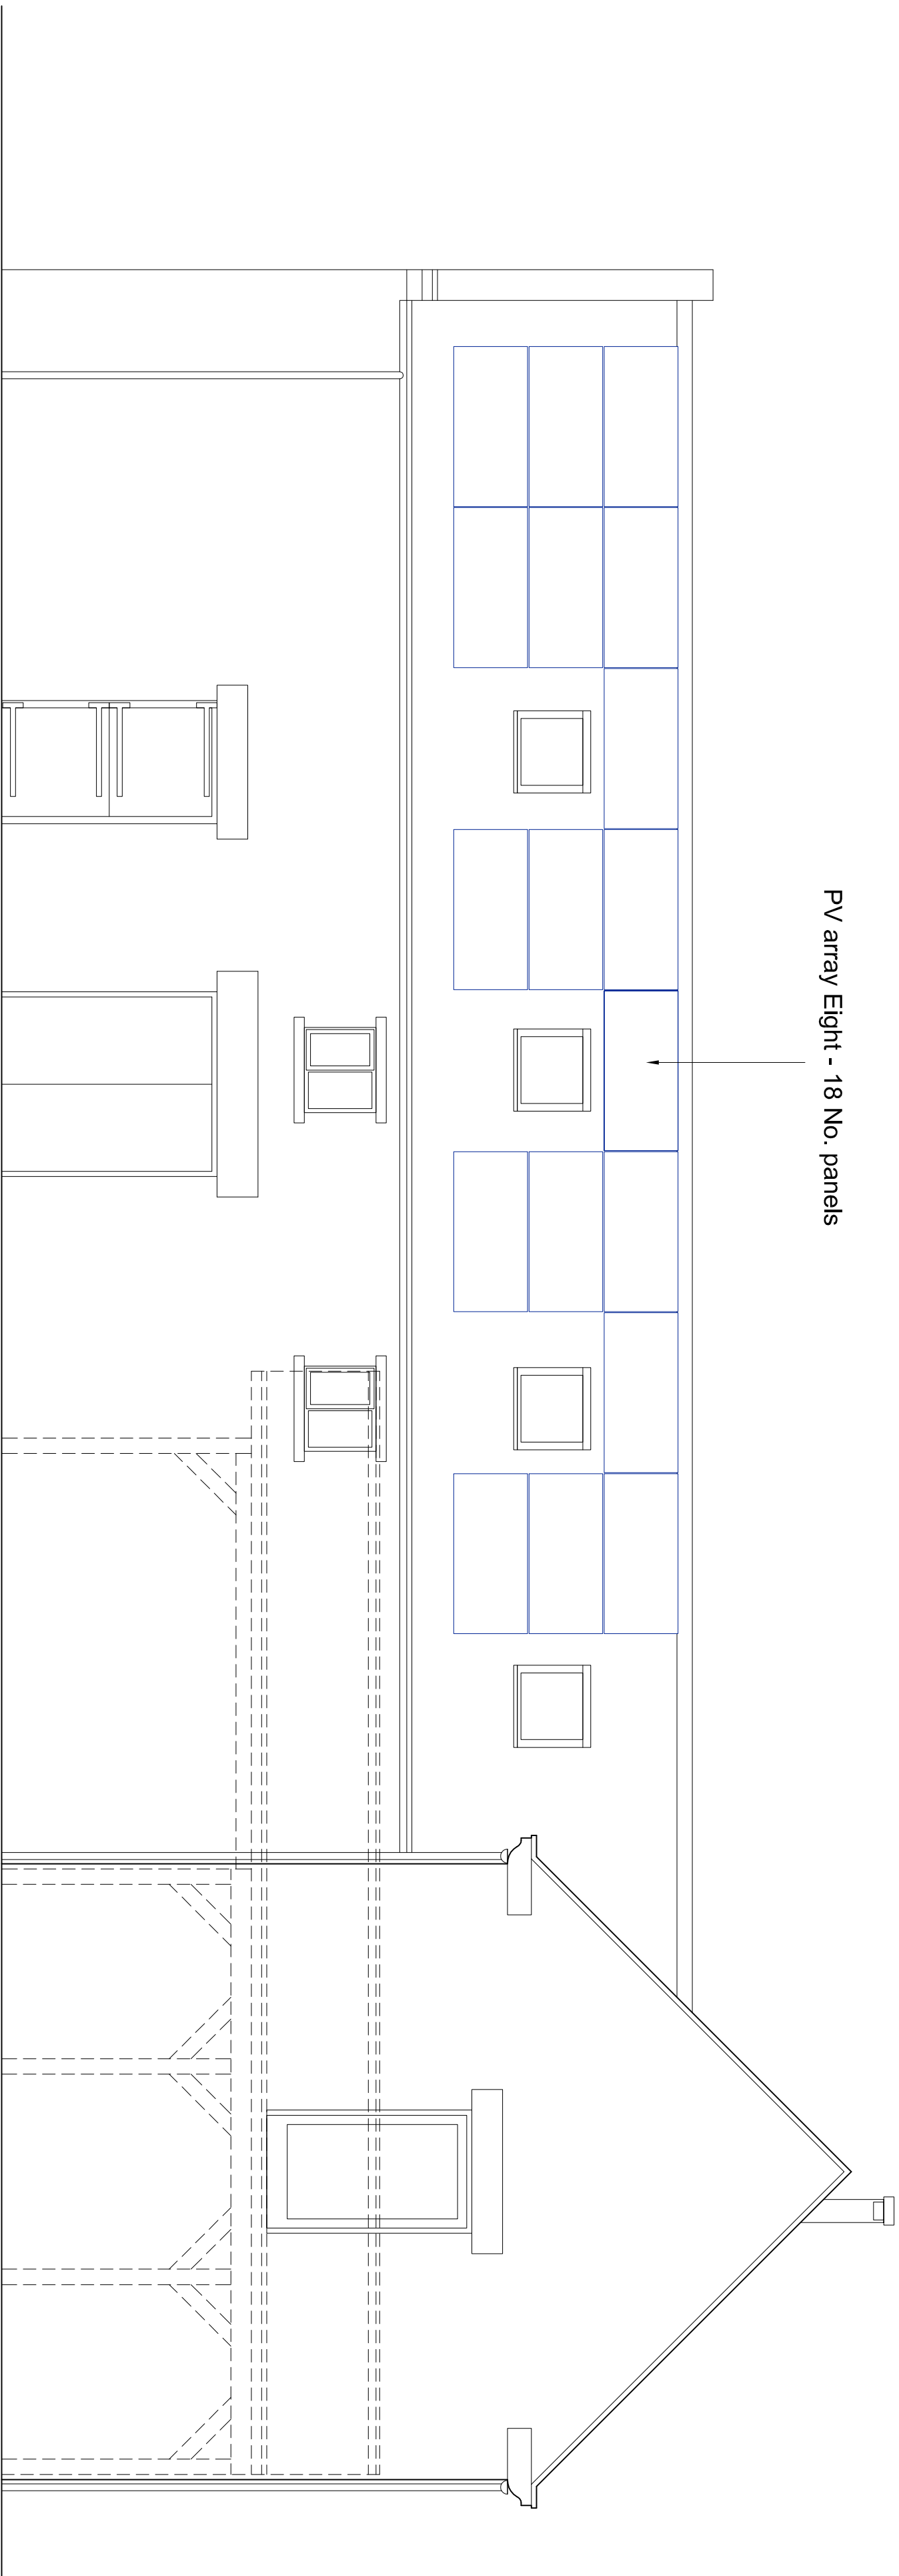

Visitor Centre East Wing existing east elevation

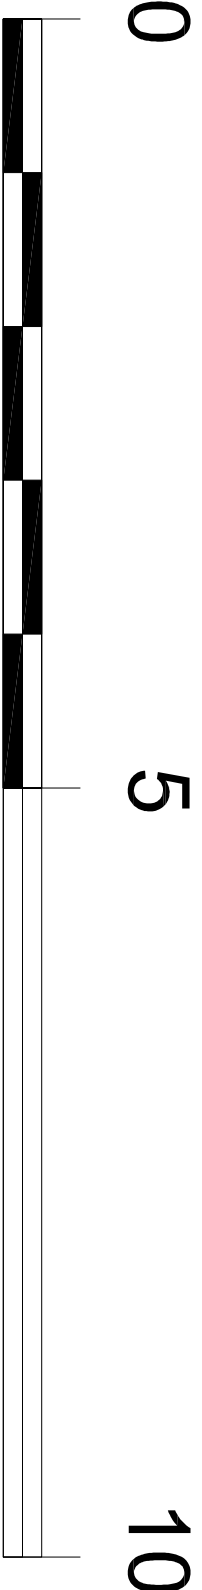

PLANNING

Revision	Description	Date	Drawn



Solarsense UK Ltd
Helios House - Brockley Lane - Backwell, Bristol BS48 4AH
tel: 01275 461800 e: info@solarsense-uk.com

Client: RSPB

Project: RSPB Dearne Valley
Roof Mounted Solar PV

Drawing: Visitor Centre - East Wing
Proposed East & West Elevations

Scale: 1:50 @ A1 Drawn by: RTH

Date: September 2018 Checked by:

Drawing Number: RSPB/DEA/11 Revision: