




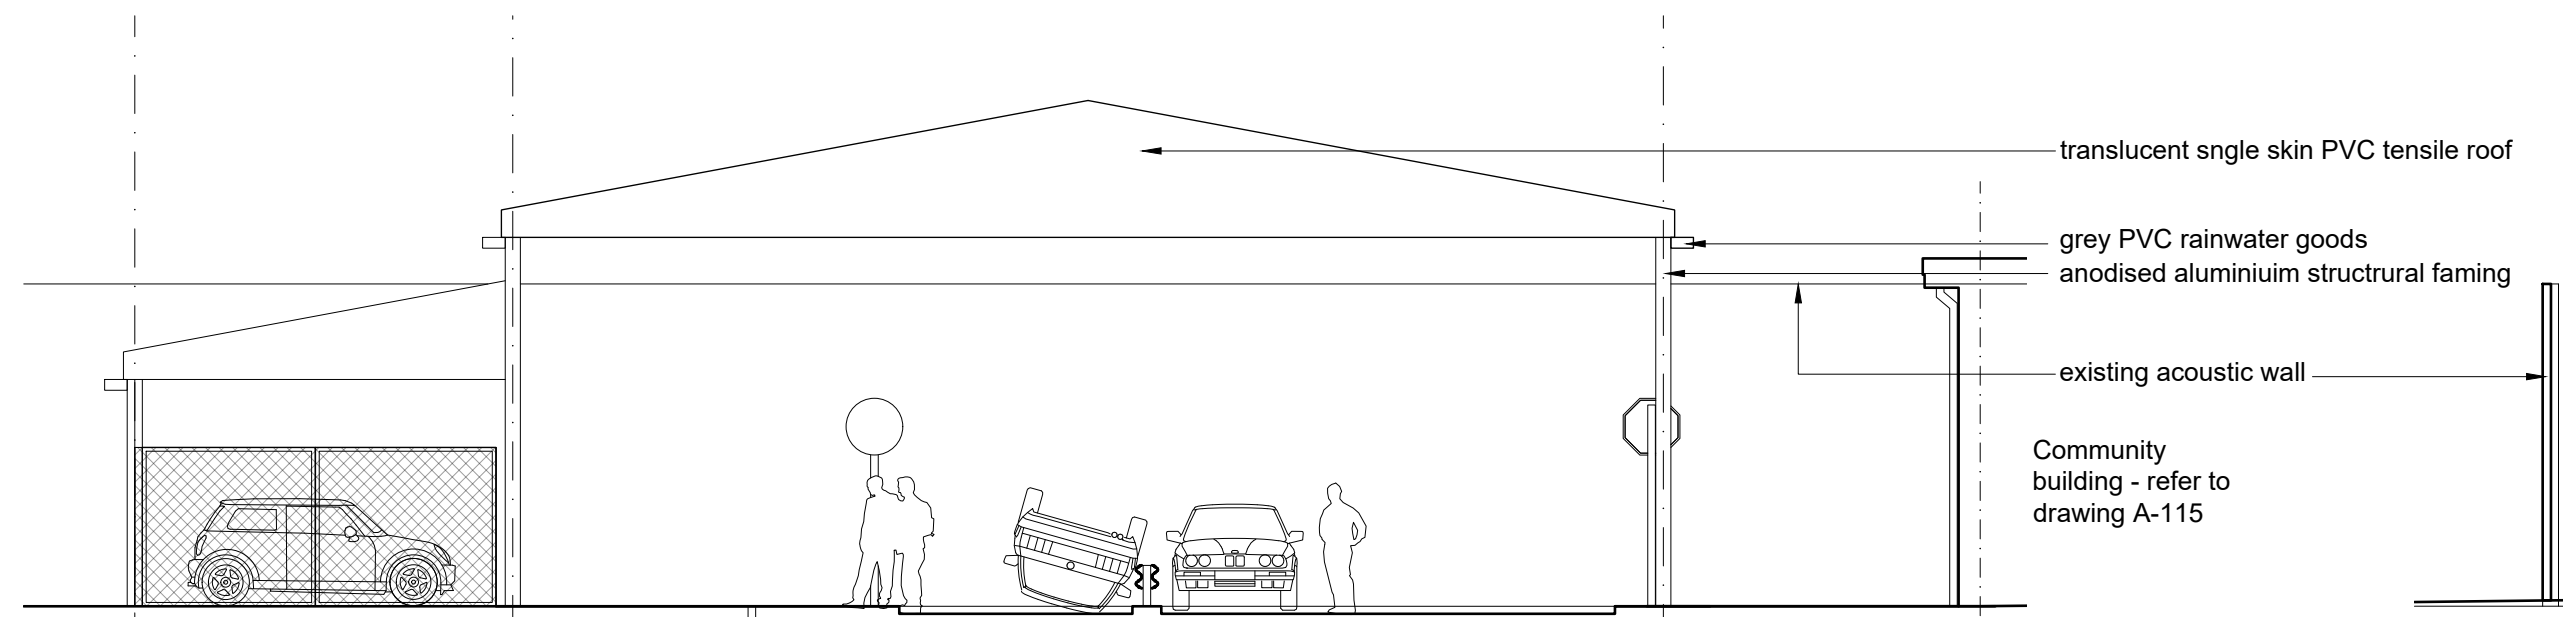


Northwest elevation Scale 1:50 @ A1

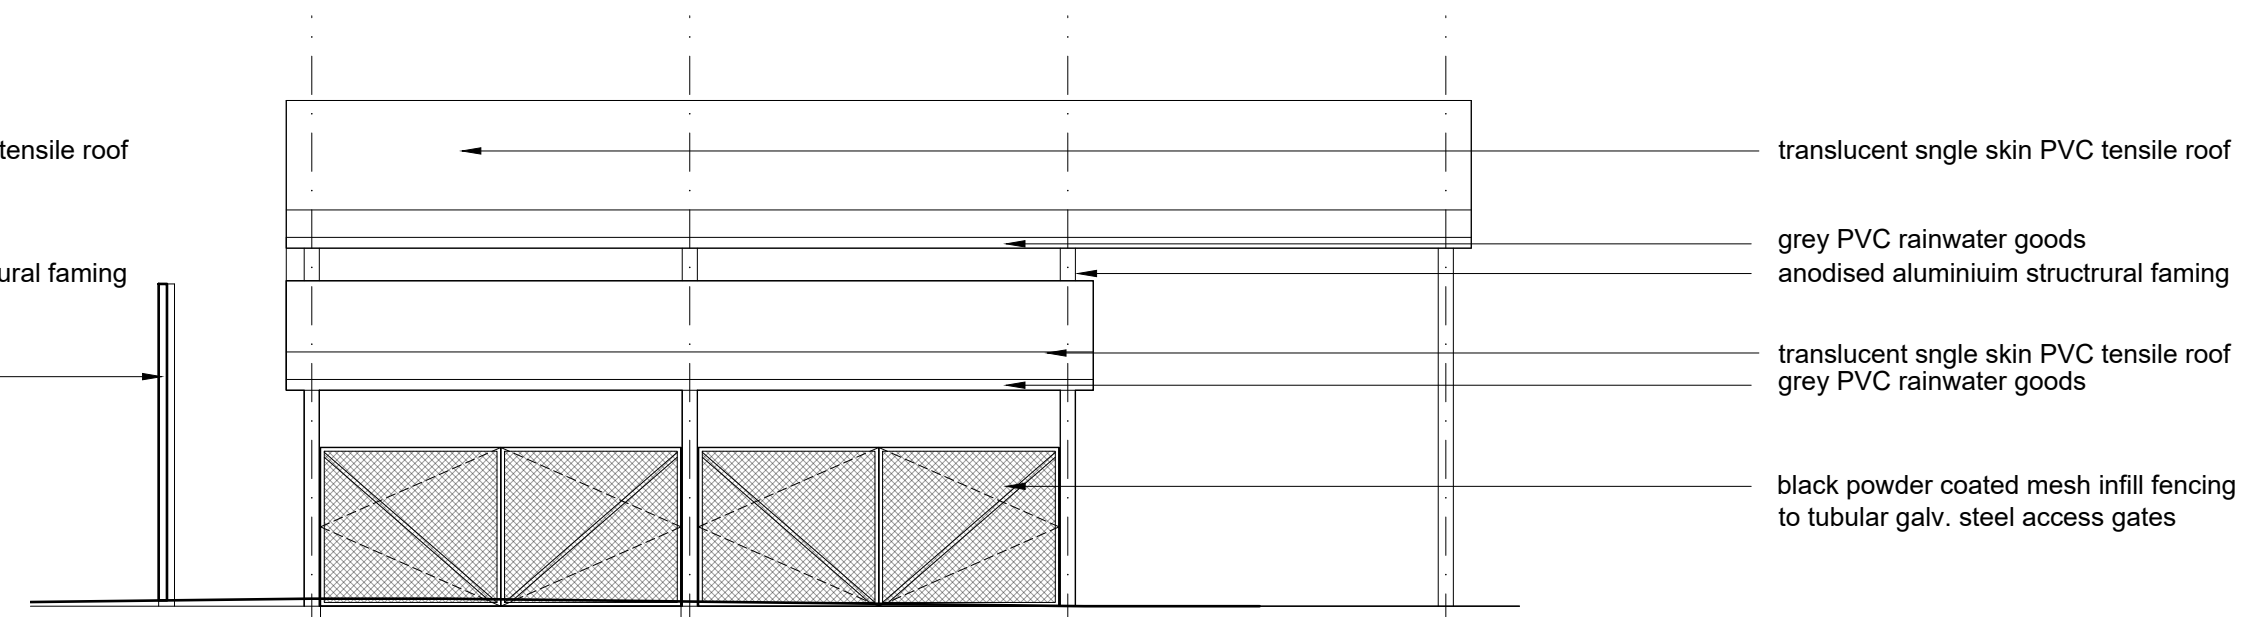

Northeast elevation Scale 1:50 @ A1

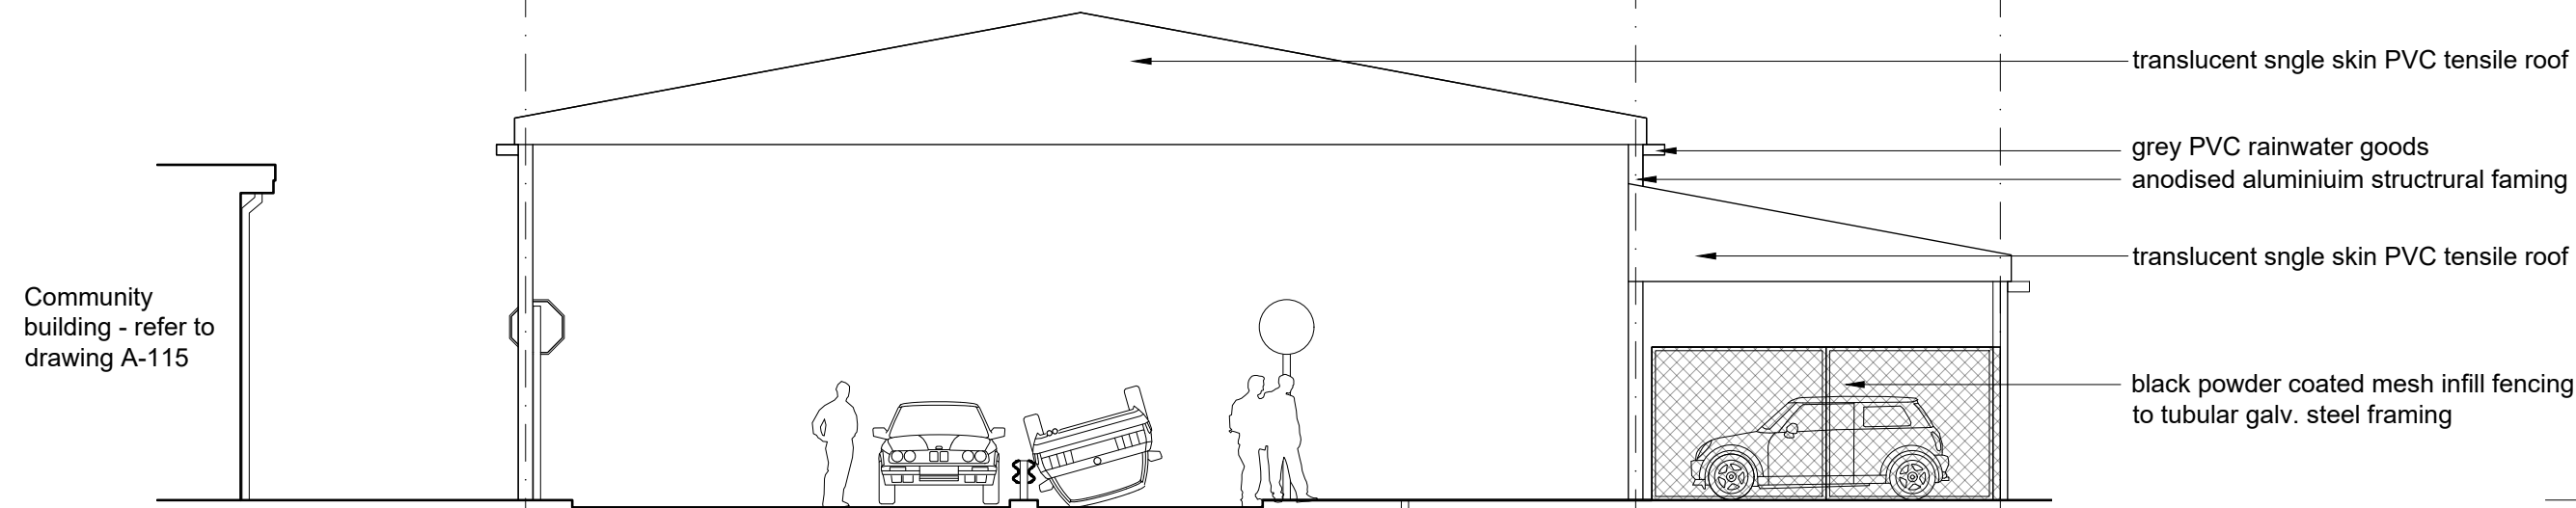


Southeast elevation Scale 1:50 @ A1

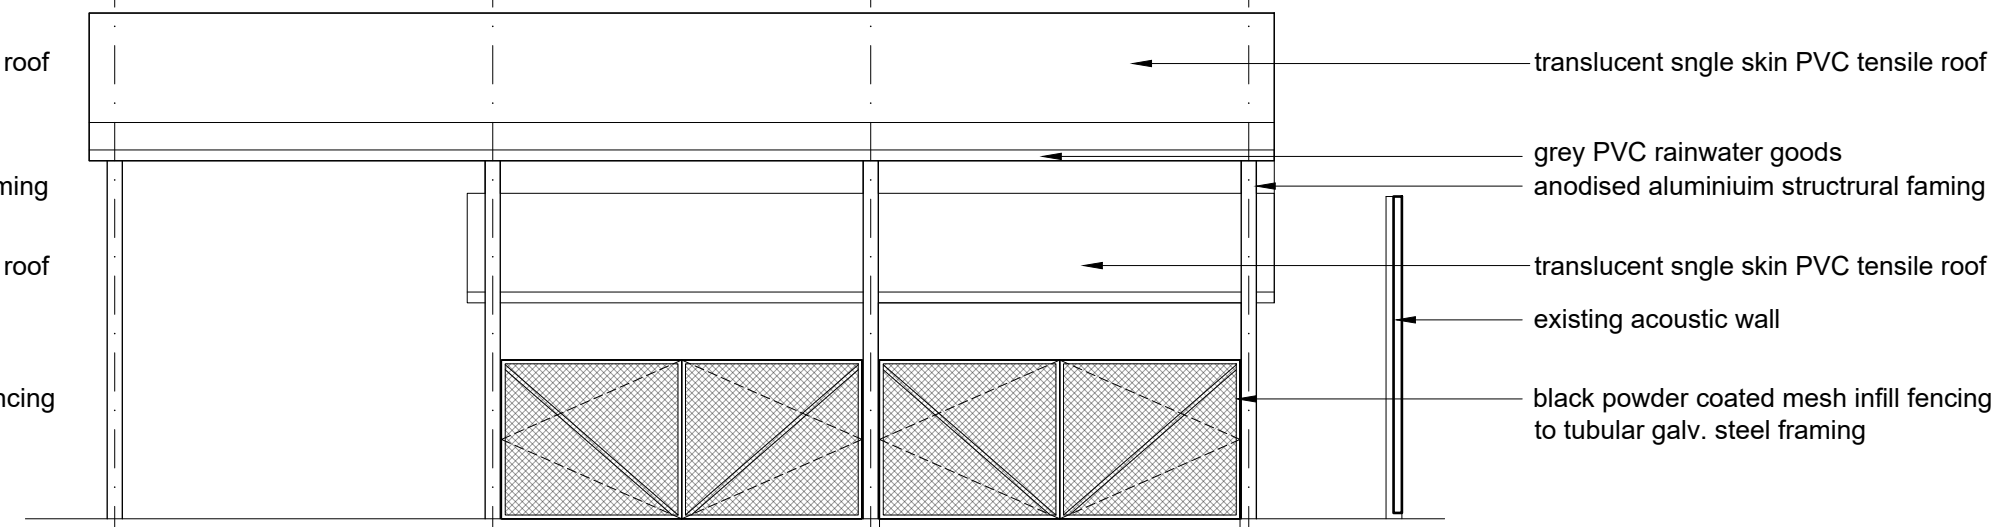

Southwest elevation Scale 1:50 @ A1

canopy over RTA area and vehicle compound to SE design and specialist manufacture details.

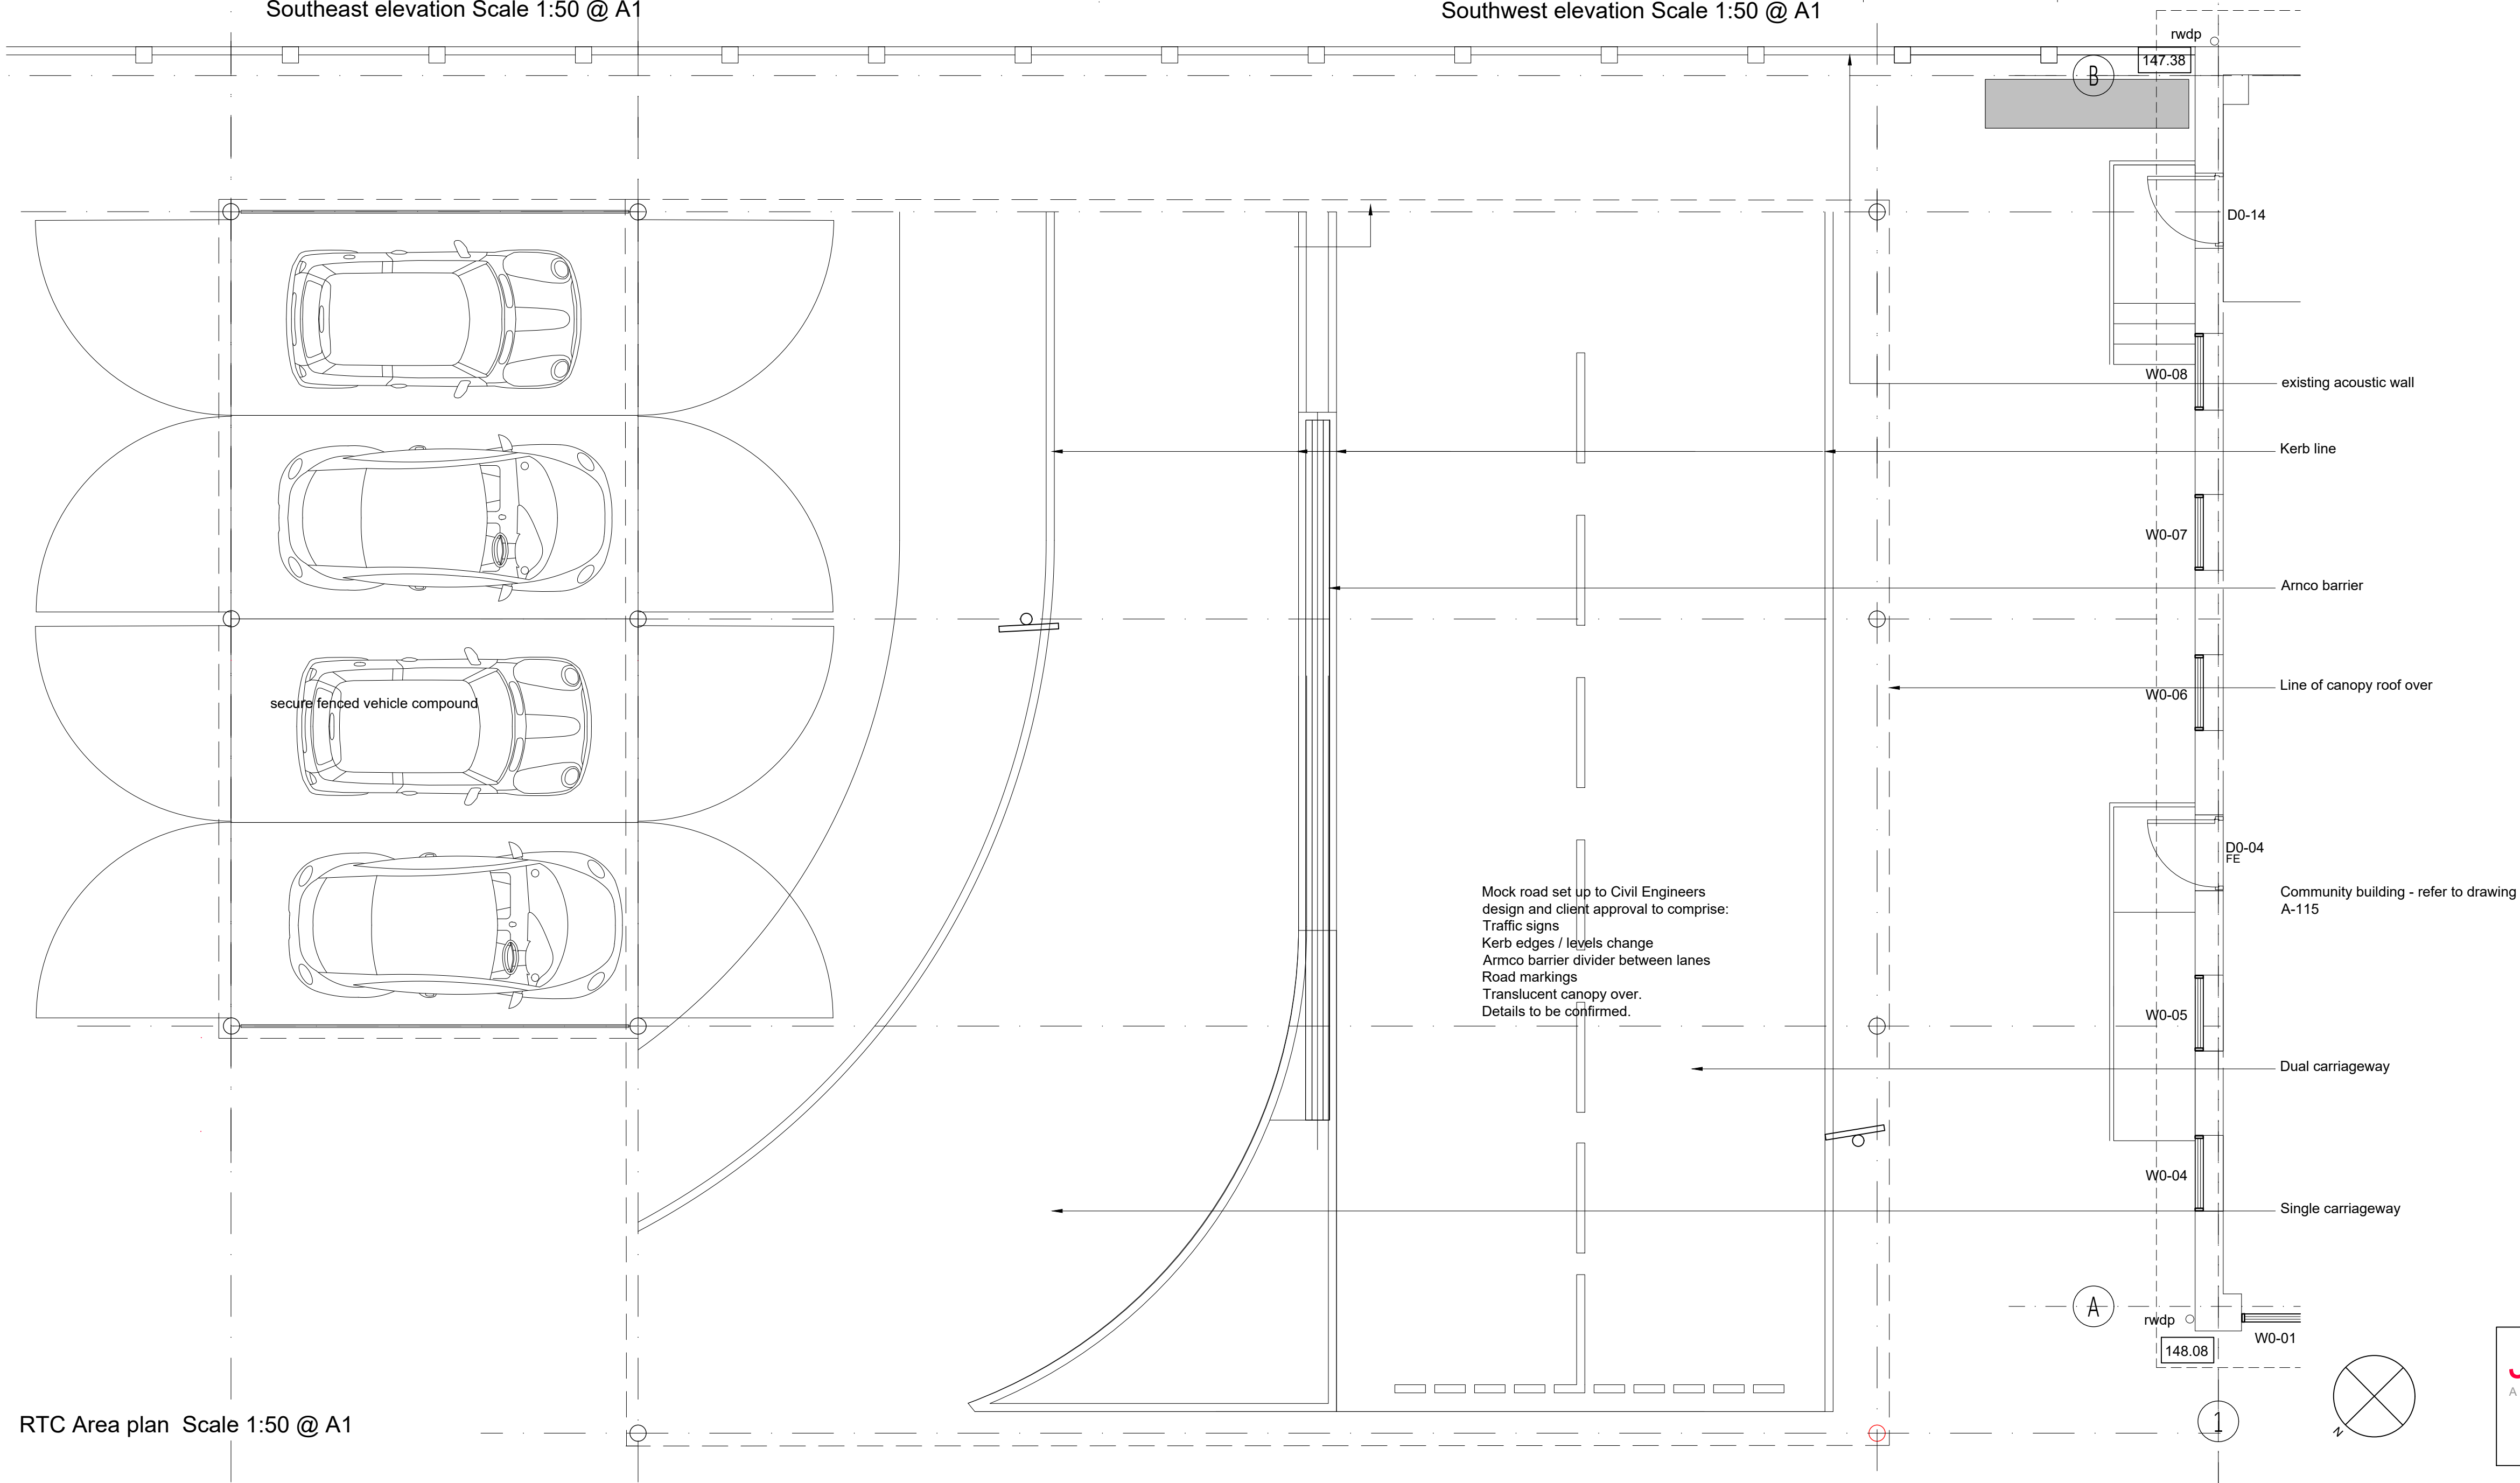

RTC Area plan Scale 1:50 @ A1



Office 9
Lydgate House
Lydgate Lane
Sheffield, S10 5FH

0114 267 6344
info@jumparchitects.com
www.jumparchitects.com

Rev A AB 21-06-21 General update to planning application				
Project J21-021 SYFR Barnsley Community and training facilities				
Title RTC training area as proposed				
Date 08-05-21	Scale 1:50 @ A1	Dwg No	Rev	
Drawn AB	Checked --	A-111	A	
Copyright of this drawing is with JUMP Architects Ltd. Do not scale from this drawing. All dimensions are to be				