



DF Rural Management
Landscape Architects &
Rural Project Management

Banks Hall
Cawthorne
Barnsley
South Yorkshire

d.fryer@me.com
07702 049584

Client: Kamenka
436-440 Doncaster Road
Stairfoot
Barnsley
S70 3EZ

jane@kamenka-interiors.co.uk
01226 288 858

Drawing: Site Master Plan
Dwg. No: Kam P/001

Scale: 1:500 @ A3

Date: 24th April 2013

Revision Number:

Draft 19th April 2013
Final 24th April 2013



Site Master Plan
Kam P/001



DF Rural Management
Landscape Architects &
Rural Project Management

Banks Hall
Cawthorne
Barnsley
South Yorkshire

d.fryer@me.com
07702 049584

Client: Kamenka
436-440 Doncaster Road
Stairfoot
Barnsley
S70 3EZ

jane@kamenka-interiors.co.uk
01226 288 858

Drawing: Proposed Ground Floor Plan
Dwg. No: Kam P/002

Scale: 1:100 @ A3

Date: 25th April 2013

Revision Number:

Draft 19th April 2013
Final 25th April 2013



Proposed Ground
Floor Plan
Kam P/002



DF Rural Management
Landscape Architects &
Rural Project Management

Banks Hall
Cawthorne
Barnsley
South Yorkshire

d.fryer@me.com
07702 049584

Client: Kamenka
436-440 Doncaster Road
Stairfoot
Barnsley
S70 3EZ

jane@kamenka-interiors.co.uk
01226 288 858

Drawing: Proposed 1st Floor Plan
Dwg. No: Kam P/003

Scale: 1:100 @ A3

Date: 25th April 2013


Revision Number:

Draft 19th April 2013
Final 25th April 2013



Proposed 1st
Floor Plan
Kam P/003



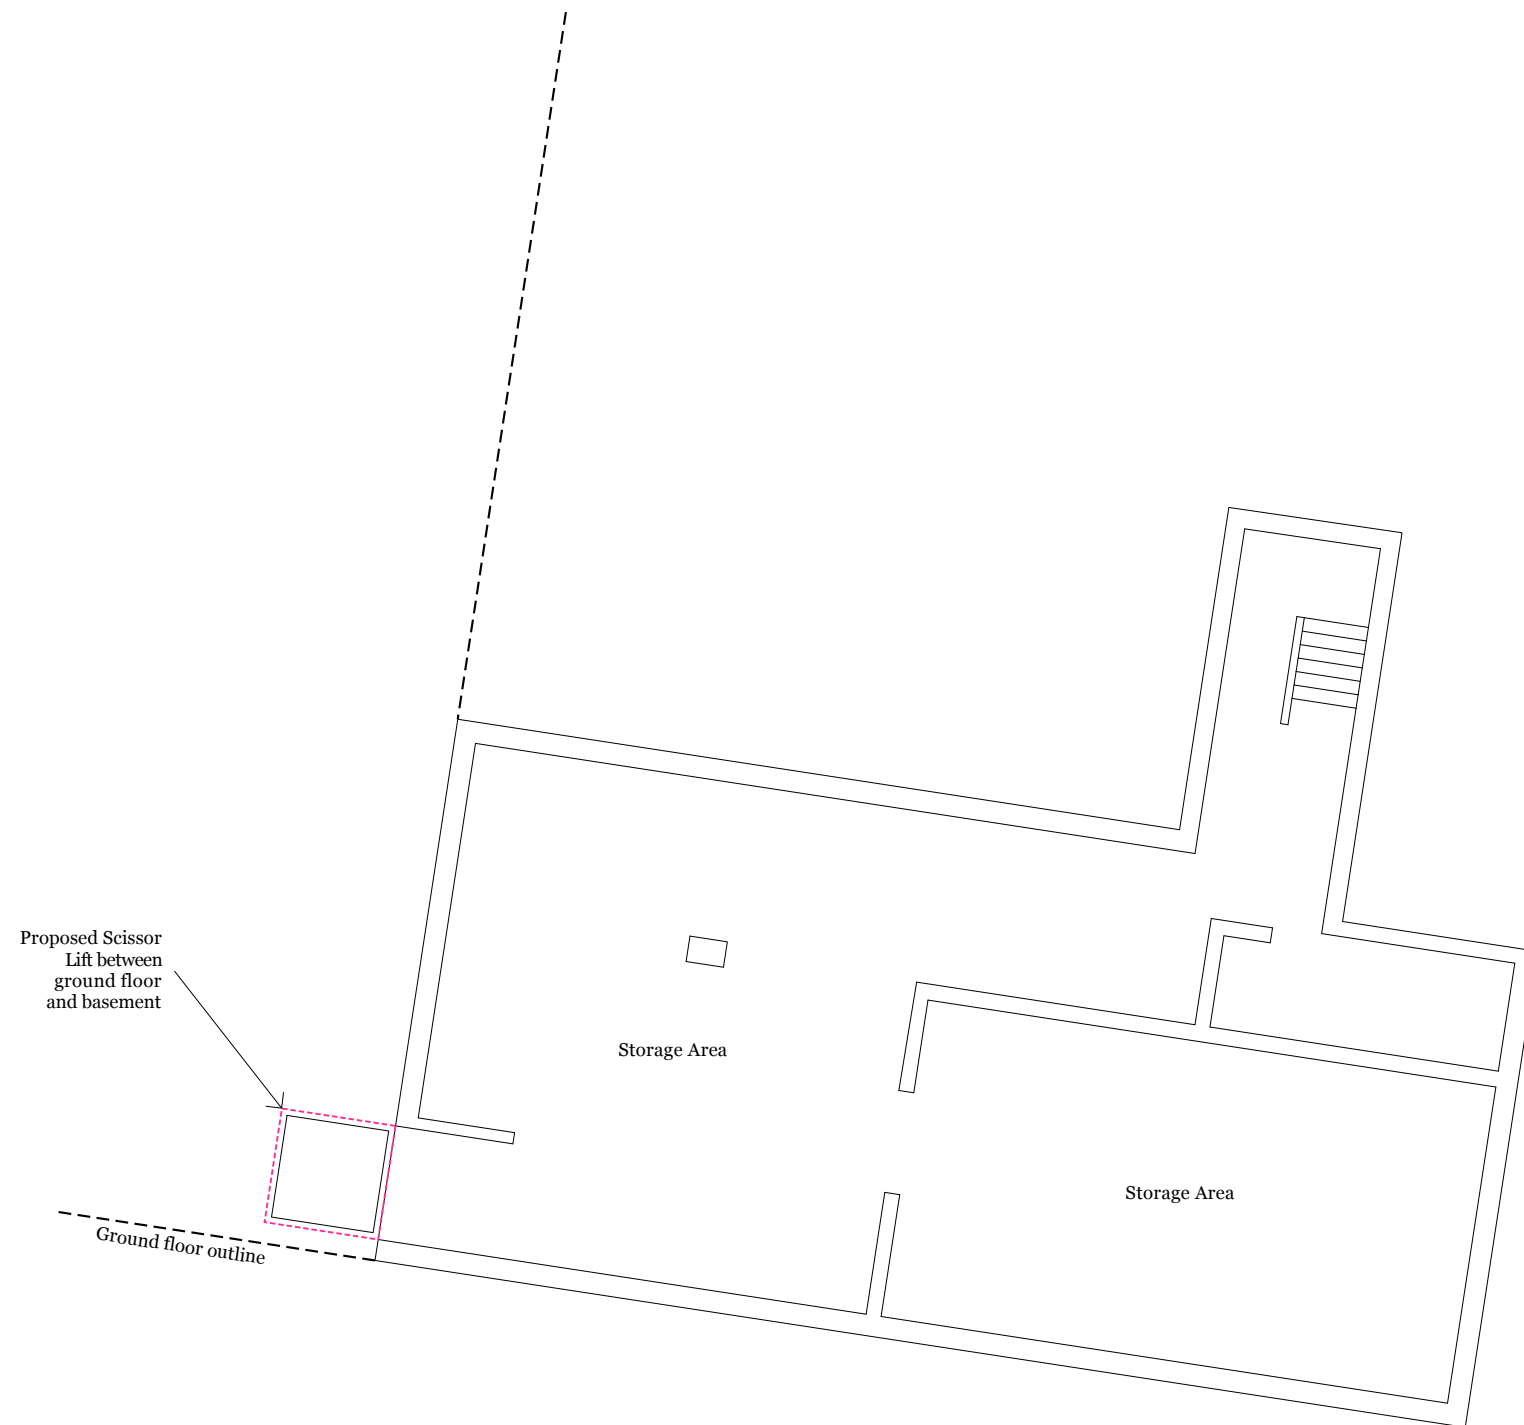

DF Rural Management
Landscape Architects &
Rural Project Management

Banks Hall
Cawthorne
Barnsley
South Yorkshire

d.fryer@me.com
07702 049584

Client: Kamenka
436-440 Doncaster Road
Stairfoot
Barnsley
S70 3EZ

jane@kamenka-interiors.co.uk
01226 288 858

Drawing: Proposed Basement Plan
Dwg. No: Kam P/004

Scale: 1:100 @ A3

Date: 25th April 2013

Revision Number:

Draft 19th April 2013
Final 25th April 2013



Proposed
Basement Plan
Kam P/004